


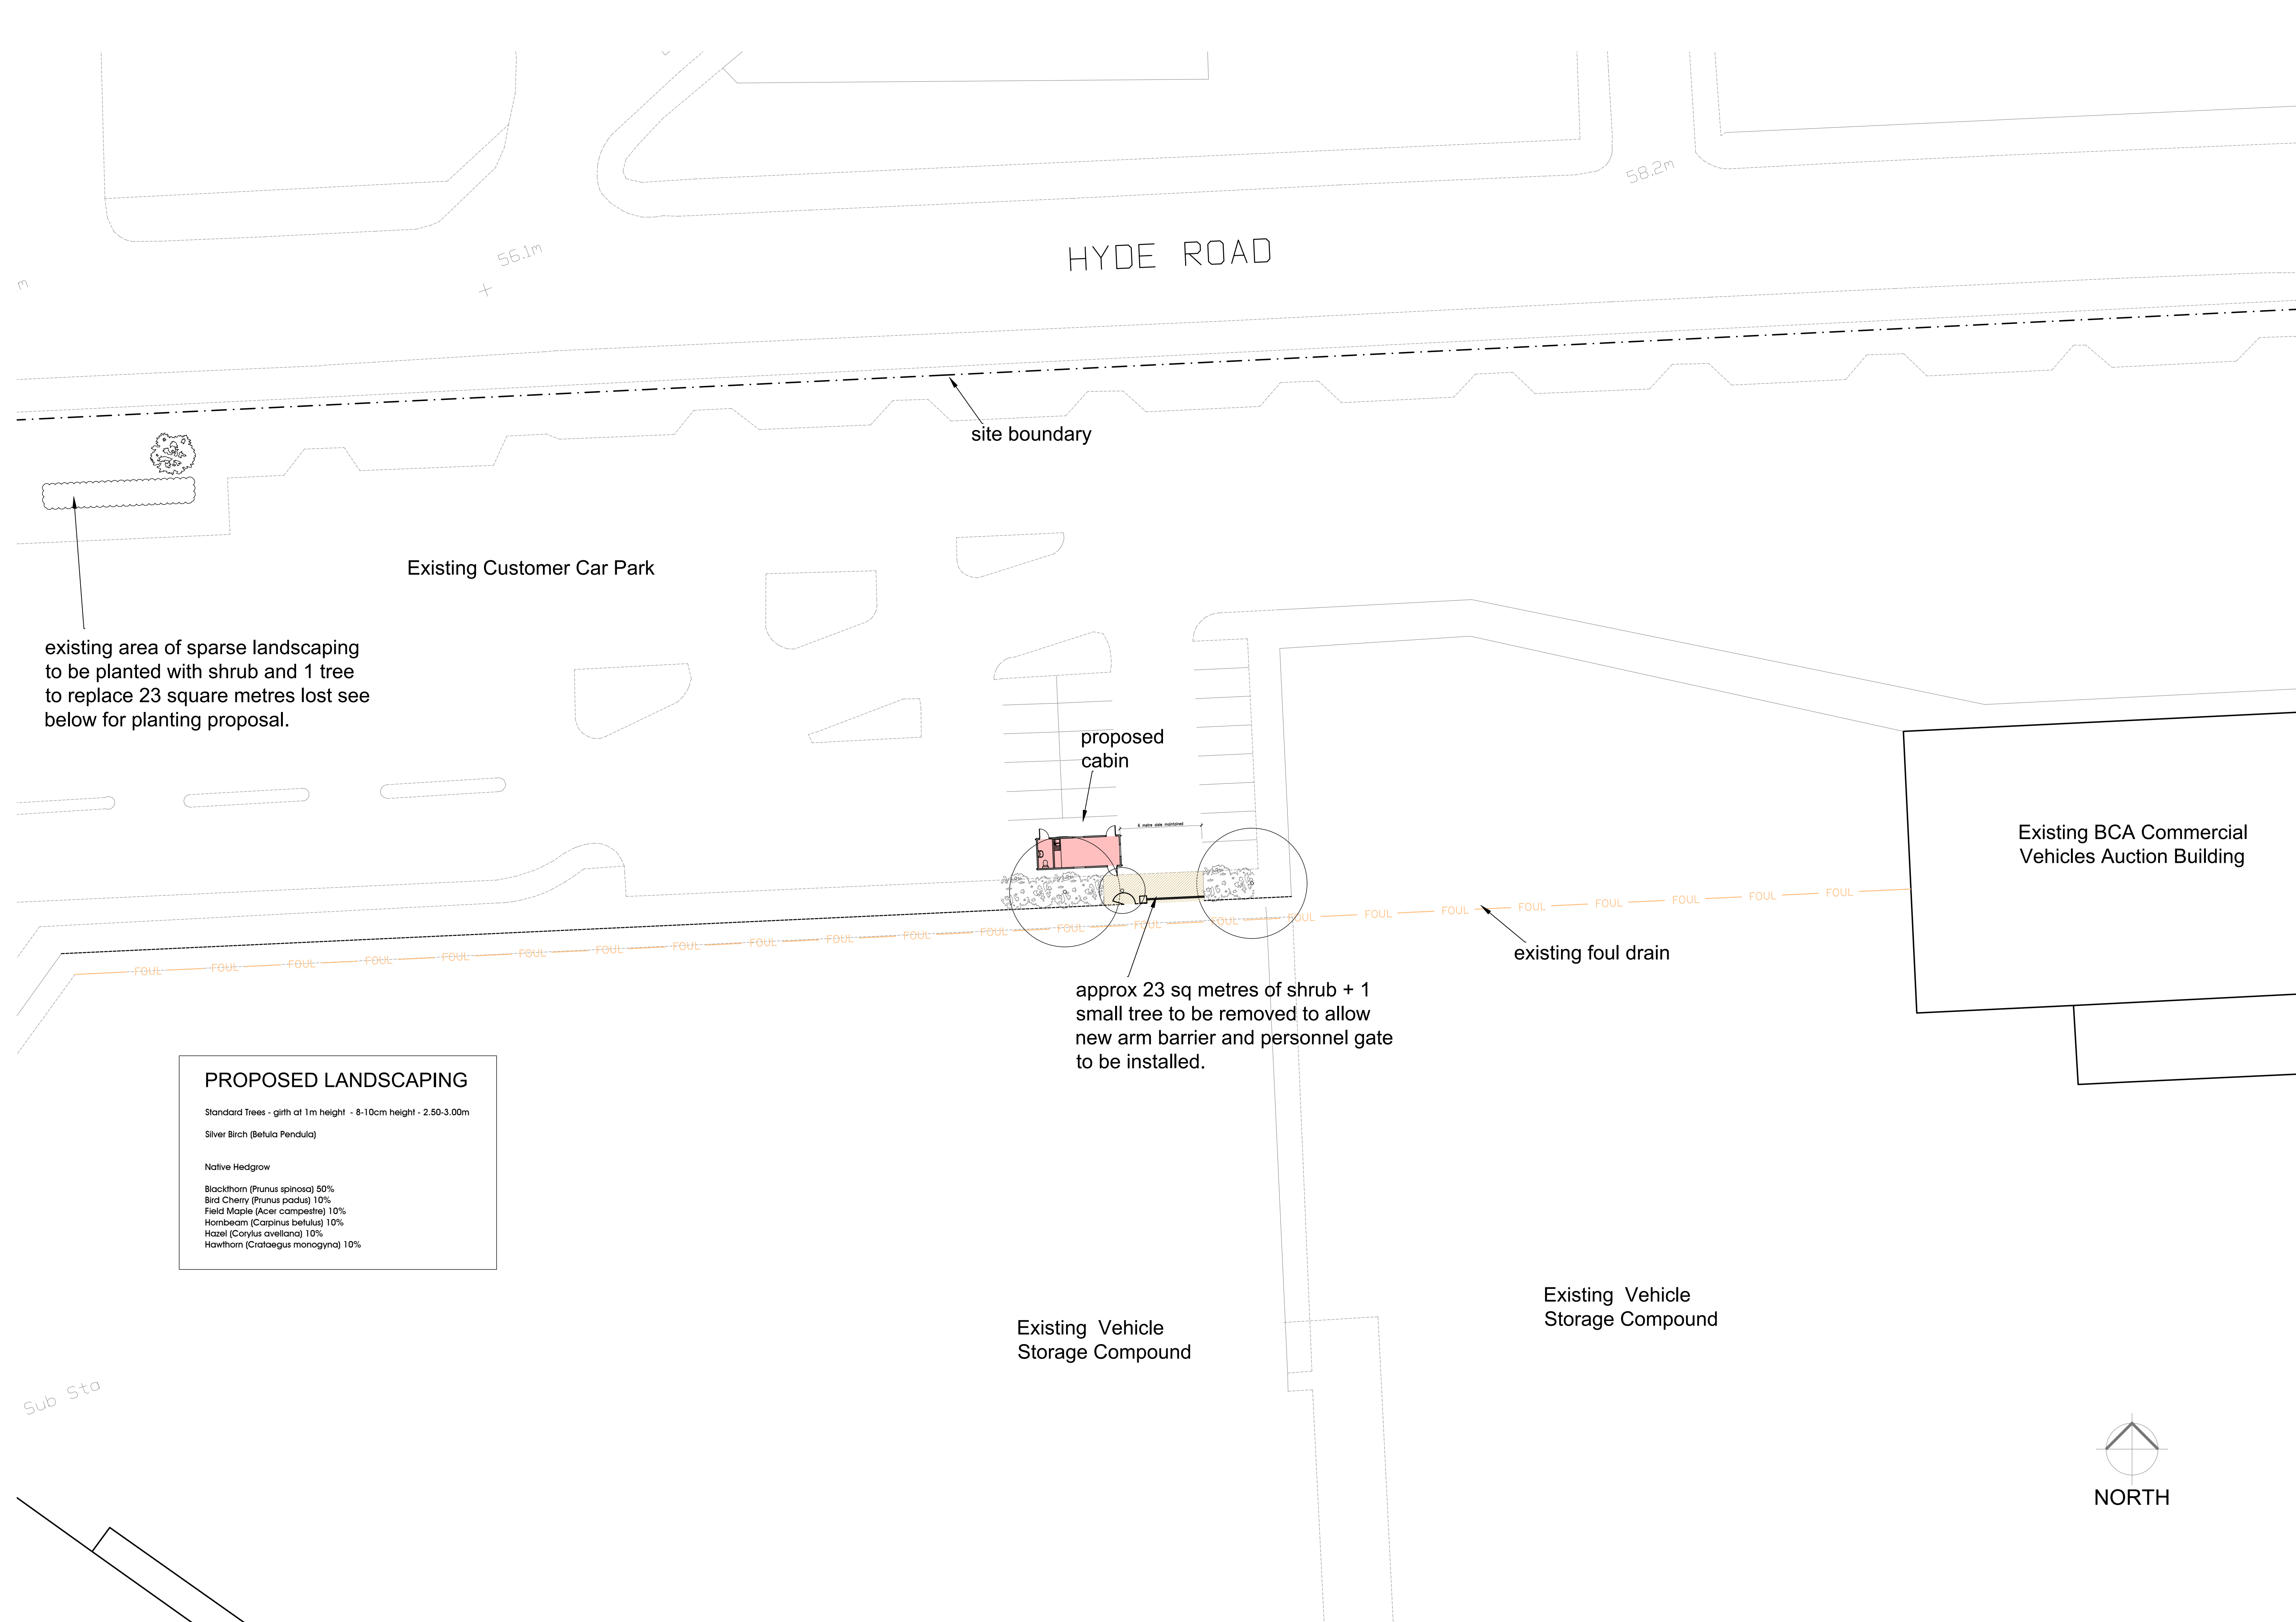

existing area of sparse landscaping
to be planted with shrub and 1 tree
to replace 23 square metres lost see
below for planting proposal.

PROPOSED LANDSCAPING

Standard Trees - girth at 1m height - 8-10cm height - 2.50-3.00m

Silver Birch (Betula Pendula)

Native Hedgrow

Blackthorn (Prunus spinosa) 50%

Bird Cherry (Prunus padus) 10%

Field Maple (Acer campestre) 10%

Hornbeam (Carpinus betulus) 10%

Hazel (Corylus avellana) 10%

Hawthorn (Crataegus monogyna) 10%

GHP Architects

GHP Architects
Empire House
Mulchure Hall Road
Hailfax, HX1 1SP
01422 207172
ghp@ghparchitects.com
www.ghparchitects.com

ACA
ASSOCIATION OF
CONSULTANT ARCHITECTS

Revisions:

Project:
Proposed Click &
Collect Cabin

Address:
BCA Auctions
Redgate Lane
Belle Vue
M12 4RX

Client:
BCA

Drawing:
Site Plan

Date: June 2024

Scale : 1:250 @ A1

Job: 24-508

Drawing No: 100

Rev: B

Sub Sta