

THIS DRAWING IS COPYRIGHT AND MAY NOT BE USED OR REPRODUCED WITHOUT PERMISSION OF KNOWLES & CO.
DRAWING TO SCALE FOR TOWN PLANNING PURPOSES. NO DIMENSIONS TO BE TAKEN FOR CONSTRUCTION PURPOSES.
ALL DETAILS OF EXISTING CONSTRUCTION TO BE VERIFIED BY THE CONTRACTOR PRIOR TO COMMENCEMENT OF ANY WORKS.


Combined public sewer on Hill St with final connection on Burton Road

HILL STREET


7B

COPSON STREET

A

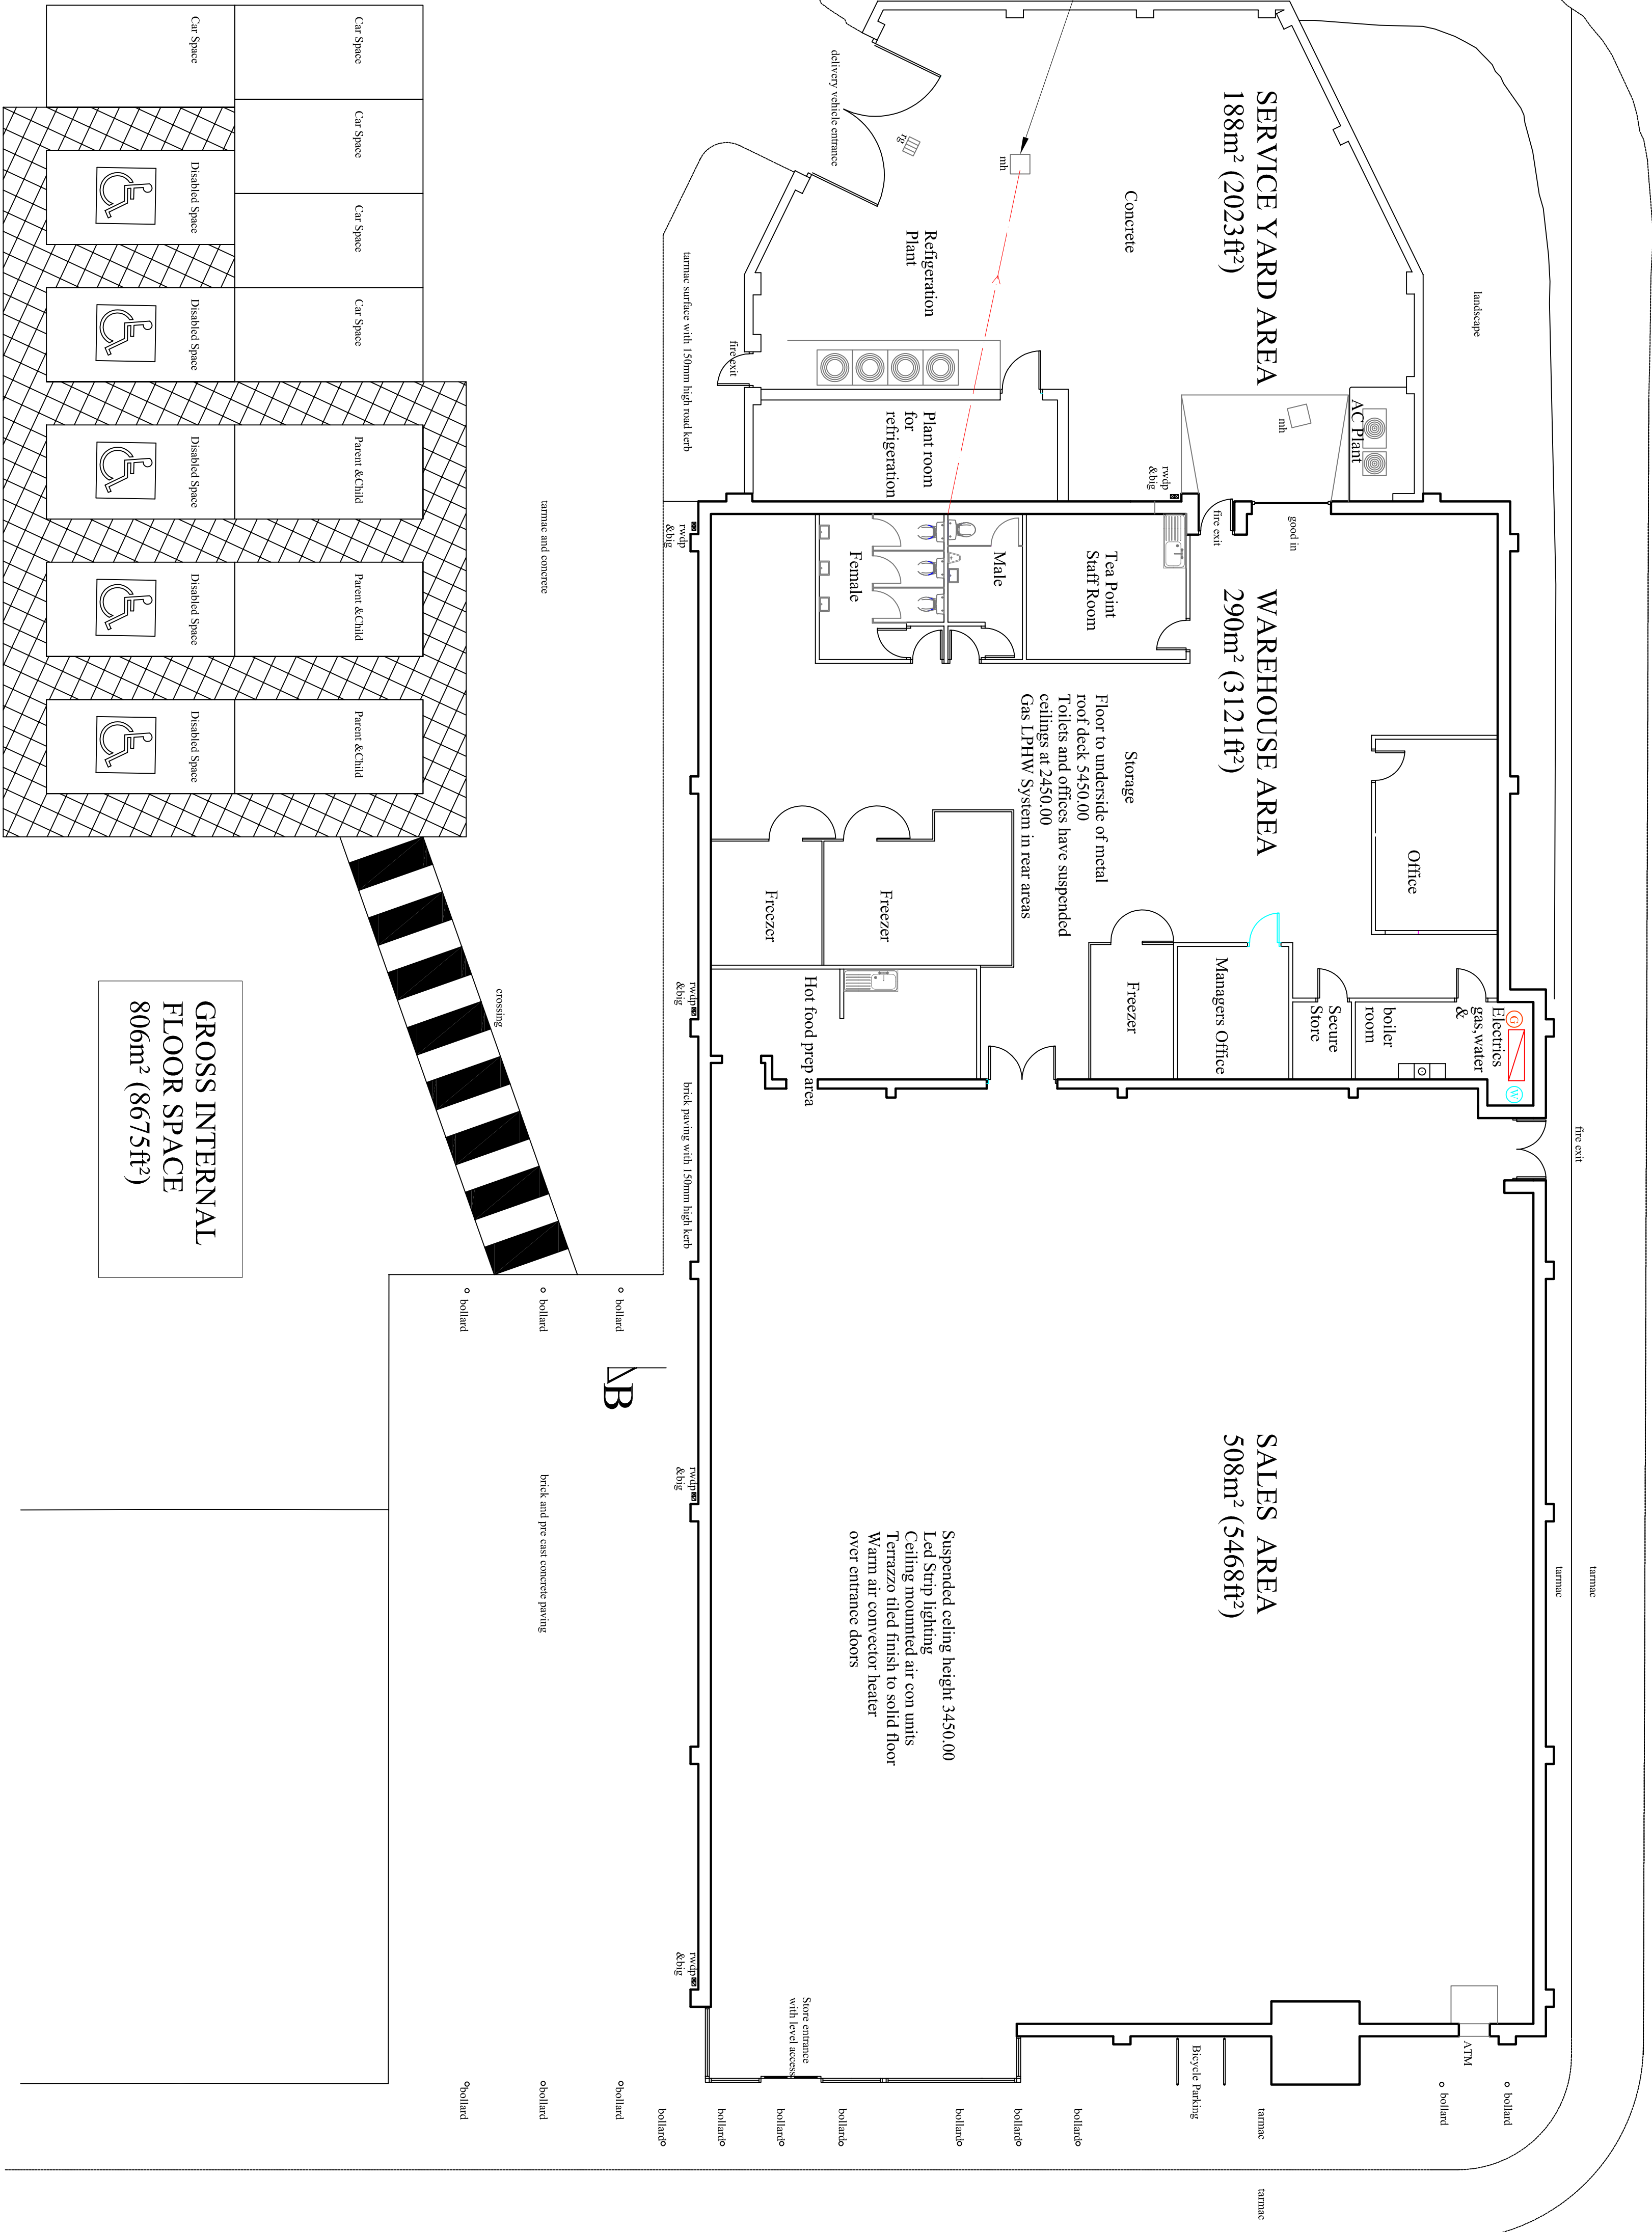

GROSS INTERNAL FLOOR SPACE 806m² (8675ft²)

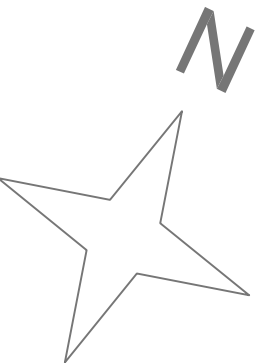

METRES

Rev	Date	Drawn	Description	PK	PK
0	29.02.25	PK	Original Drawing		

Knowles & Co.
Architects & Surveyors

Suite 4, 1 Bridewater Road,
MANCHESTER, M20 3JF.
TEL: 0161 790 0577
E-MAIL: robert.knowles@robertknowles.co.uk

Client's Name and Address:
STARCHESTER PROPERTIES
12, VAUGHAN STREET,
MANCHESTER
M12 5TQ

Project Name & Address:
PROPOSED RECONFIGURATION
35 COPSON STREET
WIDENGLING
MANCHESTER
M20 3JE

Job No.:	Dwg. No.:	Date:	Drawn:	Rev:
52978	P01	29.02.25	PK	"01"
Scale:	1:100 @ A1 & 1:200 @ A3			
Drawing Title:	GENERAL ARRANGEMENT FLOOR PLAN			
AS EXISTING				1 of 13