


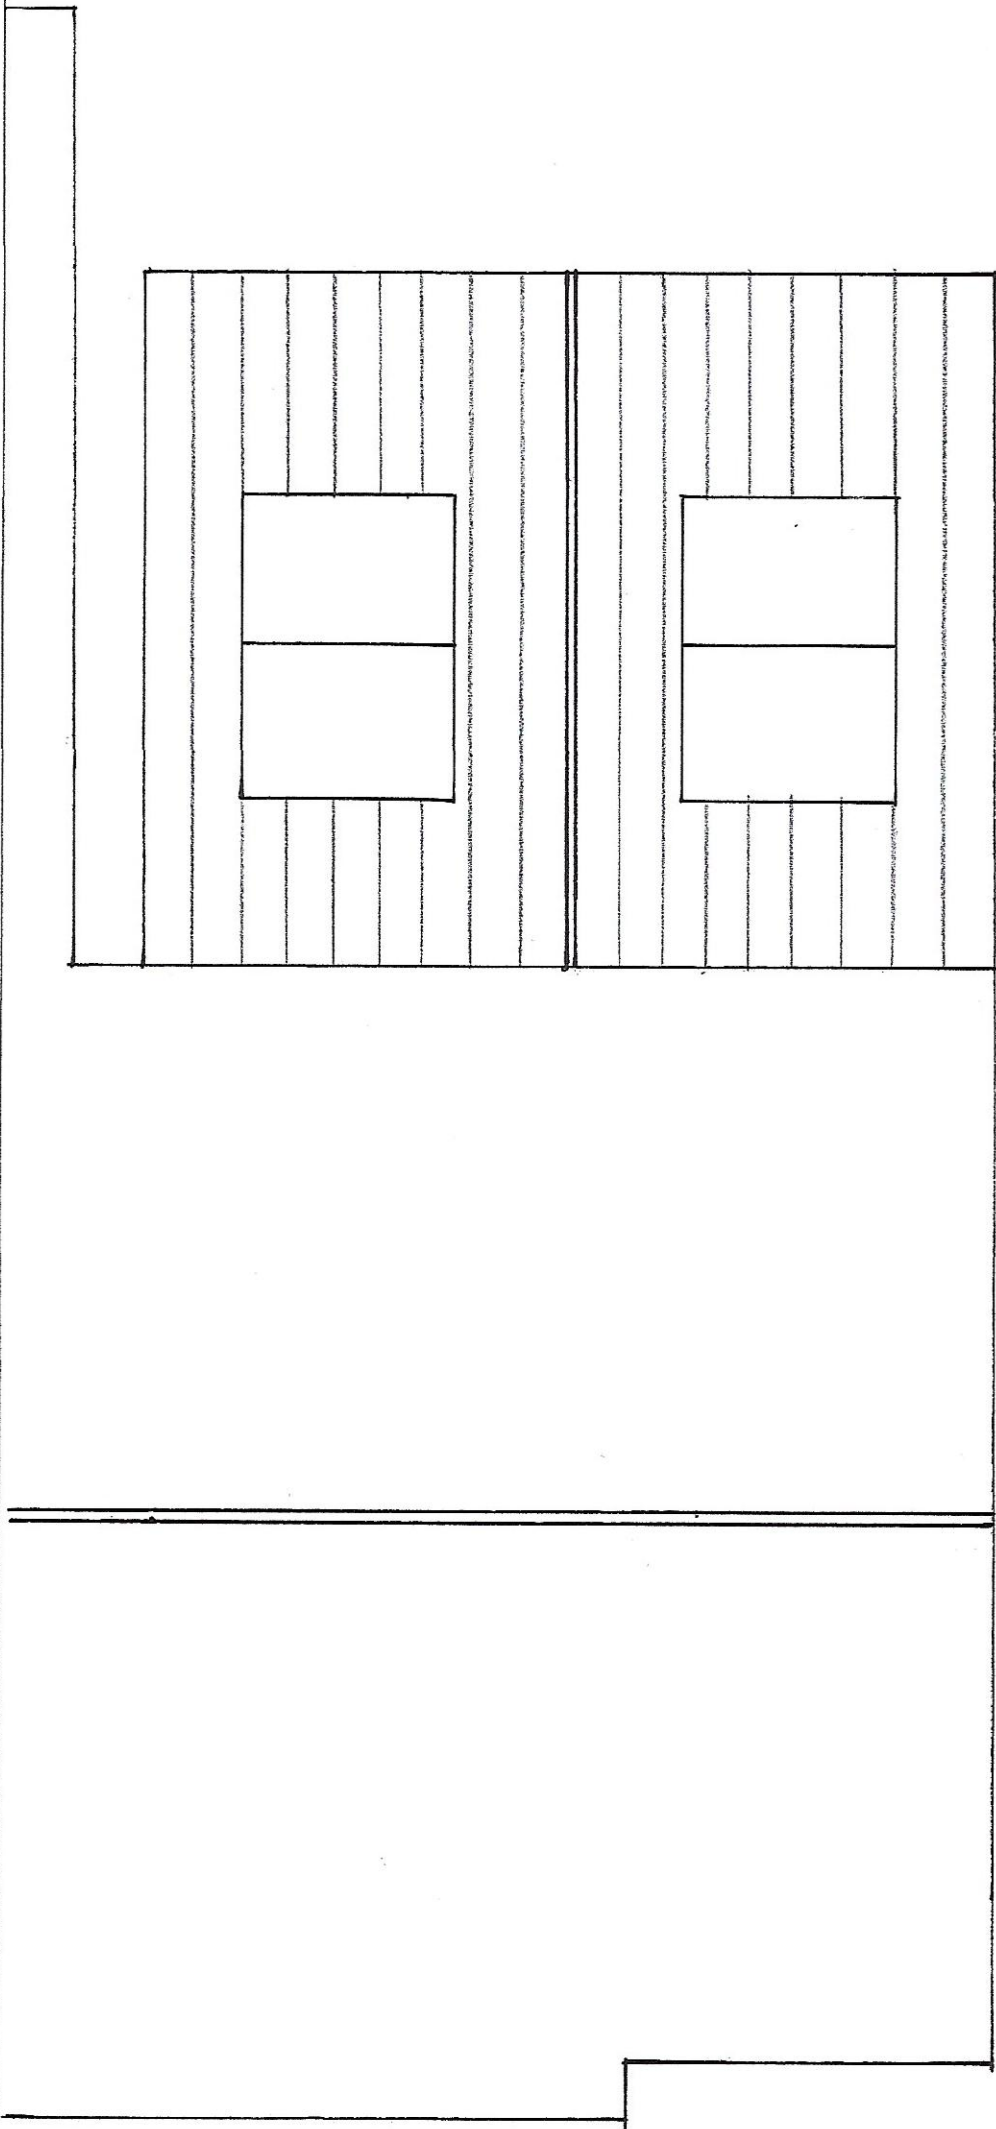

PROPOSED ROOF PLAN

Address: 3 MORESBY DRIVE DIDSBURY M20 5GL			
Client:	H. FANTHORPE		
Drg No:	492/5		
Date:	12.4.25	Scale:	1:50 @ A3



M. 07792 527 531
T. 01909 566 000

Grove House, Lidsters Lane,
South Anston, Sheffield S25 5BB

james@clayarchitecturaldesigns.co.uk
clayarchitecturaldesigns.co.uk