



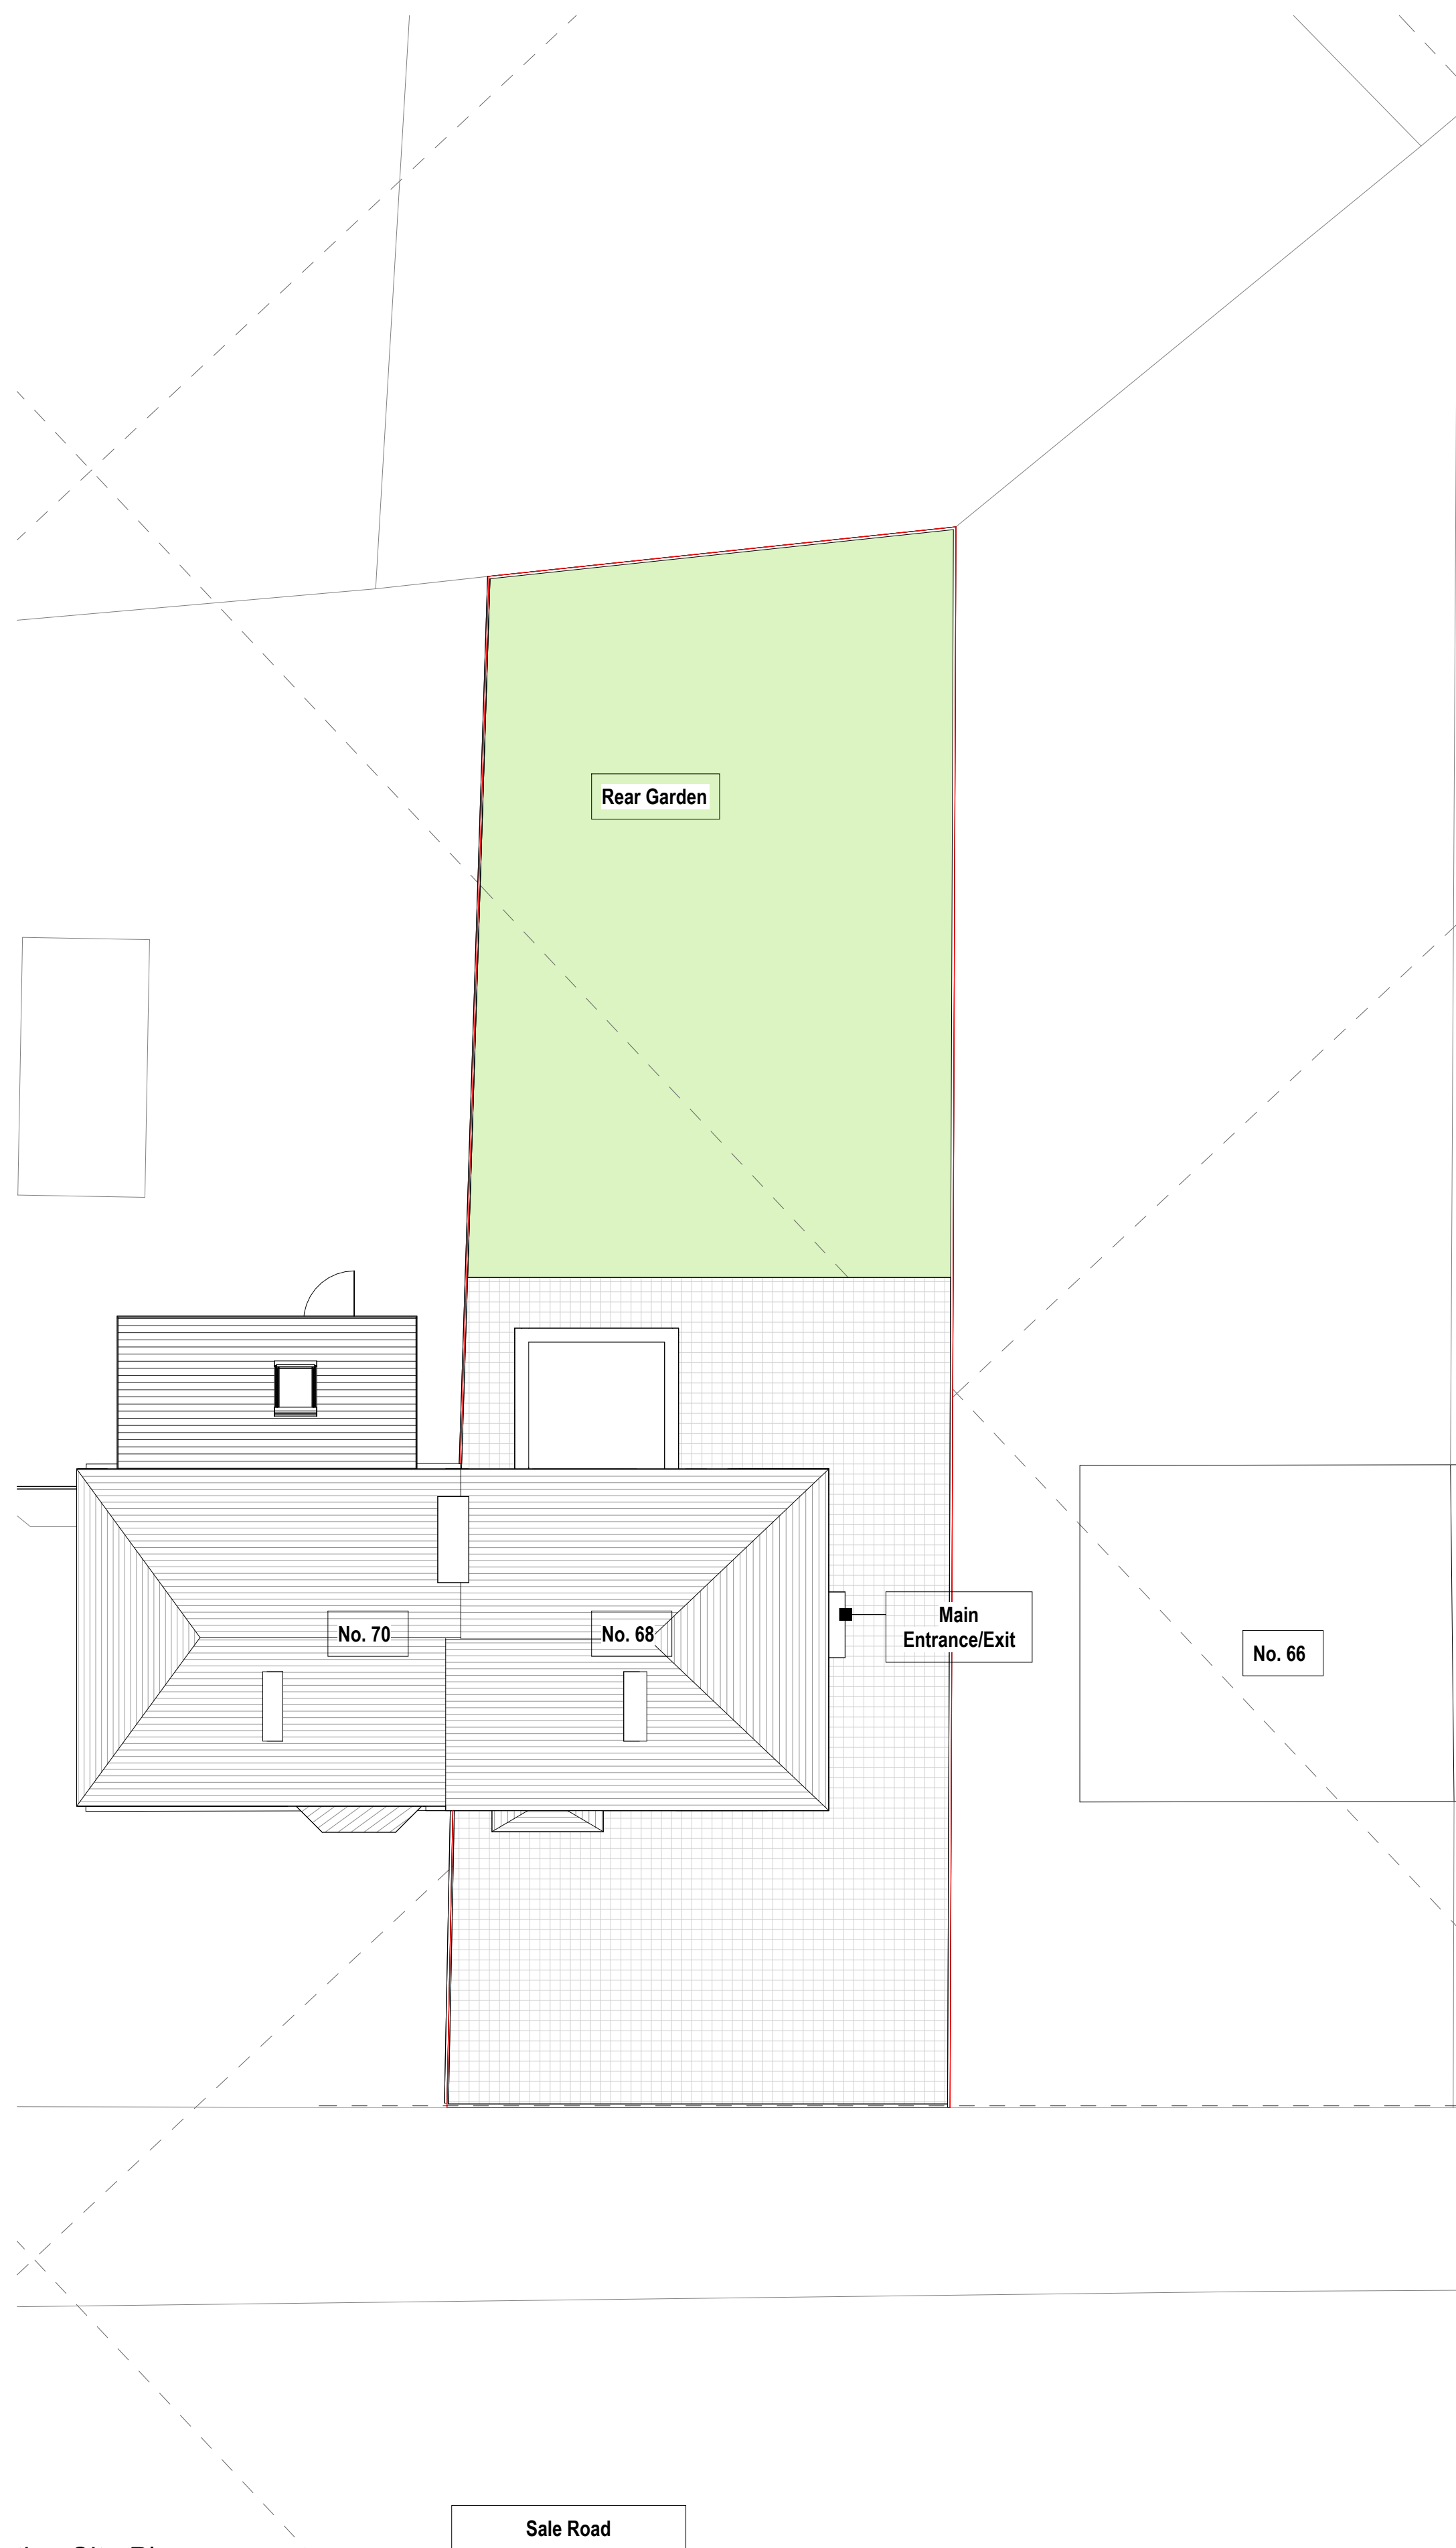


1 Existing Site Plan
1 : 100

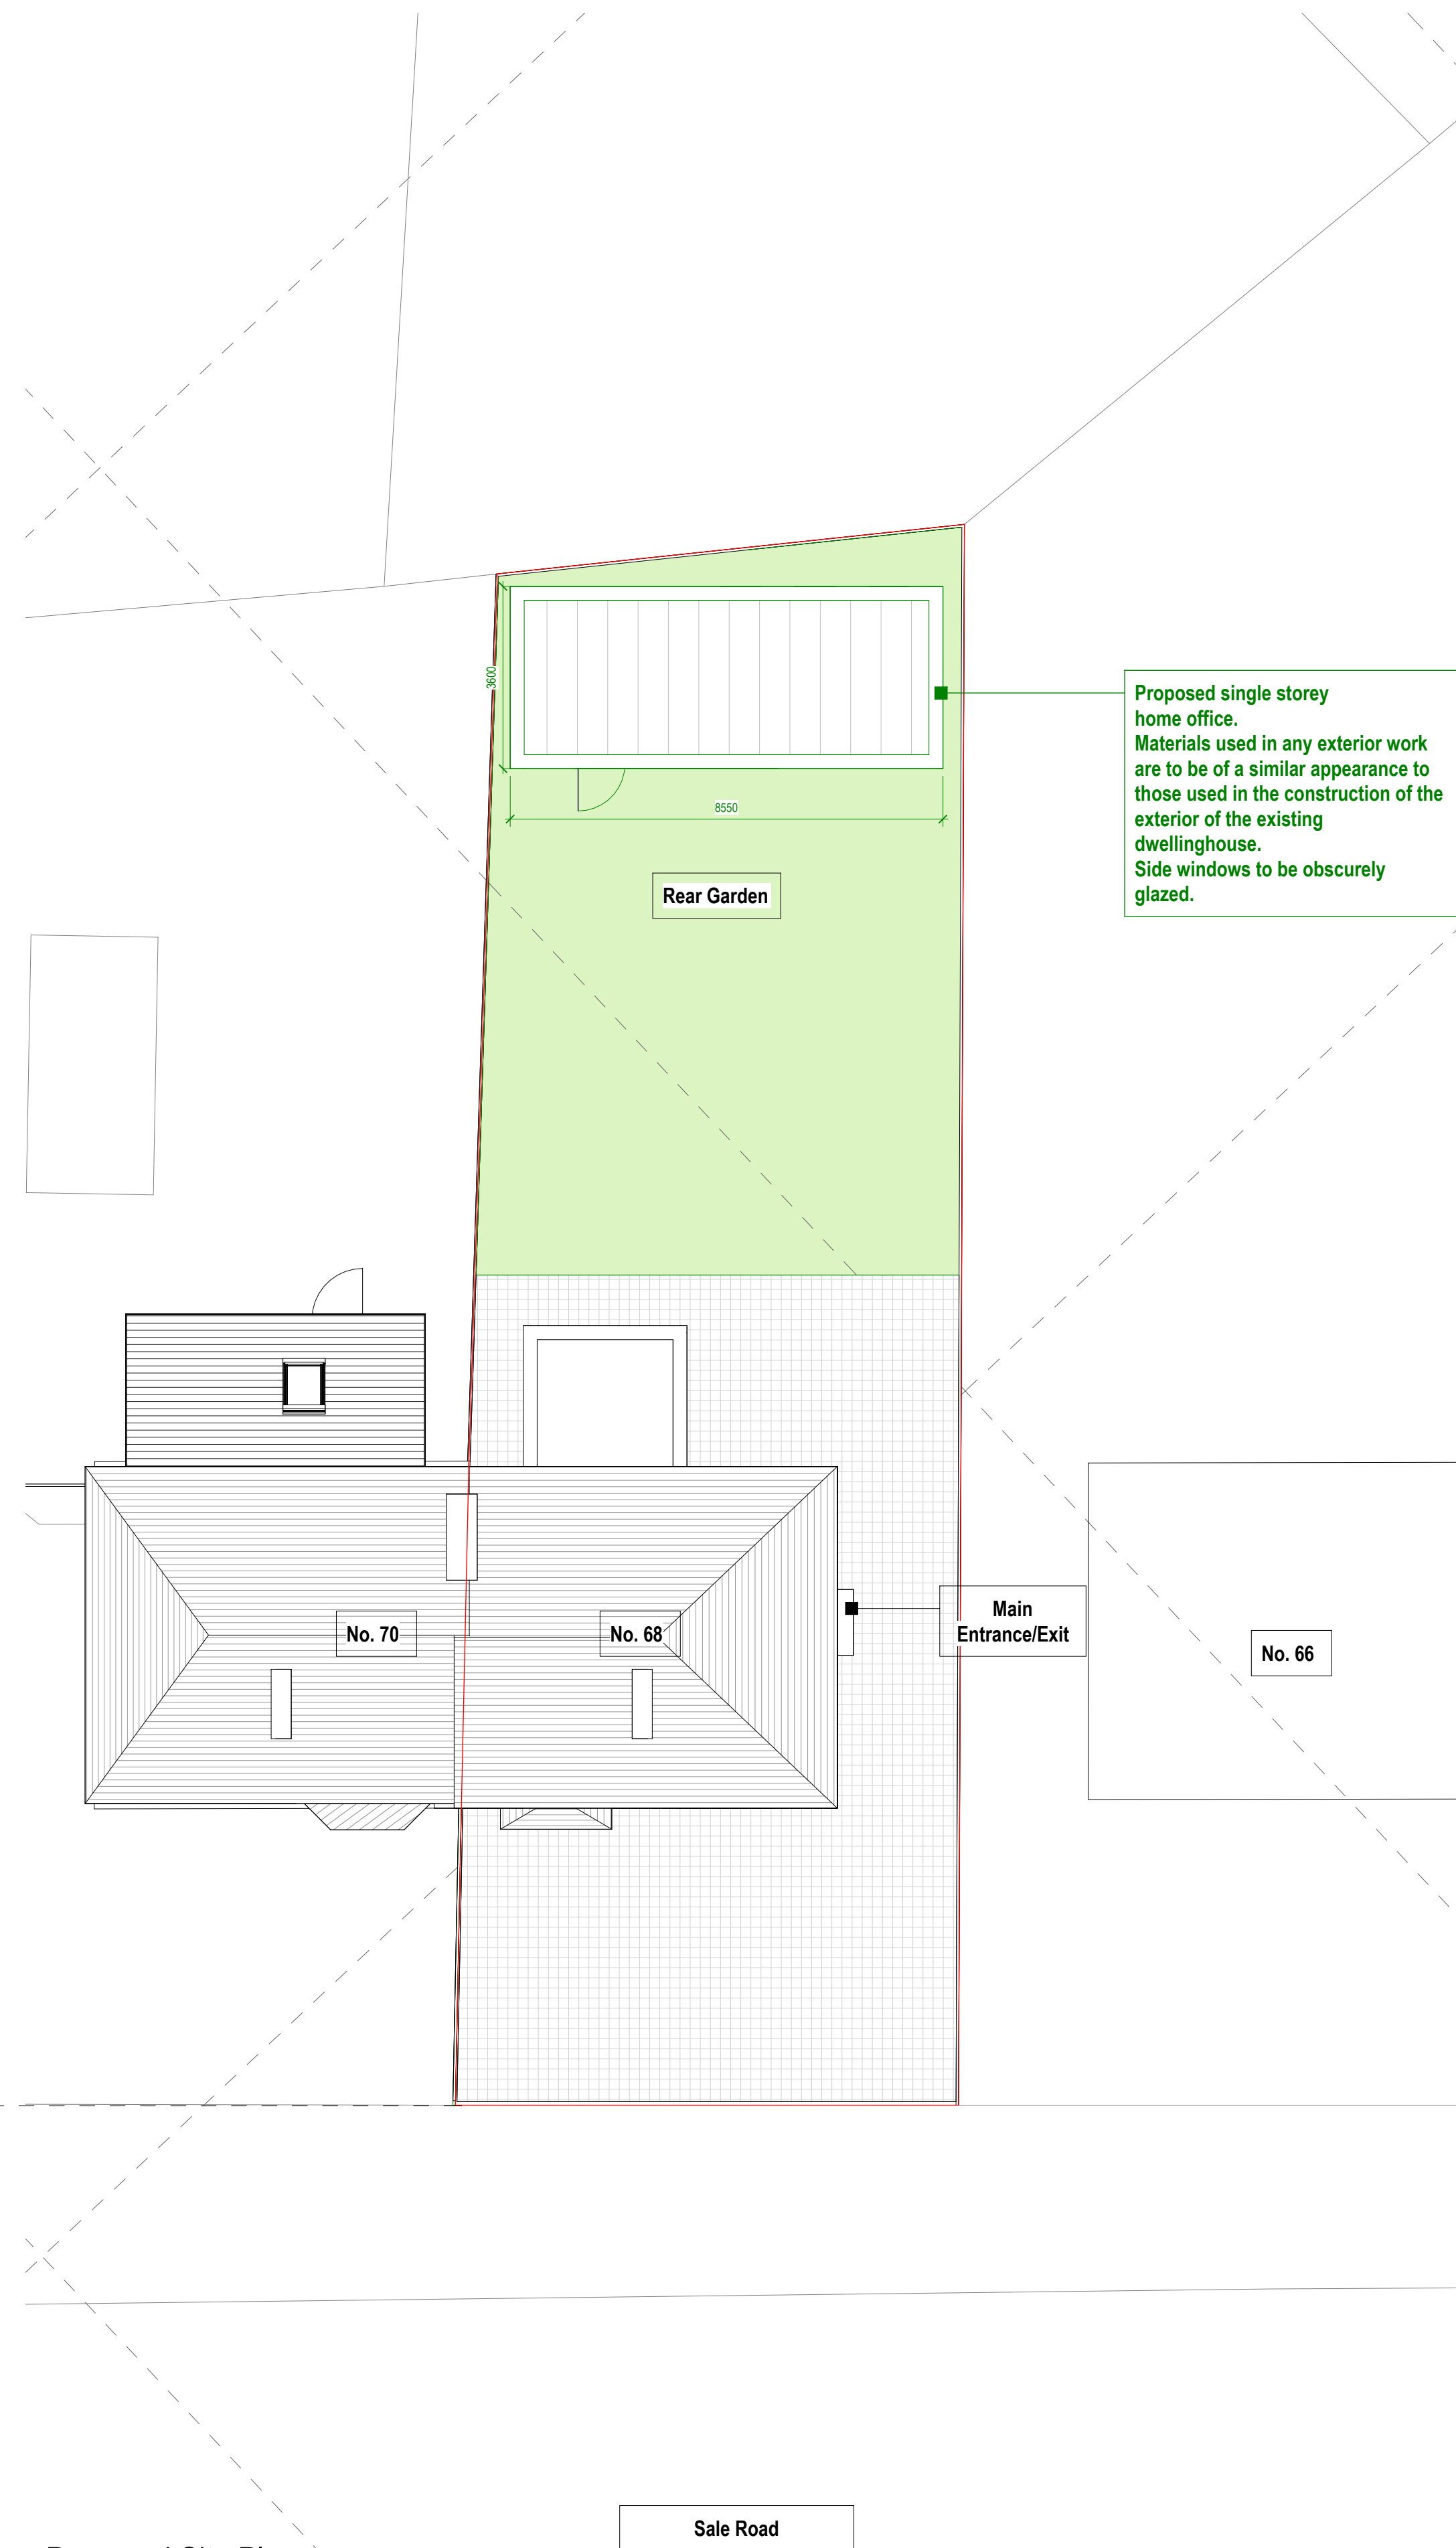

2 Proposed Site Plan
1 : 100

0m 2m 4m 6m 8m 10m

VISUAL SCALE 1:100 @ A1

 

Status
LAWFUL DEVELOPMENT CERTIFICATE
Client
Mr Jiwan Dhanik

Project Title
68 SALE ROAD WYTHENSHAW M23 0DE

Drawing Title
Existing and Proposed Site Plan A1

Project No.
2025_05
Drawing No.
002-SI-XX-00-DR-I-P2
Drawing Date
1 : 100

Created By
Rakesh M

m83 Associates Ltd
London Office
3rd Floor, 86-90 Paul Street, London, EC2A 4NE
Manchester Office
187 Water Street, Manchester, M3 4JD

arb Architects Registration Board
RIBA RIBA Chartered Practitioner