




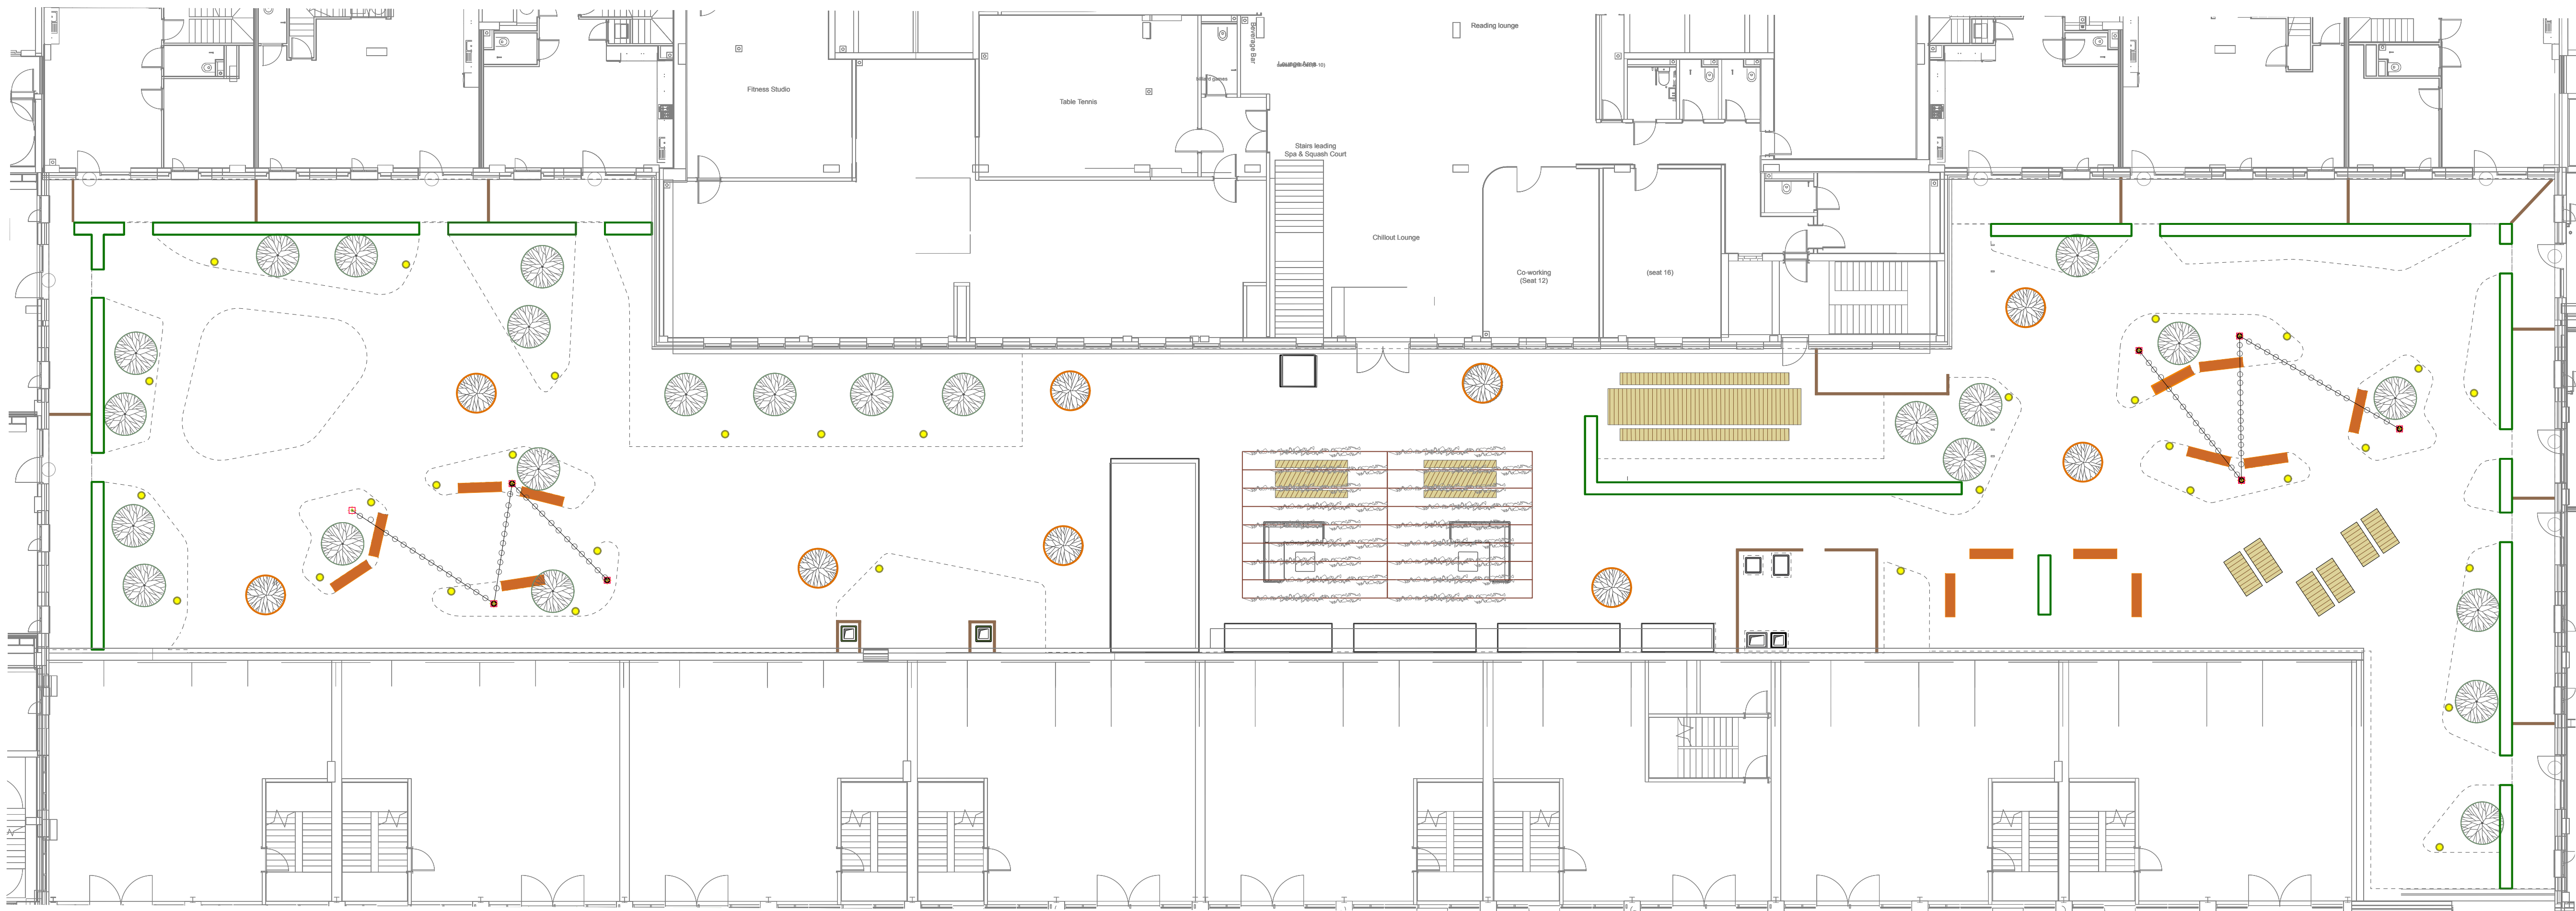


1 Podium Furniture Layout
Scale: 1:150

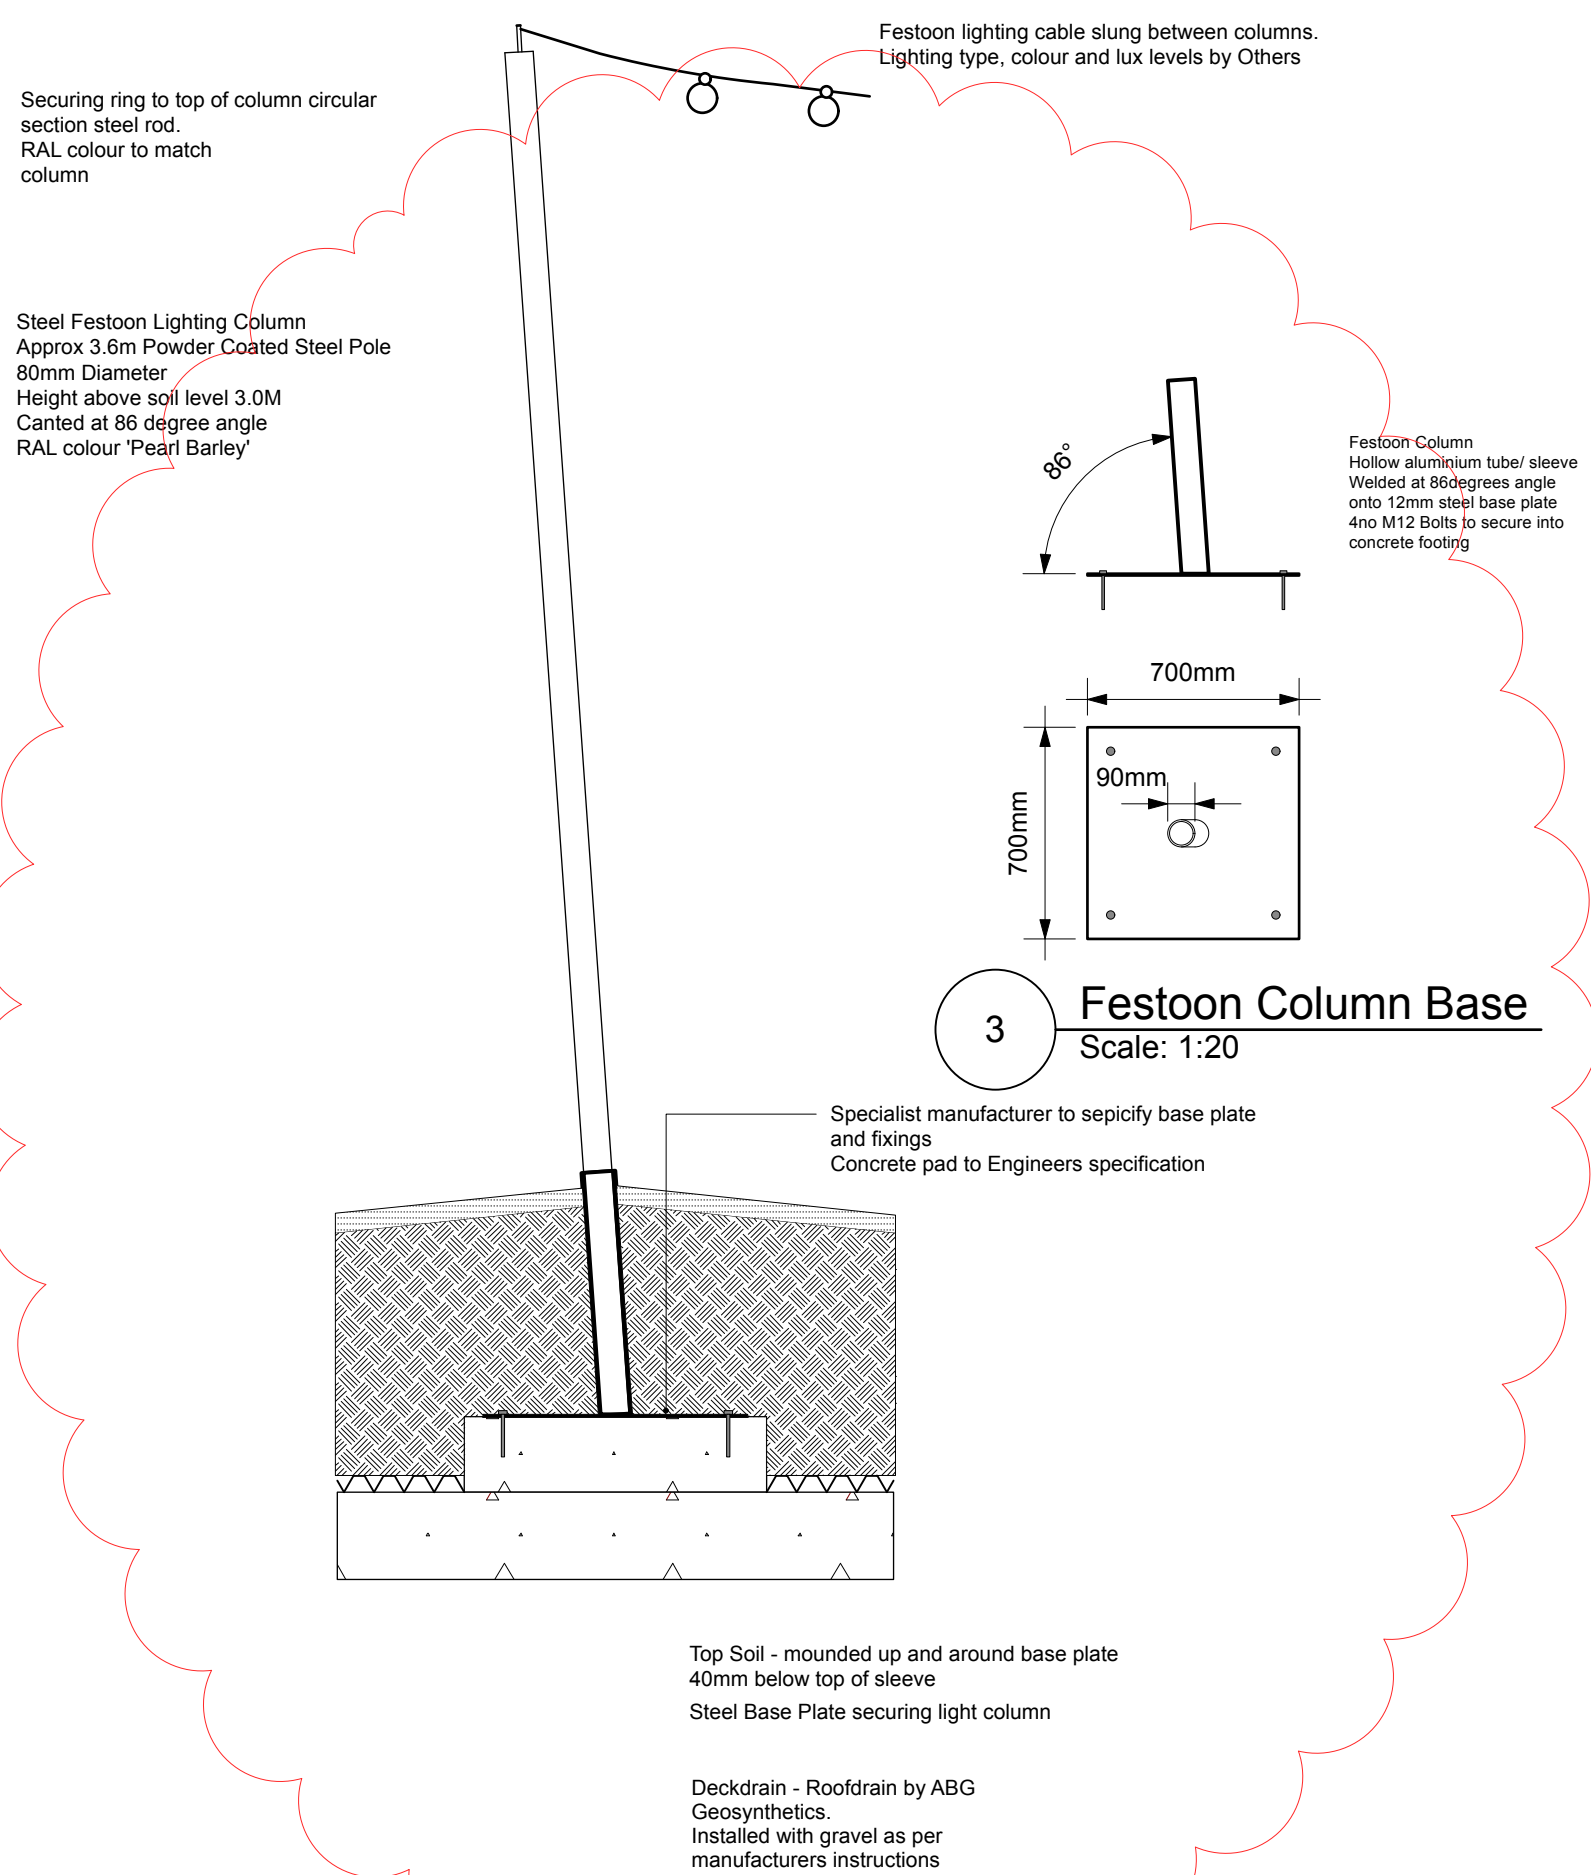

2 Festoon Lighting Pole
Scale: 1:20
Festoon Column detail subject to change
Fixing detail to engineers specification

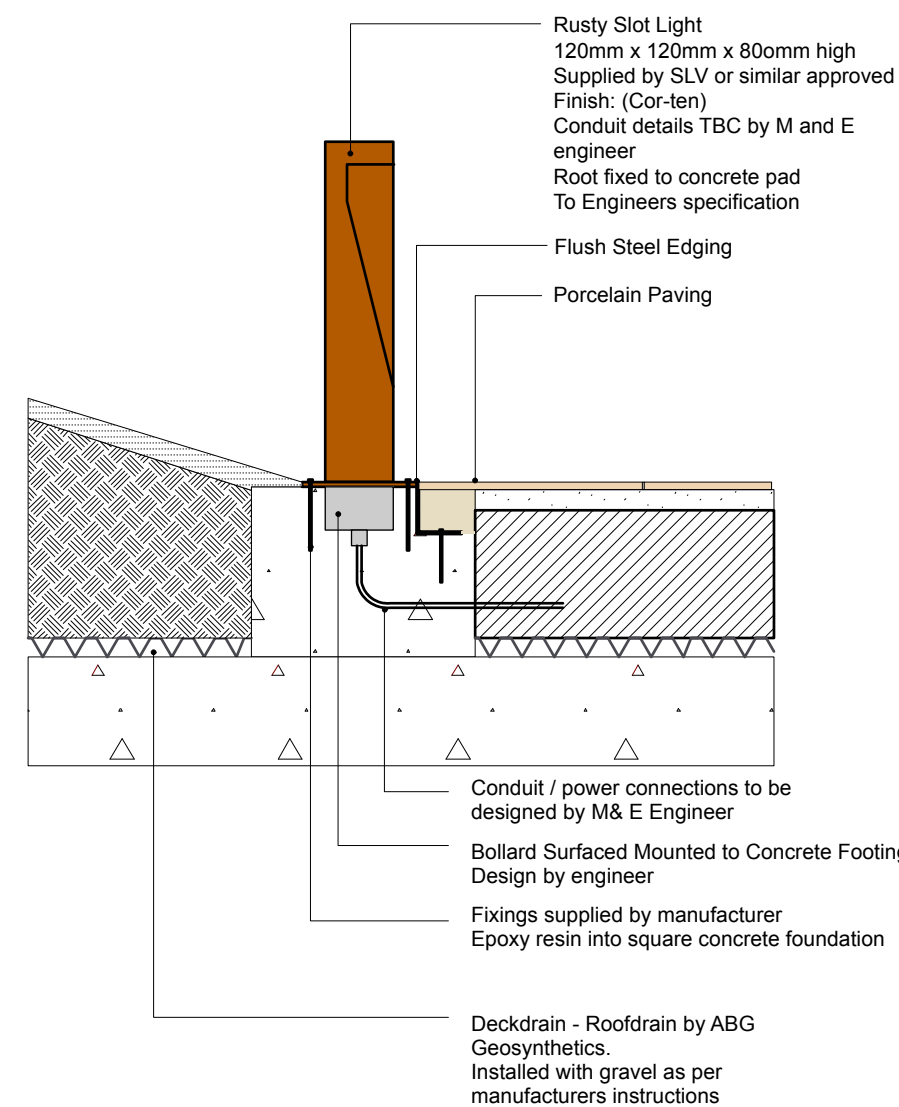

4 Bollard Fixing
Scale: 1:20

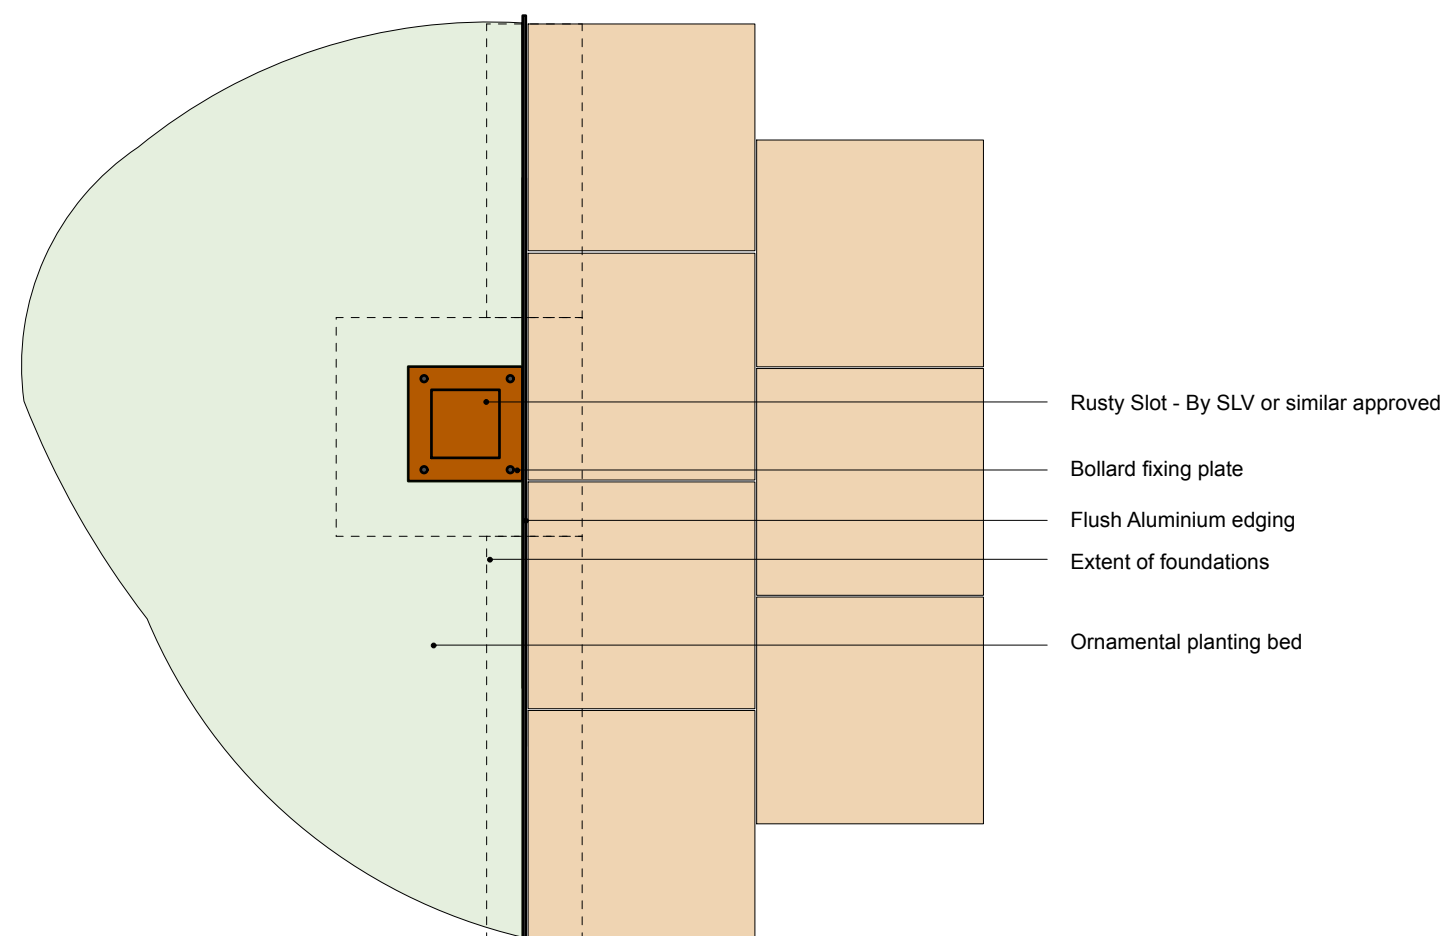

- No dimensions are to be scaled from this drawing. All dimensions are to be checked on site.
Area measurements for indicative purposes only.
- This drawing is the property of Wright Landscapes Limited. No part of the drawing may be reproduced in any manner without permission from Wright Landscapes Limited.
- All Wright Landscapes drawings to read in conjunction with architectural / engineers plans & details.
- #### FURNITURE AND BOUNDARY TREATMENTS
- ##### POTS
- Product: Corten Steel Planters
 - Finish: Natural
 - Colour: Matt Polyurethane Sealant
 - Size: 800mm Diameter
 - Other: Free Standing
- ##### PERGOLA
- Product: Bespoke Steel Fixed Pergola
 - Finish: Powder Coated
 - Colour: RAL 8029 - Pearl Copper
 - Size: 8M X 4M
 - Other: Fixed Below Ground
 - Supplier: HMS Welding or Similar Approved
- ##### LOUNGER SEATING
- Product: Freestanding Furniture
 - Finish: Timber
 - Colour: Timber
 - Size: W Outdoor Living
- ##### BENCH SEATING
- Product: Steel Timber Bench
 - Finish: Timber Natural / Steel Powder coated
 - Colour: RAL 8029 TO STEEL FRAME
 - Size: 1800mm x 450mm x 410mm
 - Supplier: CUBE Street Furniture
- ##### SMALL DINING TABLE
- Product: TBC
 - Finish: Softwood Timber Tops
 - Colour: Powder Coated RAL 8029
 - Size: 1800 x 600 x 745
 - Supplier: CUBE Street Furniture
- ##### LARGE DINING TABLE
- Product: TBC
 - Finish: Softwood Timber Tops
 - Colour: Powder Coated RAL 8029
 - Size: 1800 x 600 x 745
 - Supplier: CUBE Street Furniture
- ##### CHAISE LOUNGER
- Supplier: CUBE Street Furniture
 - Product: Timber / Steel Lounging chair
- ##### RAISED PLANTER
- Product: GRP Raised planters
 - Finish: Powder Coated
 - Colour: RAL 8029
 - Size: Length to suit patio widths x 600mm H x 500mm Width
 - Supplier: Europlanters or Similar Approved
- ##### LIGHTING
- ##### FESTOON LIGHTING
- Product: External Festoon Lighting
 - Notes: Attached to poles - eyelets to top on poles
 - Colour: Pearl Barley
 - Pole Size: 3m H x 80mm dia pole
 - Fixing: pole to be cast in concrete shuttering above waterproof layer. 600 x 600 x 400H concrete block
 - Supplier: SCH / Matic or Similar Approved
- ##### ILLUMINATED BOLLARD
- Product: Rusty Slot Light
 - Size: 120mm x 120mm x 800mm
 - Fixing: Root fixed to concrete pad
 - Colour: Corten finish
 - Supplier: SLV or similar approved

S5-P07	20-03-25	Notes to Key added	SB	NW
S5-P06	14-02-25	Raised Planters added to key & dwg	SB	NW
S5-P05	07-02-25	Patio Railings/ Gates added	SB	NW
S5-P04	02-12-24	Furniture specifications added	SB	NW
S5-P03	18-10-24	For Construction	SB	NW
S4-P02	24-05-24	For Comment	PH	NW
S4-P01	07-02-24	First Issue	NW	CB

Revision	Date	Description	Drawn	Approved
----------	------	-------------	-------	----------

WRIGHT LANDSCAPES LIMITED



HEAD OFFICE
Pickmere Lane, Pickmere, Knutsford,
WAT6 0UL

CLIENT DOMIS CONSTRUCTION

PROJECT WATERHOUSE GARDENS

DRAWING Podium Furniture & Lighting Plan
TITLE

DATE	SCALE
06/02/2024	AS NOTED
DRAWN	SIZE
NW	A1
APPROVED	WORKSTAGE
CB	Stage 5

DRAWING NUMBER	SUITABILITY	REVISION
1174-WRI-XX-XX-DR-L-0007	S5	P07