




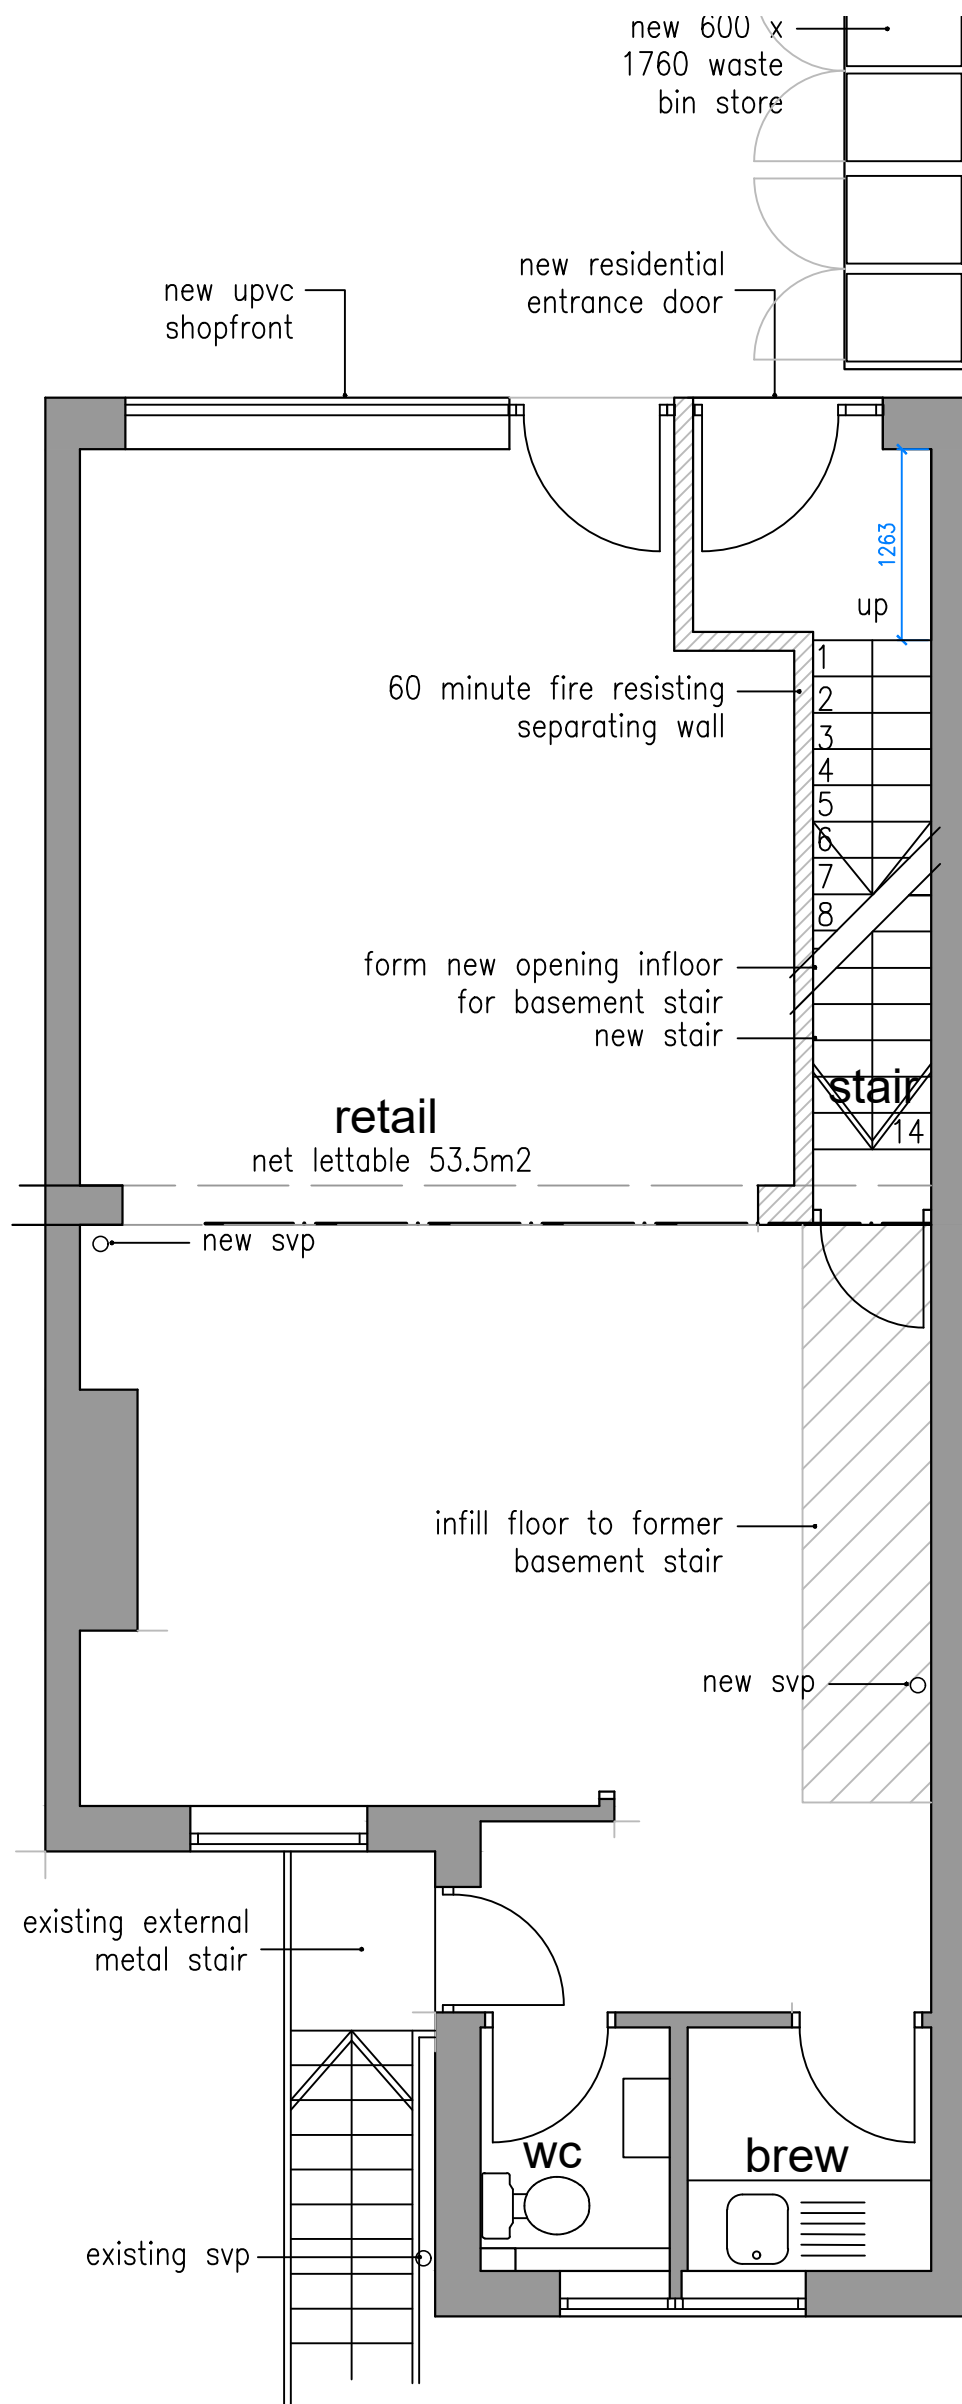


ground floor plan 59m²
retail 53.5m²

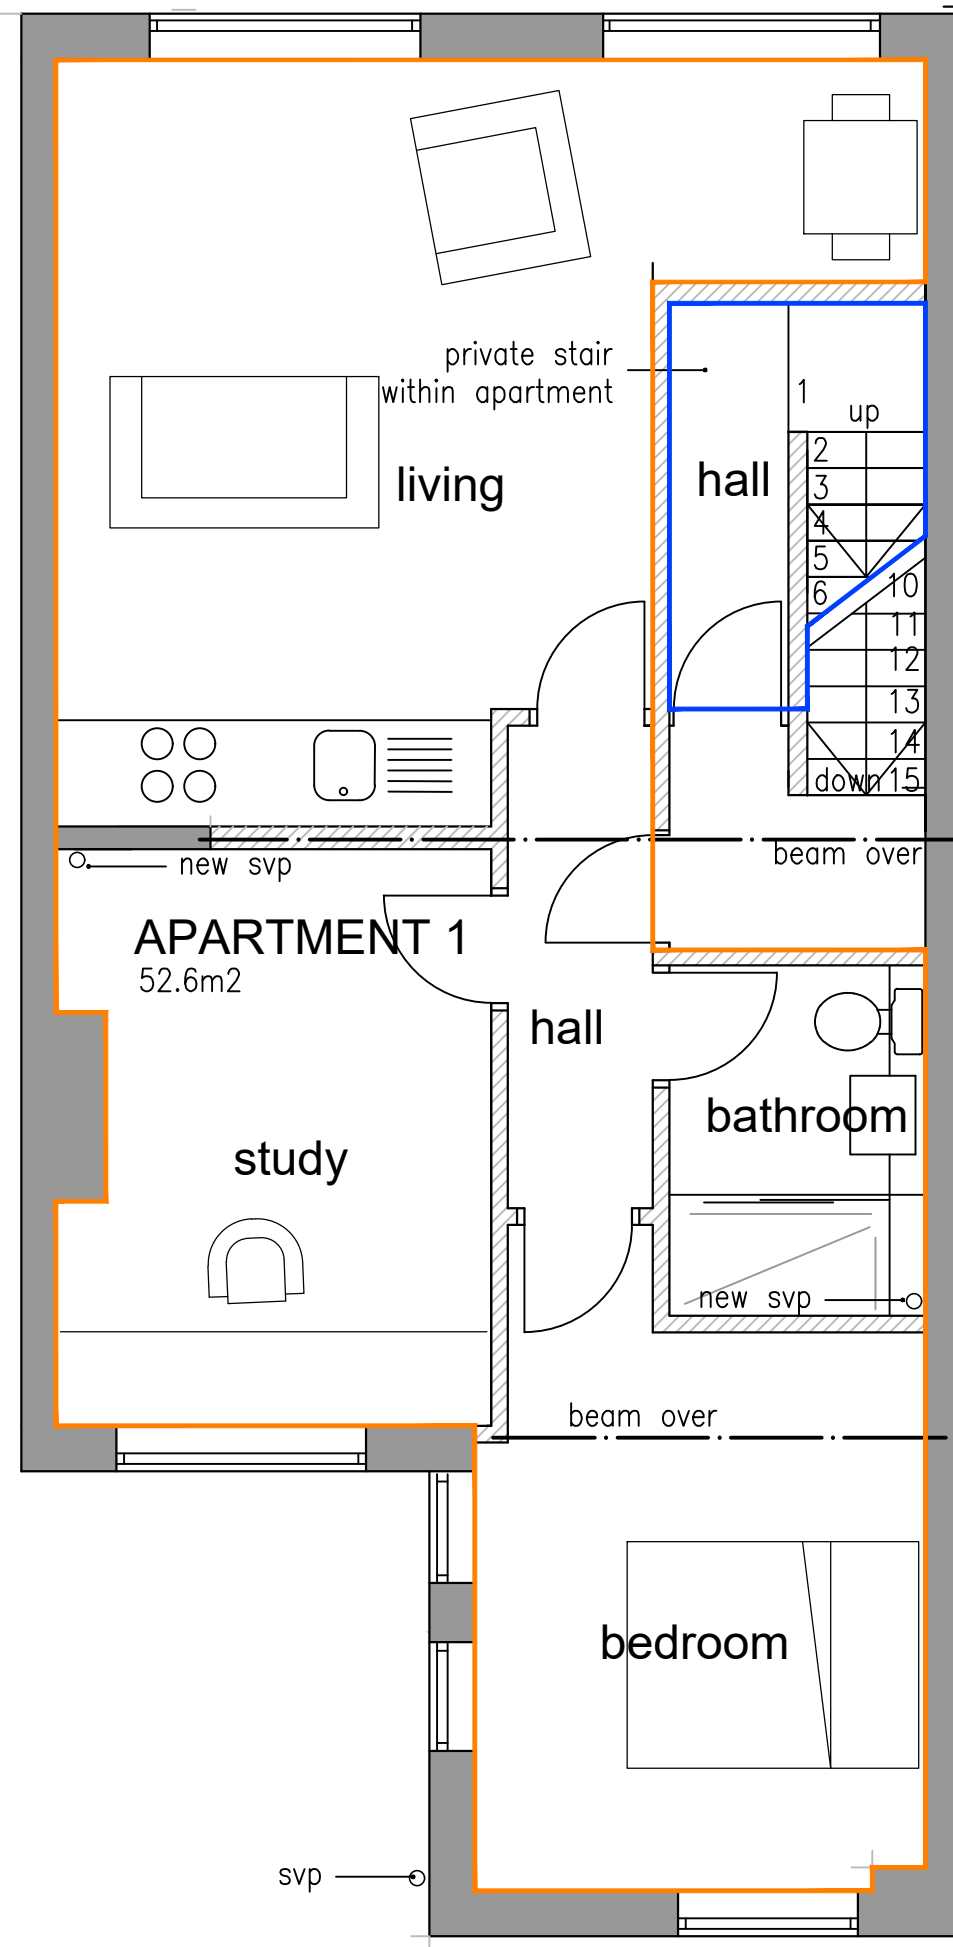

first floor plan 59m²
apartment 53.7m²

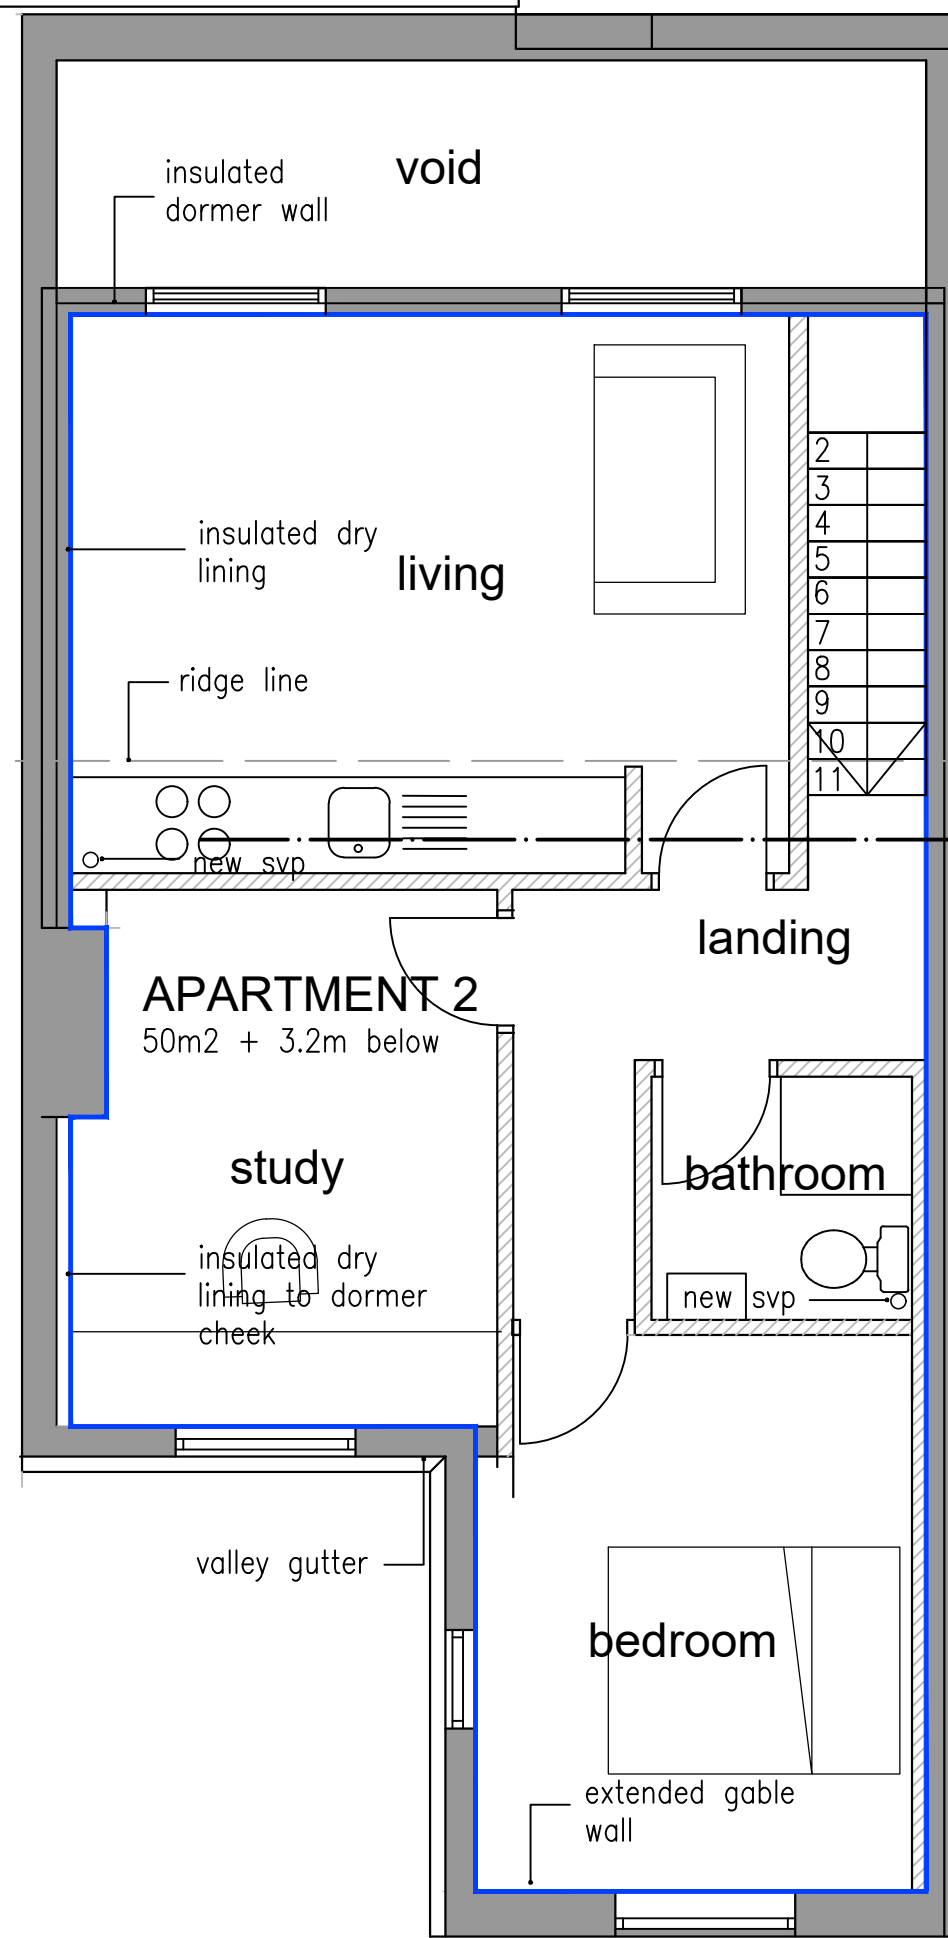

attic plan
apartment 53.2m²

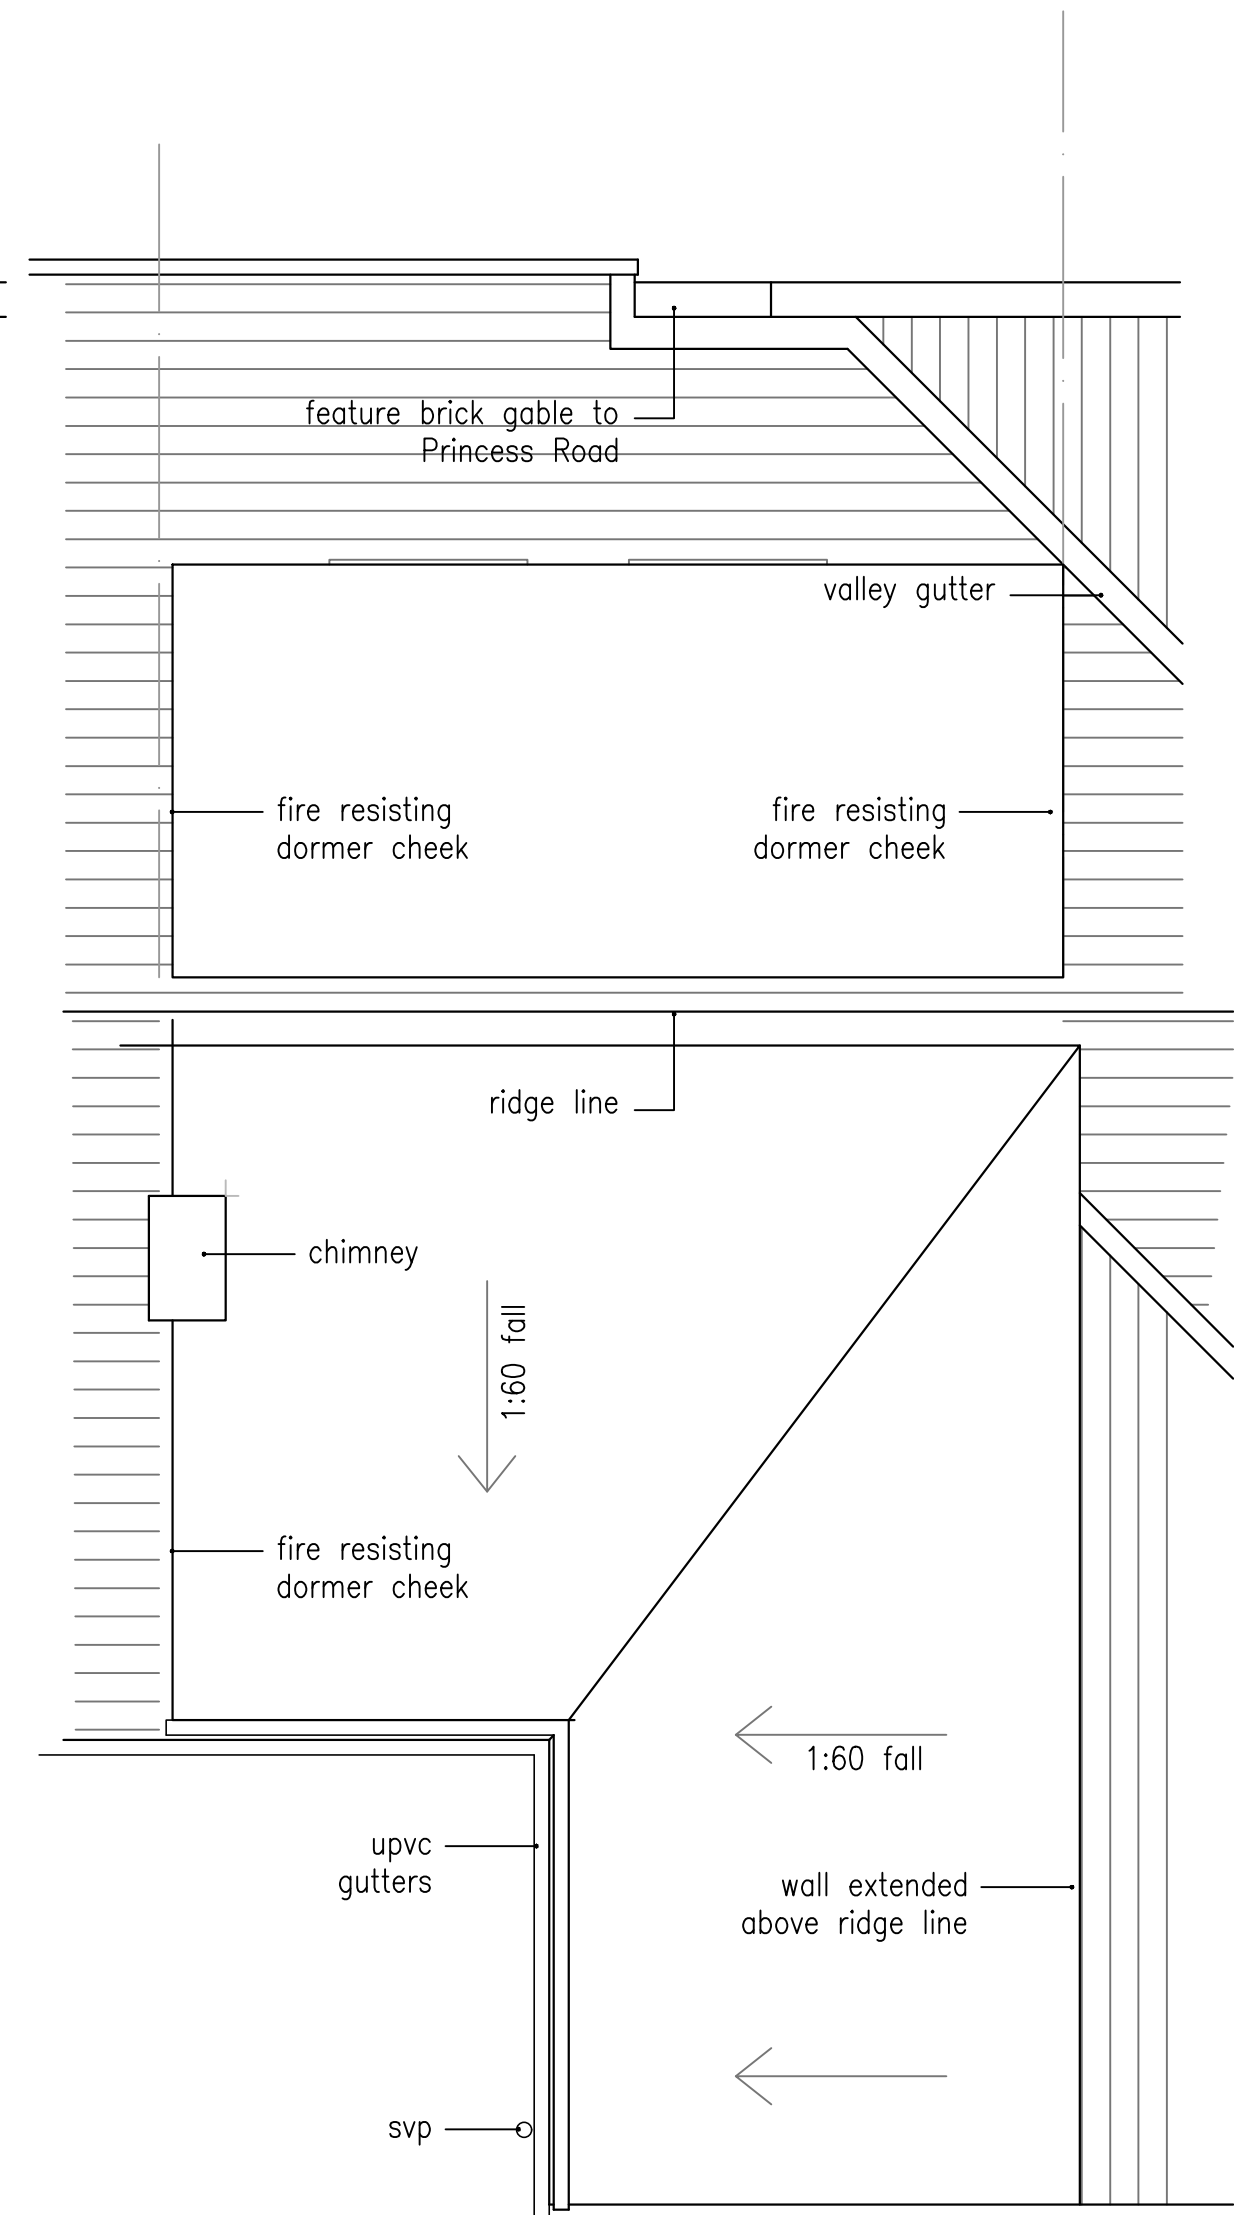

B BIN STORE ADDED, DOOR REPOSITIONED 06.02.25
A FRONT DORMER 29.01.25
revisions

proposed floor plans
465 princess road
manchester

date: august 2024

scale 1:50 @a2

status: for comment

dwg. d502 07 rev B

DO NOT SCALE - IF DIMENSIONS ARE NOT GIVEN PLEASE ASK
COPYRIGHTED TO ARCHITECTURAL DESIGNWORKS LTD

architectural designworks limited

designworks

BUILDINGS

SPACES

PLACES

fourth floor 59 piccadilly manchester M1 2AQ t: 0161 332 1943 e: architects@archdesignworks.co.uk