



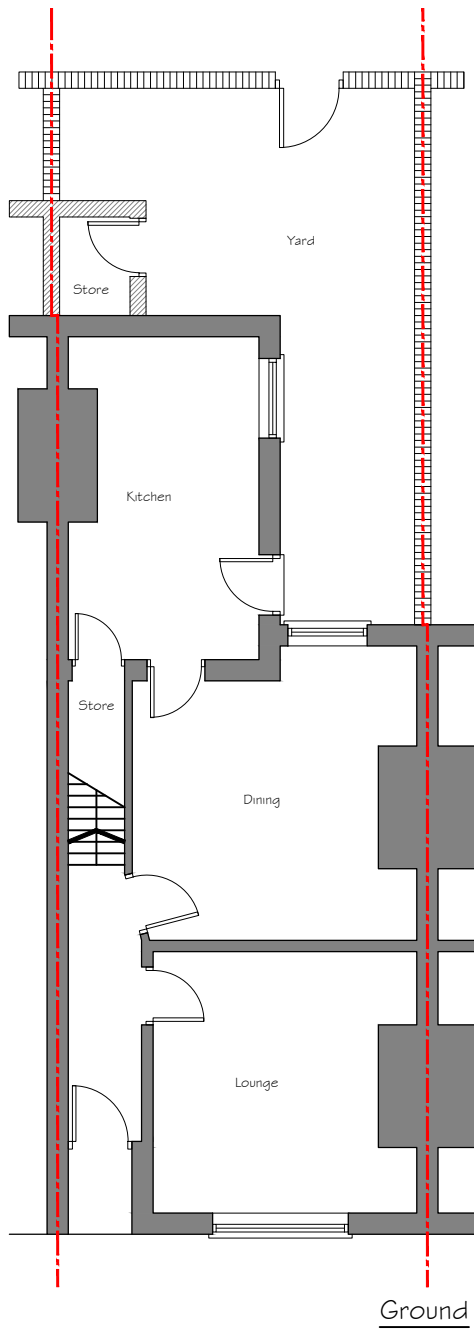

Ground

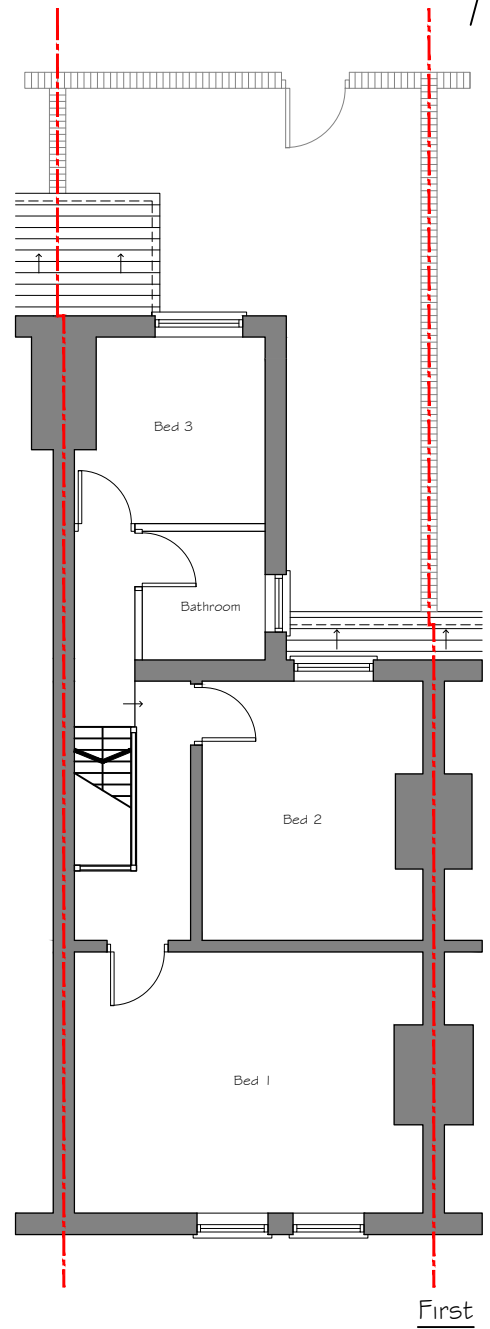

First

Revision	Description	Init.	Date
PLANNING			
		Project: 7 Bankfield Avenue, near single storey extension and dormer extension	
Drawing No: NN275-PL-103		Client: []	
Rev: -		Drawing Title: EXISTING GROUND AND FIRST FLOOR PLAN	
Drawn By: D.J.J.	Checked: J.Aibutt	Scale: 1:100@A4	Date: 02.09.2024