


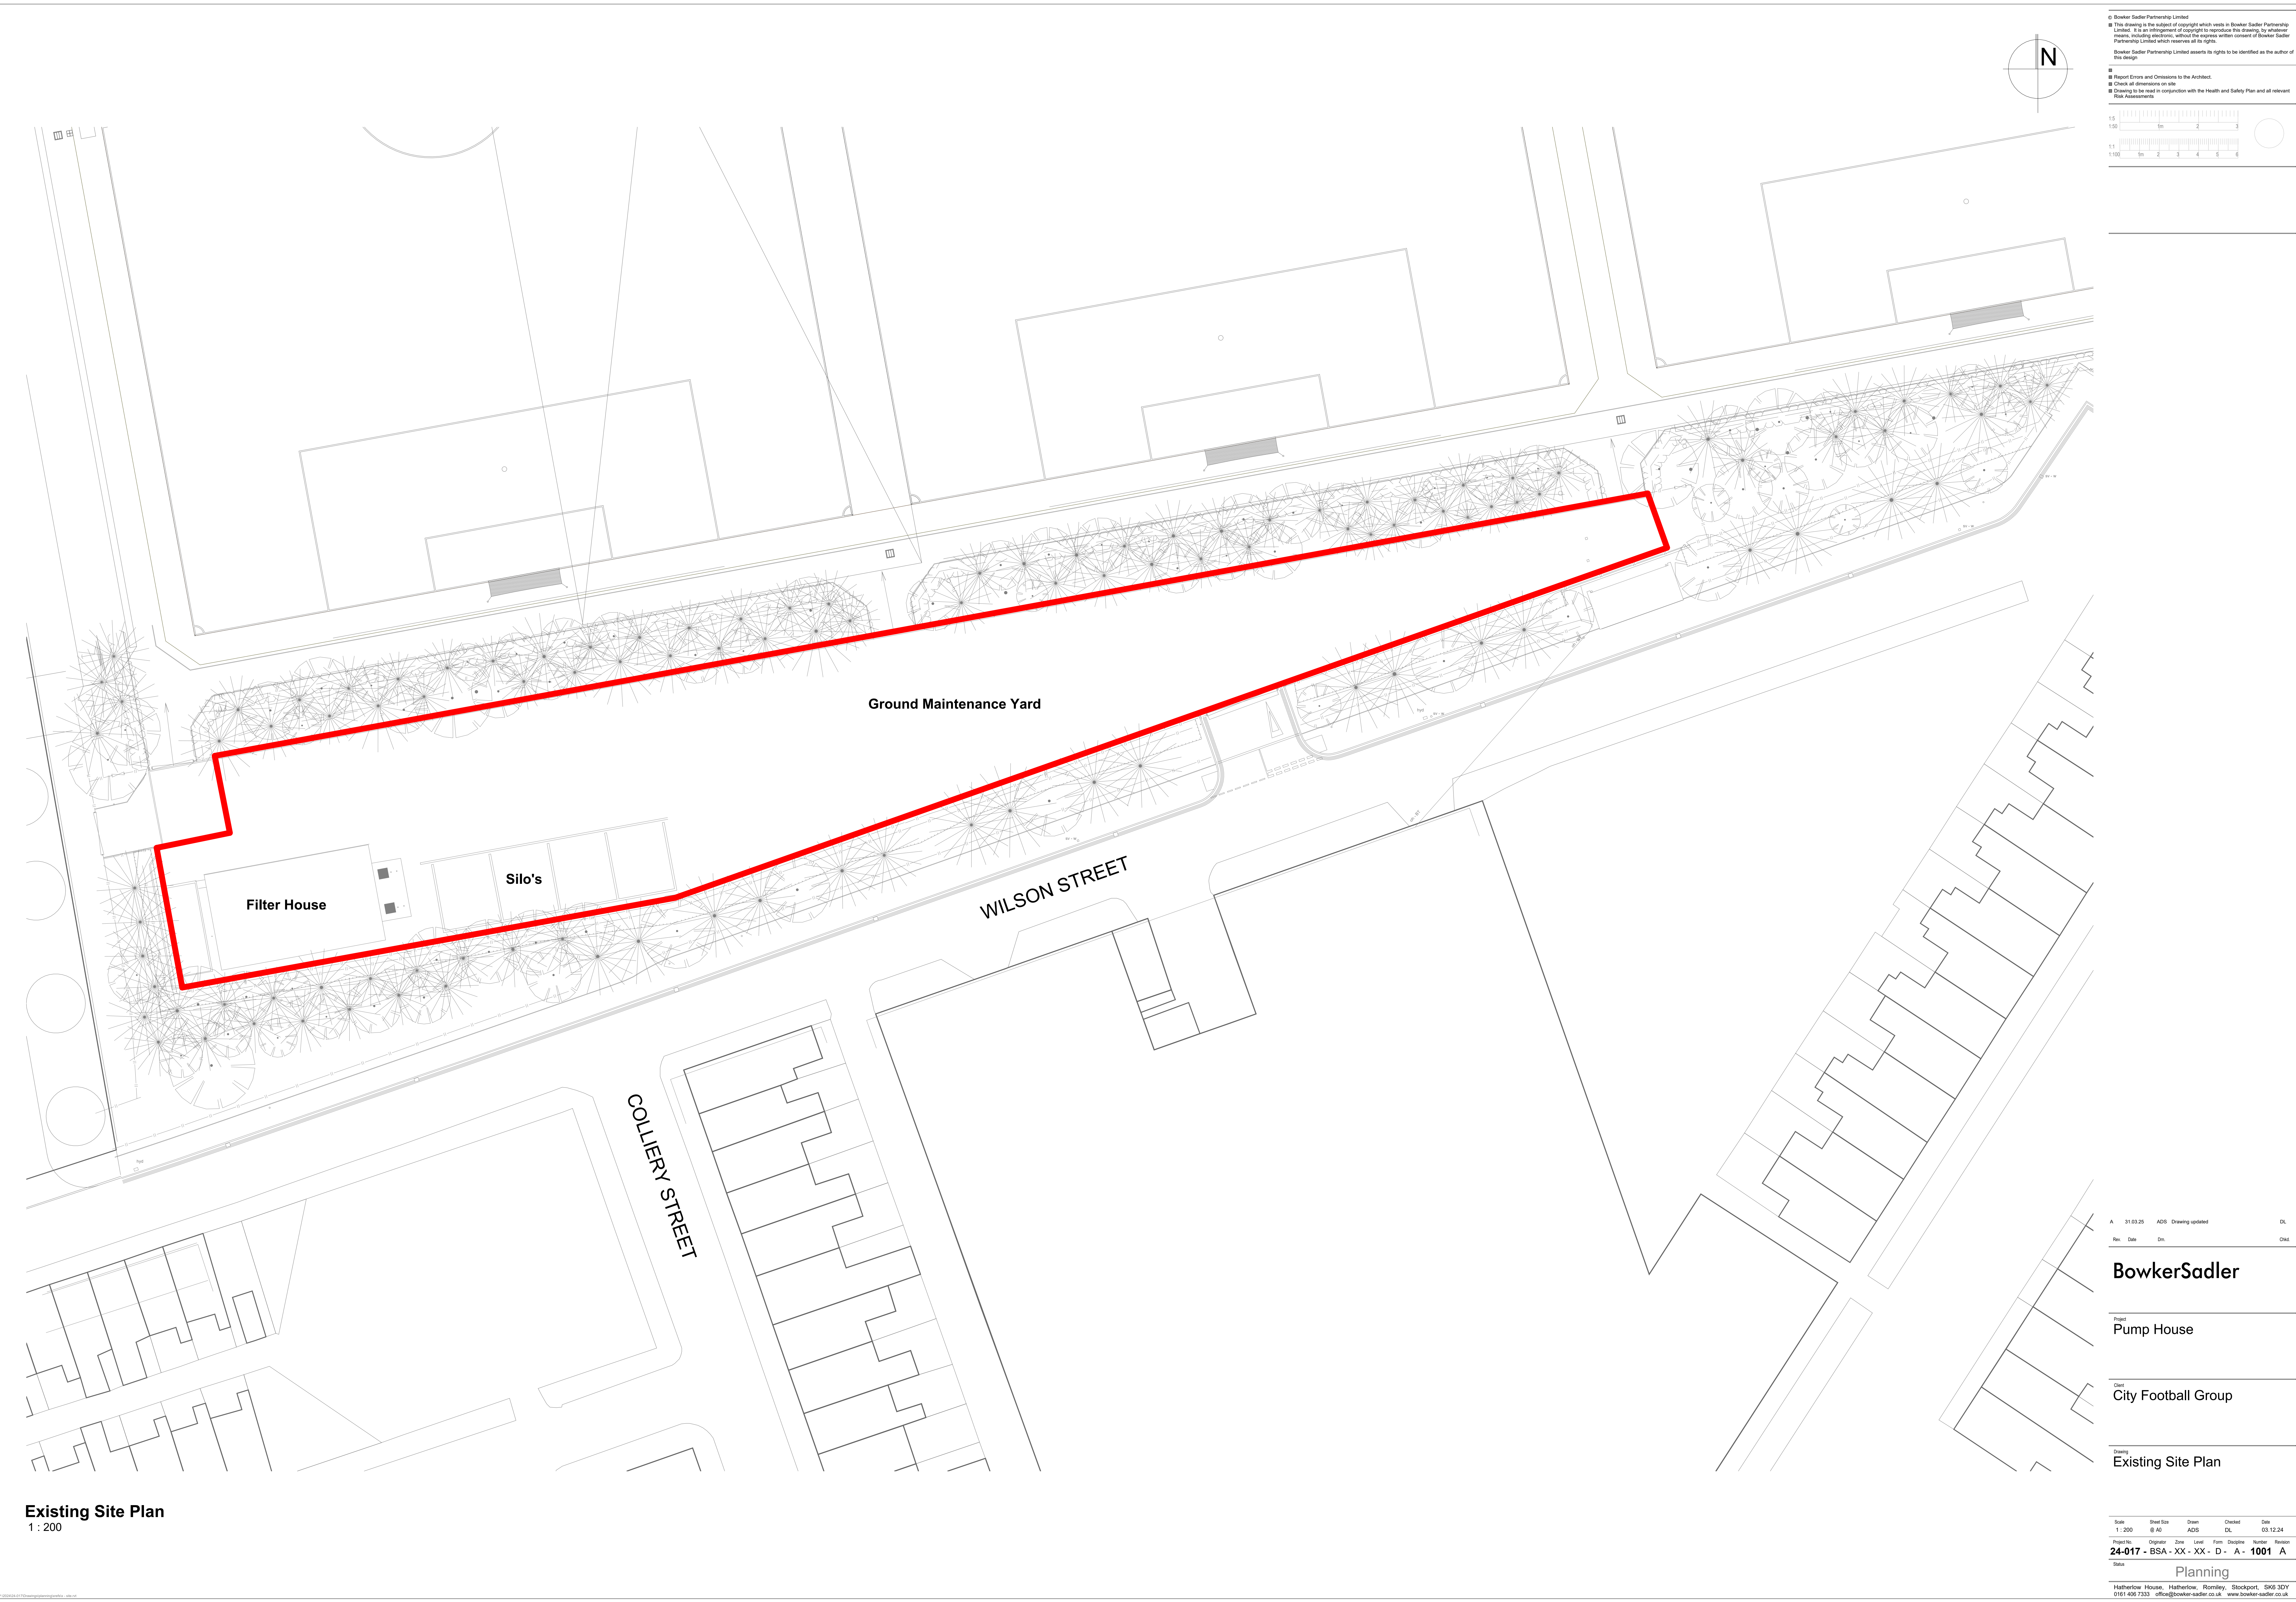

Existing Site Plan
1 : 200

N

1:50

1m

2

3

1:100

1m

2

3

4

5

6

© Bowker Sadler Partnership Limited

■ This drawing is the subject of copyright which vests in Bowker Sadler Partnership Limited. It is an infringement of copyright to reproduce this drawing, by whatever means, including electronic, without the express written consent of Bowker Sadler Partnership Limited which reserves all its rights.

Bowker Sadler Partnership Limited asserts its rights to be identified as the author of this design.

■ Report Errors and Omissions to the Architect.

■ Check all dimensions on site.

■ Drawing to be read in conjunction with the Health and Safety Plan and all relevant Risk Assessments.

A	31.03.25	ADS	Drawing updated	DL
Rev.	Date	On	Chg.	

BowkerSadler

Project
Pump House

Client
City Football Group

Drawing
Existing Site Plan

Scale	Sheet Size	Drawn	Checked	Date
1 : 200	A0	ADS	DL	03.12.24
Project No	Discipline	Zone	Level	Form
24-017 - BSA - XX - XX - D - A - 1001	A			

Planning
Hatherlow House, Hatherlow, Romley, Stockport, SK6 3DY
0161 406 7353 office@bowker-sadler.co.uk www.bowker-sadler.co.uk