


0 1 2 3 4 5 metres

Notes
Do not scale off this drawing. If in doubt please ask.
Dimensions must be checked on site where possible.
©This drawing must not be reproduced in whole or part without written consent.

HMia drawing based on PDF drawings as provided by others - all dimensions to be checked on site

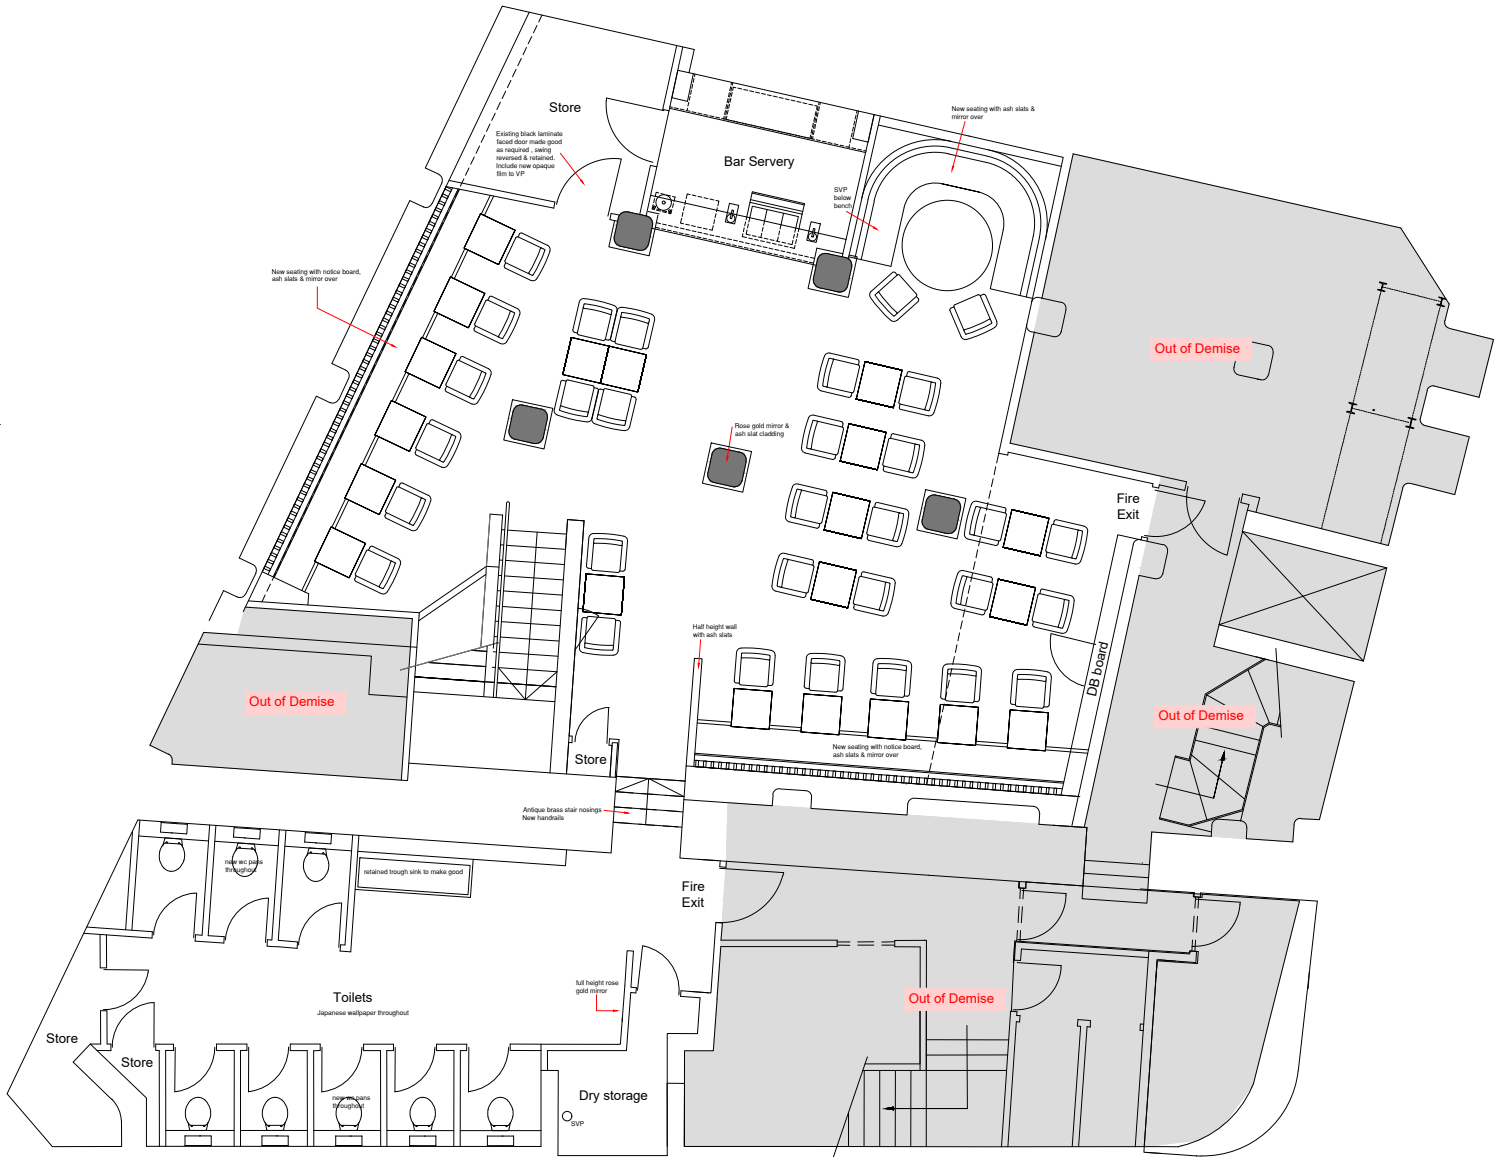

PROPOSED GROUND FLOOR PLAN
Scale 1:60 @ A1

PROPOSED BASEMENT FLOOR PLAN
Scale 1:60 @ A1

Revisions	
HMia Horne McIntosh interior architects	
Client	MAKI & RAMEN
Project	New Restaurant 78-88 High Street Manchester, M4 1ES
Title	Proposed Floor Plans
Dwg. no	4595-(MancNQ)-P-1
Drawn	Date 14-1-25
Scale 1:60 @ A1	Rev
Dewton House, Cannon Way, Dewsbury WF13 1XL E mail: admin@Hmia.co.uk Web Site: www.Hmia.co.uk	