
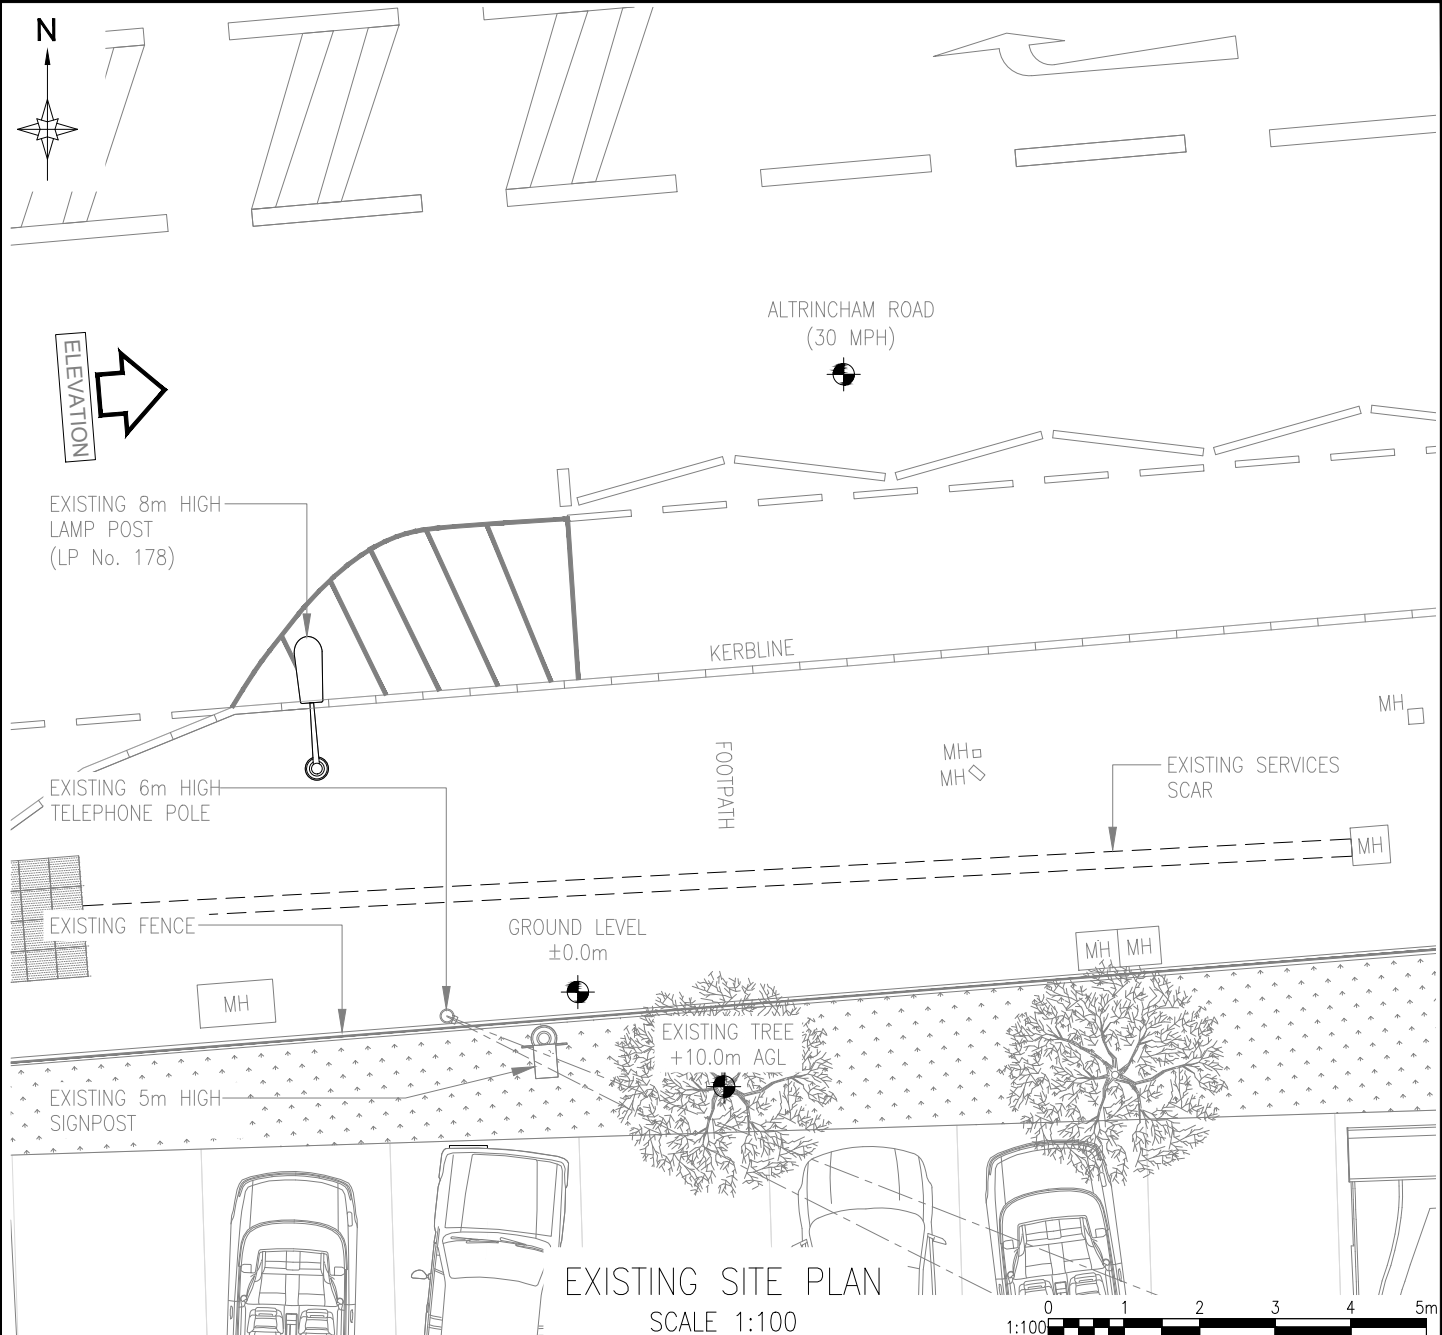
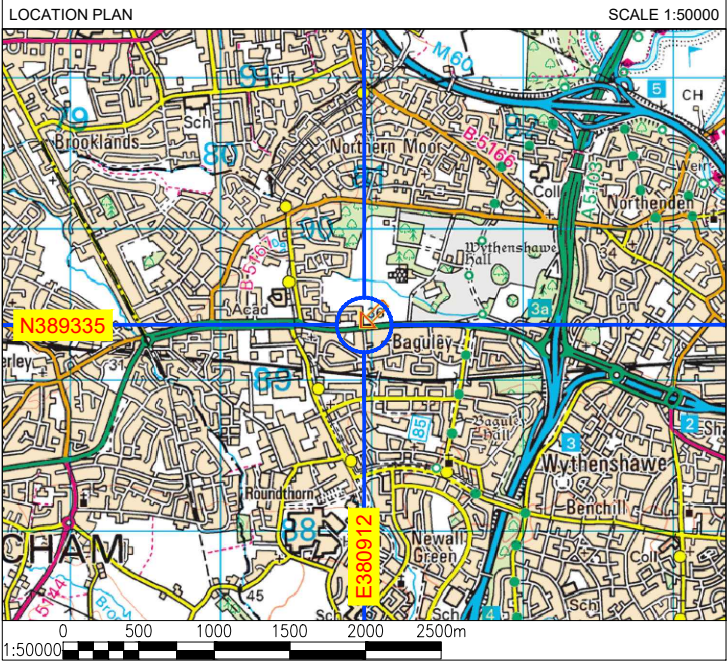




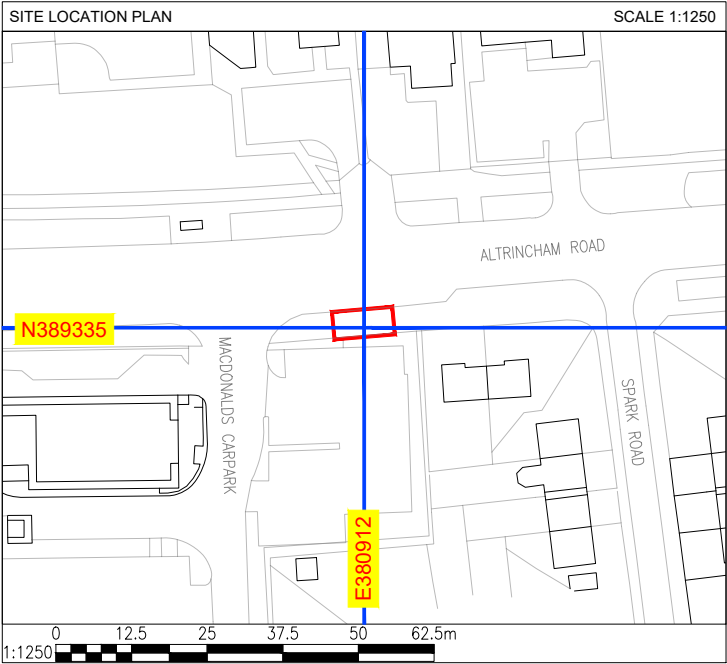


A	ISSUED FOR APPROVAL					RW	06.03.25
REV	DESCRIPTION					BY	DATE
SCALE AS SHOW WHEN PRINTED AT A4		DRAWN	RW	CHECKED	SM	ALL DIMENSIONS IN METRES U.N.O	
	DATE	06.03.25	DATE	04.03.25			
LOCATION PLAN - Digital Mapping Solutions from Dotted Eyes.							
SITE BLOCK PLAN - Digital Mapping Solutions from Promap							

DRAWING TITLE
STREET HUB
002-TRF - 115 - A
001 - EXISTING SITE PLAN

SITE ADDRESS
661 ALTRINCHAM ROAD
WYTHENSHAW
MANCHESTER
M23 9AA

REV A

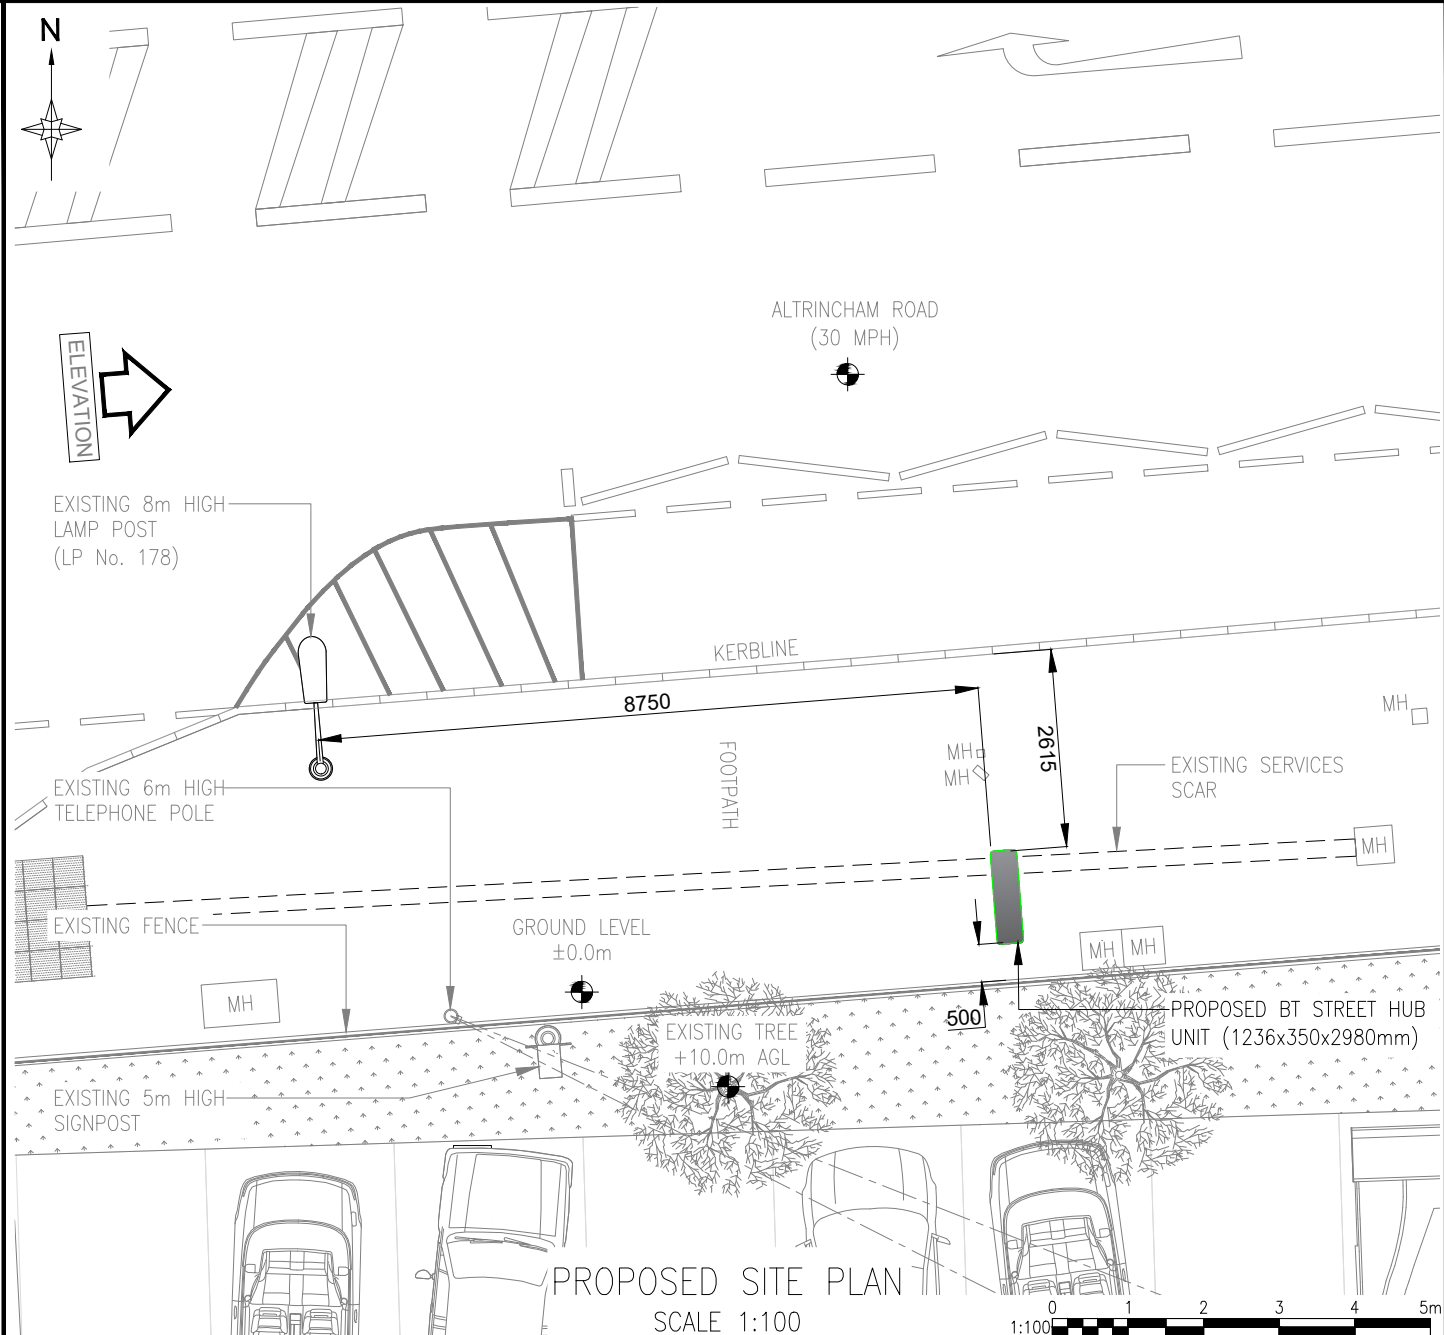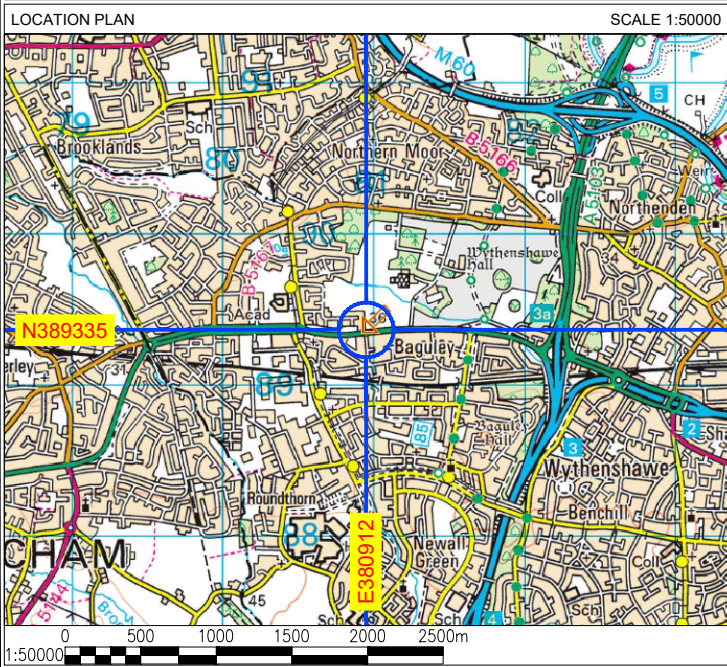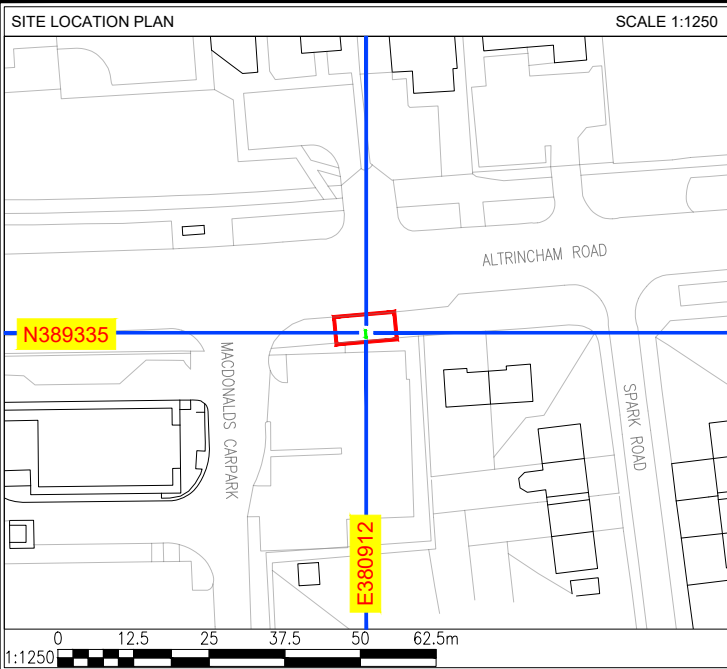


A	ISSUED FOR APPROVAL				RW	06.03.25
REV	DESCRIPTION				BY	DATE
SCALE AS SHOW WHEN PRINTED AT A4	DRAWN	RW	CHECKED	SM	ALL DIMENSIONS IN METRES U.N.O	
	DATE	06.03.25	DATE	04.03.25		
LOCATION PLAN - Digital Mapping Solutions from Dotted Eyes.						
SITE BLOCK PLAN - Digital Mapping Solutions from Promap						

DRAWING TITLE
STREET HUB
002-TRF - 115 - A
002 - PROPOSED SITE PLAN

SITE ADDRESS
661 ALTRINCHAM ROAD
WYTHENSHAW
MANCHESTER
M23 9AA


REV	A
-----	---

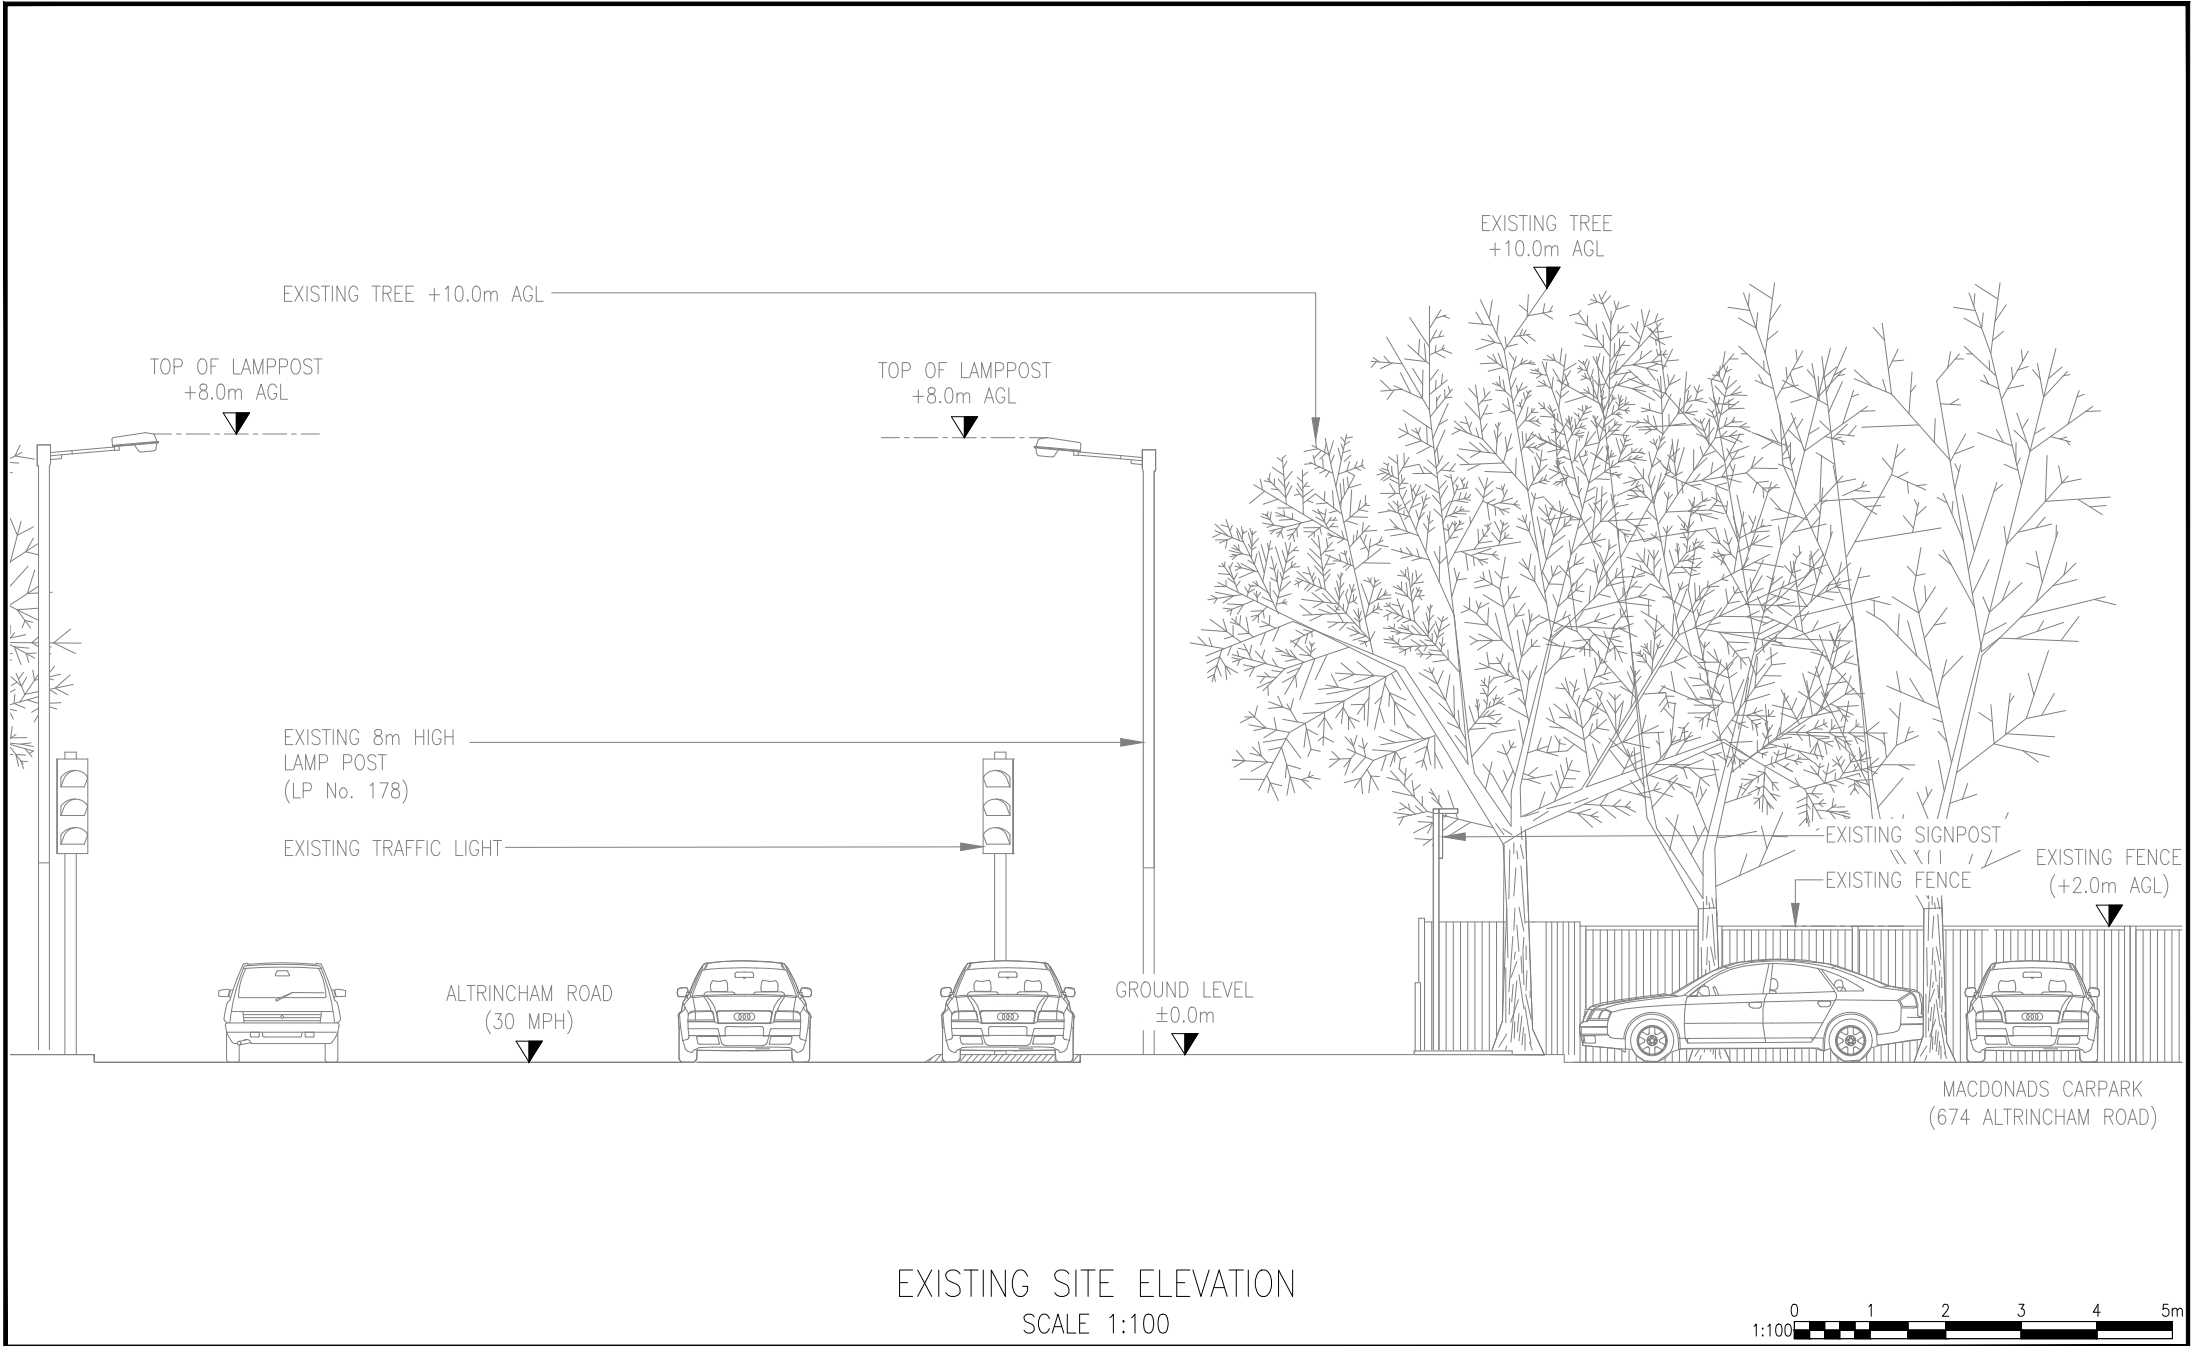


A	ISSUED FOR APPROVAL					RW	06.03.25
REV	DESCRIPTION					BY	DATE
SCALE AS SHOW WHEN PRINTED AT A4		DRAWN	RW	CHECKED	SM	ALL DIMENSIONS IN METRES U.N.O	
		DATE	06.03.25	DATE	04.03.25		
LOCATION PLAN - Digital Mapping Solutions from Dotted Eyes.							
SITE BLOCK PLAN - Digital Mapping Solutions from Promap							

DRAWING TITLE
STREET HUB
002-TRF - 115 - A
003 - EXISTING SITE ELEVATION

SITE ADDRESS
661 ALTRINCHAM ROAD
WYTHENSHAW
MANCHESTER
M23 9AA

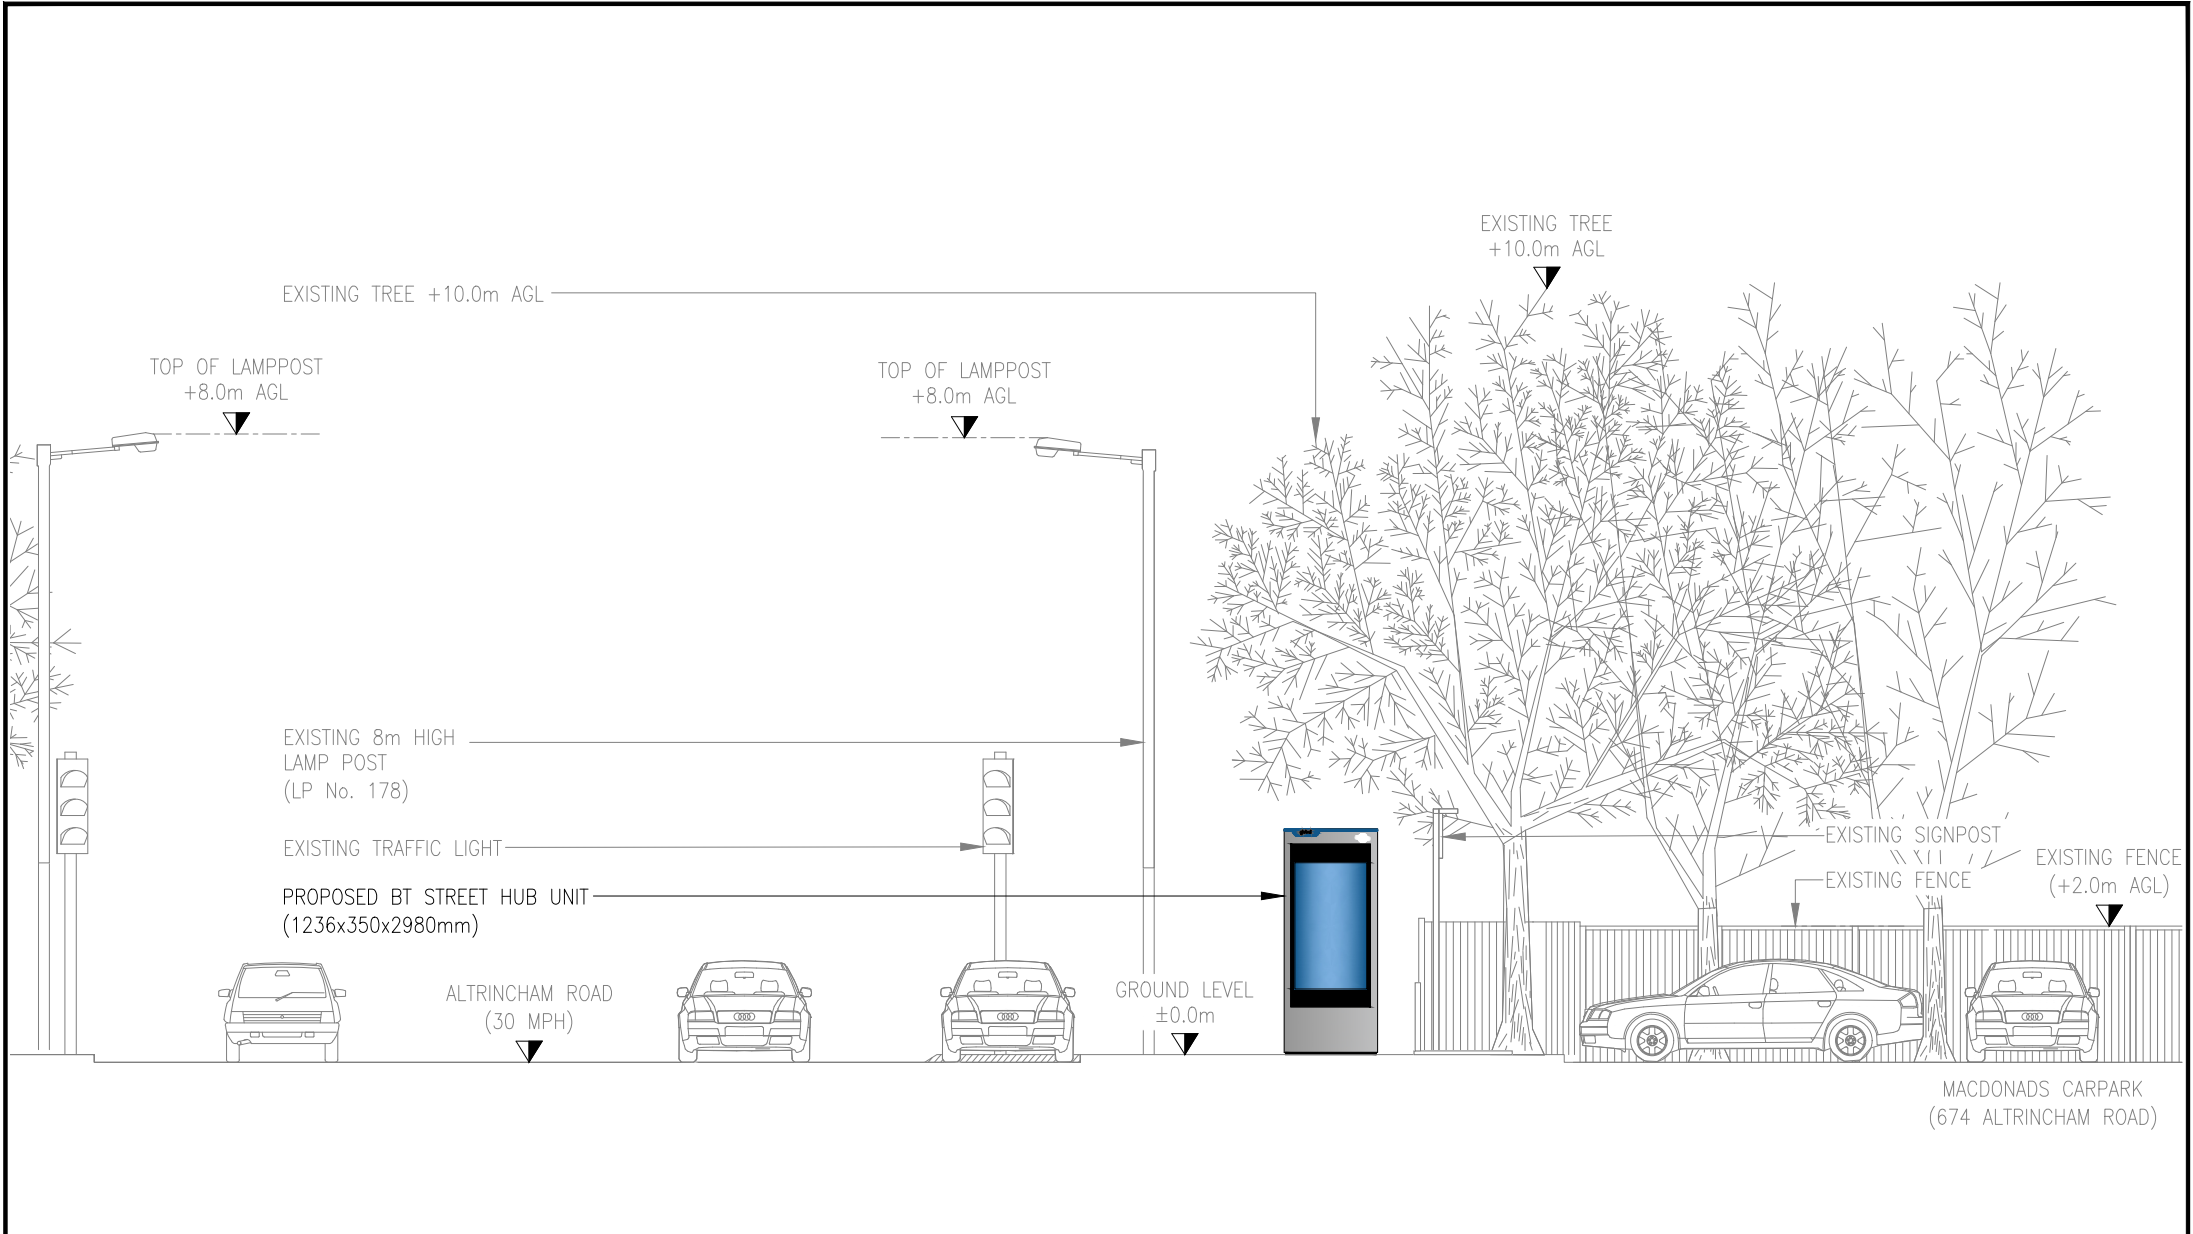

PROPOSED SITE ELEVATION
SCALE 1:100

 

A	ISSUED FOR APPROVAL					RW	06.03.25
REV	DESCRIPTION					BY	DATE
SCALE AS SHOW WHEN PRINTED AT A4		DRAWN	RW	CHECKED	SM	ALL DIMENSIONS IN METRES U.N.O	
		DATE	06.03.25	DATE	04.03.25		
LOCATION PLAN - Digital Mapping Solutions from Dotted Eyes.							
SITE BLOCK PLAN - Digital Mapping Solutions from Promap							

DRAWING TITLE
STREET HUB
002-TRF - 115 - A
004 - PROPOSED SITE ELEVATION

SITE ADDRESS
661 ALTRINCHAM ROAD
WYTHENSHAW
MANCHESTER
M23 9AA