


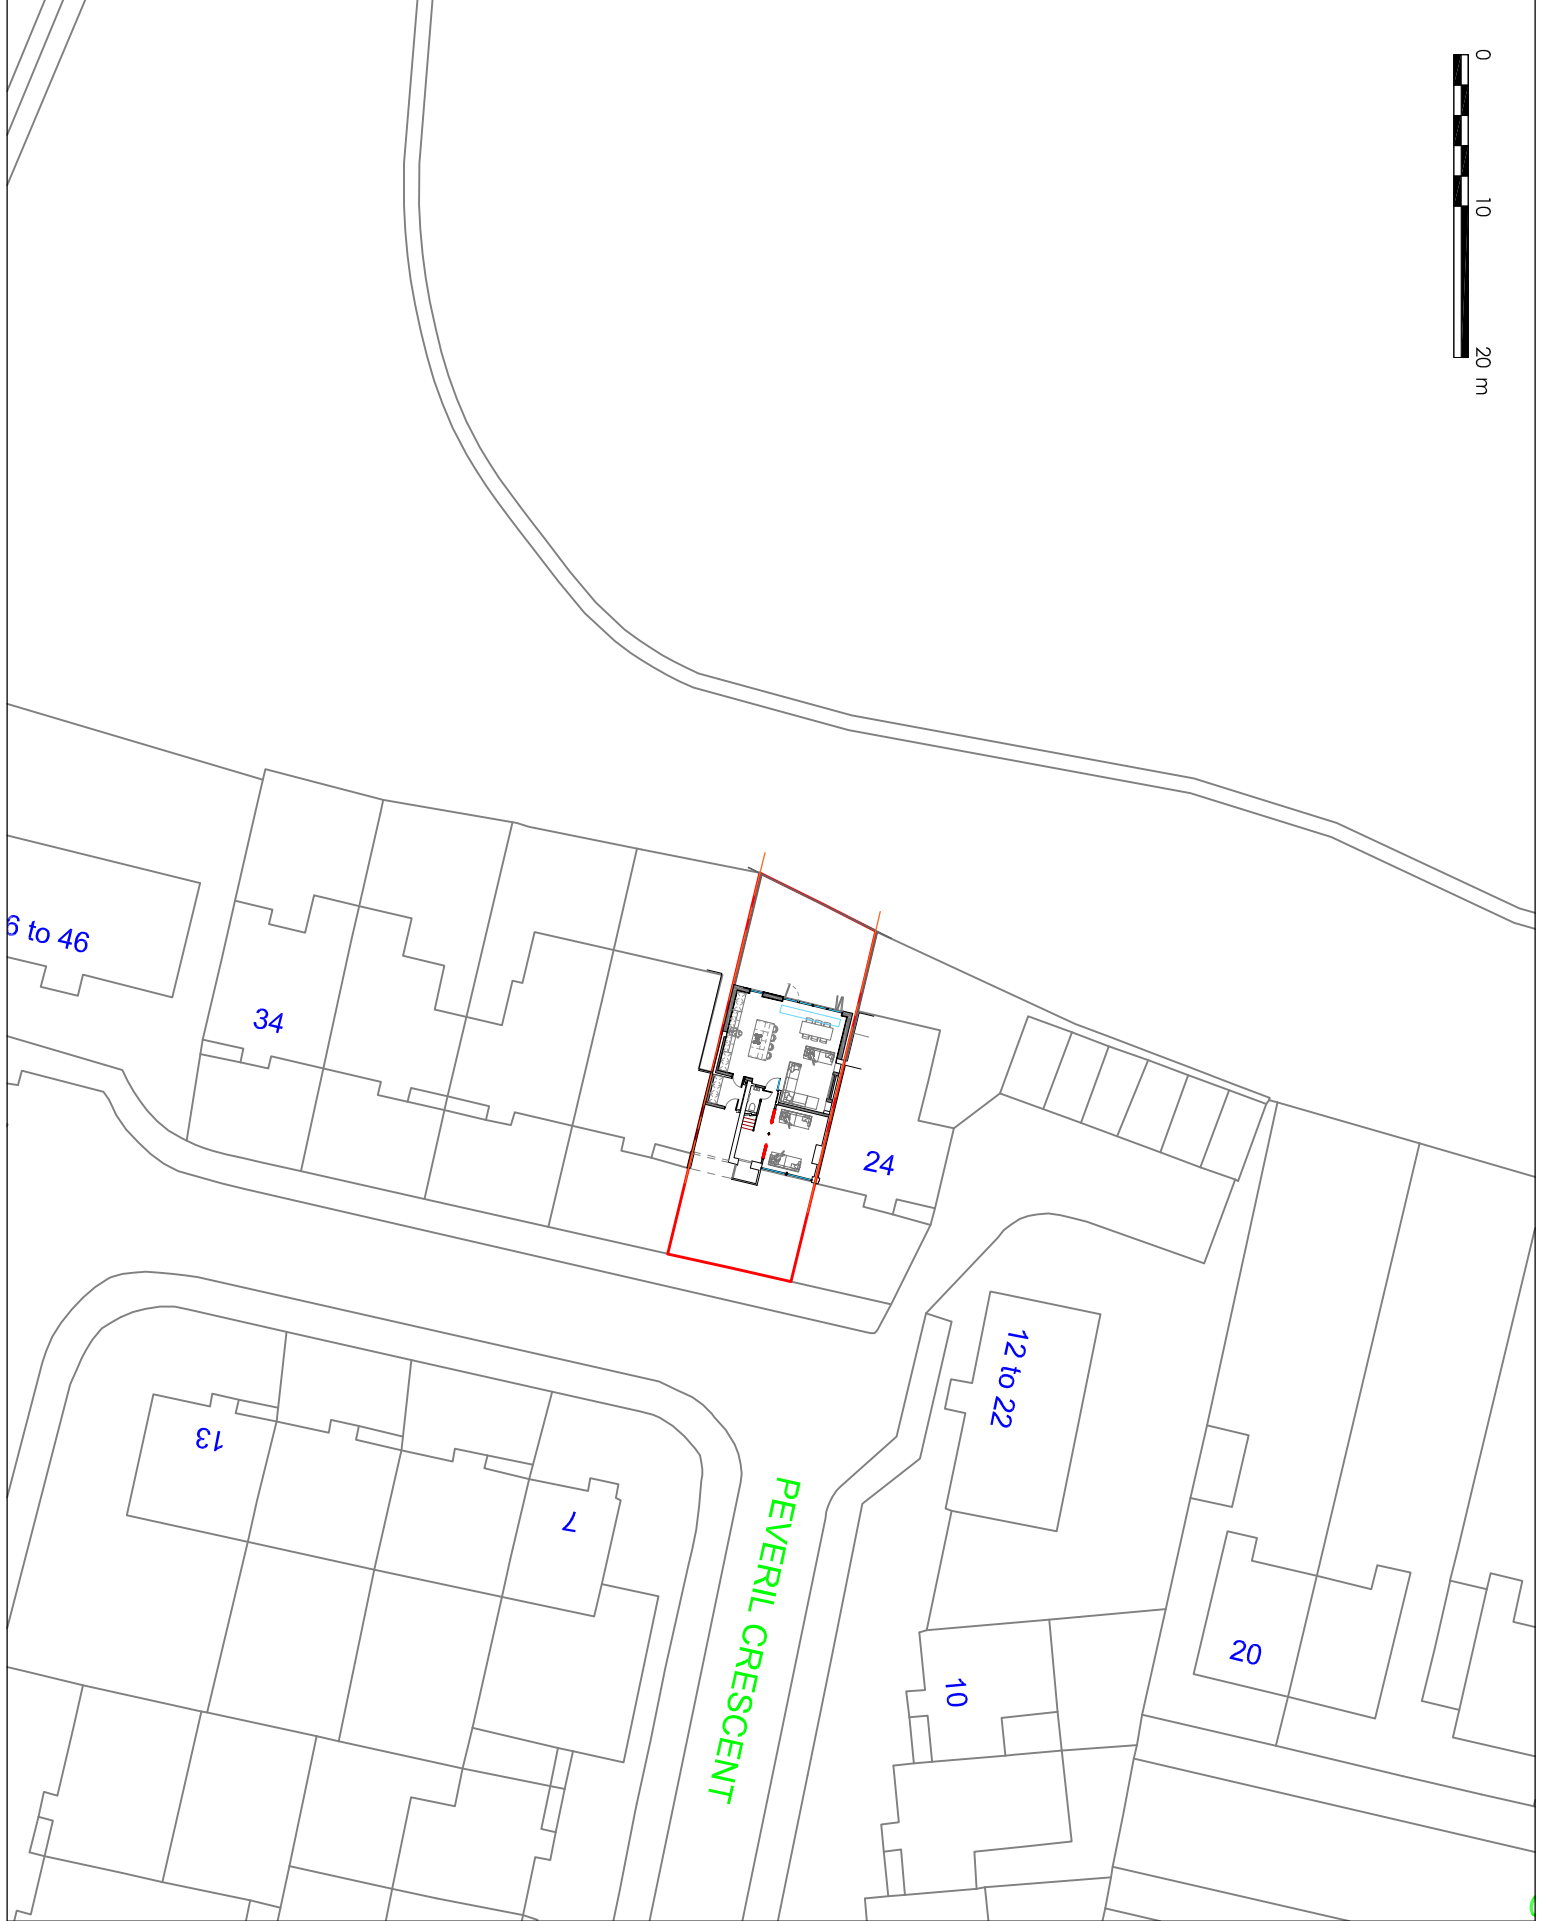


PROJECT # 24050
DRAWING # 220
SCALE 1:500 @ A4
DATE DEC 24

CLIENT
MR & MRS TRIVED
24 PEVERIL CRESCENT
MANCHESTER
M21 9NS

PROJECT
SINGLE STOREY REAR EXTENSION,
INTERIOR SOLIDATION
PART GARAGE CONVERSION
INTERNAL REMODELING

DRAWING TITLE
PROPOSED SITE PLAN
PLANNING

 

BLUECHIP ARCHITECTURE
07999 294 675
DESIGN@BLUECHIP-ARCHITECTURE.CO.UK
WWW.BLUECHIP-ARCHITECTURE.CO.UK
18 BOLTON ROAD 1 WOLSKLEY 1 MANCHESTER 1 M20 1AB
COPYRIGHT 2024 BLUECHIP ARCHITECTURE. ALL RIGHTS RESERVED. NO PART OF THIS DOCUMENT MAY BE REPRODUCED OR TRANSMITTED IN ANY FORM OR BY ANY MEANS, ELECTRONIC OR MECHANICAL, WITHOUT PERMISSION IN WRITING.

ISSUED FOR PLANNING APPROVAL 28.03.25