




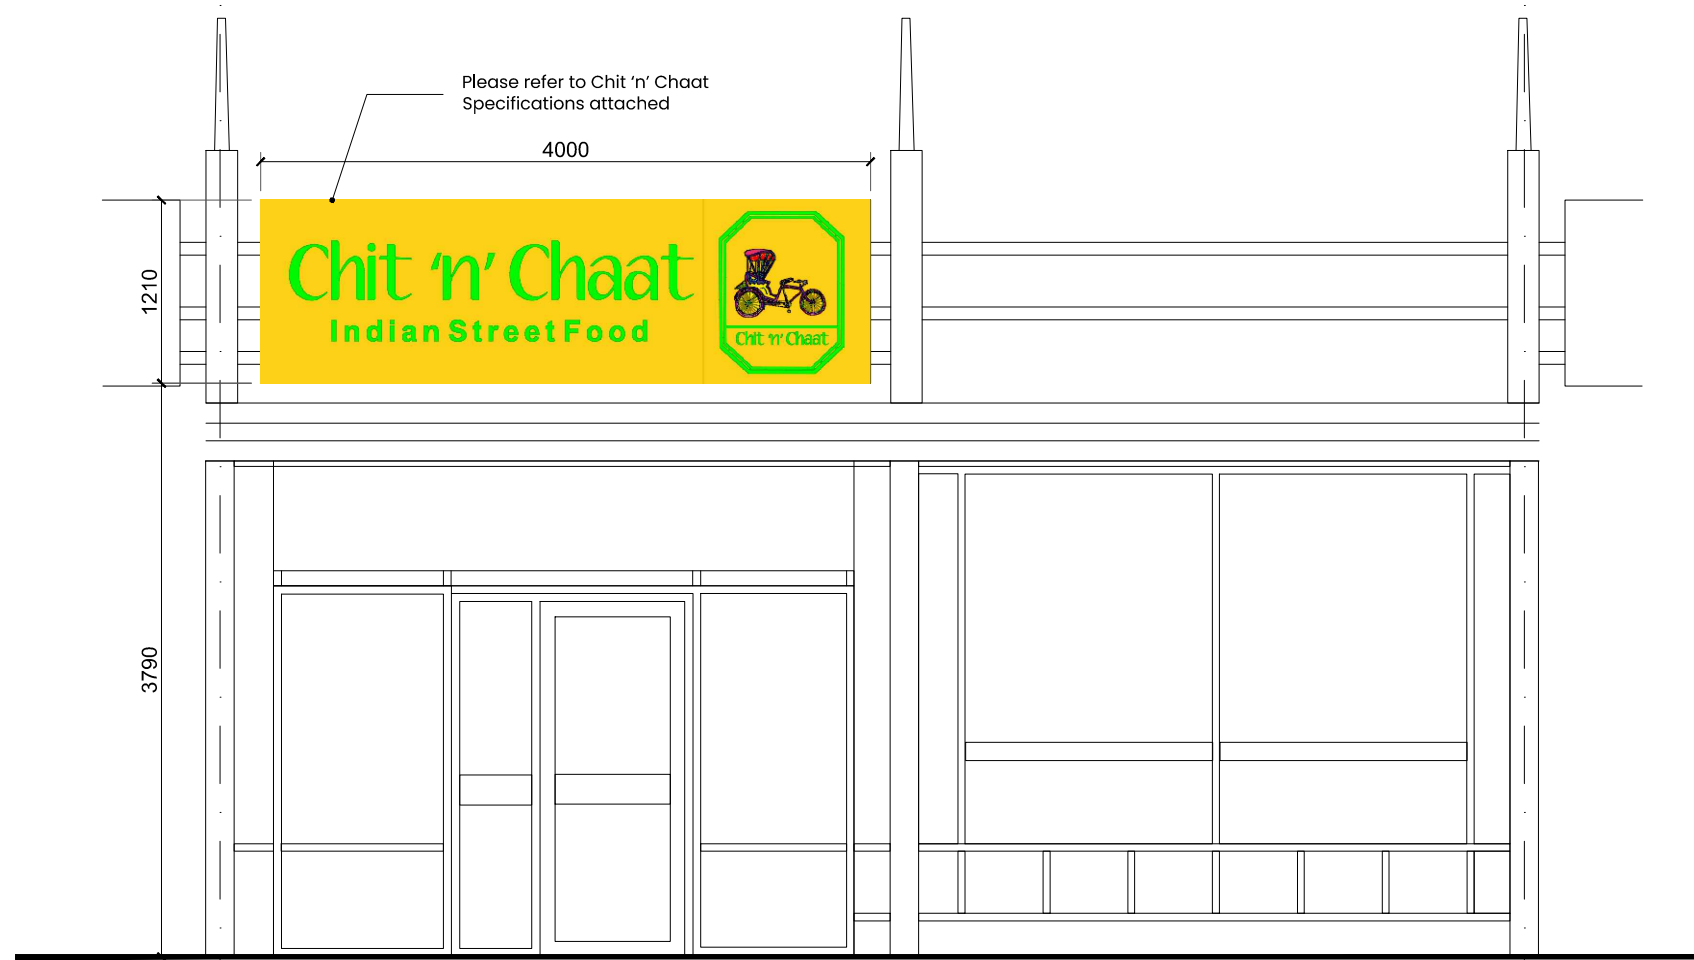

GA- Front Elevation
Scale 1:50 @ A3

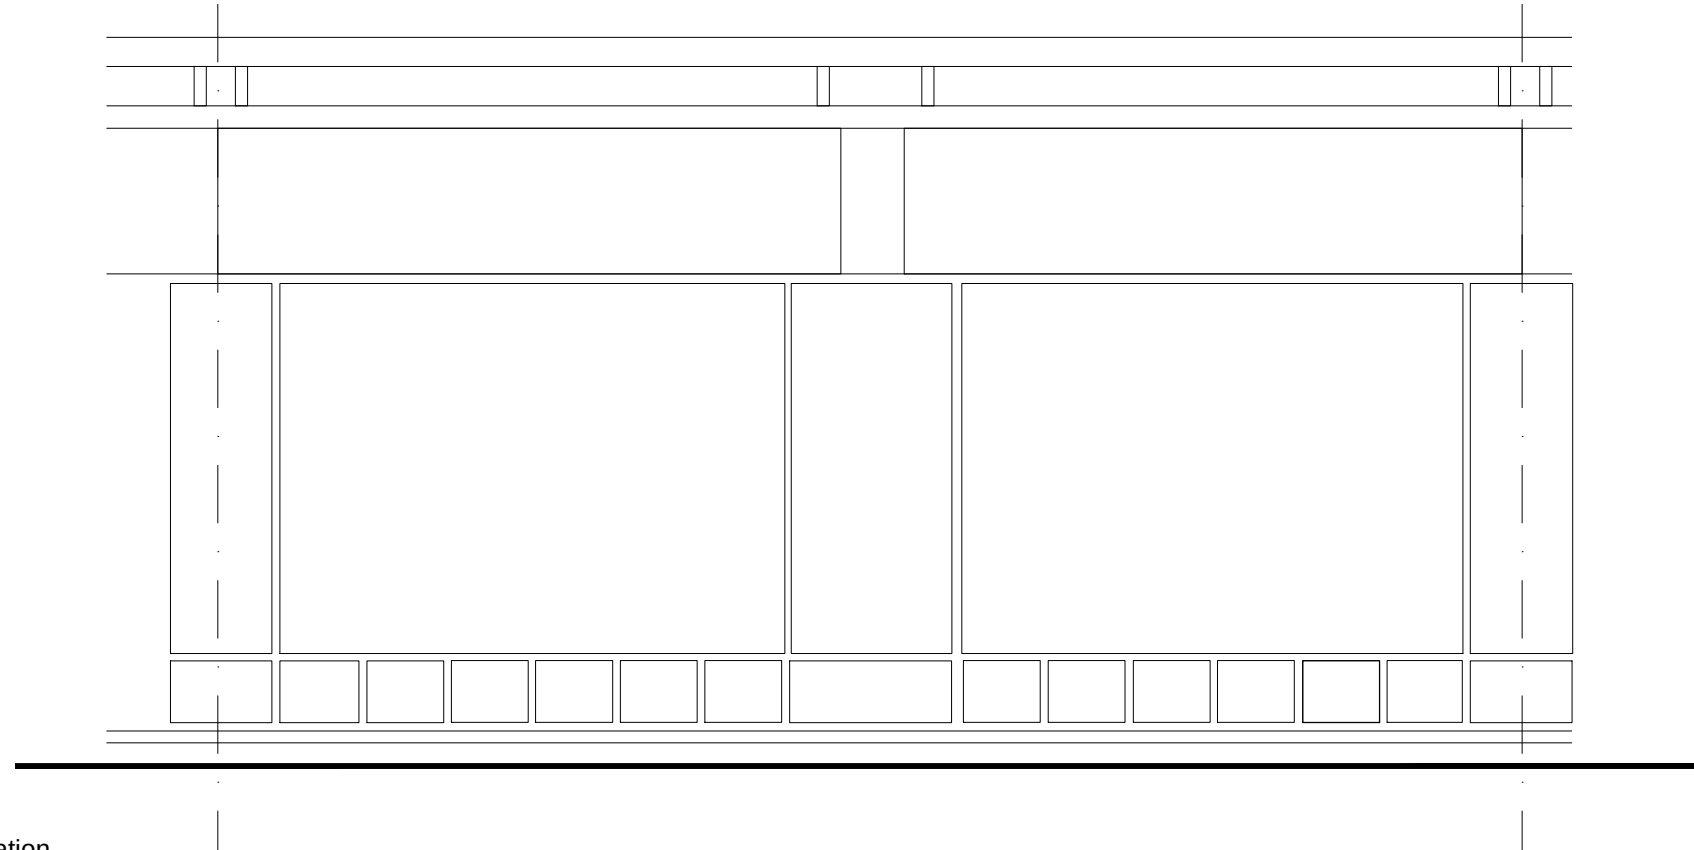

GA-Rear Elevation
Scale 1:50 @ A3

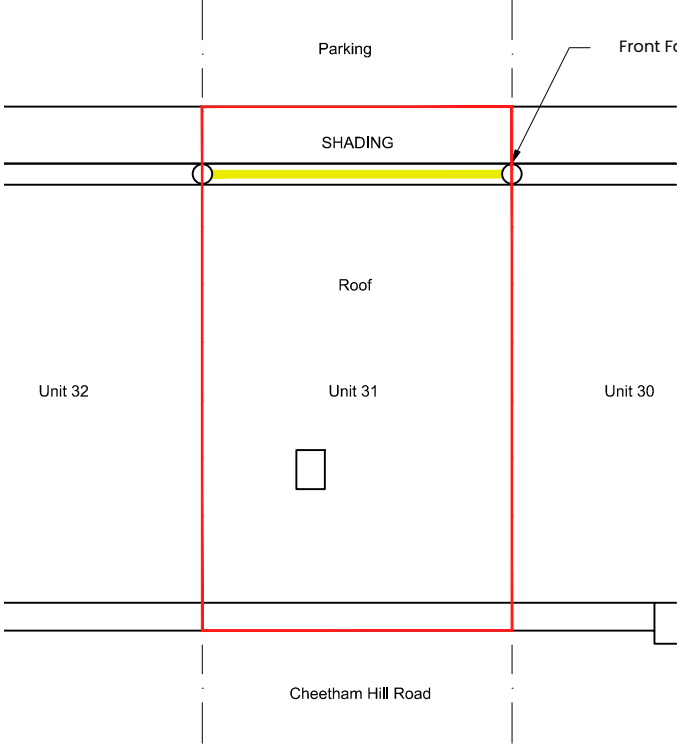

GA-Key plan
Scale 1:200 @ A3

General Notes:


All site dimensions shall be verified by the Contractor on site prior to commencing any works.

Do not scale from this drawing.

Design intent drawing only. Construction to comply with latest building regulation requirements.


All statutory approvals must be sought prior to development.

This drawing is the property of "Studio Tashkeel Architecture Ltd." and copyright is reserved by them. The drawing is not to be copied or disclosed by or to any unauthorised persons without the prior written consent of Studio Tashkeel Architecture Ltd.

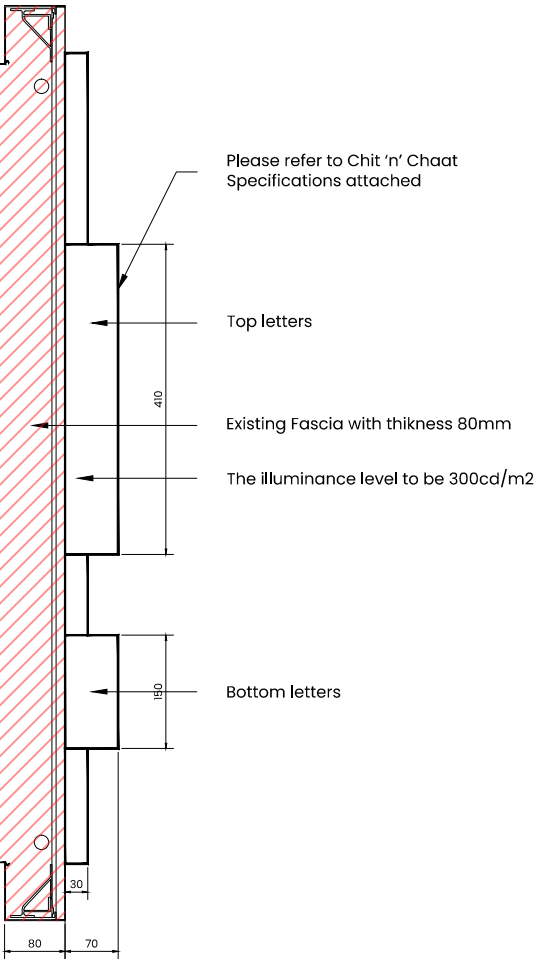

GA-Front Fascia Section
Scale 1:10 @ A3

A	Internal vinyl removed	25/3/25	MS	MK
Rev	First Issue	14/3/25	MS	MK
Rev	Description	Date	Dr by	App by

 

STUDIO TASHKEEL
ARCHITECTURE LTD.
1-3 Ashton Lane,
Sale M33 6WT
United Kingdom

T +44(0)1615465395
E info@StudioTashkeel.com
www.studiotashkeel.com

client name Chit n Chaat Ltd.	
project Chit n Chaat, Manchester Fort, Unit 31	
drawing GA-Elevations and Details	
project number 24_009	scale Various@ A3
drawing number PL_02	rev A
issue status Planning	
This drawing is to be read in conjunction with all related drawings. All dimensions must be checked and verified on site before commencing any work or producing shop drawings. The originator should be notified immediately of any discrepancy. This drawing is copyright and remains the property of Studio Tashkeel Architecture Ltd.	