

© COPYRIGHT
The copyright in this drawing is vested in Sheppard Robson and no license or assignment of any kind has been, or is, granted to any third party whether by provision of copies or originals or otherwise unless agreed in writing.

DO NOT SCALE FROM THIS DRAWING
The contractor shall check and verify all dimensions on site and report any discrepancies in writing to Sheppard Robson before proceeding work

FOR ELECTRONIC DATA ISSUE
Electronic Data / drawings are issued as "read only" and should not be interrogated for measurement. All dimensions and levels should read, only from those values stated in text on the drawing.

NOTES

Drawings show indicative proposals only. Final design to be developed subject to further engagement with relevant stakeholders and Listed Building Consent

Proposed boundary treatments and external structures (including waste stores) are all free-standing and will not directly connect to the structure of the listed viaduct.

- KEY
- 1. Profiled metal screen
 - 2. Perforated metal screen
 - 3. Metal gates (to meet suitable PAS standard)
 - 4. Network Rail infrastructure
 - 5. Profiled metal screen (type 2)

REVISIONS		
REV.	DATE	AMENDMENT
P01	18/11/24	Issued for Planning
P02	12/12/24	General updates. Reissued for Planning
P03	20/03/25	Landscape updated

KEYPLAN

CLIENT
Glenbrook WWS Limited

**SHEPPARD
ROBSON**

77 Parkway Camden Town London NW1 7PU
T: +44 (0)20 7504 1700 E: enquiries@sheppardrobson.co.uk


PROJECT
2-4 Whitworth Street West

SCALE@A1	DATE	ORIGINATOR	CHECKED	AUTHORISED
As indicated	20/03/25	MT	PC	TOB


DESCRIPTION
**External Bin Store & Service Access
Indicative Plans and Sections**

STAGE
Stage 2


STATUS	PURPOSE FOR ISSUE	SR NO.
S2	Planning	7196
DRAWING NO.		REV.
7196-SRA-XX-ZZ-DR-A-02501		P03

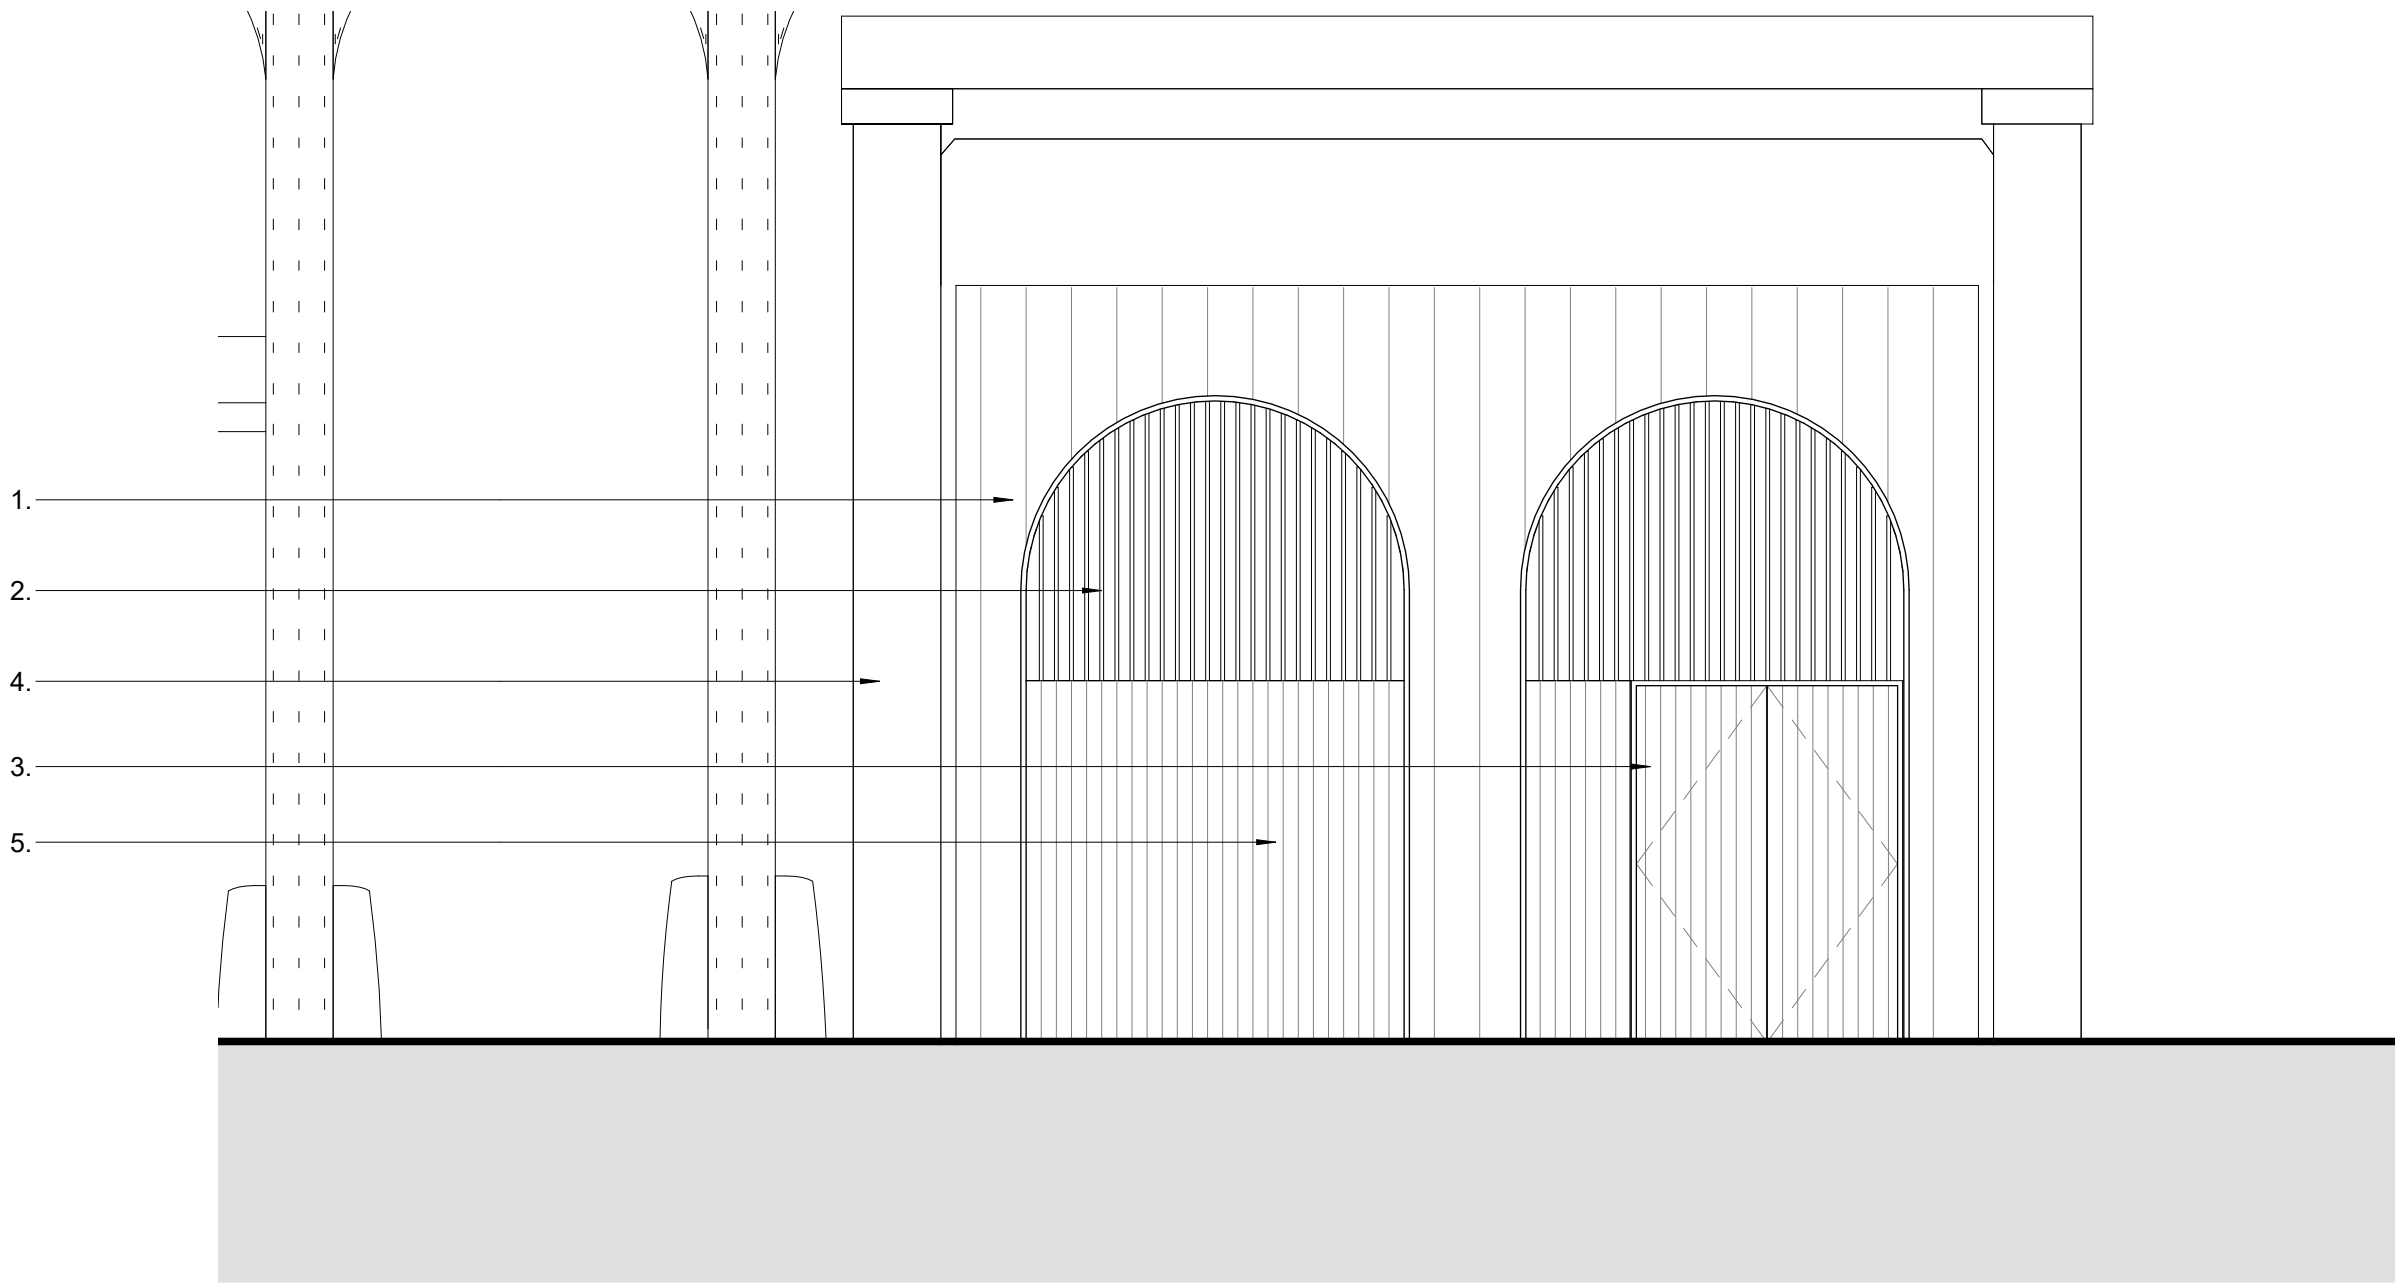


South External Gates - Indicative Elevation
1 : 50

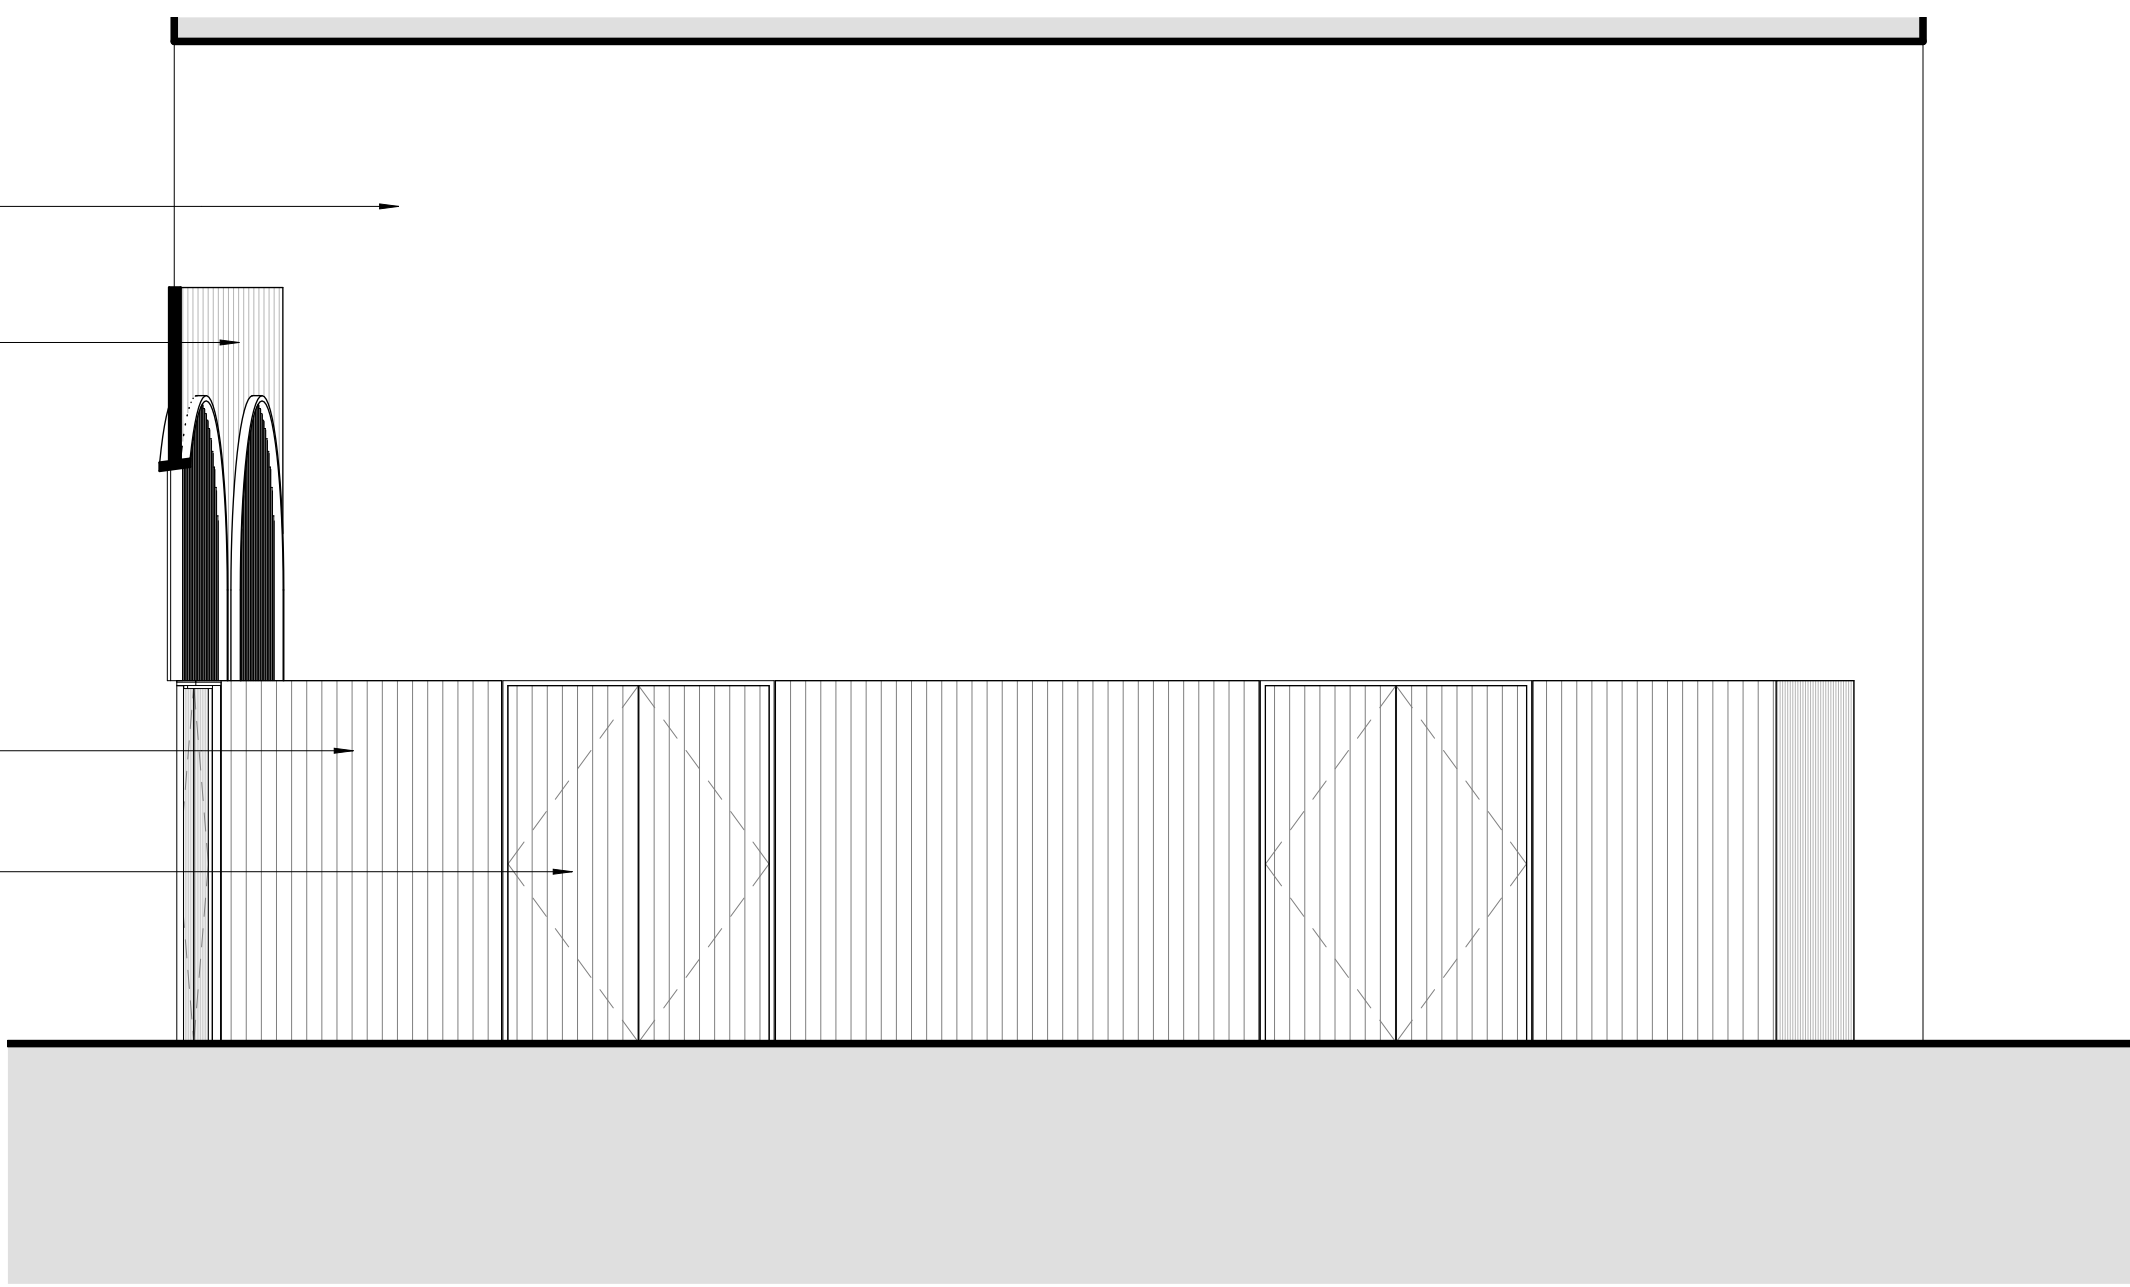


Bin Hold - Indicative West Elevation
1 : 50

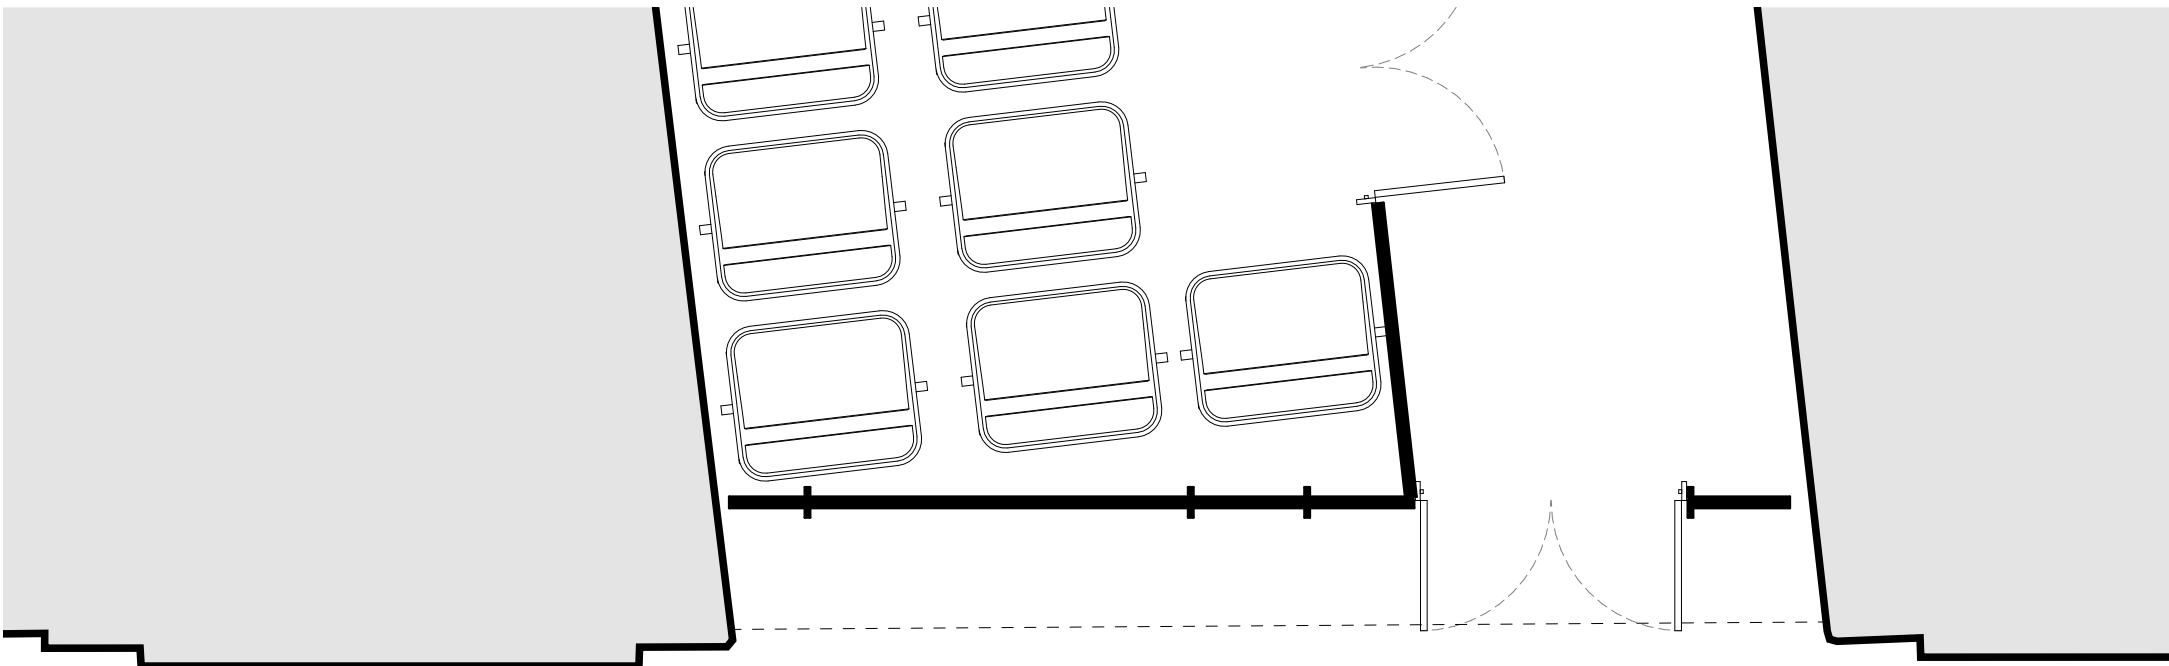

South External Gates - Indicative Plan
1 : 50

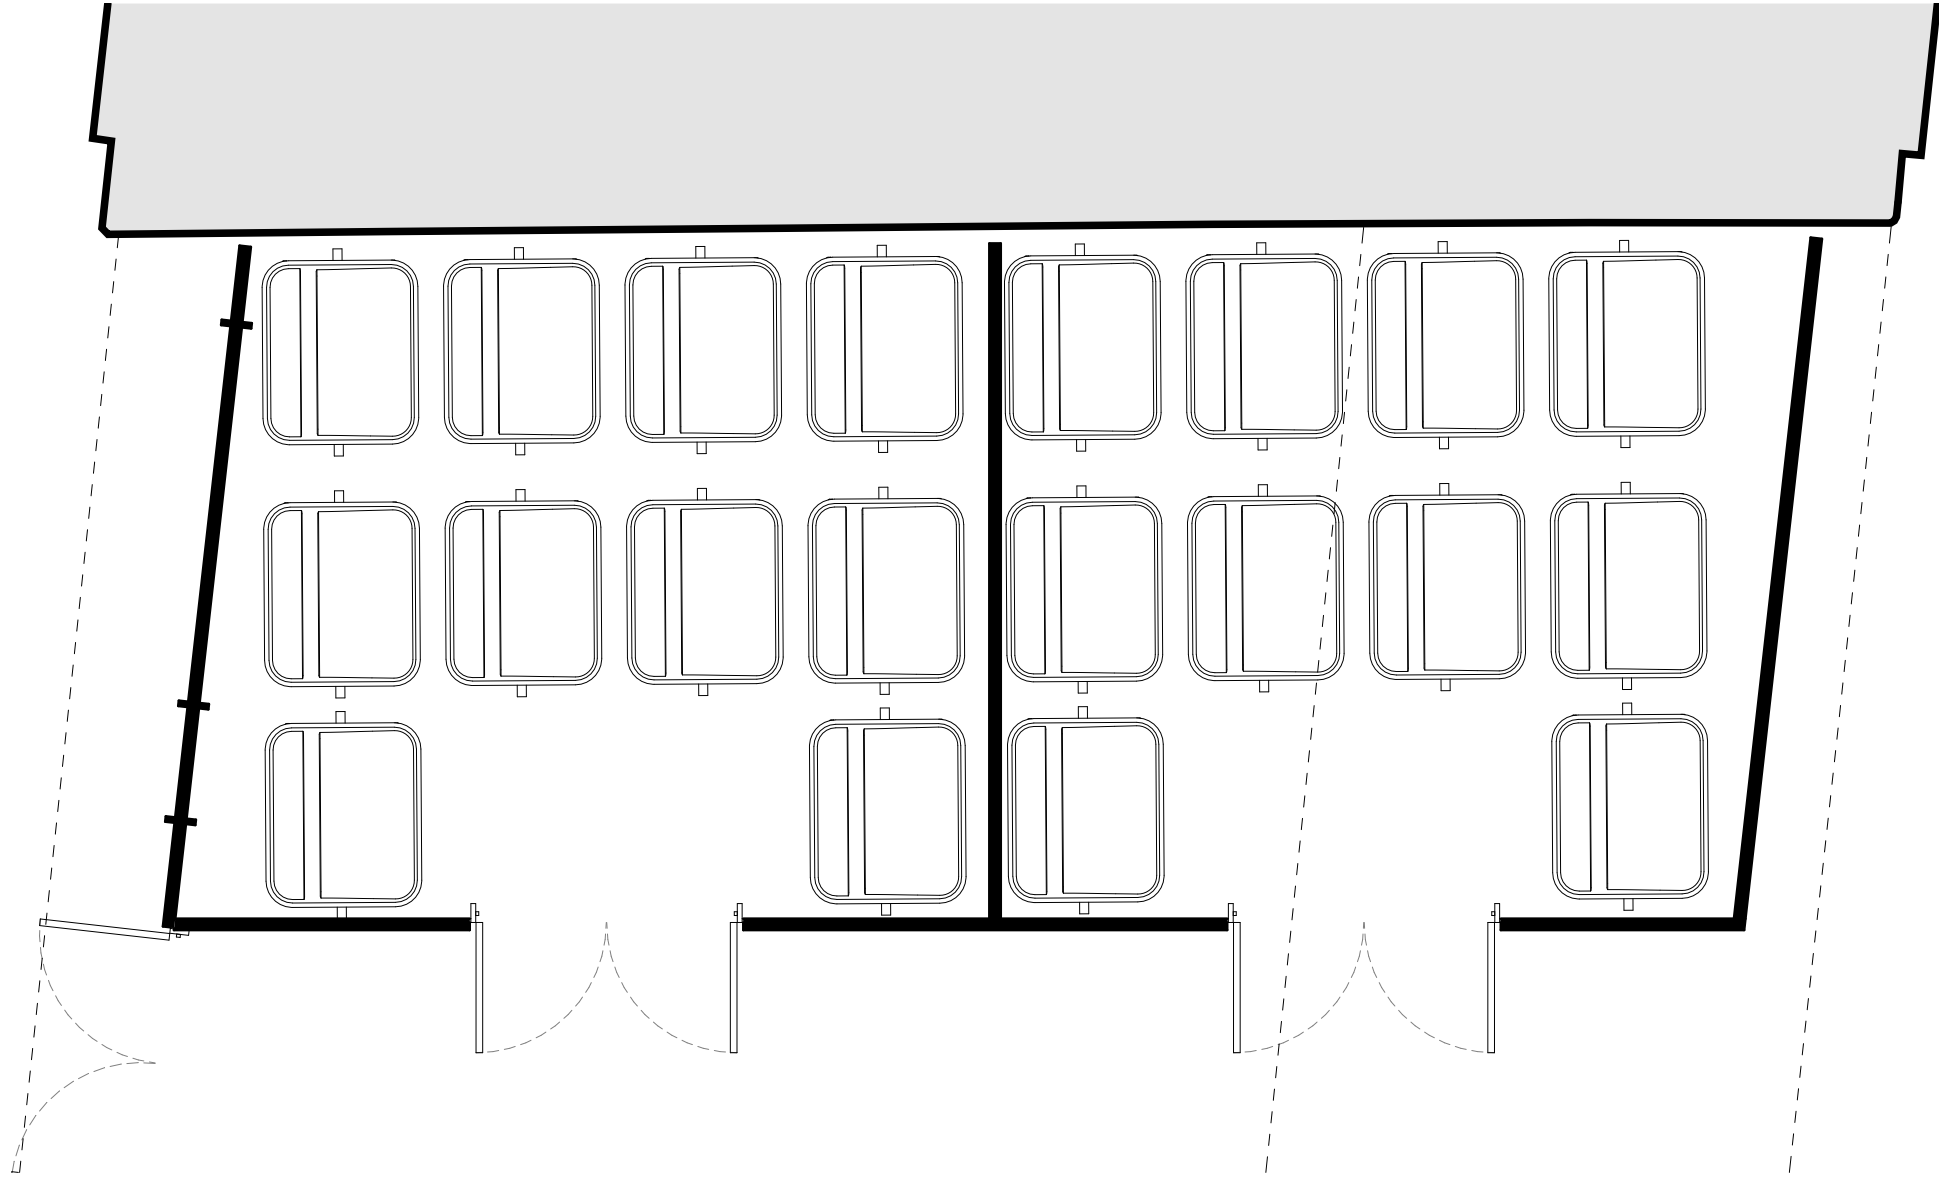

Bin Hold - Indicative Plan
1 : 50

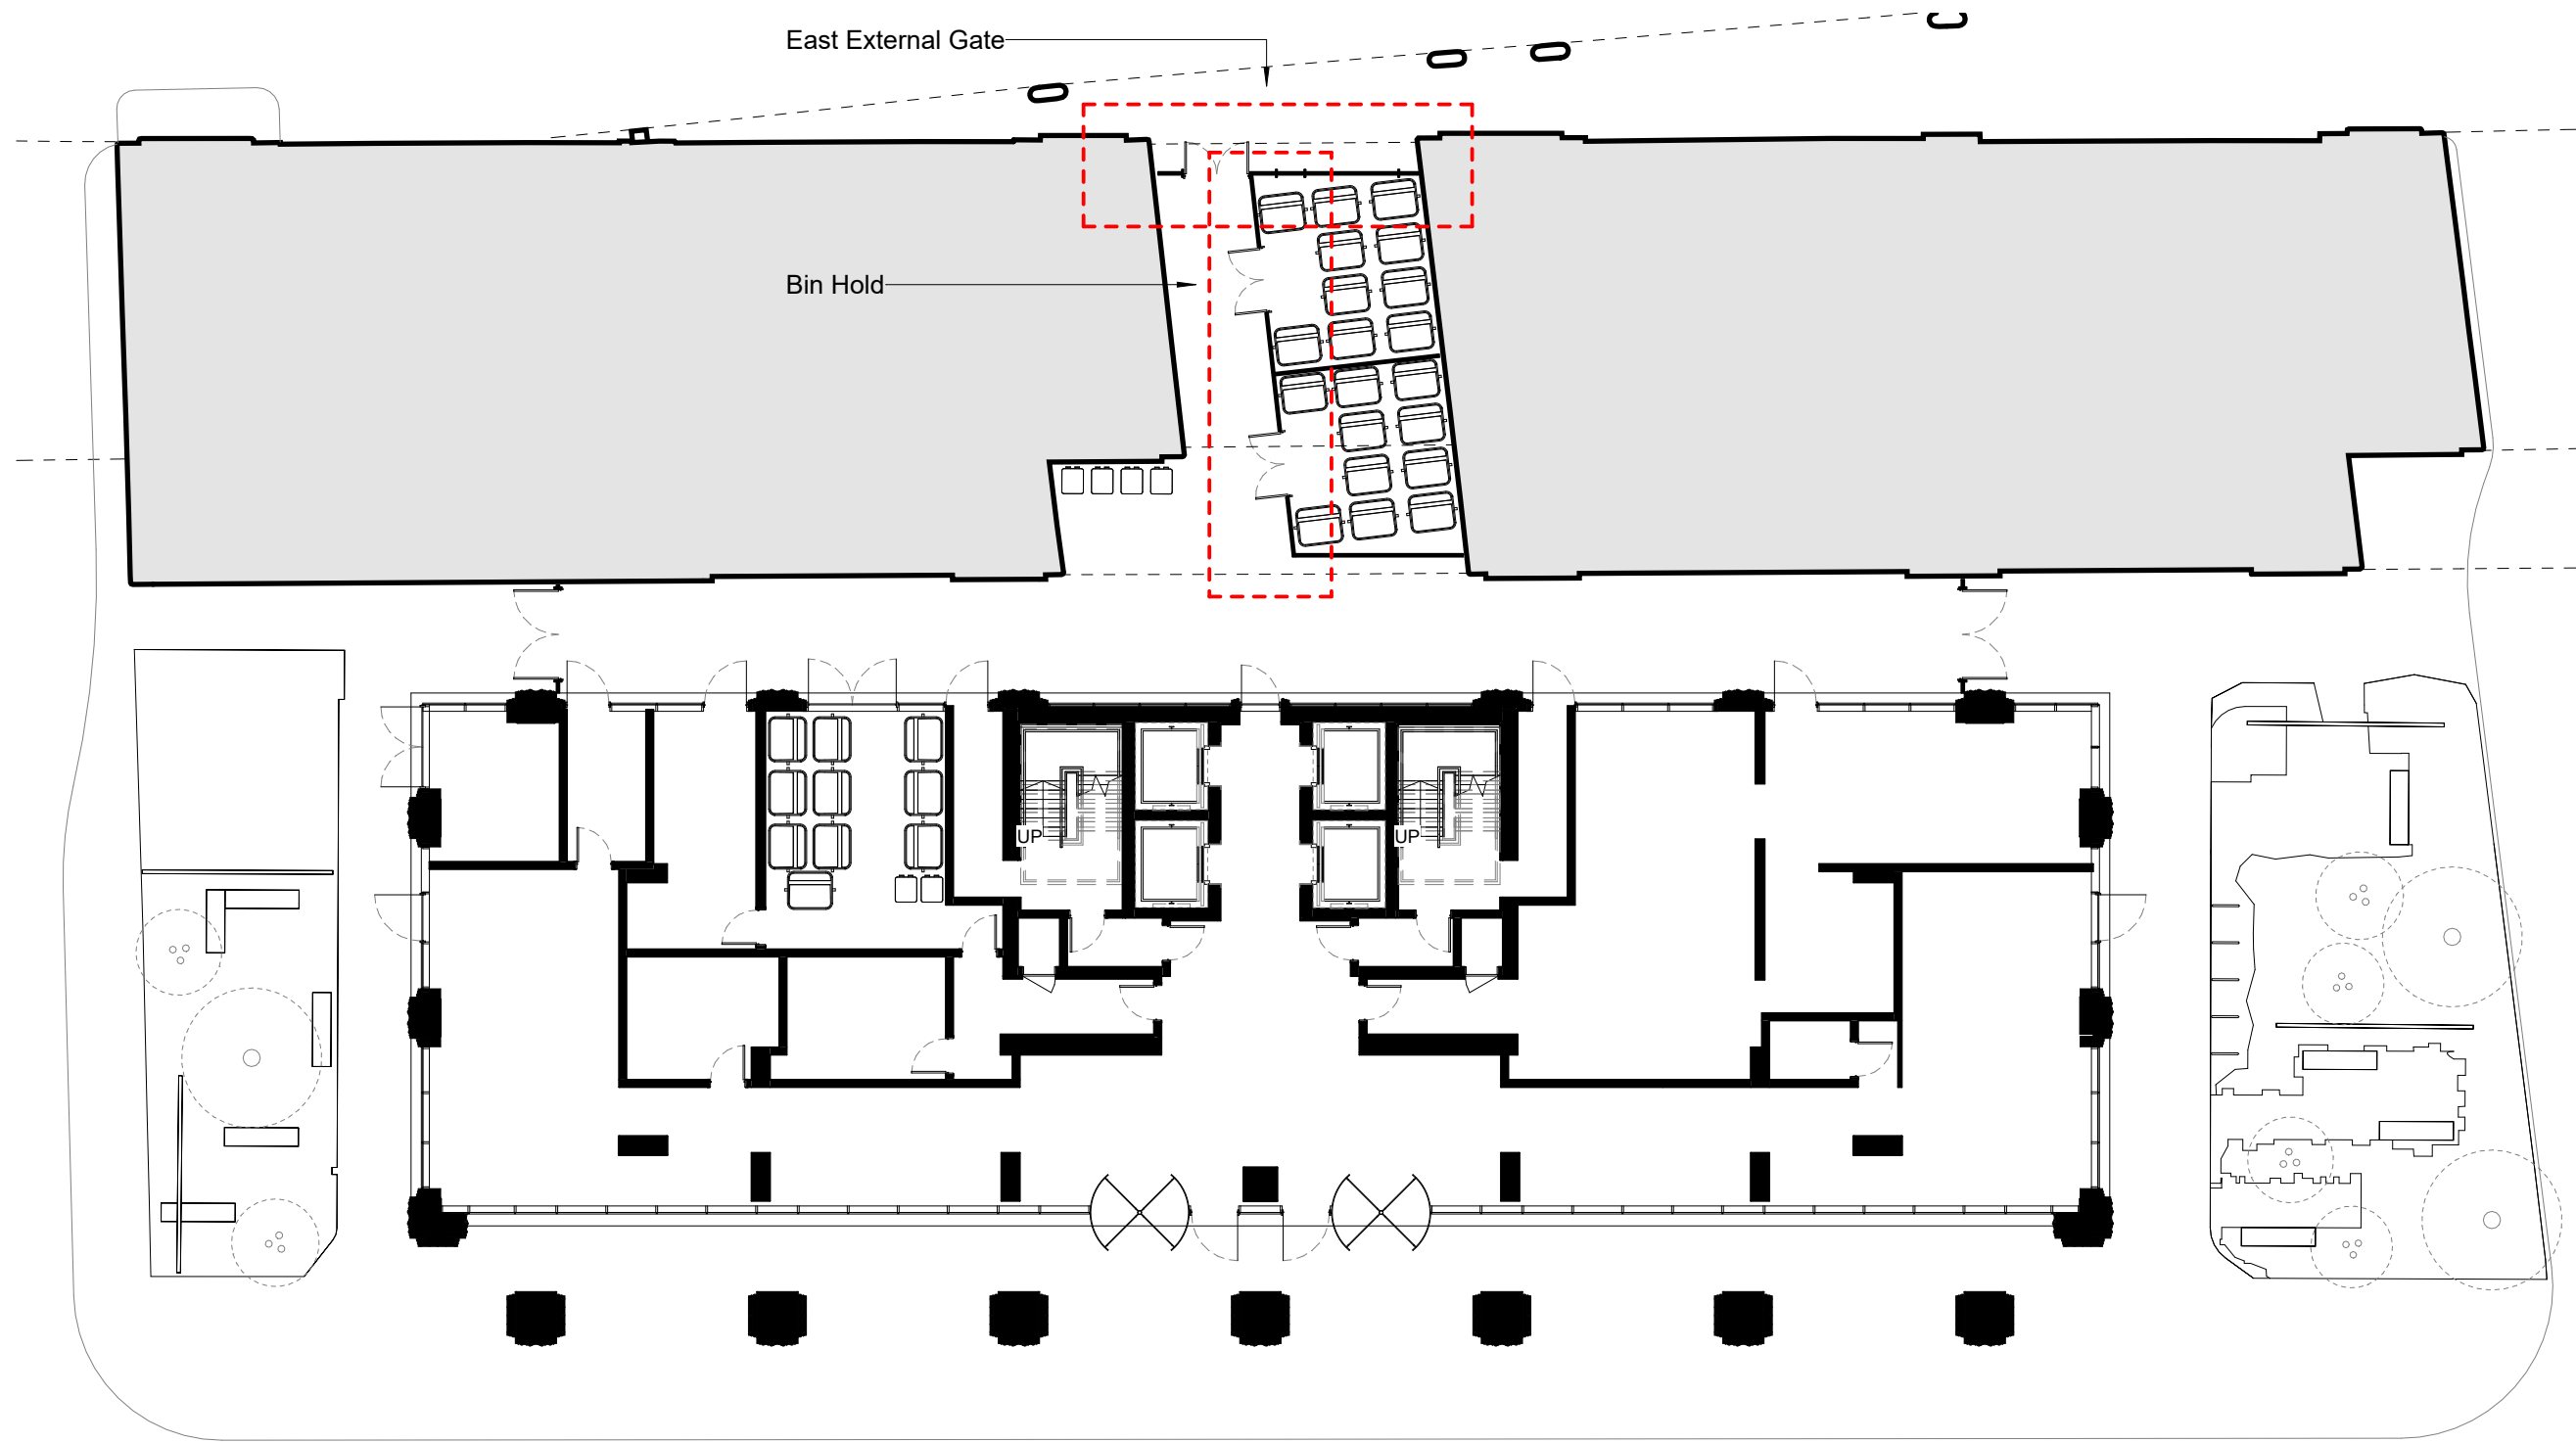

Bin Hold Access Gates- Ground Floor Key Plan
1 : 200