

NOTES

ARC'TERYX
MANCHESTER, UK

PHASE

CONSTRUCTION

ISSUE / REVISIONS

28-02-25 - FIRST ISSUE

DRAWING TITLE


EXTERIOR ELEVATIONS
EXISTING

SCALE 1:50 @ A1
PROJECT NO 2715

DRAWING NO

200

COMMENTS

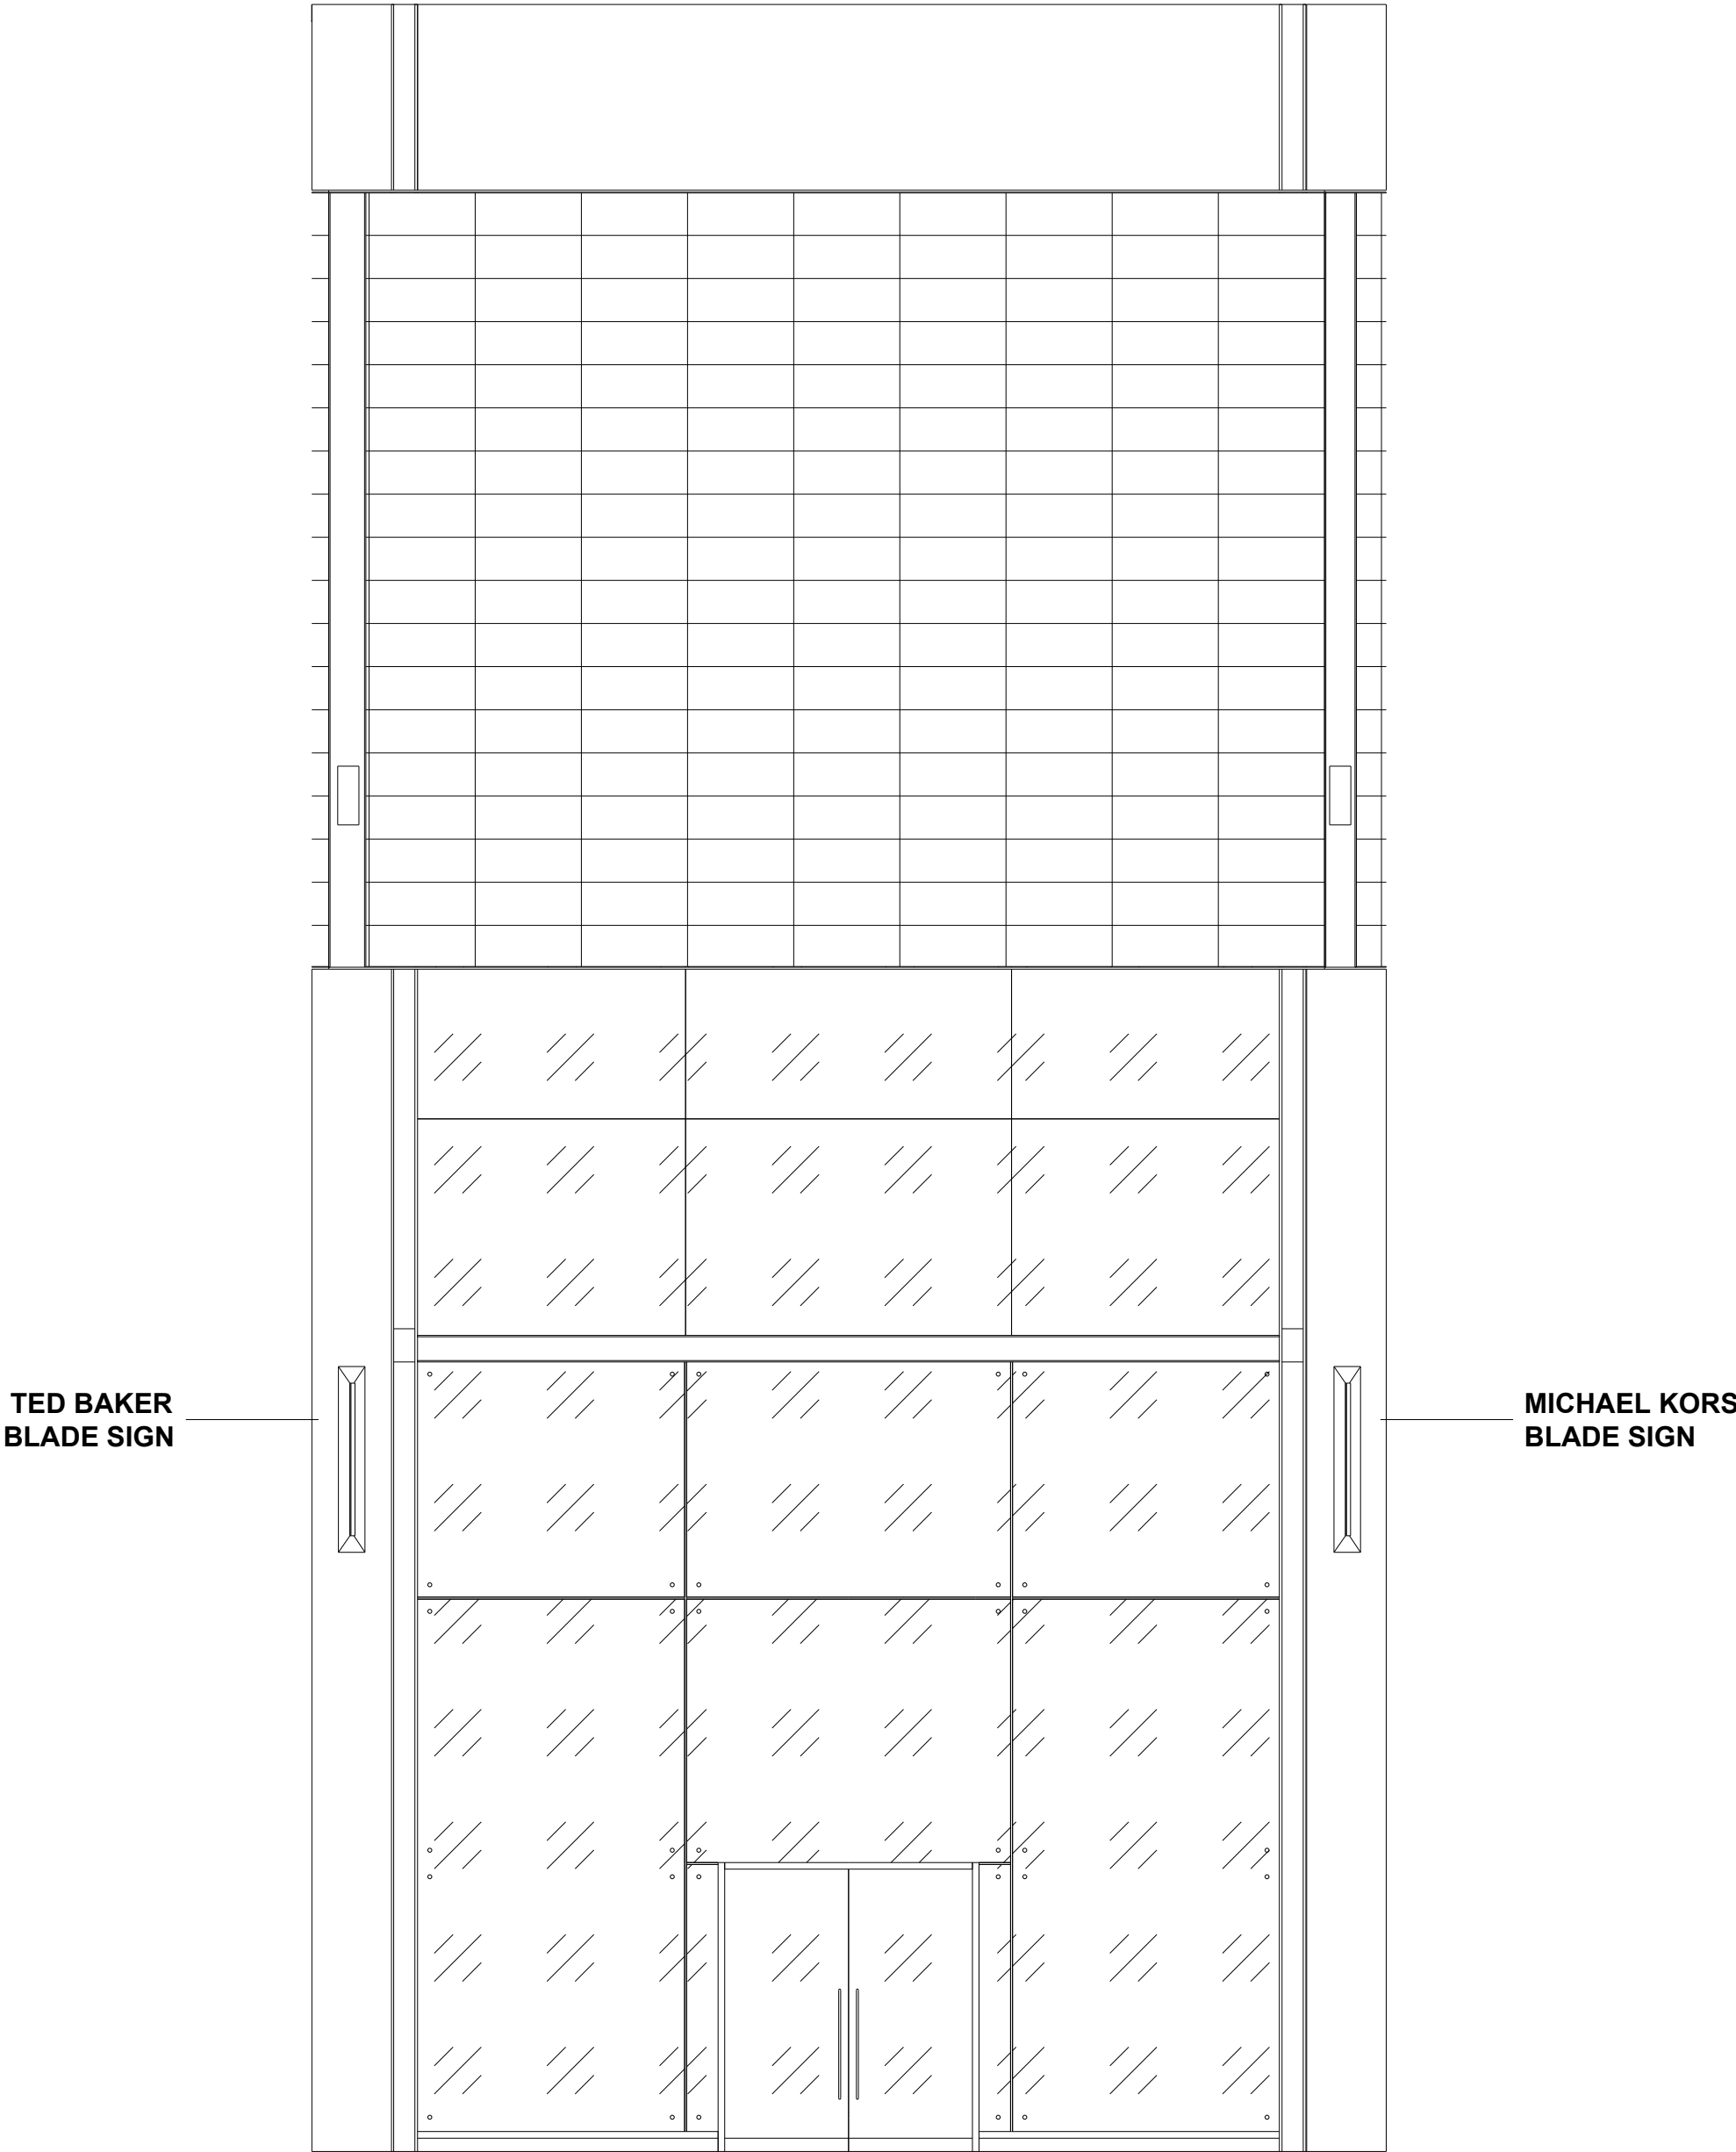

FRONT ELEVATION