


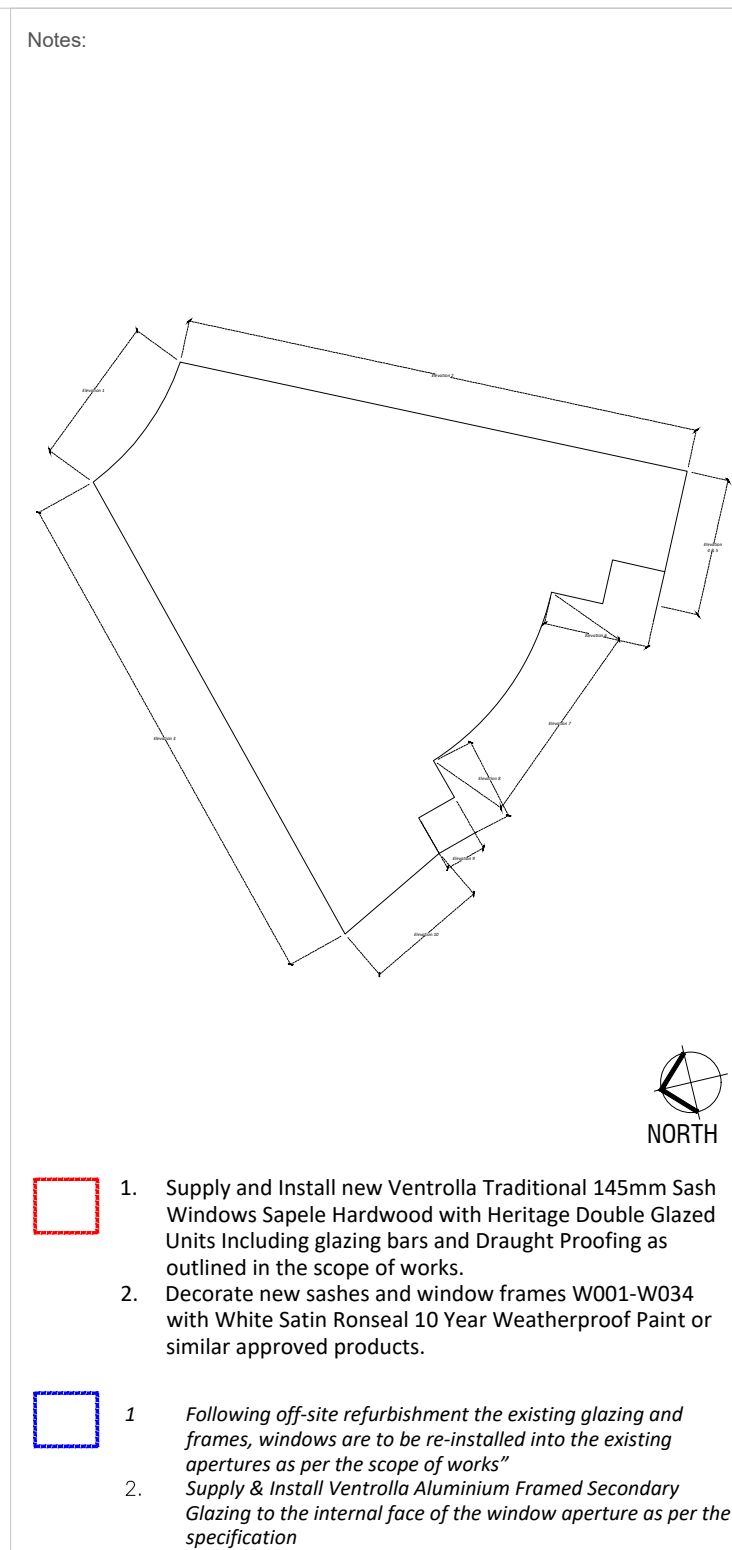

Copyright: All rights reserved. This drawing must not be reproduced without permission from Drees & Sommer UK Ltd. Do not scale off this drawing. All dimensions are to be checked on site by contractor / sub contractor. Any discrepancies to be reported to Drees & Sommer UK Ltd.

DREES & SOMMER

1.06 South Harrington Building
182 Sefton Street
Liverpool
L3 4BQ
Tel: 0151 430 2340

Office Locations
Ashford, Birmingham, Leeds, Liverpool, London, Manchester & Oxford.
www.dreso.uk

PLANNING

Rev	Date	Revision notes	By	Checked
<i>Client</i> MCC Equans PSDS			<i>Drawing Title</i> Wittington Library Proposed Ground Floor Plan	
<i>Project Title</i> Decarbonisation Scheme Wittington Library			<i>Drawn</i> AH	<i>Date</i> 01/25
			<i>Checked</i> GM	<i>Date</i> 01/25
<i>DWG No.</i>	24615.102	<i>Scale</i>	1:100	<i>Revision</i> B

Withington Library Proposed Ground Floor Plan

SCALE @ 1:100

