
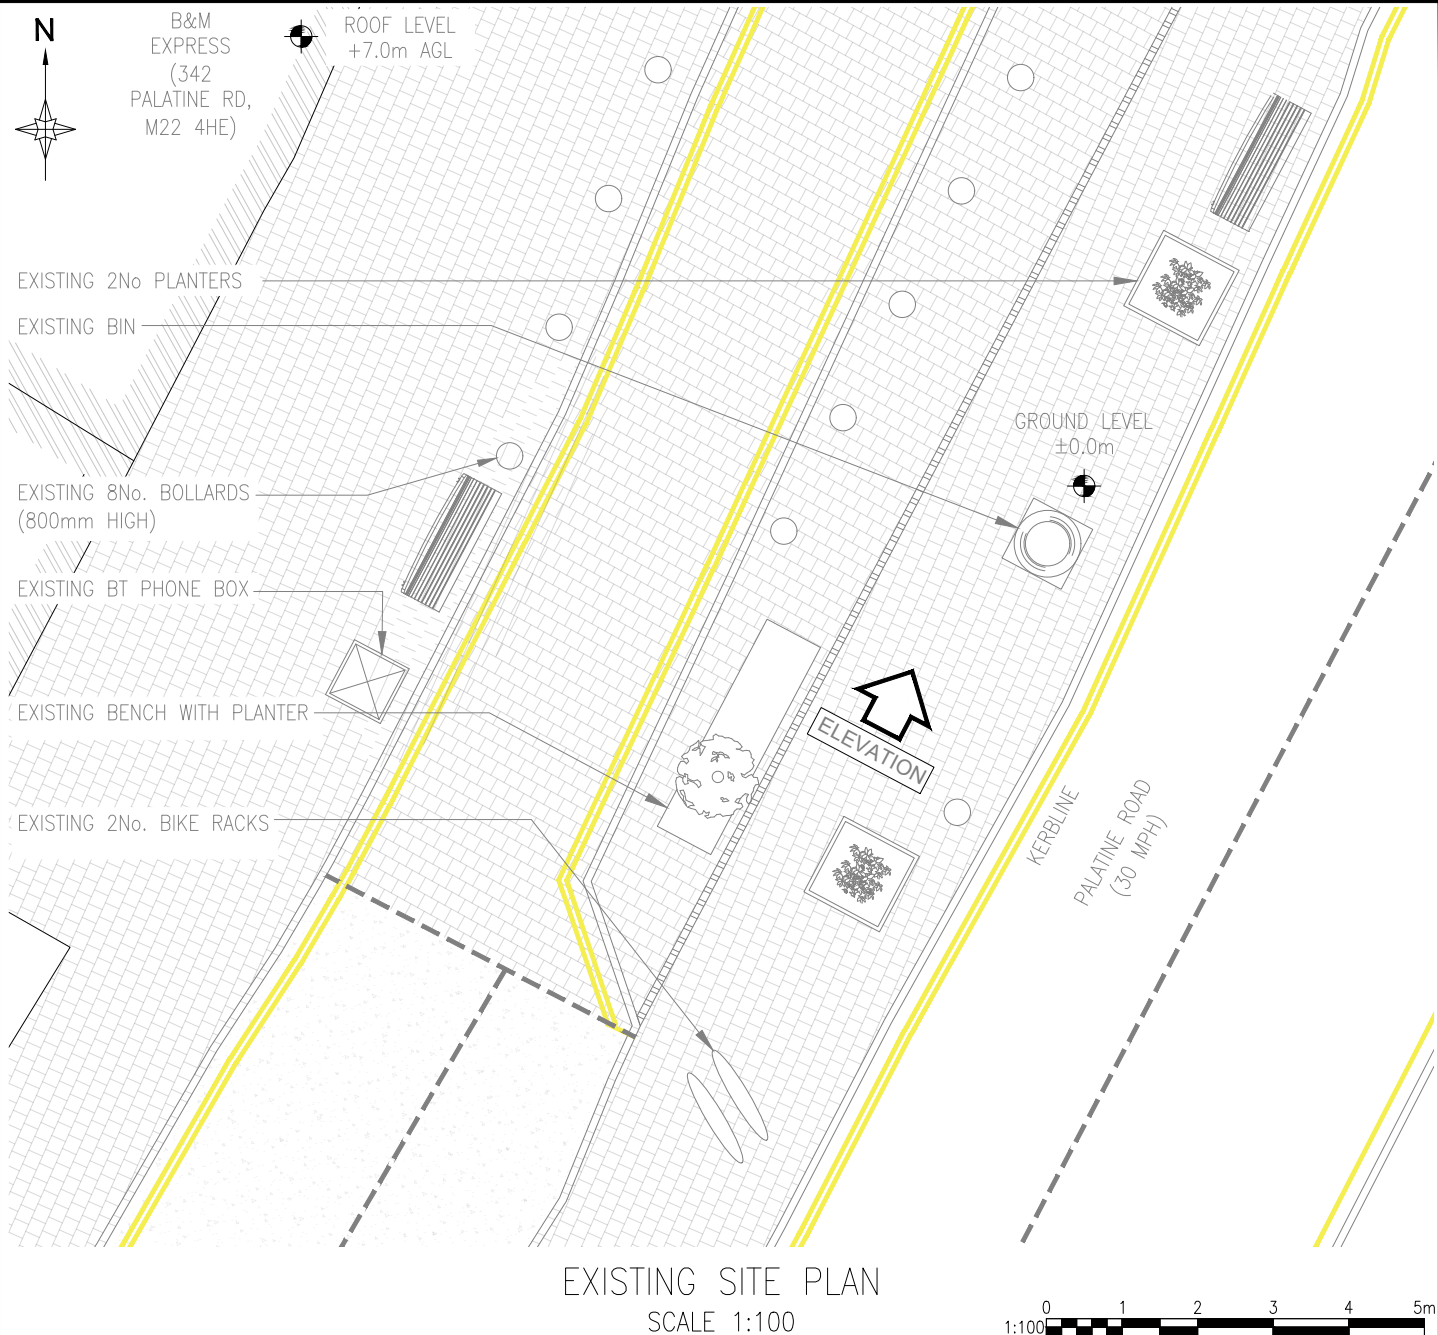
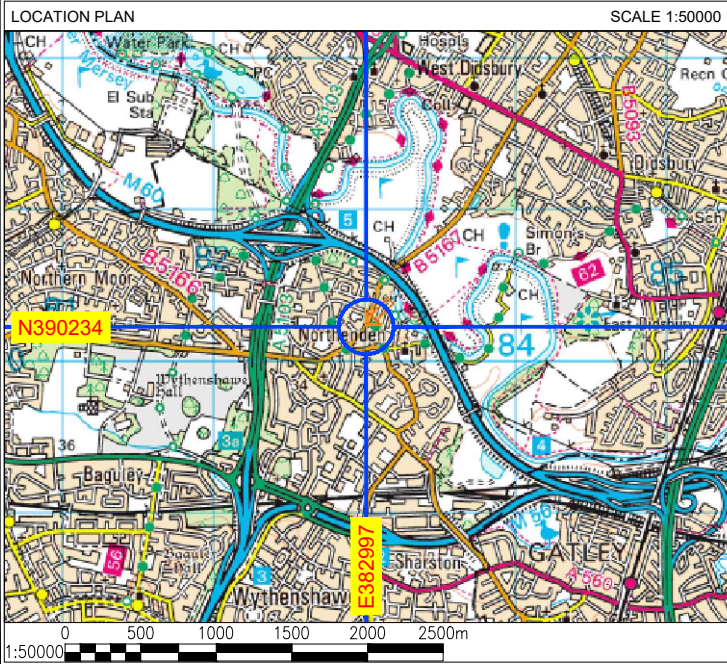



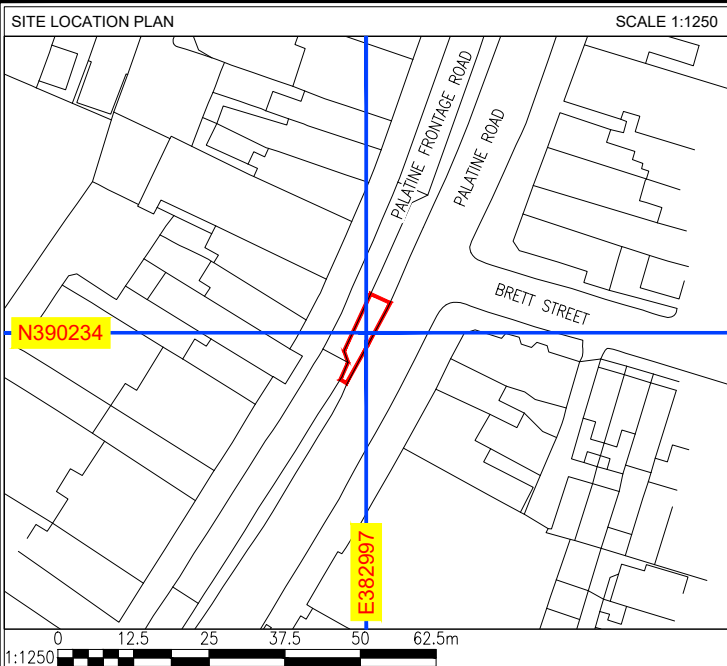


A	ISSUED FOR APPROVAL					SM	13.03.25
REV	DESCRIPTION					BY	DATE
SCALE AS SHOW WHEN PRINTED AT A4		DRAWN	SM	CHECKED	DCC	ALL DIMENSIONS IN METRES U.N.O	
		DATE	13.03.25	DATE	13.03.25		
LOCATION PLAN - Digital Mapping Solutions from Dotted Eyes.							
SITE BLOCK PLAN - Digital Mapping Solutions from Promap							

DRAWING TITLE
STREET HUB
NDN-102 - 346 PALATINE ROAD
001 - EXISTING SITE PLAN

SITE ADDRESS
346 PALATINE ROAD
NORTHENDEN
MANCHESTER
M22 4HD


REV A

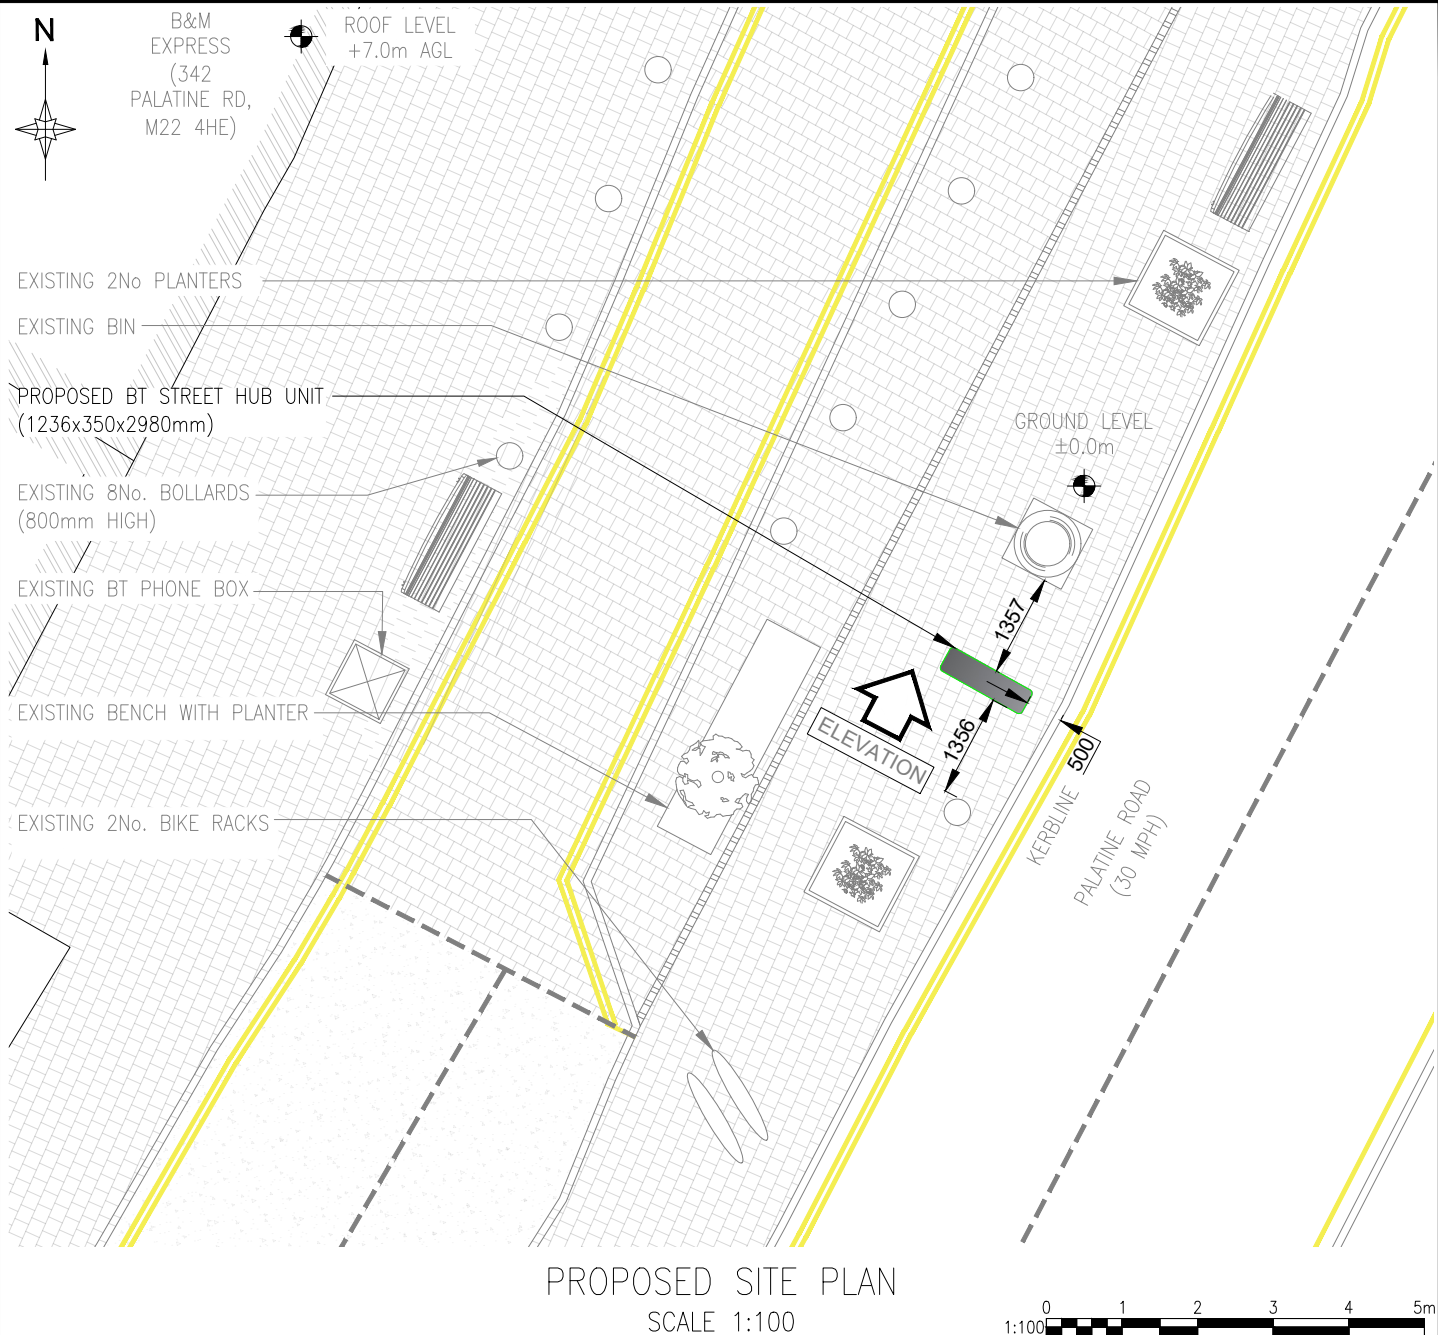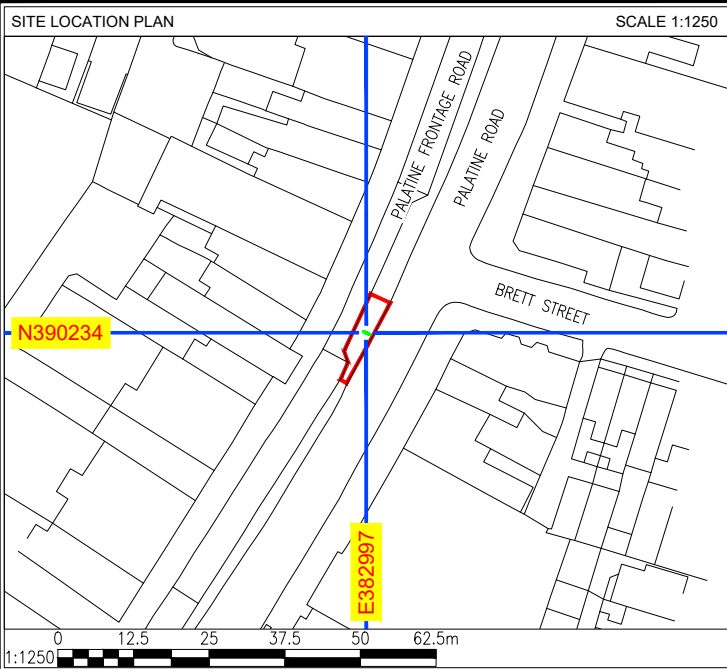

A	ISSUED FOR APPROVAL					SM	13.03.25
REV	DESCRIPTION					BY	DATE
SCALE AS SHOW WHEN PRINTED AT A4		DRAWN	SM	CHECKED	DCC	ALL DIMENSIONS IN METRES U.N.O	
		DATE	13.03.25	DATE	13.03.25		
LOCATION PLAN - Digital Mapping Solutions from Dotted Eyes.							
SITE BLOCK PLAN - Digital Mapping Solutions from Promap							

DRAWING TITLE
STREET HUB
NDN-102 - 346 PALATINE ROAD
002 - PROPOSED SITE PLAN

SITE ADDRESS
346 PALATINE ROAD
NORTHENDEN
MANCHESTER
M22 4HD

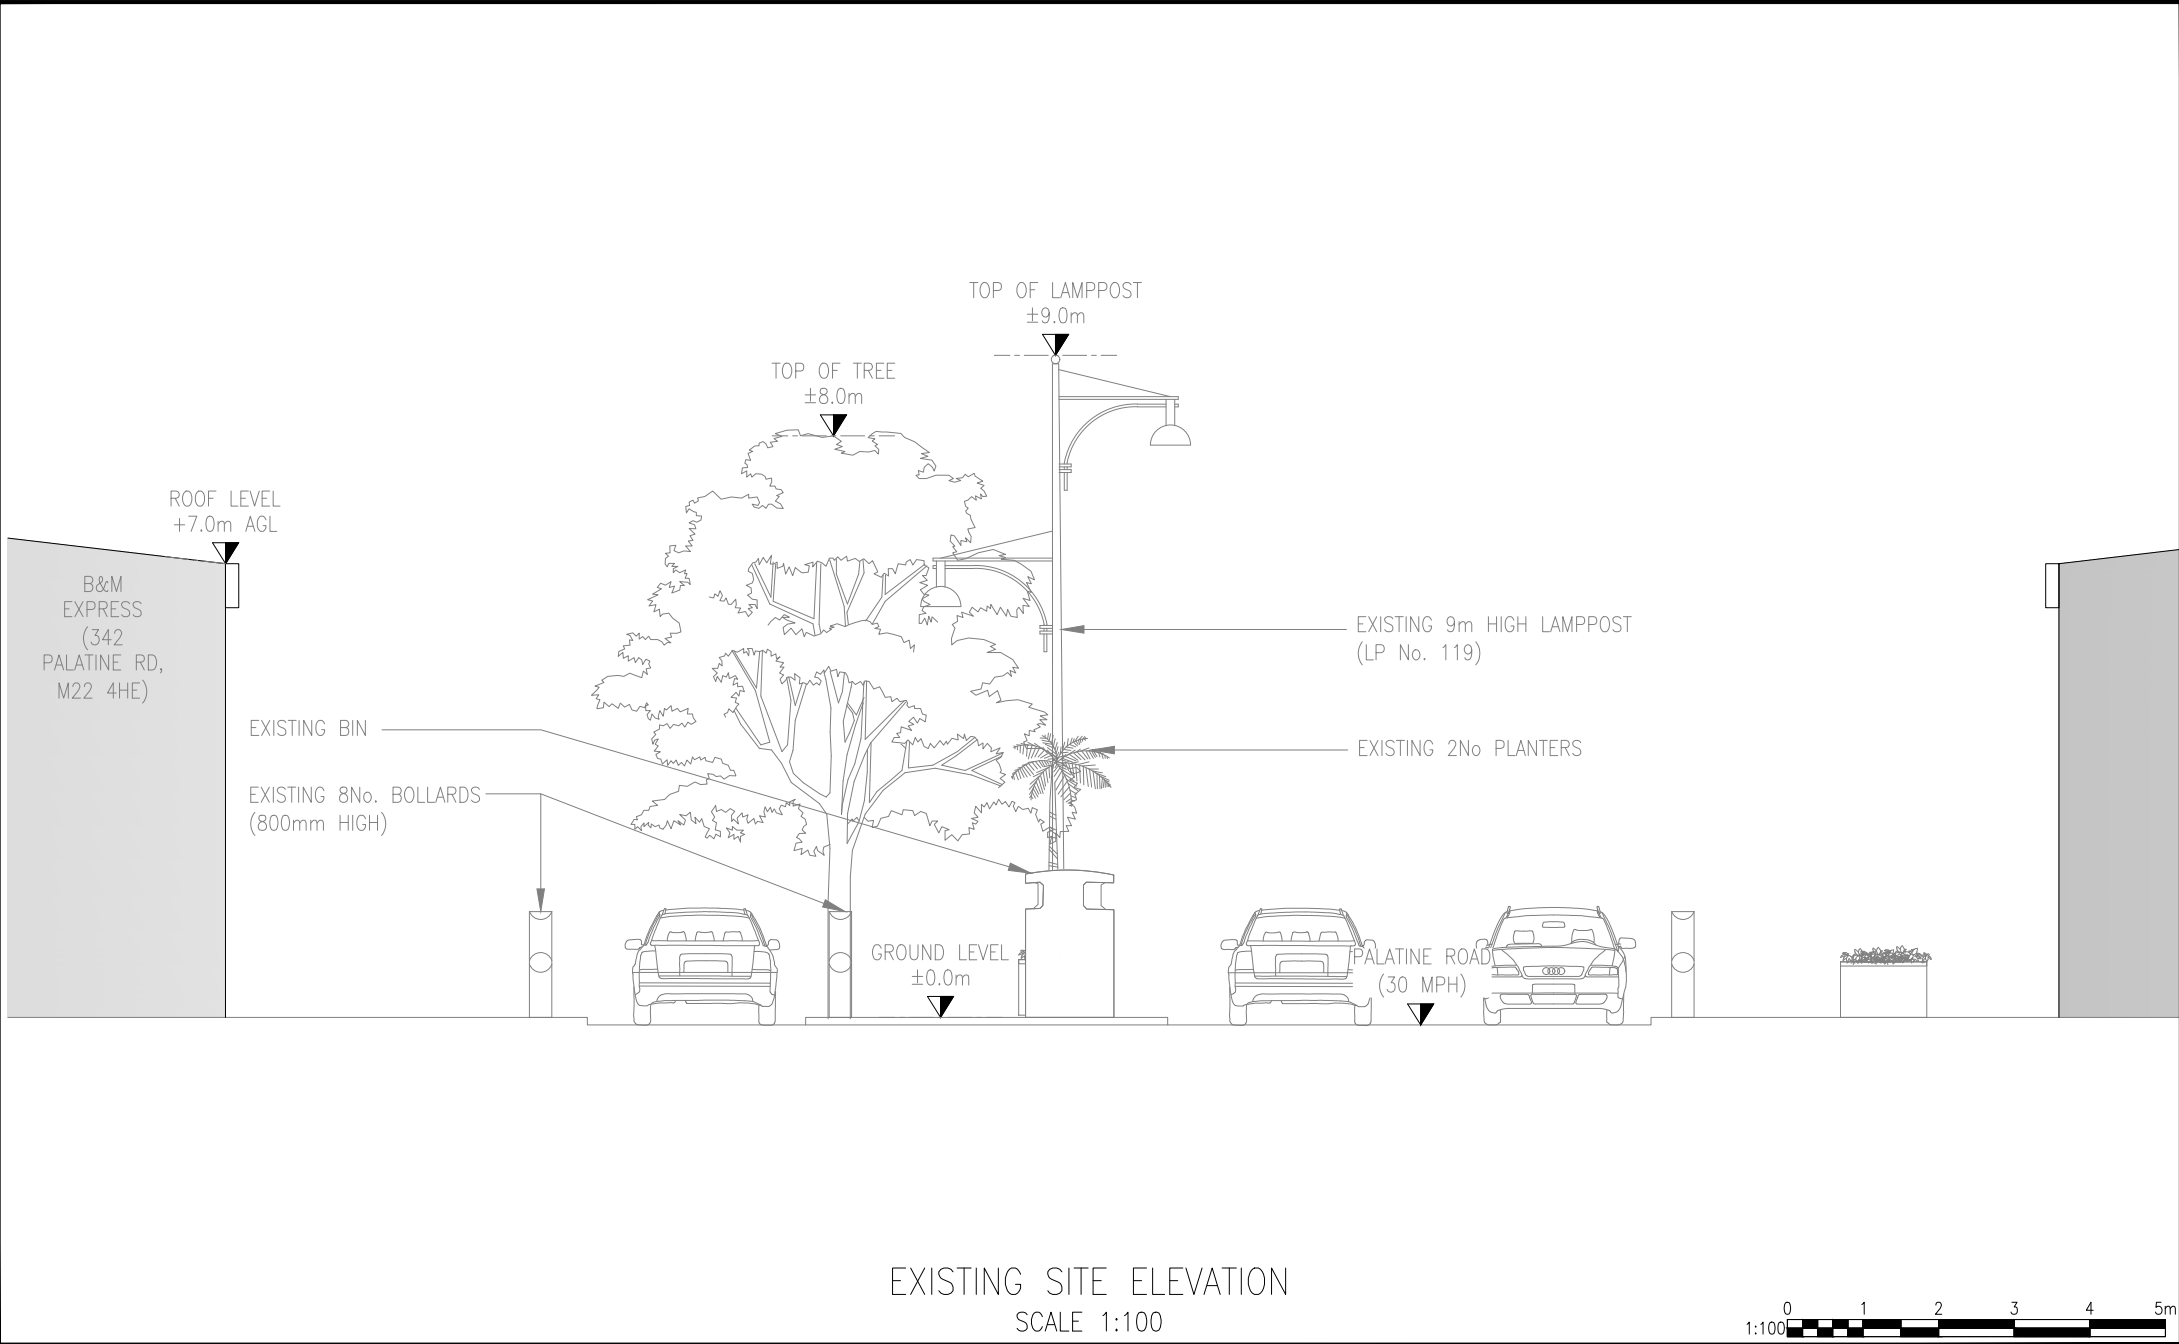

EXISTING SITE ELEVATION
SCALE 1:100




A		ISSUED FOR APPROVAL				SM	13.03.25
REV		DESCRIPTION				BY	DATE
SCALE AS SHOW WHEN PRINTED AT A4		DRAWN	SM	CHECKED	DCC	ALL DIMENSIONS IN METRES U.N.O	
		DATE	13.03.25	DATE	13.03.25		
LOCATION PLAN - Digital Mapping Solutions from Dotted Eyes.							
SITE BLOCK PLAN - Digital Mapping Solutions from Promap							

DRAWING TITLE
STREET HUB
NDN-102 - 346 PALATINE ROAD
003 - EXISTING SITE ELEVATION

SITE ADDRESS
346 PALATINE ROAD
NORTHENDEN
MANCHESTER
M22 4HD

REV	A
-----	---

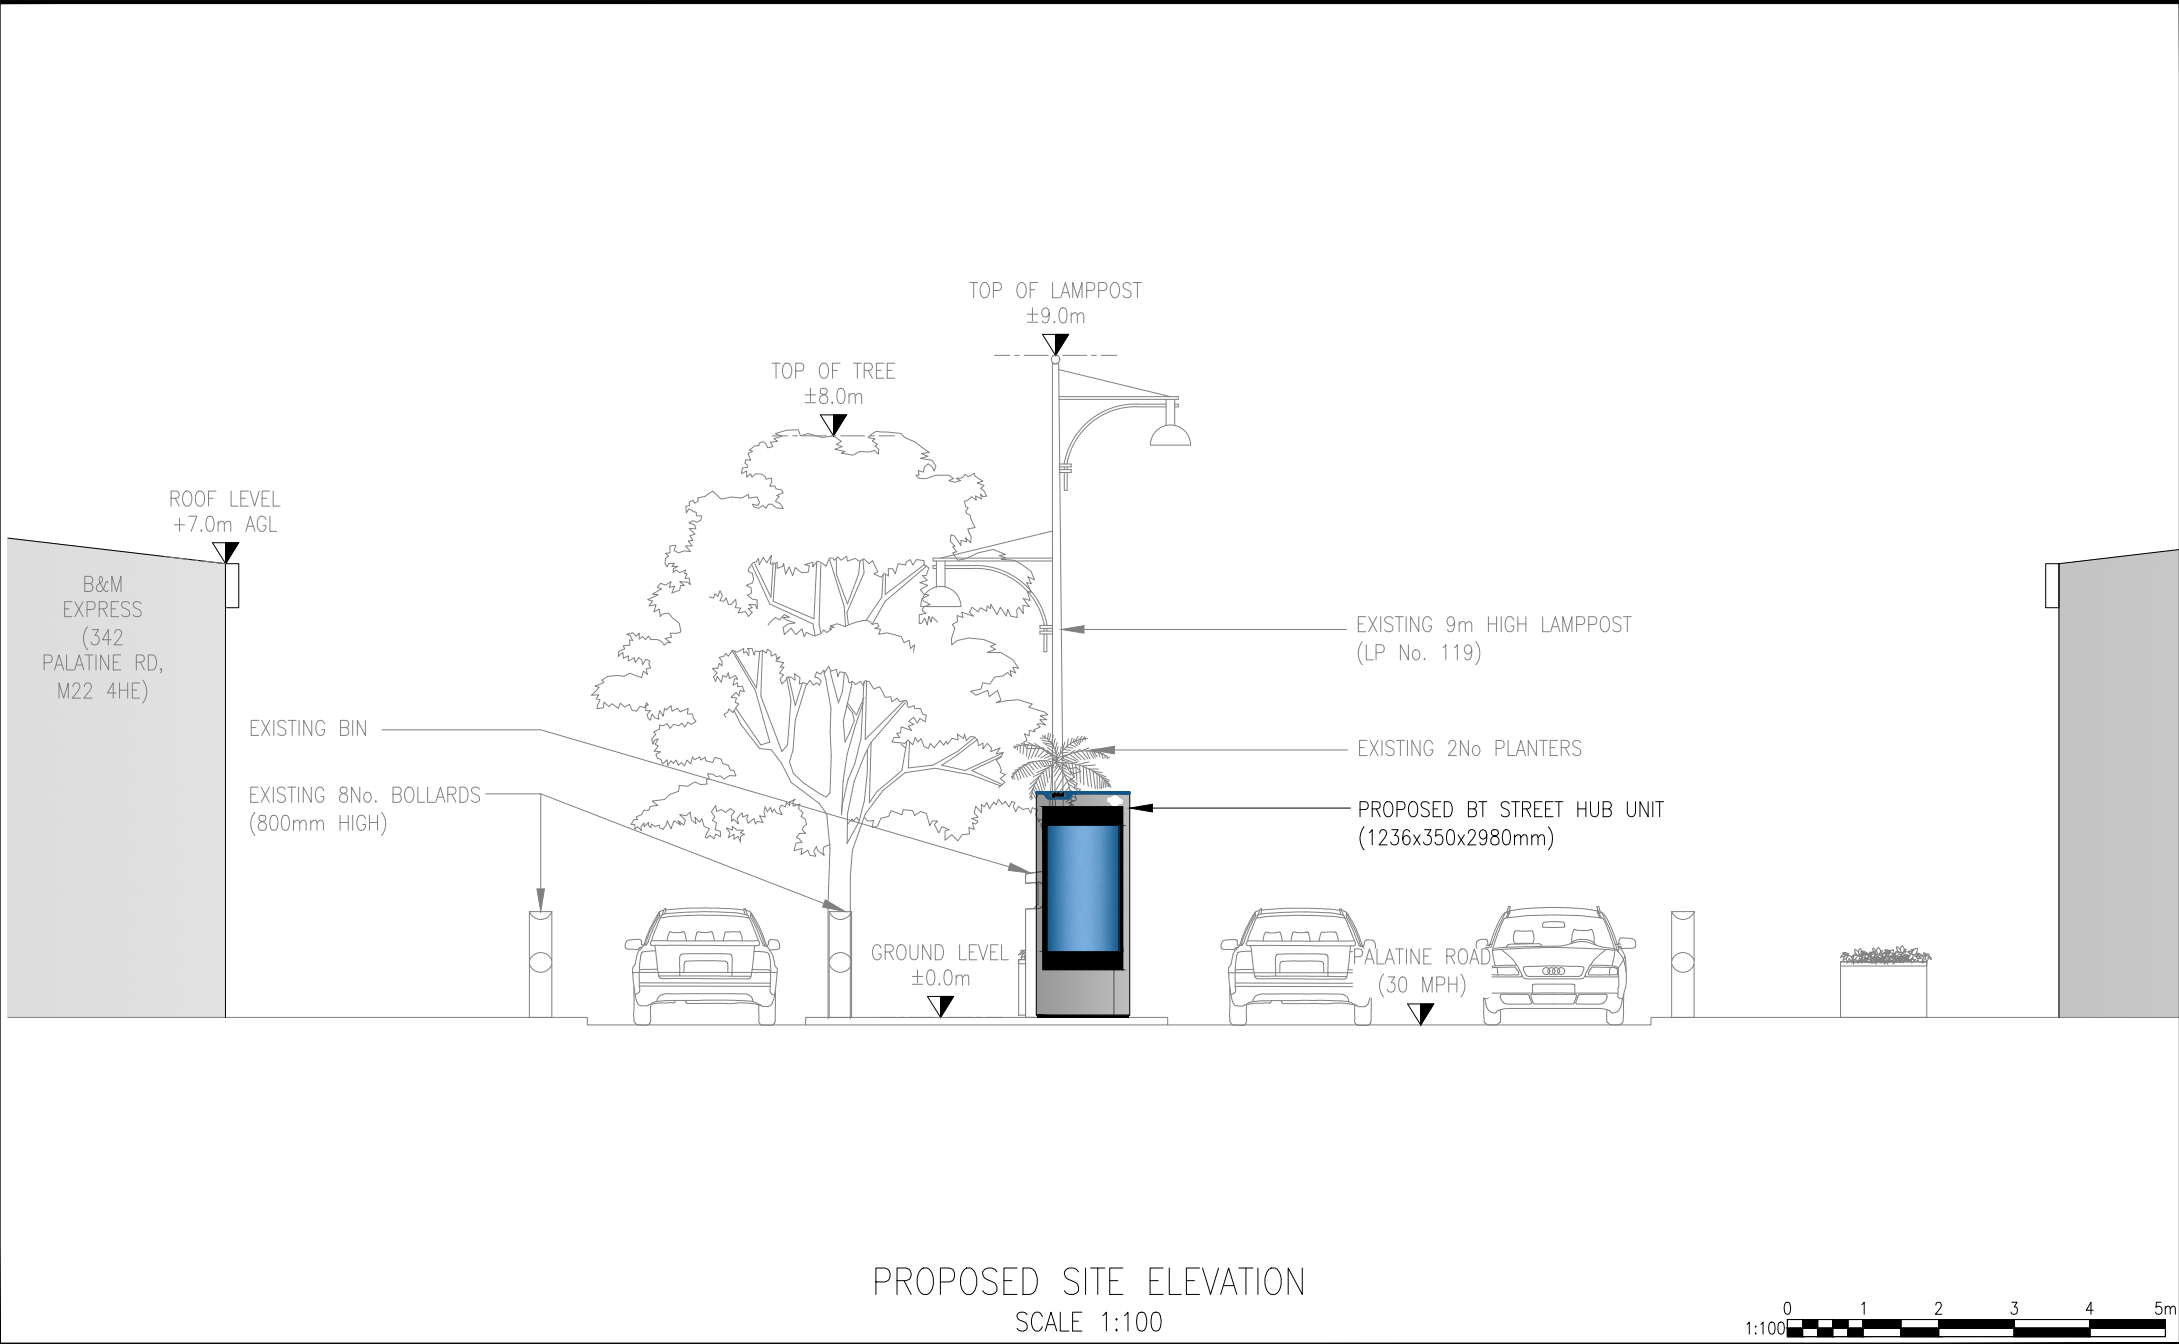

PROPOSED SITE ELEVATION
SCALE 1:100



A	ISSUED FOR APPROVAL					SM	13.03.25
REV	DESCRIPTION					BY	DATE
SCALE AS SHOW WHEN PRINTED AT A4		DRAWN	SM	CHECKED	DCC	ALL DIMENSIONS IN METRES U.N.O	
		DATE	13.03.25	DATE	13.03.25		
LOCATION PLAN - Digital Mapping Solutions from Dotted Eyes.							
SITE BLOCK PLAN - Digital Mapping Solutions from Promap							

DRAWING TITLE
STREET HUB
NDN-102 - 346 PALATINE ROAD
004 - PROPOSED SITE ELEVATION

SITE ADDRESS
346 PALATINE ROAD
NORTHENDEN
MANCHESTER
M22 4HD