

KEY PLAN:

Elevations illustrated are preliminary and intended for general arrangement only, design development required for materiality and articulation at the next stages.

 Indicative signage locations

☐ Indicative daylight locations

Materiality Key:

1. Aluminium window framed glazing with PPC finish to match window surround flashings & cill

2. Capped aluminium curtain wall glazing with PPC finish to match windows above

3. Full height glazed aluminium curtain wall doors integrated into surrounding curtain walling system. PPC finish to match surrounding curtain walling system.

4. Powered sliding doors with PPC finish to match adjacent curtain walling system.

5. Louvres integrated into head of curtain walling system with PPC finish to match surrounding curtain walling

6. Aluminium rainscreen cladding panels with PPC finish (Light silver/grey. Colours shown indicatively in elevations and typical bay drawings. Exact colour to be confirmed through sampling)

7. Aluminium rainscreen cladding panels with PPC finish (Terracotta, red & rust colours. Colours shown indicatively in elevations and typical bay drawings. Exact colour to be confirmed through sampling)

8. Fine perforations to rainscreen cladding panels for intake & extract ventilation concealed behind facade system.

9. Expanded mesh screening in PPC finish colour to match BOH rainscreen cladding adjacent (material 07)

10. Folded aluminium copings and flashings in PPC finish to match window frames and surrounding cladding panels

11. Indicative downlighting fixed to the facade system

12. Back-painted glass spandrel panel with light grey glazed appearance.

13. Indicative plant zone

14. Lift overrun

P06	04/02/25	AMSL height update
P05	07/11/24	Stage 2 Updates
P04	22/10/24	Stage 2 Issue
P03	09/10/24	Ground Floor external doors amended, 09 external fencing annotation updated
P02	07/10/24	Final planning draft
P01	27/09/24	Issued for planning review & submission

REV: DATE: DETAILS:

5plus

Manchester, 0161 228 0211
Fourth Floor, The Hive, 47 Lever Street,
Manchester, M1 1FN

London, 0207 253 7644
The Leather Market, Weston Street,
London SE1 3ER

PROJECT: Manchester Airport City
Plot H5


www.5plusarchitects.com

TITLE:
East & West Elevations
Proposed General Arrangement Elevations


SCALE: 1:125 @ A1
ORIGIN DATE: 25/09/24
DRAWN: BP
CHECKED: JB

STATUS:
Planning (Stage 2)


PROJECT: 06050
DRAWING NO: H5PI-5PA-PI-ZZ-DR-A-052203
REV: P06

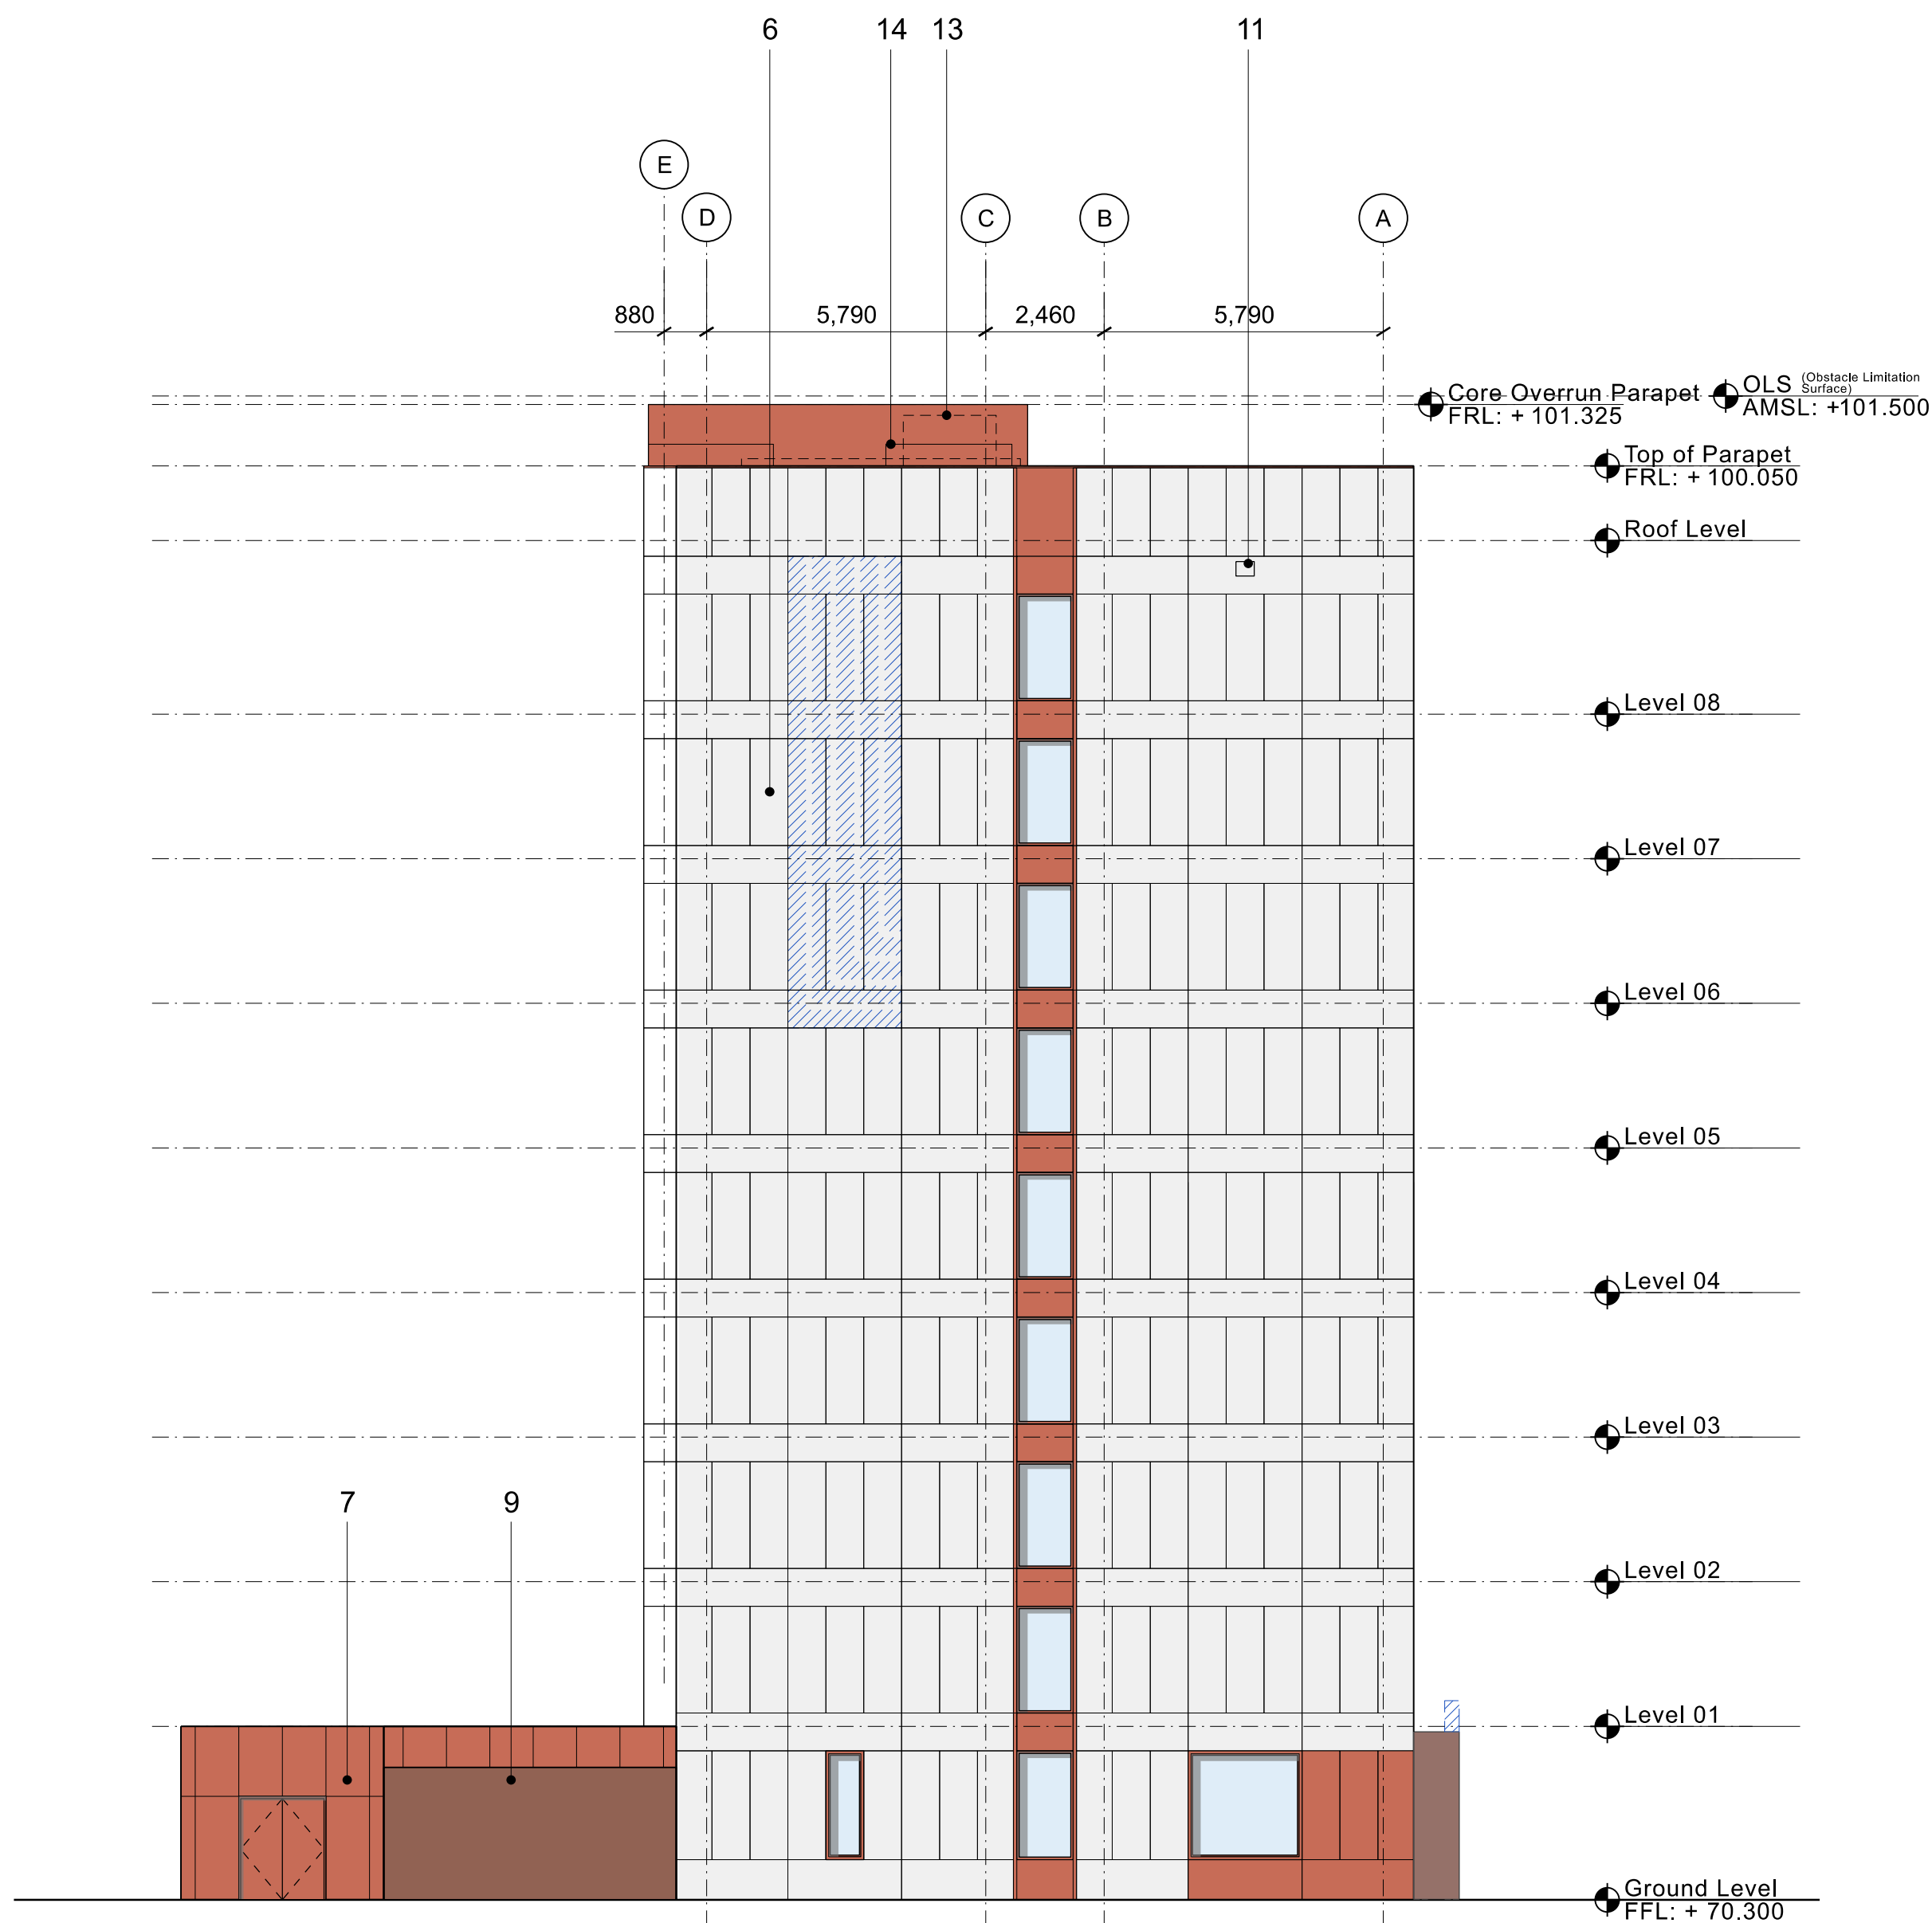

East Elevation (Elevation B)

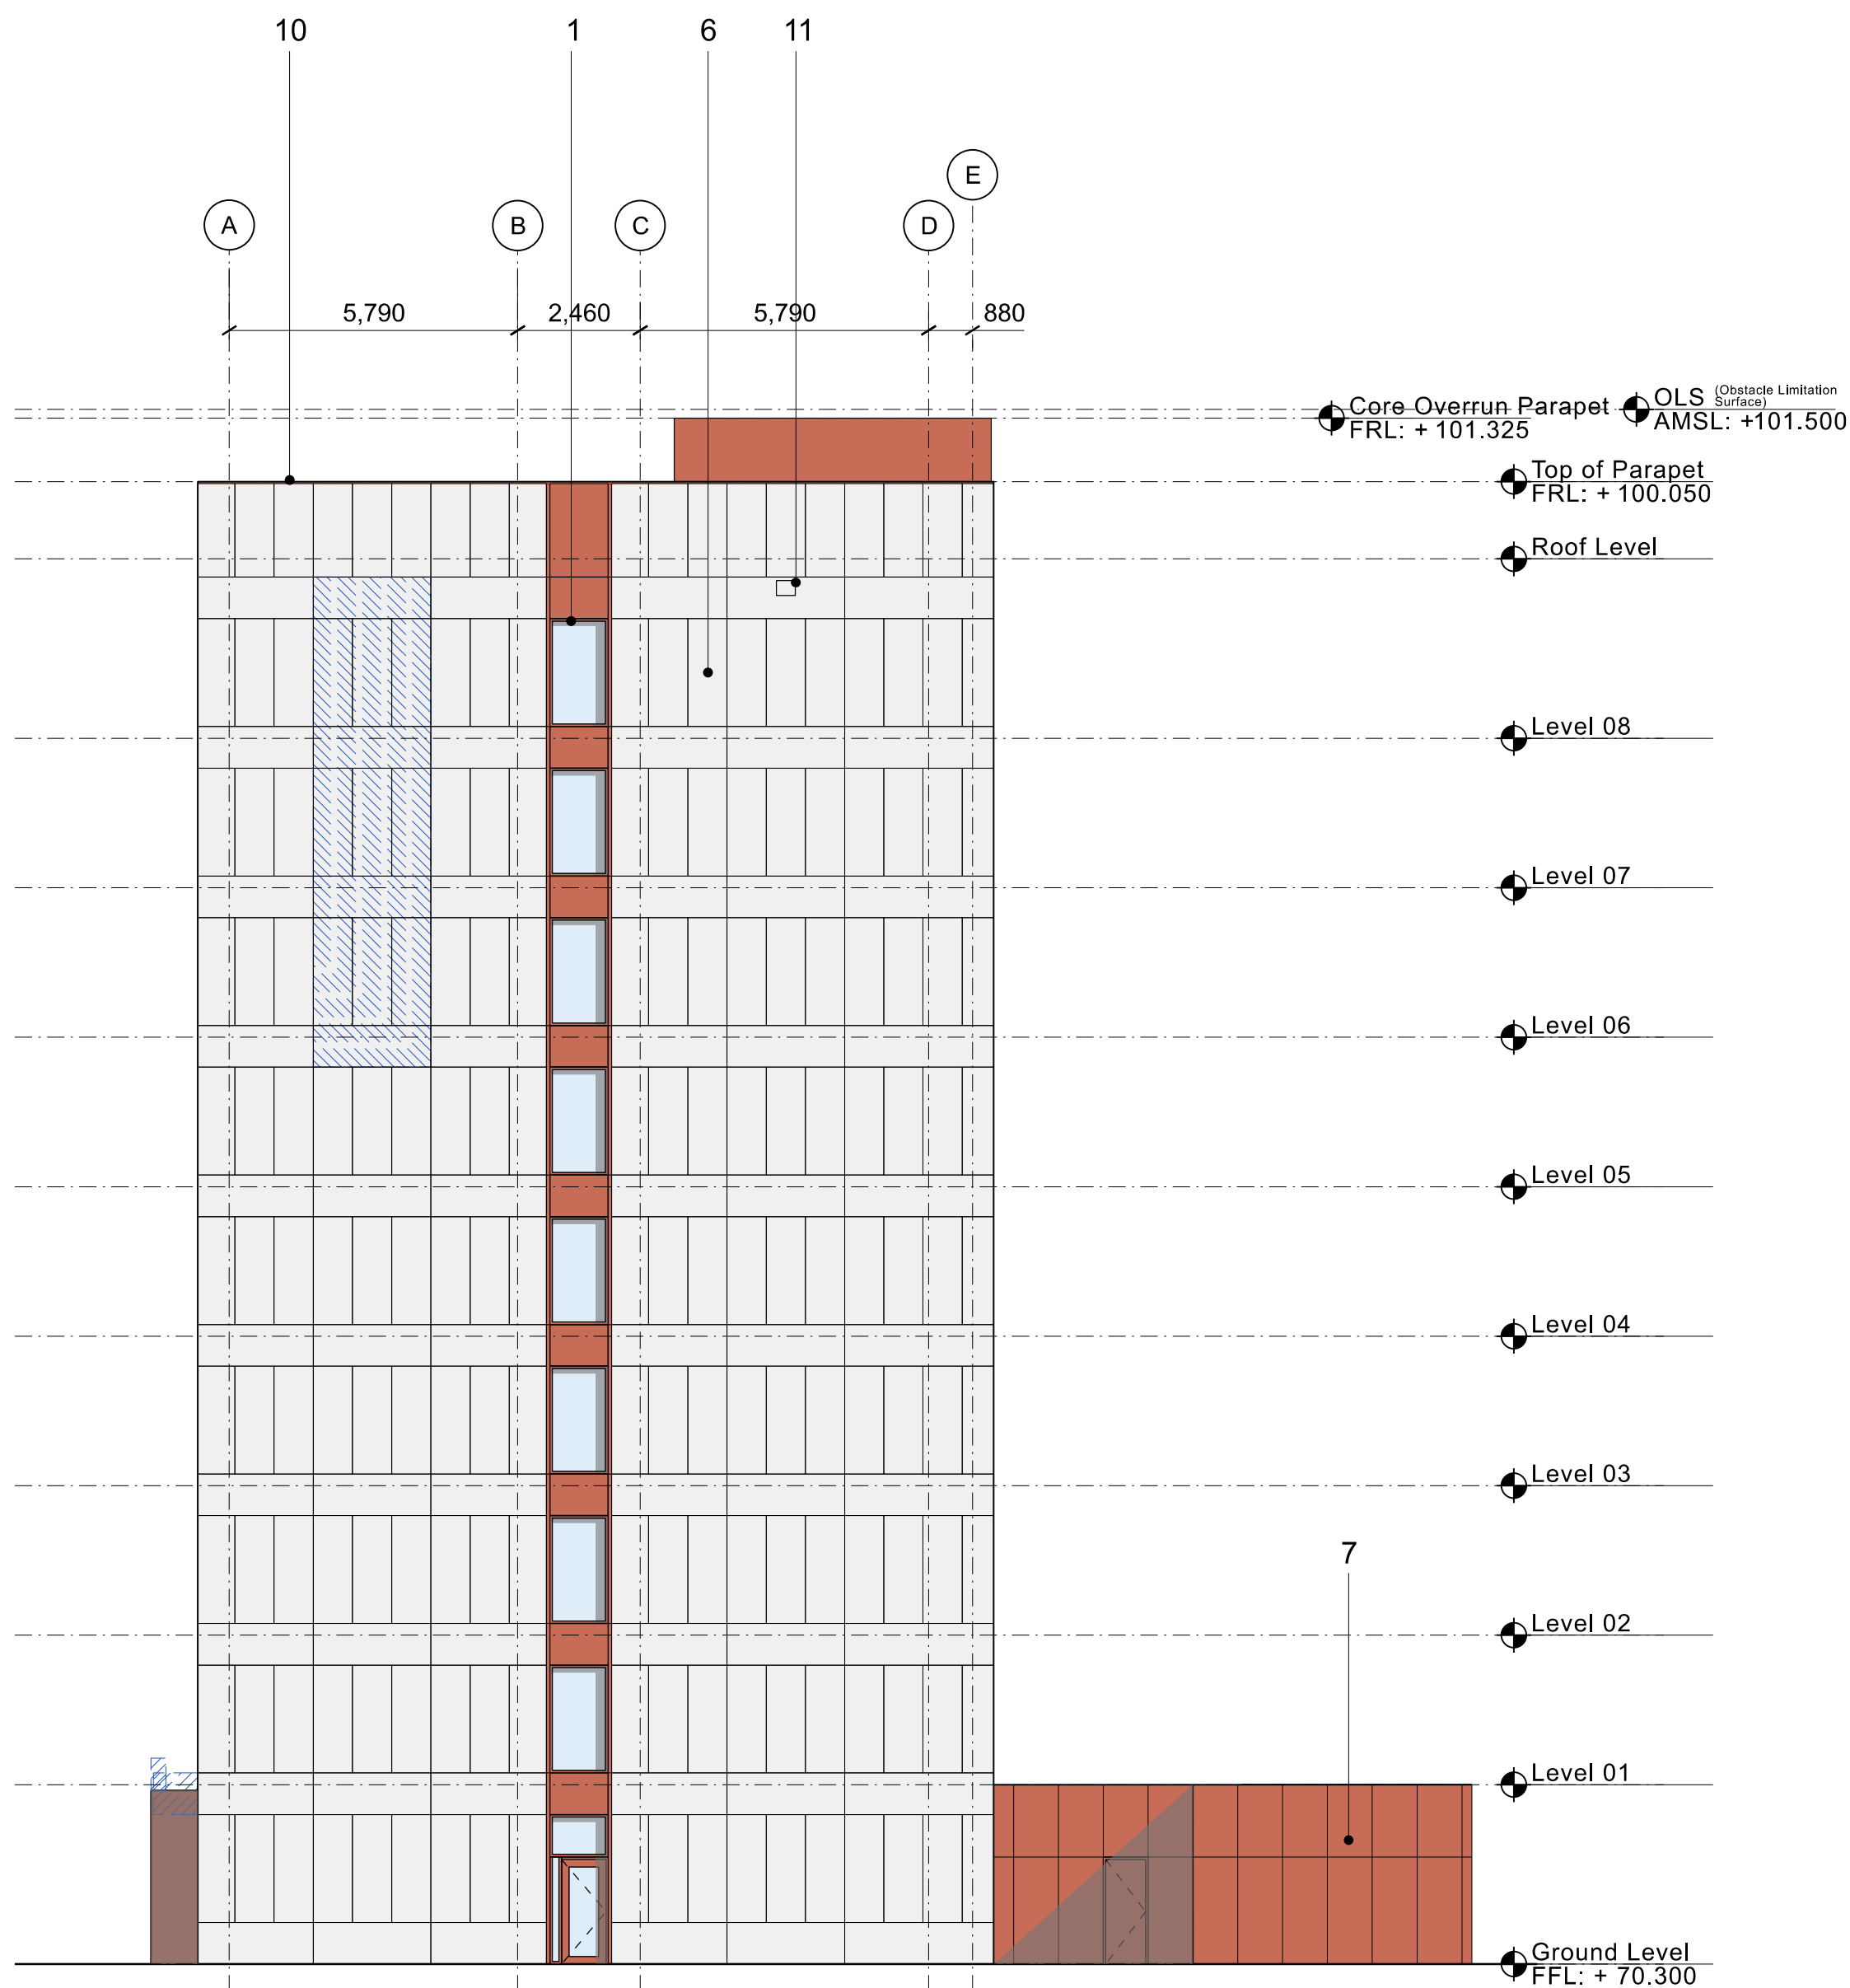

West Elevation (Elevation D)

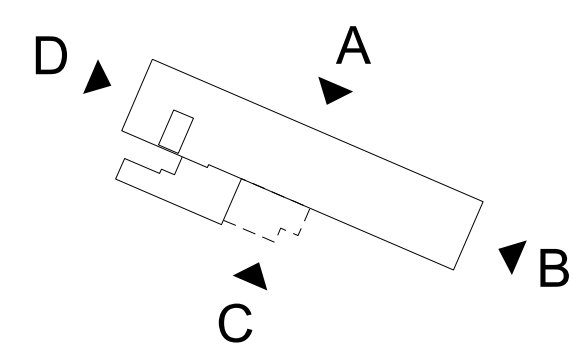

Elevation Key Plan