


NOTES

- The new gates are to replicate the size of the existing gates in all dimensions (width, height and thickness).
- All timber components, boards and strips to be treated and decorated to the same colour as the existing gates using gloss paint.
- All existing ironmongery to be re-used if possible. All components are to be carefully removed, cleaned and serviced and installed on to the new gates in their original locations on the existing gates.
- The existing metal guide tracks under the wheels fitted to the bottom edges of the gates are to be lifted and re-set in to the redundancy meaning surface so that they do not move or vibrate and fully support the weight of the gates along their entire length.
- No works are proposed to the existing brick piers, bridge parapet or railing.

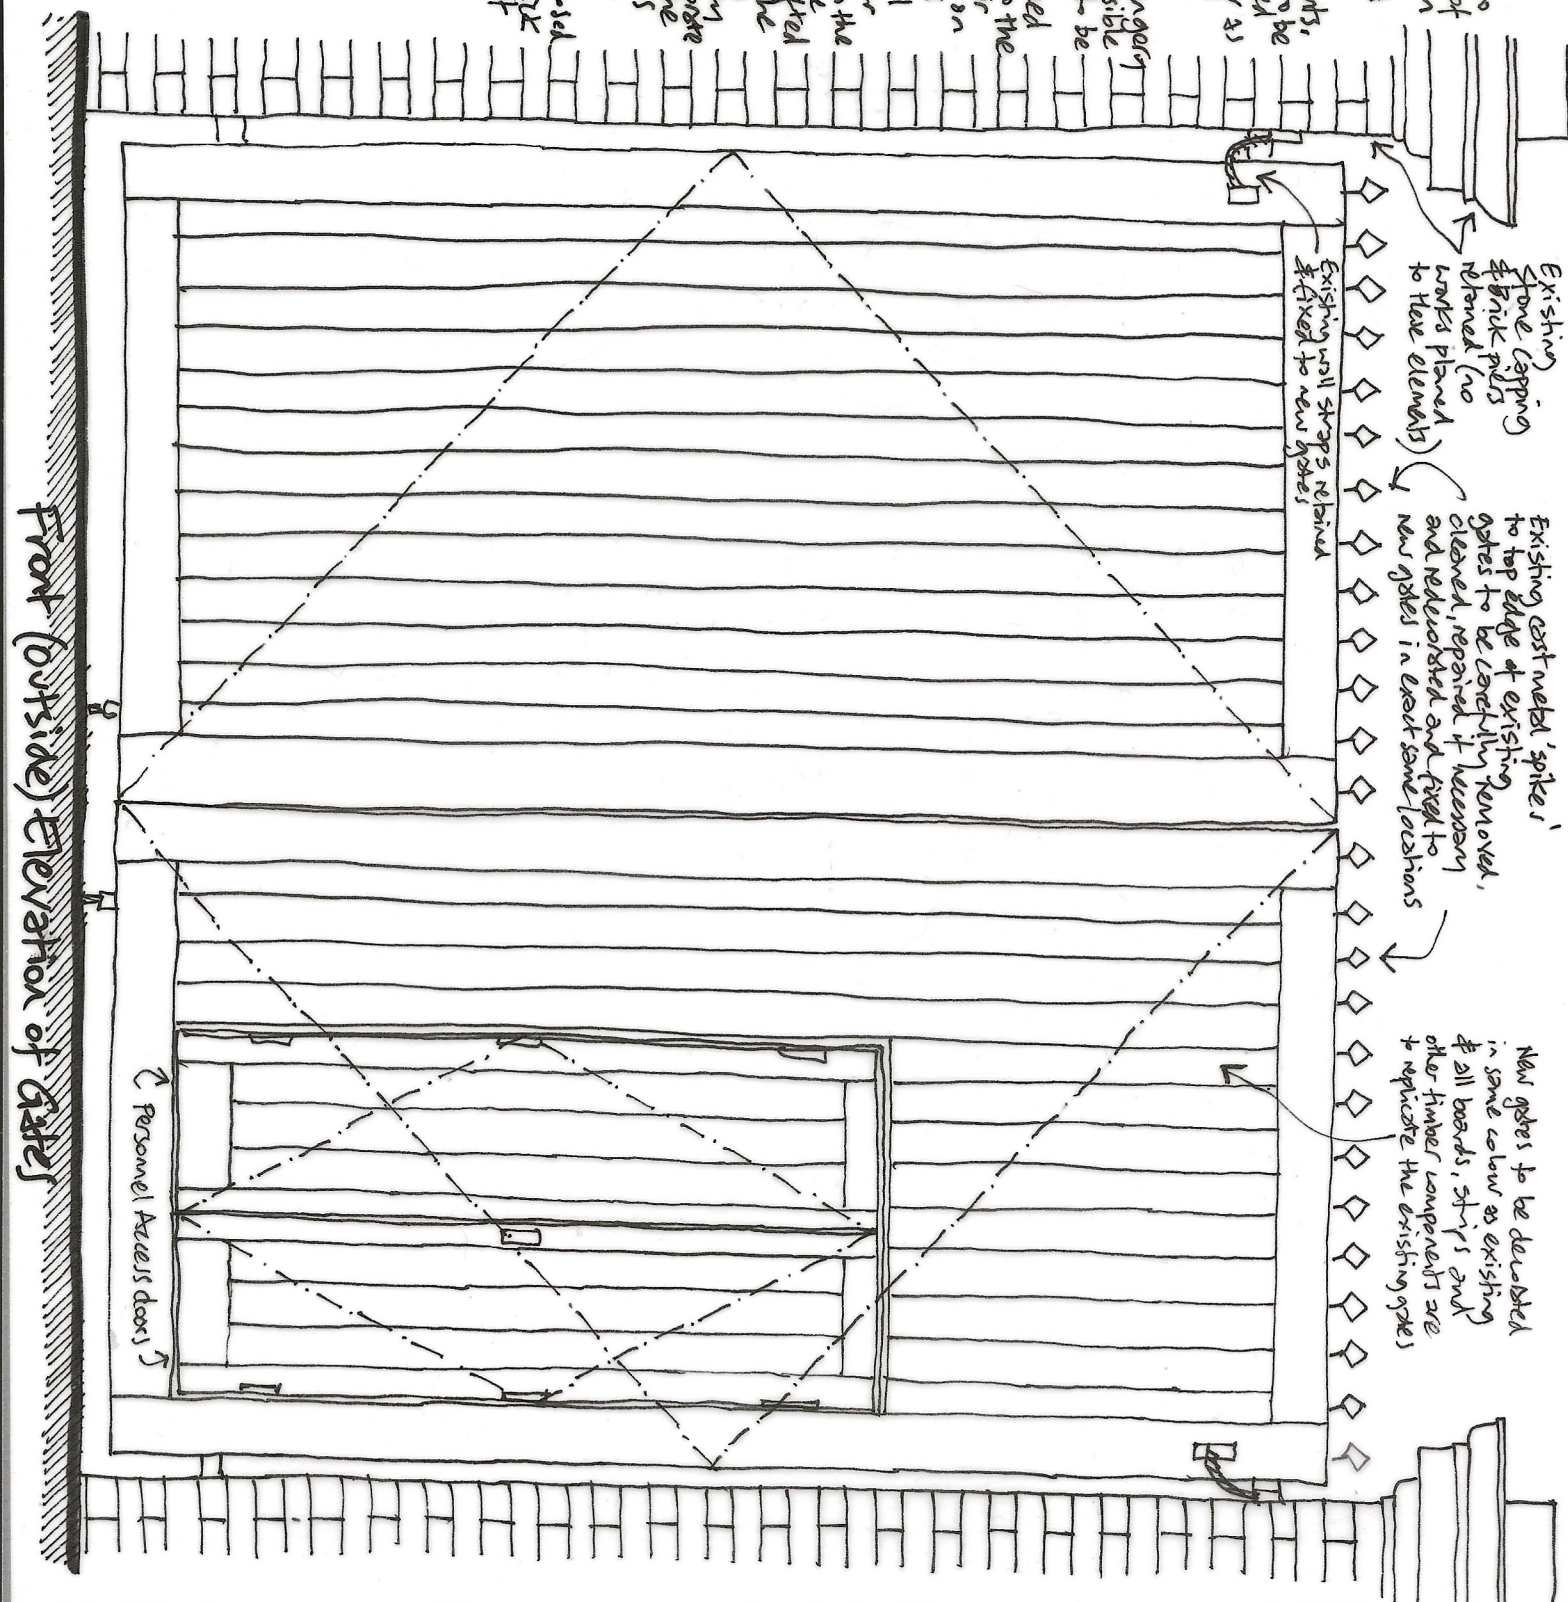

firman | consulting

Revisions:
01 - Issued for Listed Building Consent

White House | Heol Las | Llantrisant | Pontyclun
Rhondda Cynon Taff | Wales | CF72 8EG

07768 764096

Manchester Crown Court, Minshull Street

External Gates - Front Elevation - Proposed

25-03-DWG-07-01

21st March 2025

Scale 1:20 @ A4

firman | consulting Ltd

is a limited company registered in England and Wales with registered number 14998739
Registered office 266-268 Stratford Road, Shirley, Solihull, West Midlands B90 3AD