


DRAWING TITLE



site plans

SCALE


as shown @ A3

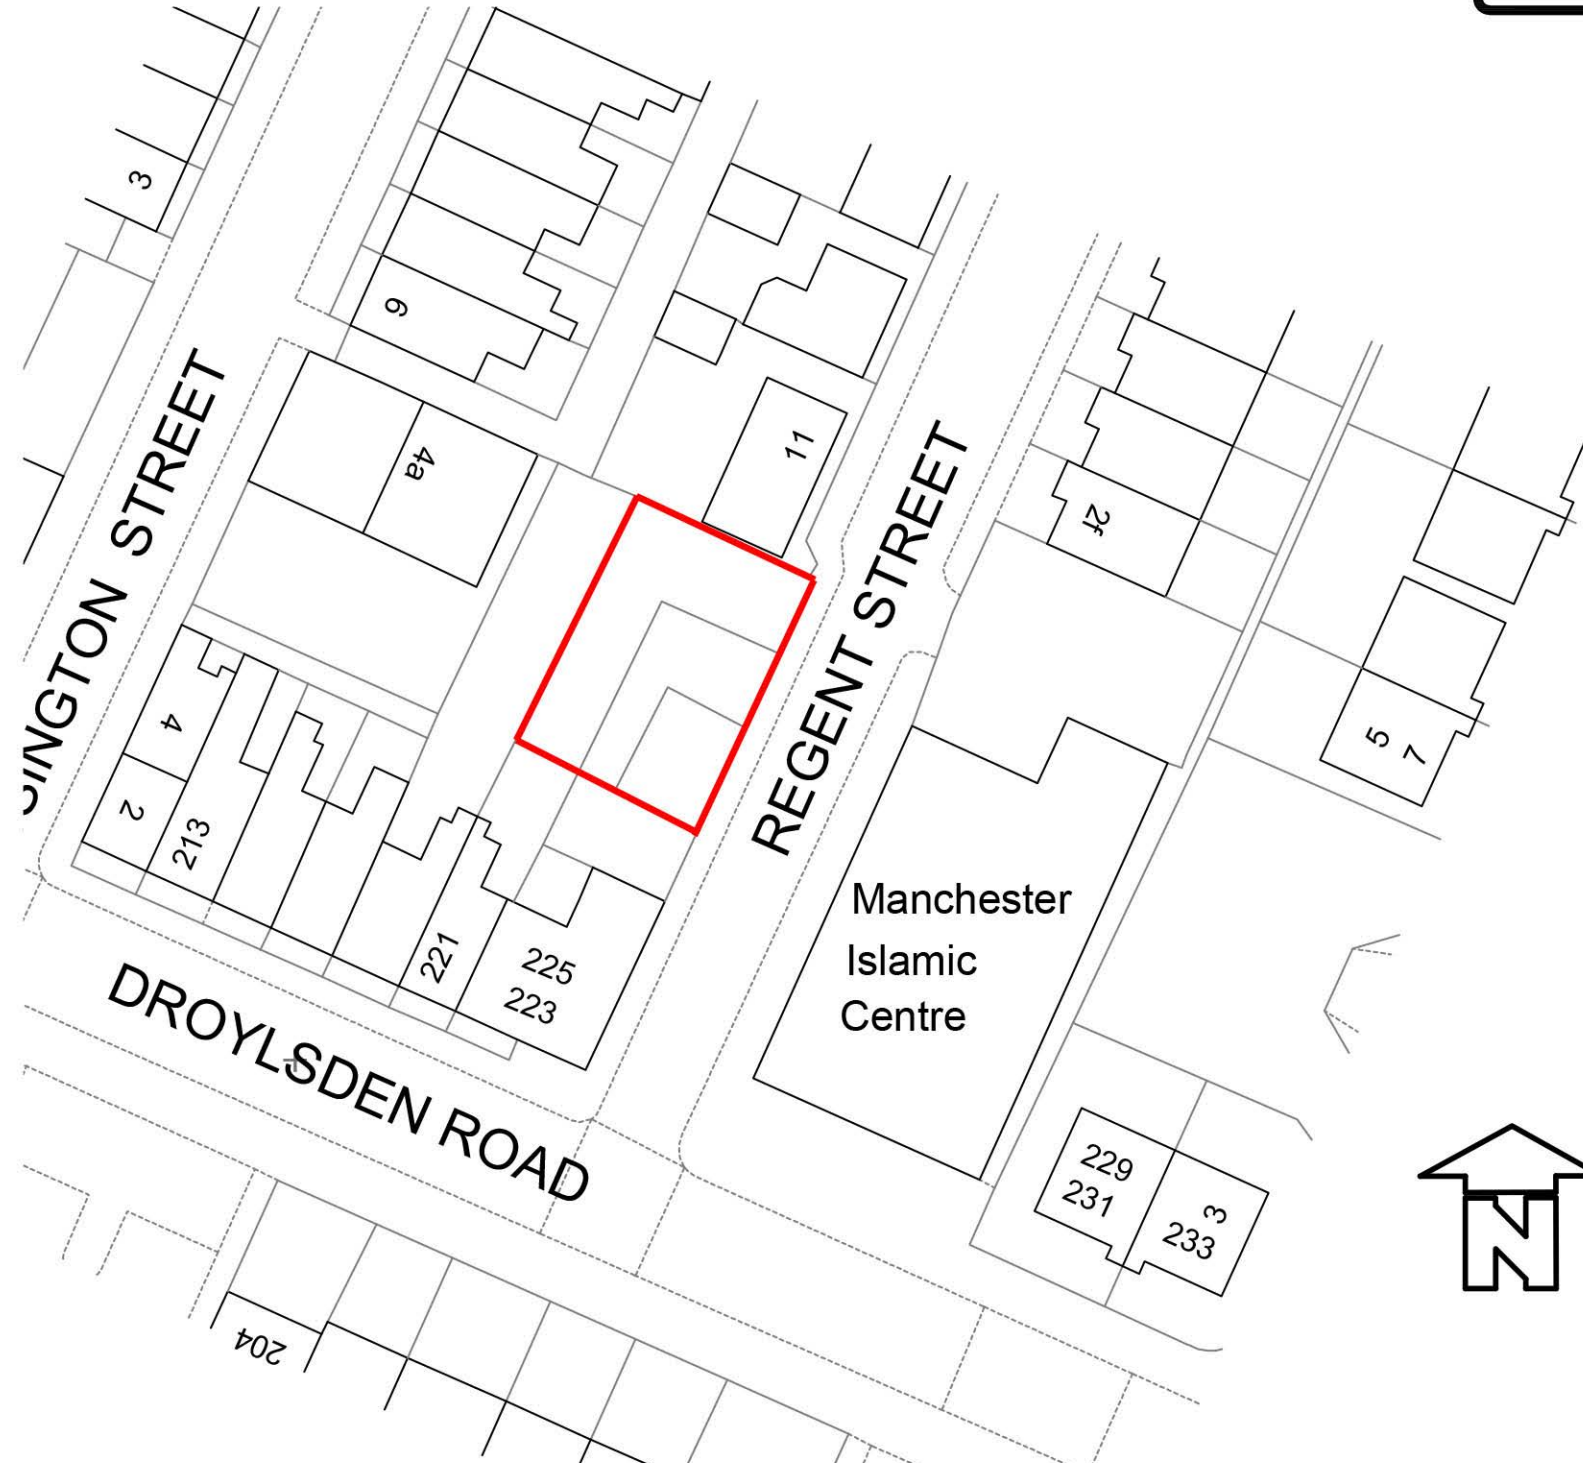

SITE PLAN - 1:500

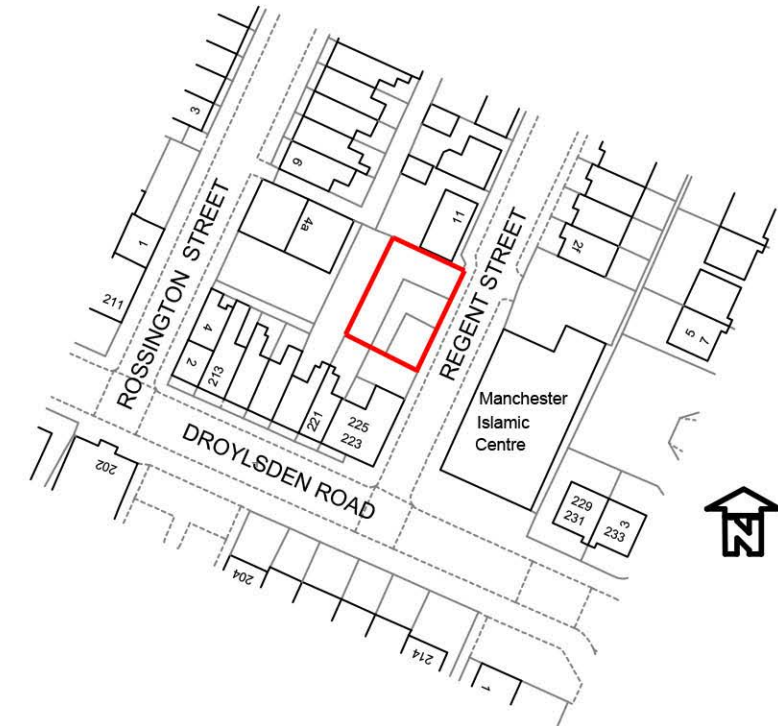 

LOCATION PLAN - 1:1250

 

PROJECT
Land to rear of
221-225 Droylsden Rd
Manchester M40 1NY

DATE March 25
DRAWN AD
REVISION

NUMBER
0130.3