

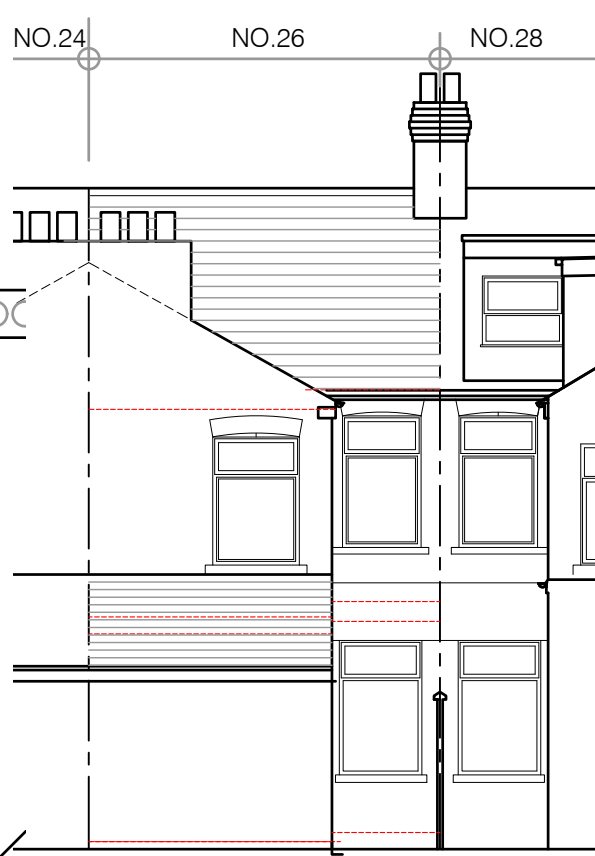
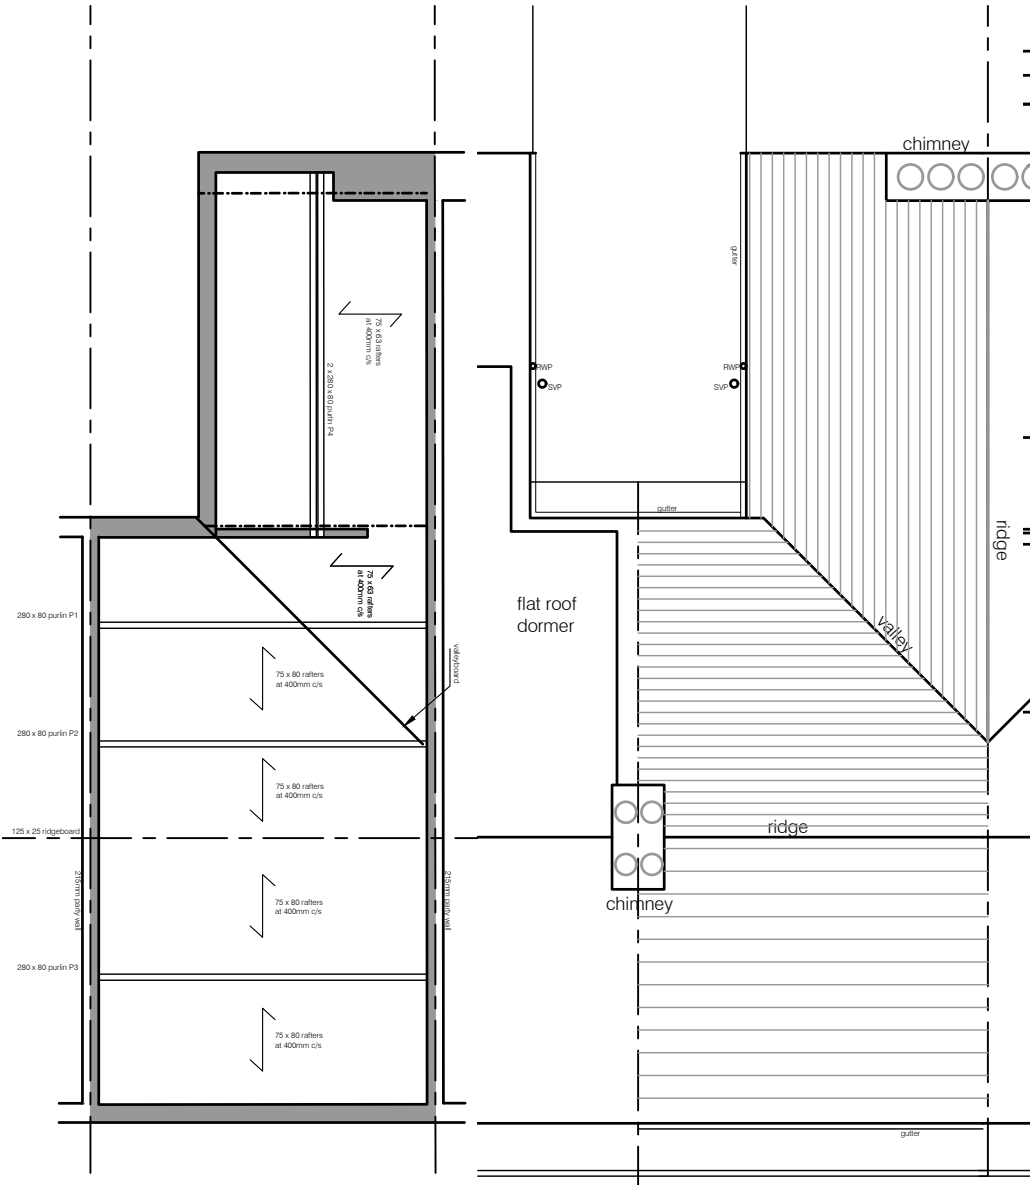
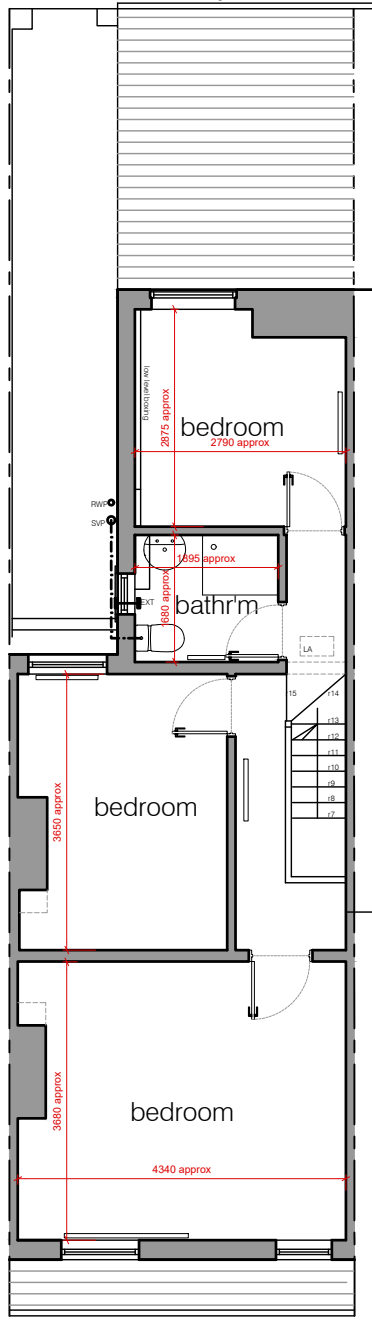


This drawing is part of a series of drawings all to be read in conjunction
24 452 PL100 plans and elevations as existing
24 452 PD200 plans as proposed
24 452 PD201 elevations as proposed

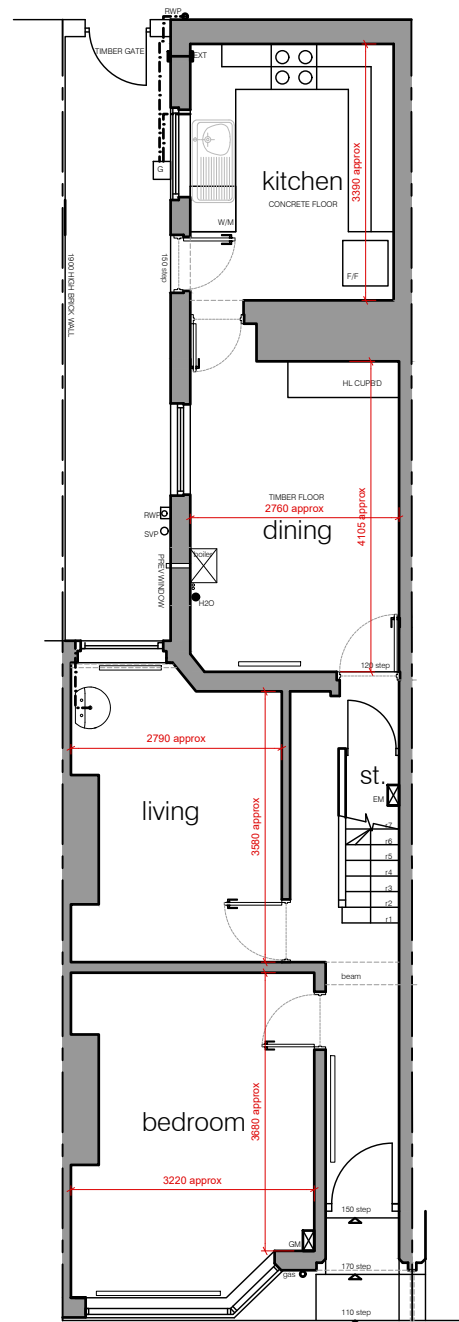

existing external finishes:
upper roof - natural grey slate
rear lower roof - concrete tiles
smooth red facing brick to front elevation
common brick to rear elevations with
red smooth brick to heads
white upvc framed d/g windows
painted stone lintols and cills
black fascias and rainwater goods

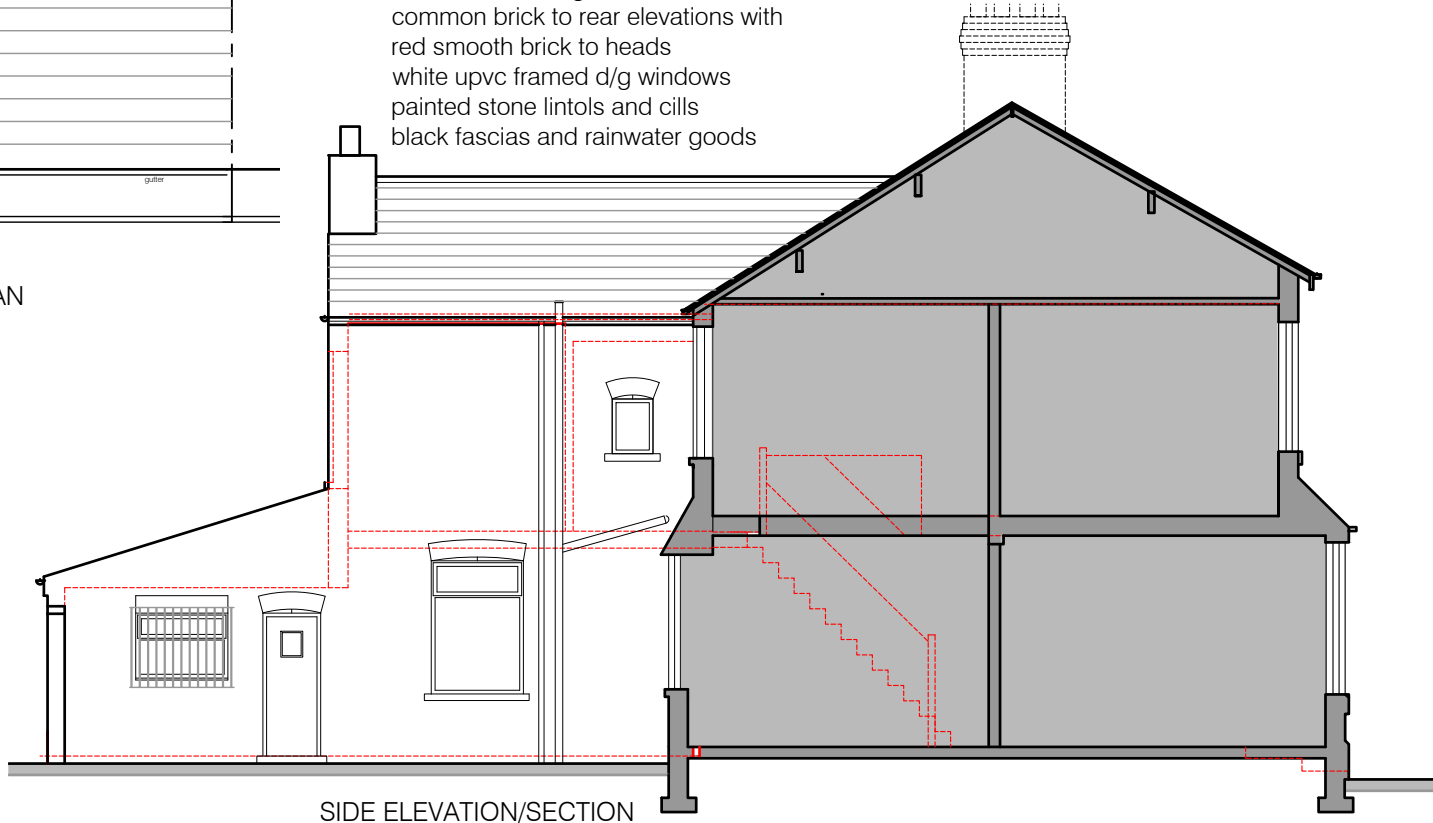

LOFT FLOOR PLAN


ROOF PLAN

SIDE ELEVATION from no.24

SIDE ELEVATION/SECTION

Revision	Date	Revision note
P1	07.01.2025	Planning Issue

Notes

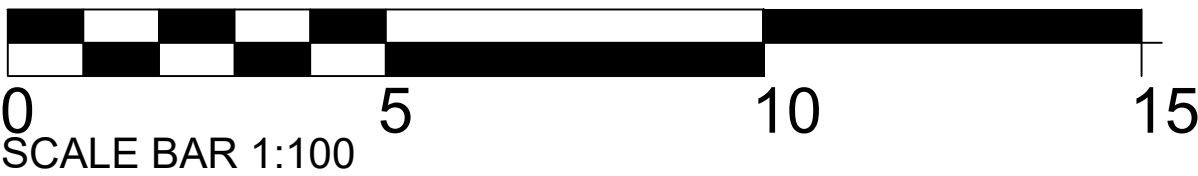

Project :
26 RUSHOLME PLACE MANCHESTER
Title :
PLANS & ELEVATIONS AS EXISTING
Drawing number :
24 452 PL100
Issue :
P1
Client :
MR K LABAN

Scale :
100@A3
Date :
14.12.2024
CAD Ref :
24 452
Drawn by :
SRM

SRM

Simon R Miles BA(Hon) Dip Arch RIBA
Chartered Architect

Simon R Miles
Chartered Architect
Didsbury
Manchester
T: 07778 137830
E: srsmilesarchitect@gmail.com

Do not scale. Contractors must check all dimensions on site before preparing production drawings or commencing any work. This drawing and its design is the copyright of S.R.Miles Ltd and may not be reproduced in any form whatsoever without their prior express written consent.