



1
2
3
4
5cm

NOTES


NO WORKS TO COMMENCE UNTIL FULL PLANNING IF APPLICABLE AND BUILDING REGULATIONS APPROVAL HAS BEEN GAINED
ALL DIMENSIONS TO BE CHECKED BY BUILDER/CONTRACTOR PRIOR TO COMMENCEMENT OF ANY WORKS. DIMENSIONS TO BE ADJUSTED TO SUIT CLIENT AND SITE CONDITIONS.
REFER TO DRAWING AMR0309/25/01 FOR THE OTHER DETAILS.

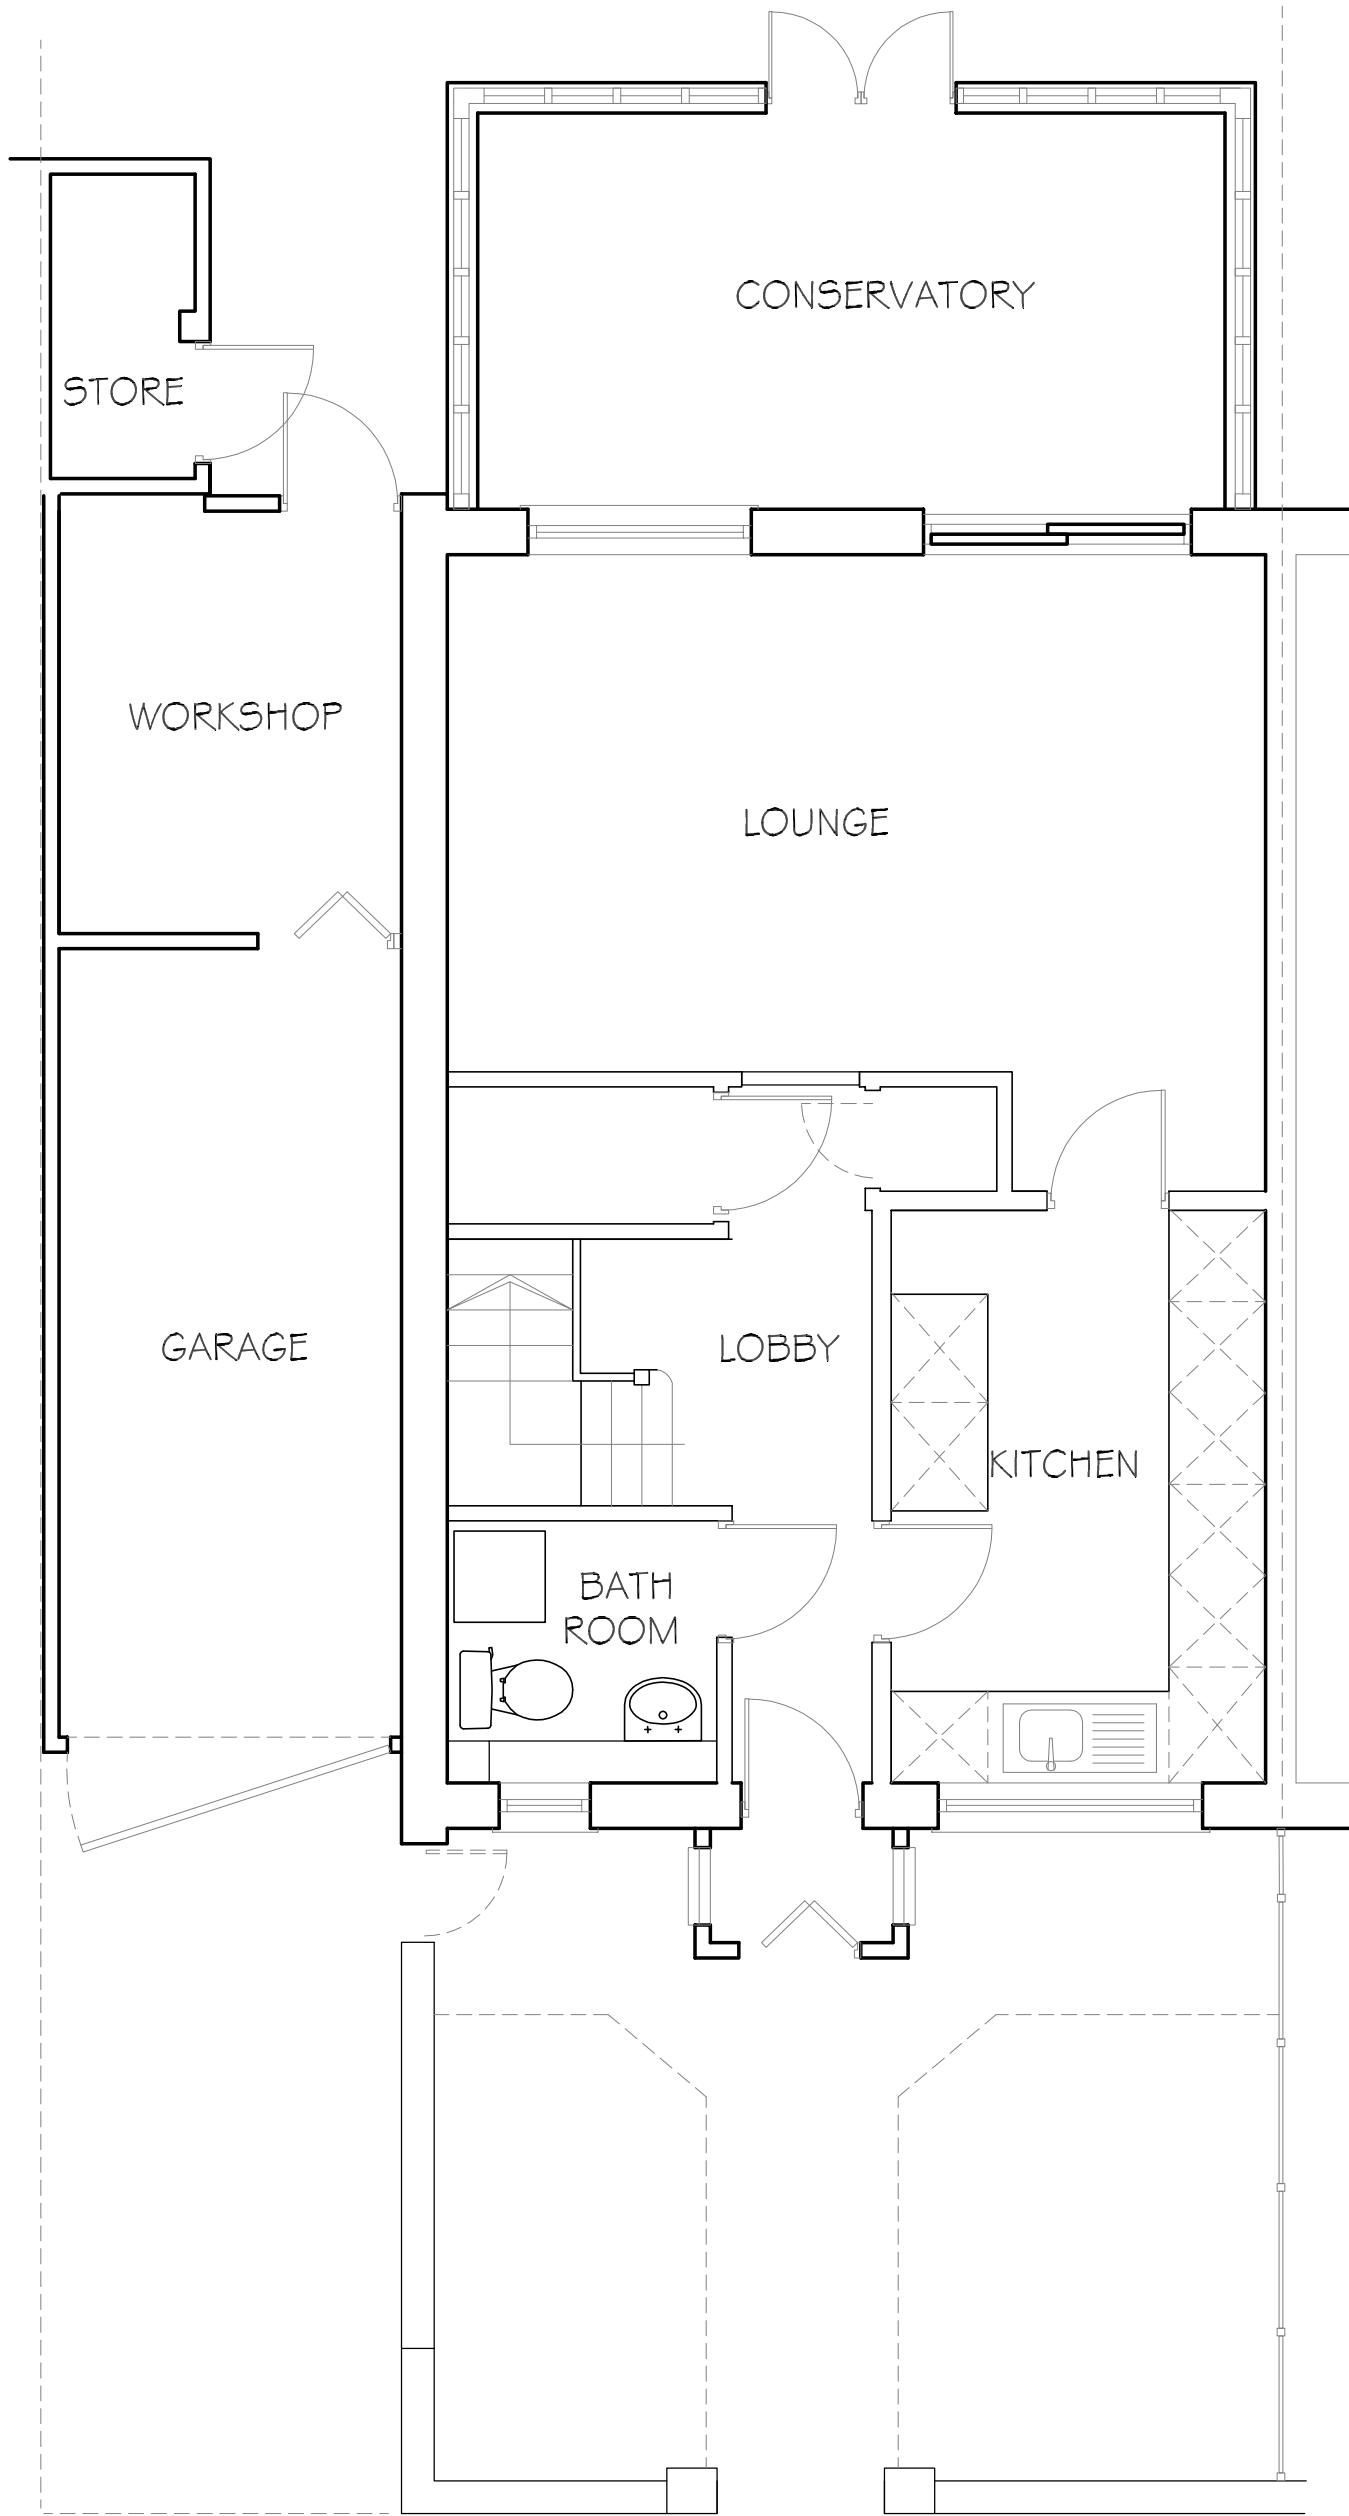

EXISTING GROUND FLOOR PLAN
SCALE 1:50

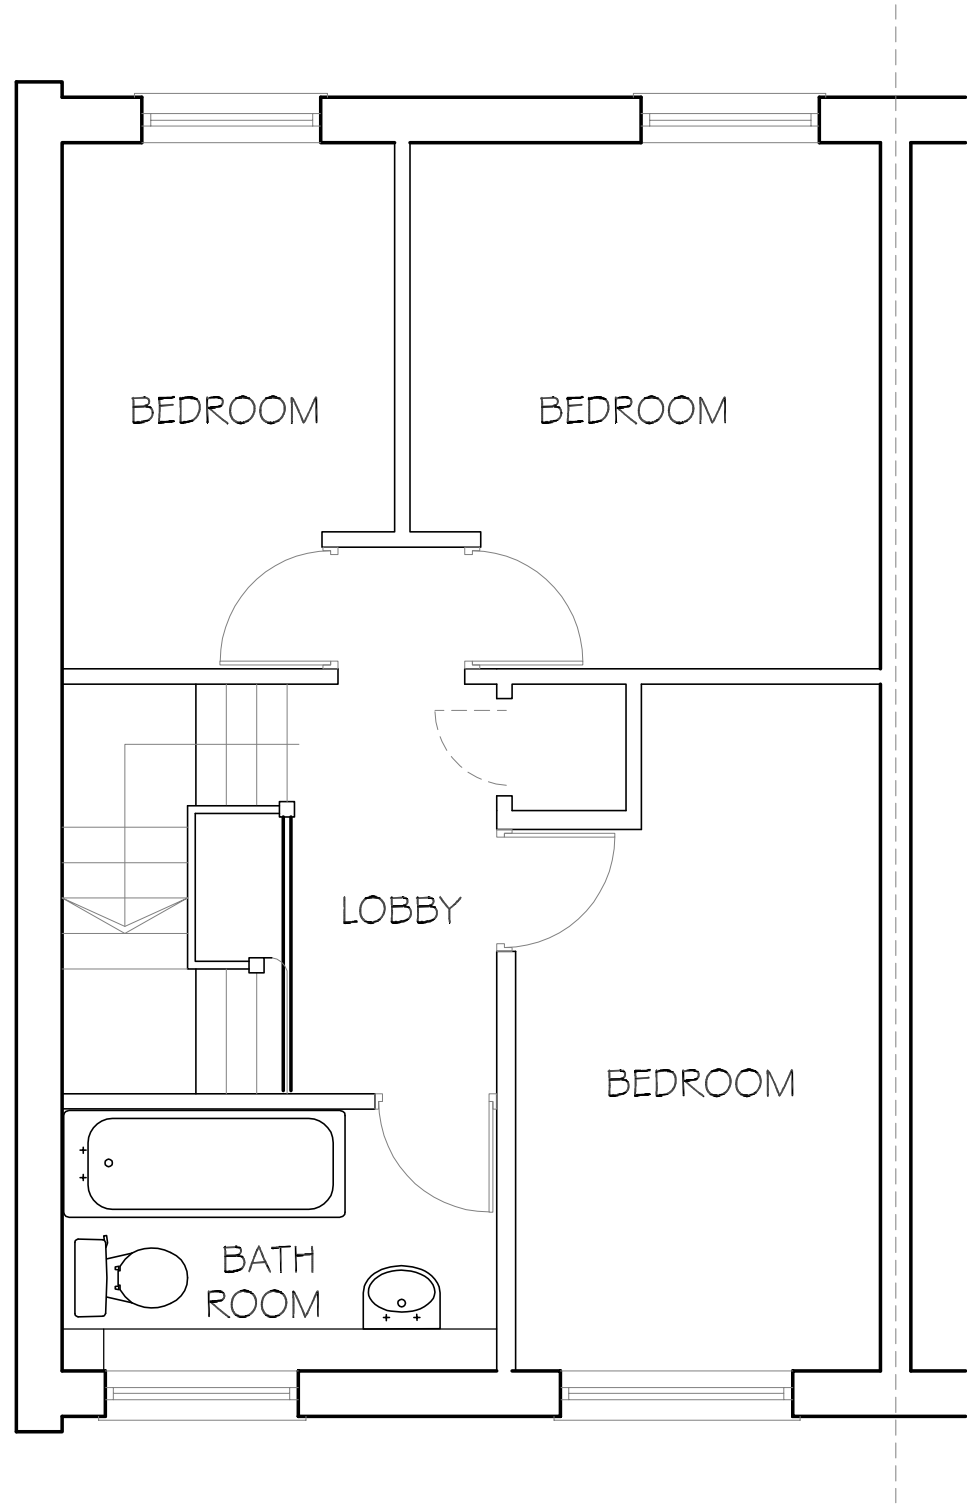

EXISTING FIRST FLOOR PLAN
SCALE 1:50

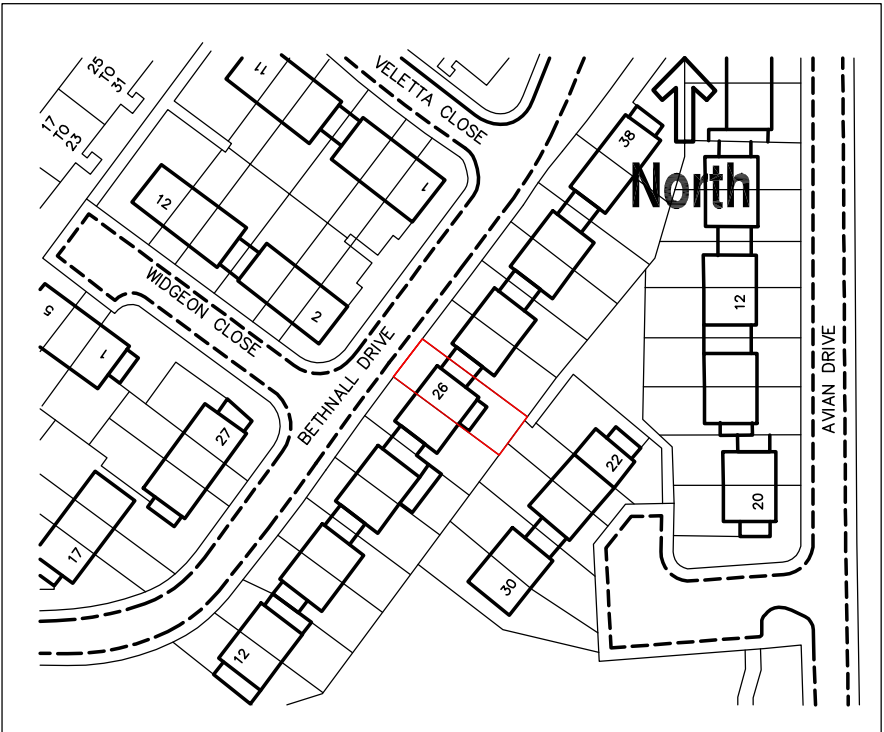


LOCATION PLAN
SCALE 1:1250



EXISTING FRONT ELEVATION
SCALE 1:50



EXISTING REAR ELEVATION
SCALE 1:50

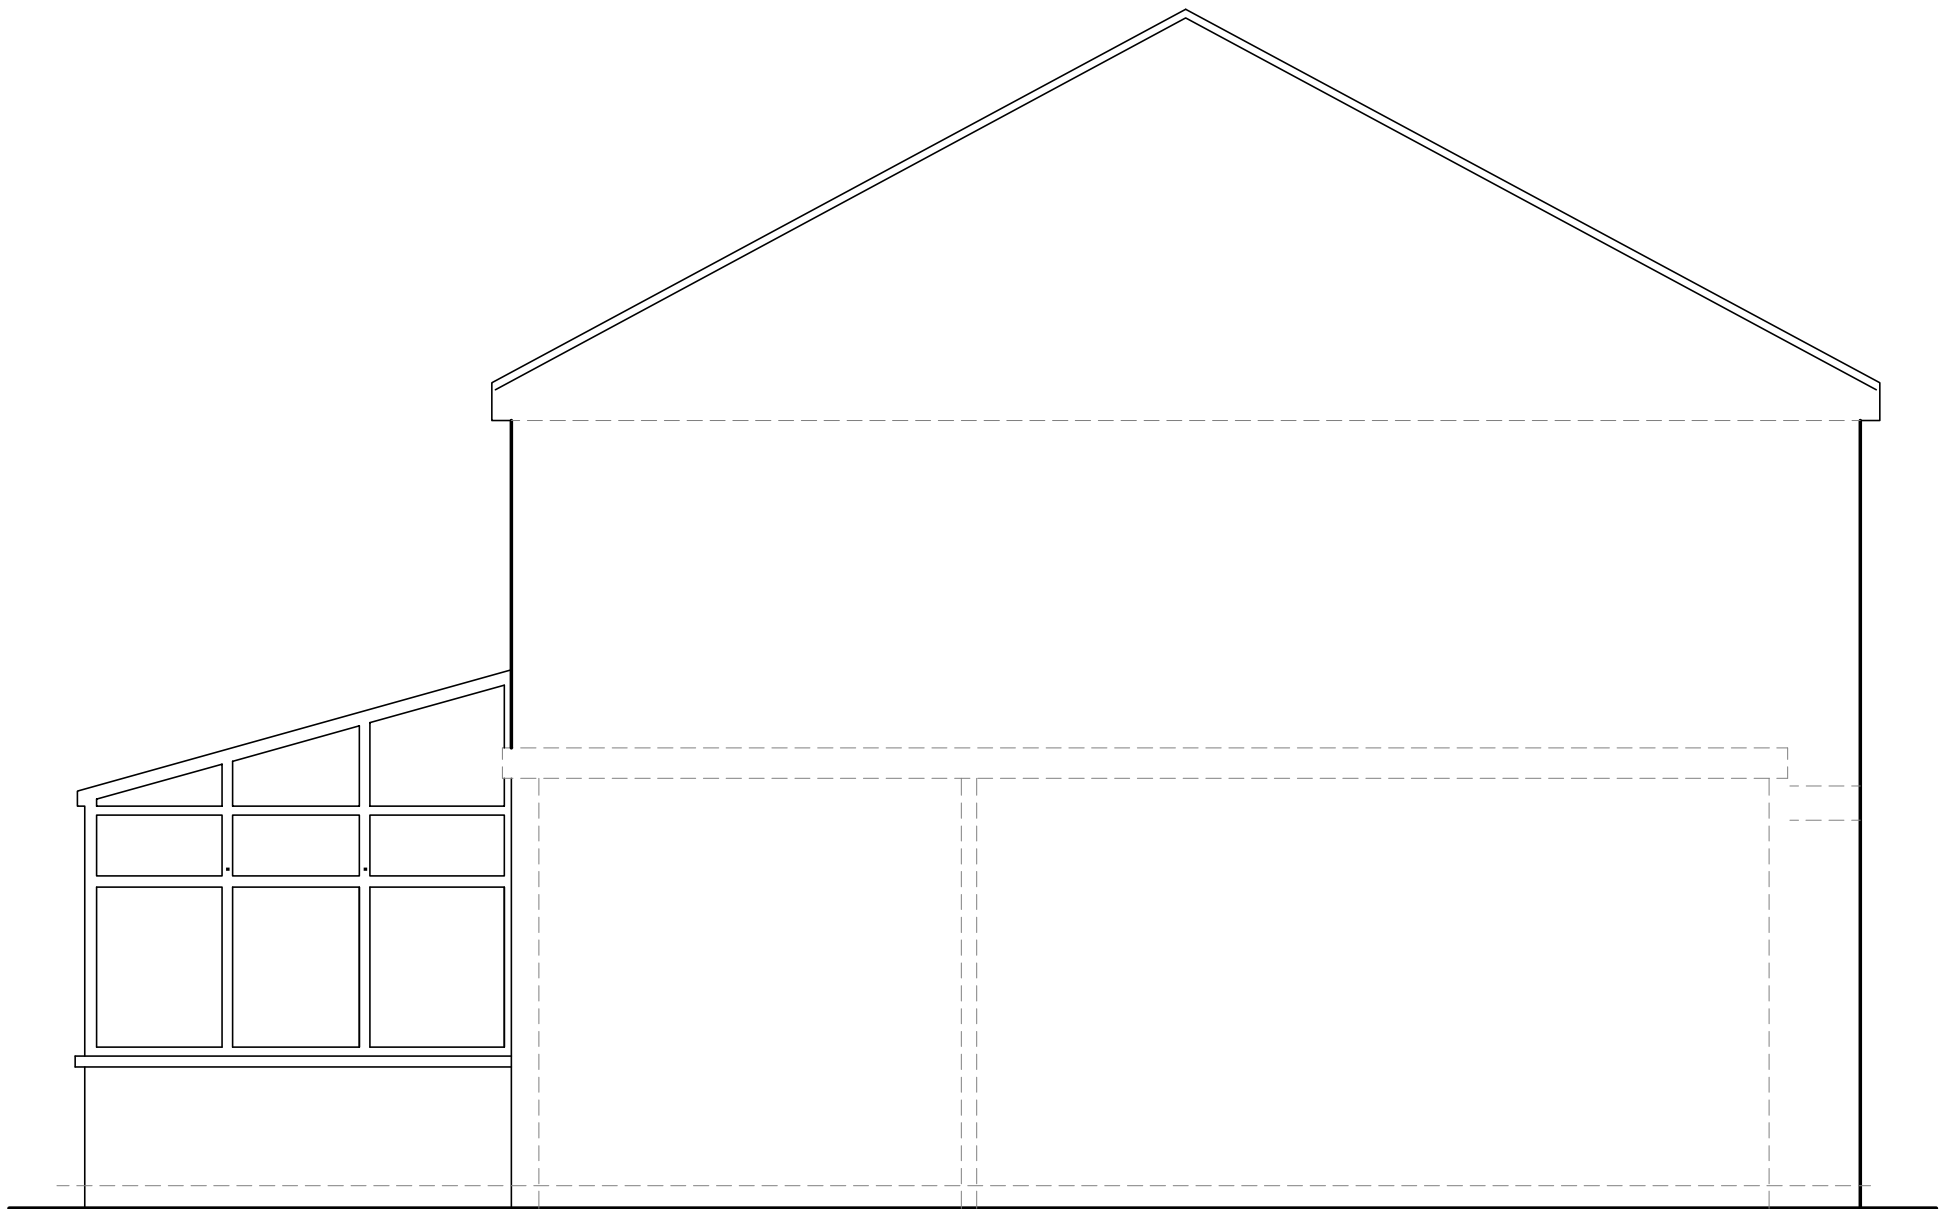

EXISTING GABLE VIEW
SCALE 1:50

ISSUED FOR PLANNING

Revision	Description	Date
Architectural & Structural Services		
PROPOSED DOUBLE STOREY SIDE & REAR EXTENSION		
EXISTING - PLANS & ELEVATIONS.		
26 BETHNALL DRIVE, FALLOWFIELD, MANCHESTER.		
Drawn HK	Checked LW	Approved
Scale AS SHOWN	Drawing No. AMR 0415/25/01	Date APR 2025
		Revision