
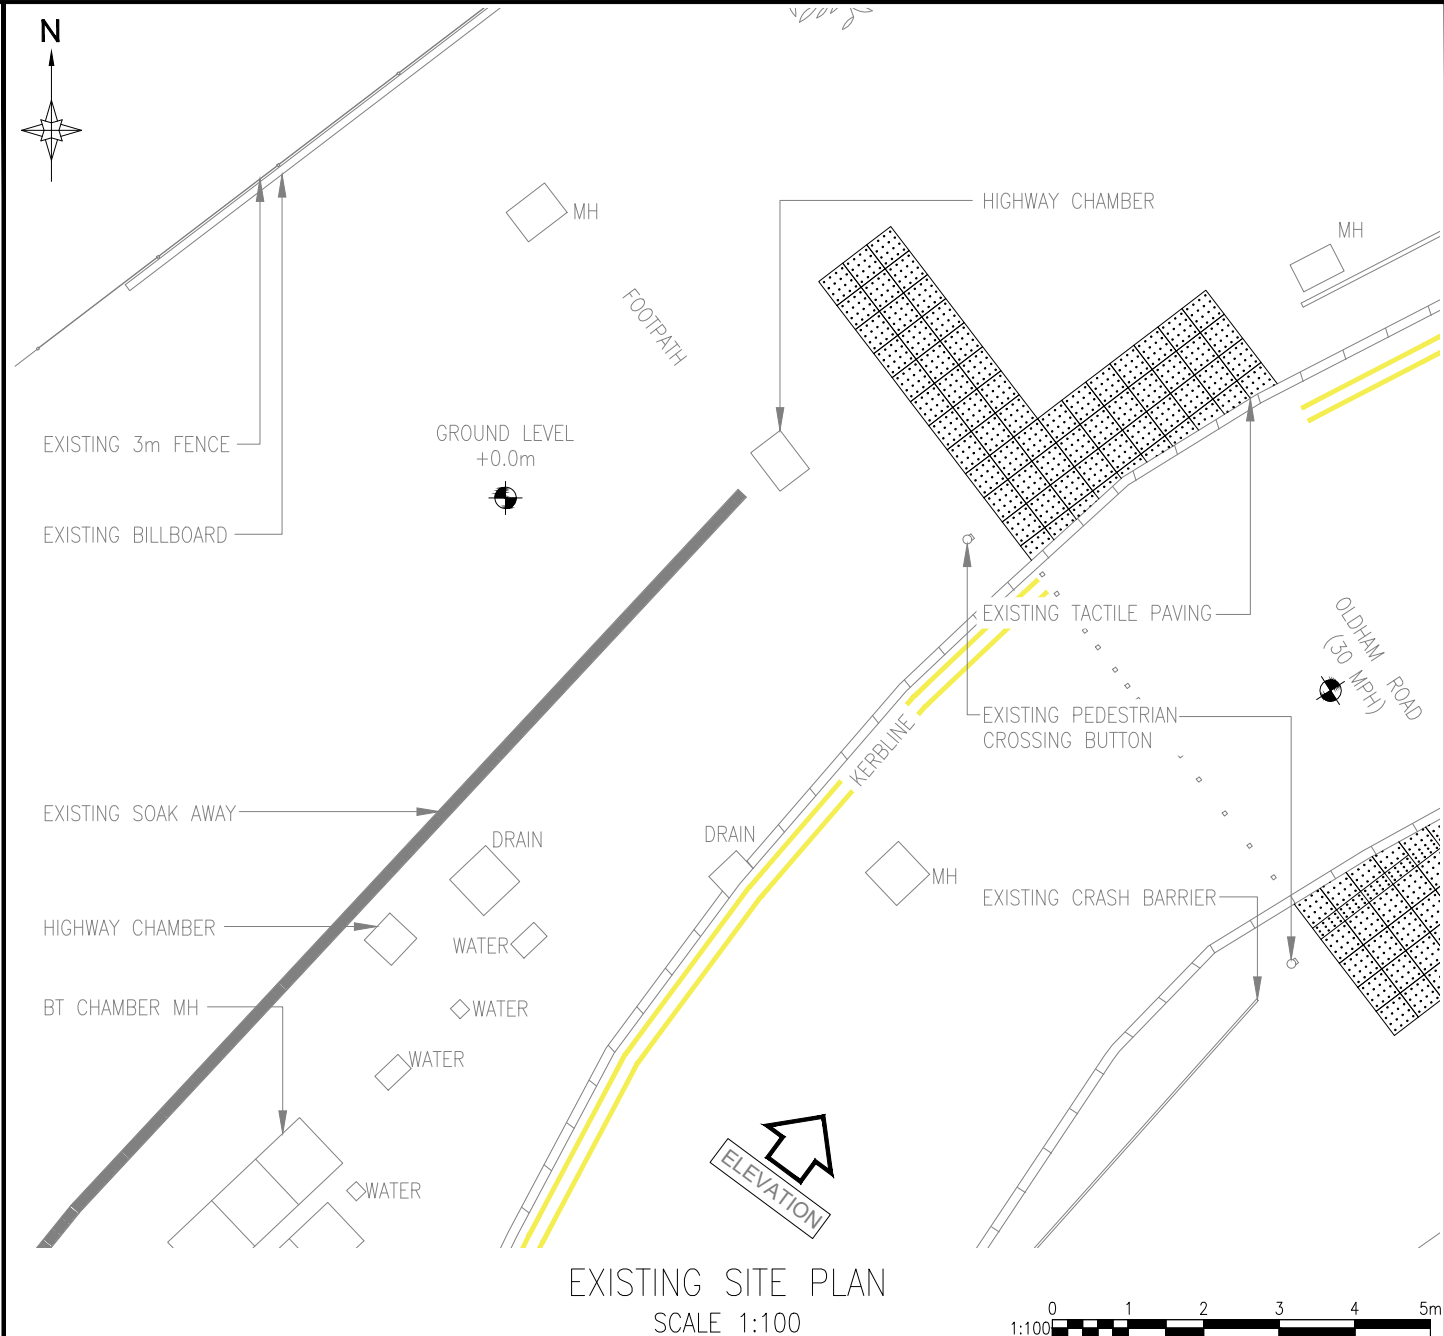
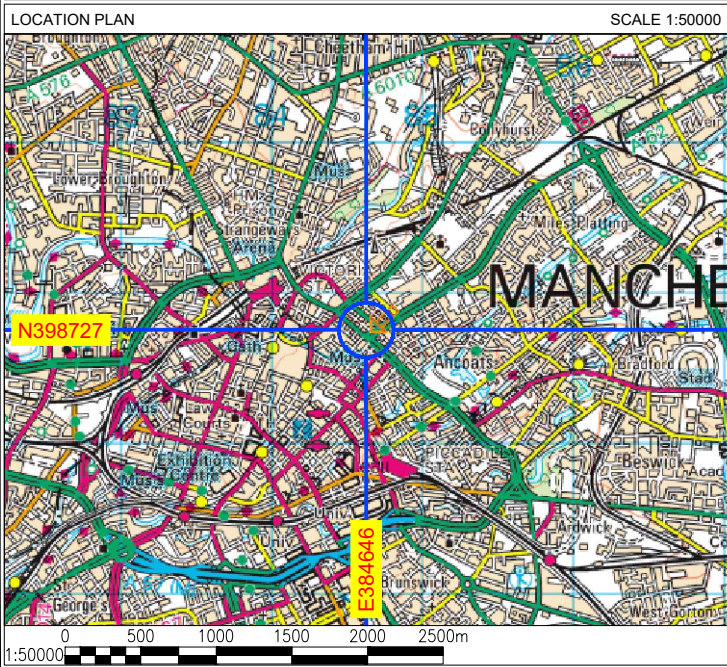


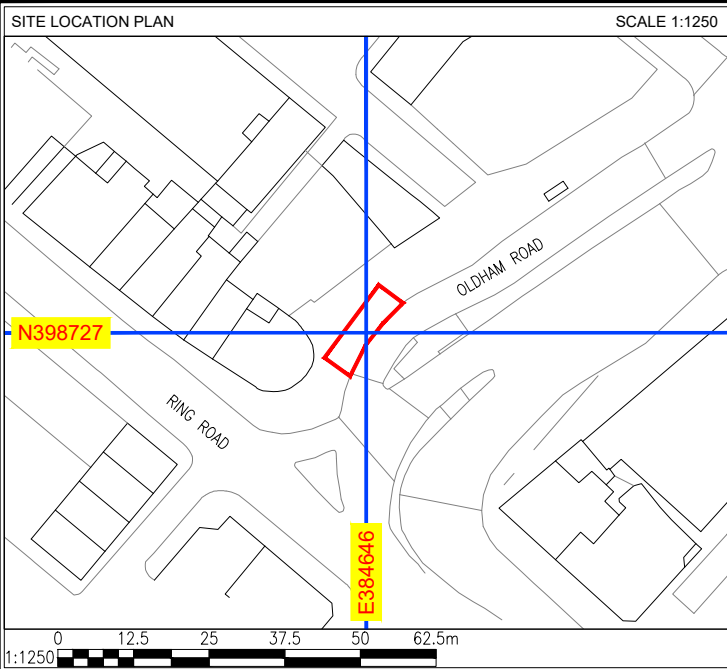

A	ISSUED FOR APPROVAL				RW	17.03.25
REV	DESCRIPTION				BY	DATE
SCALE AS SHOW WHEN PRINTED AT A4		DRAWN	RW	CHECKED	DCC	ALL DIMENSIONS IN METRES U.N.O
		DATE	17.03.25	DATE	17.03.25	
LOCATION PLAN - Digital Mapping Solutions from Dotted Eyes.						
SITE BLOCK PLAN - Digital Mapping Solutions from Promap						

DRAWING TITLE

STREET HUB

NIS-102 B 15 OLDHAM ROAD

001 - EXISTING SITE PLAN




SITE ADDRESS

15 OLDHAM ROAD

GREATER MANCHESTER

M4 5EQ

REV	A
-----	---

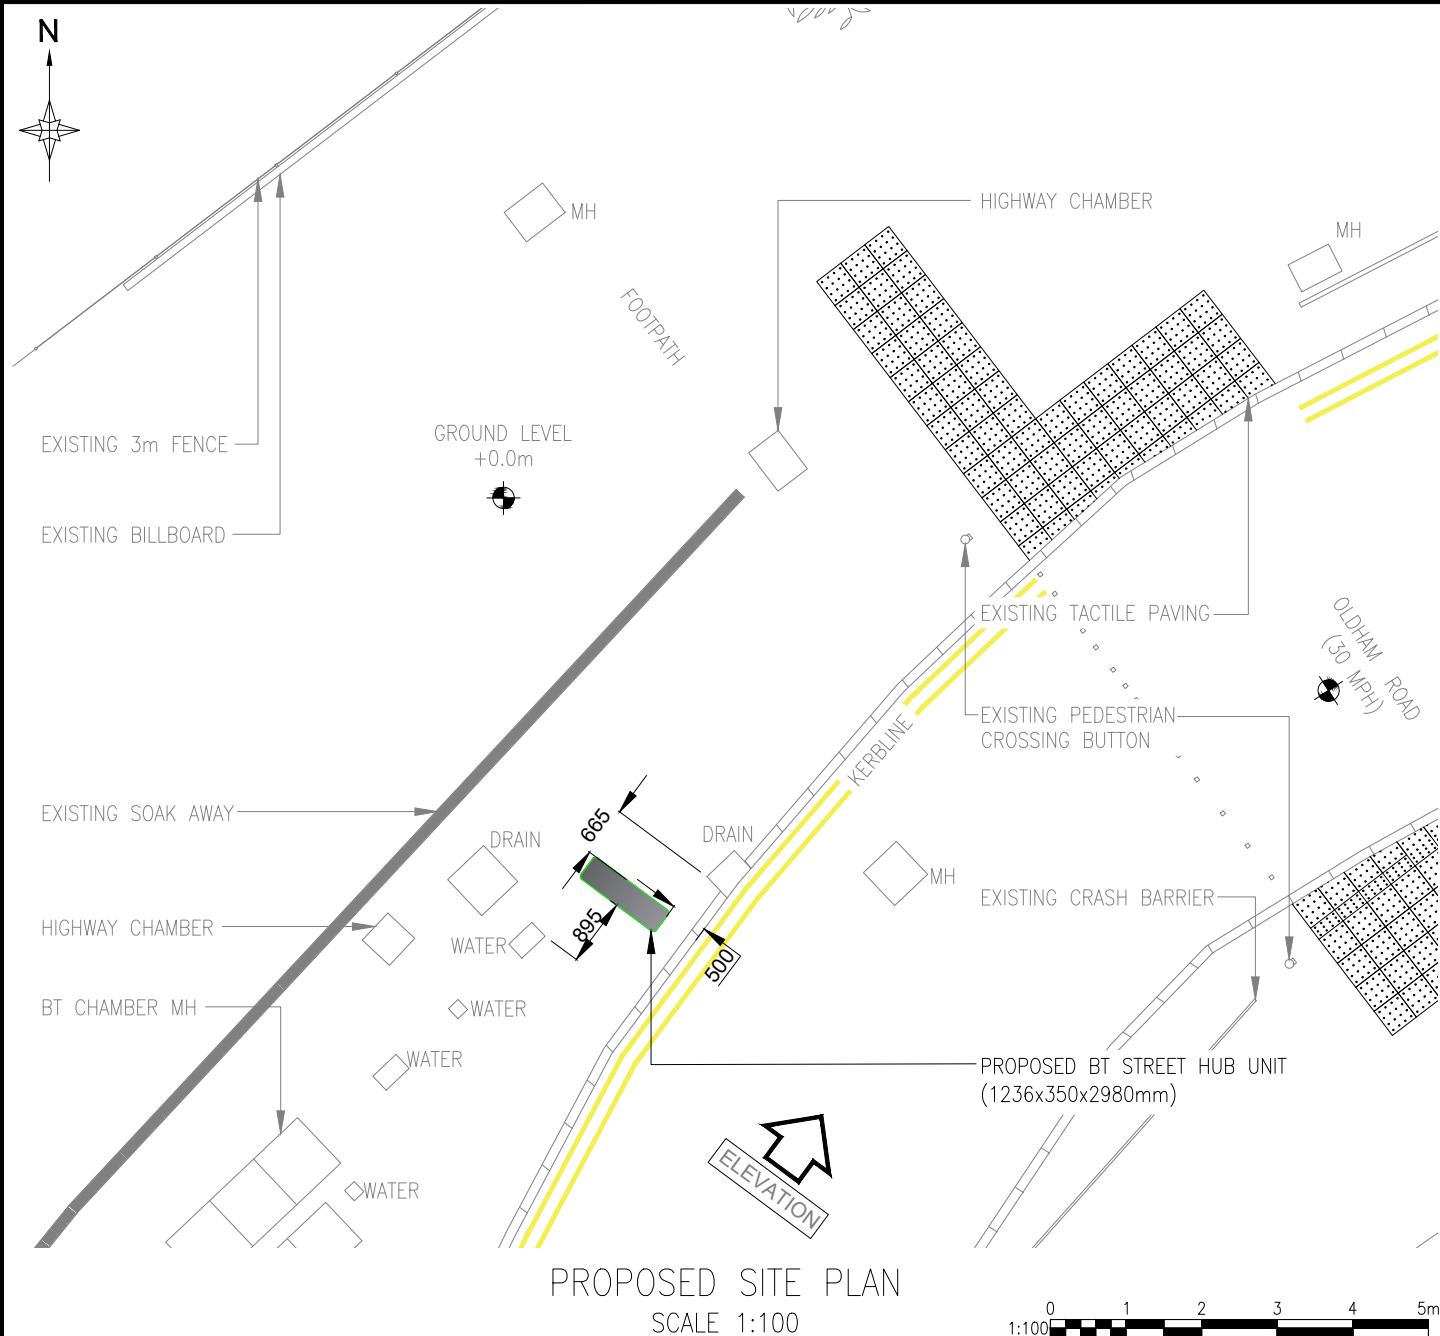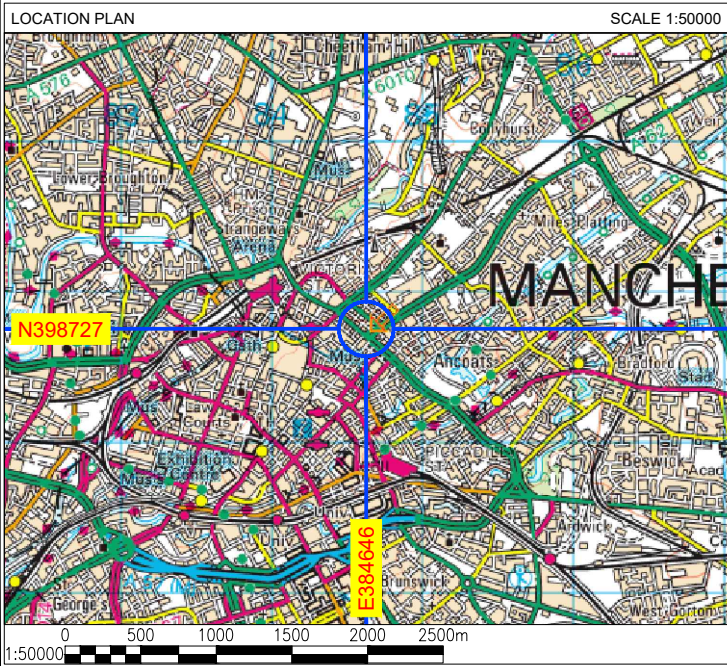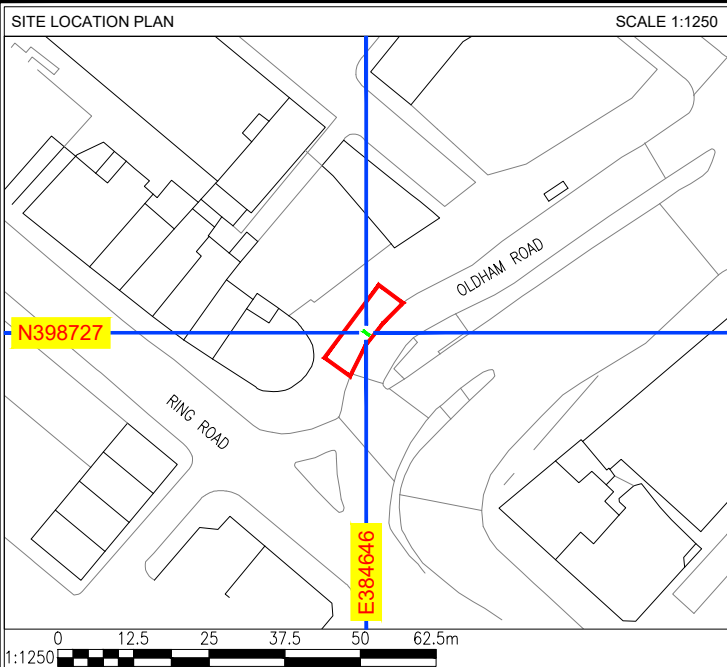

A	ISSUED FOR APPROVAL				RW	17.03.25
REV	DESCRIPTION				BY	DATE
SCALE AS SHOWN WHEN PRINTED AT A4		DRAWN	RW	CHECKED	DCC	ALL DIMENSIONS IN METRES U.N.O
DATE		17.03.25	DATE	17.03.25		
LOCATION PLAN - Digital Mapping Solutions from Dotted Eyes.						
SITE BLOCK PLAN - Digital Mapping Solutions from Promap						

DRAWING TITLE

STREET HUB

NIS-102 B 15 OLDHAM ROAD

002 - PROPOSED SITE PLAN


SITE ADDRESS

15 OLDHAM ROAD


GREATER MANCHESTER

M4 5EQ

REV A

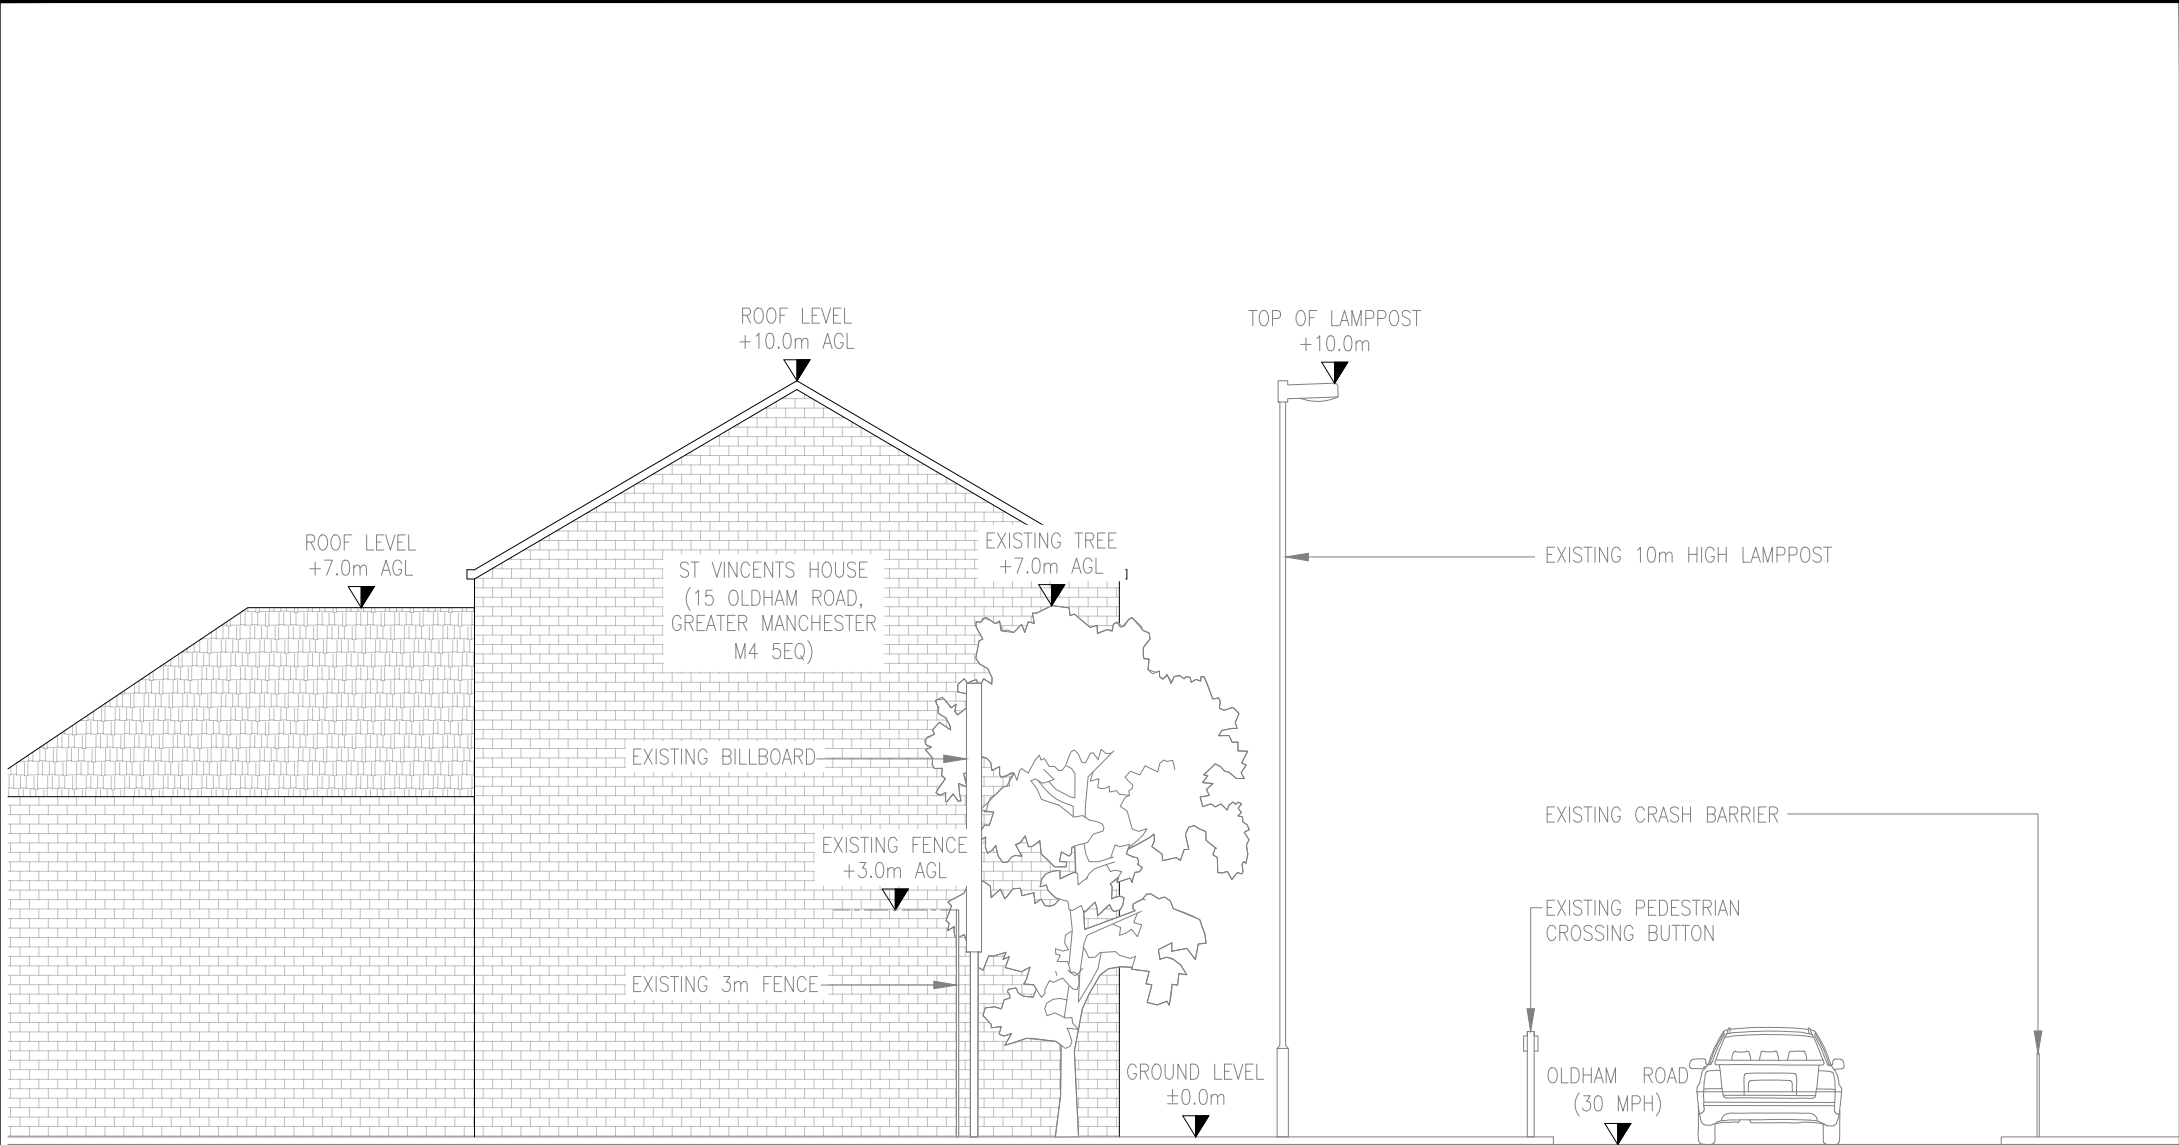


EXISTING SITE ELEVATION
SCALE 1:100

 

							RW	
A		ISSUED FOR APPROVAL					RW	17.03.25
REV		DESCRIPTION					BY	DATE
SCALE AS SHOW WHEN PRINTED AT A4		DRAWN	RW	CHECKED	DCC	ALL DIMENSIONS IN METRES U.N.O		
		DATE	17.03.25	DATE	17.03.25			
LOCATION PLAN - Digital Mapping Solutions from Dotted Eyes.								
SITE BLOCK PLAN - Digital Mapping Solutions from Promap								

DRAWING TITLE
STREET HUB
NIS-102 B 15 OLDHAM ROAD
003 - EXISTING SITE ELEVATION

SITE ADDRESS
15 OLDHAM ROAD
GREATER MANCHESTER
M4 5EQ

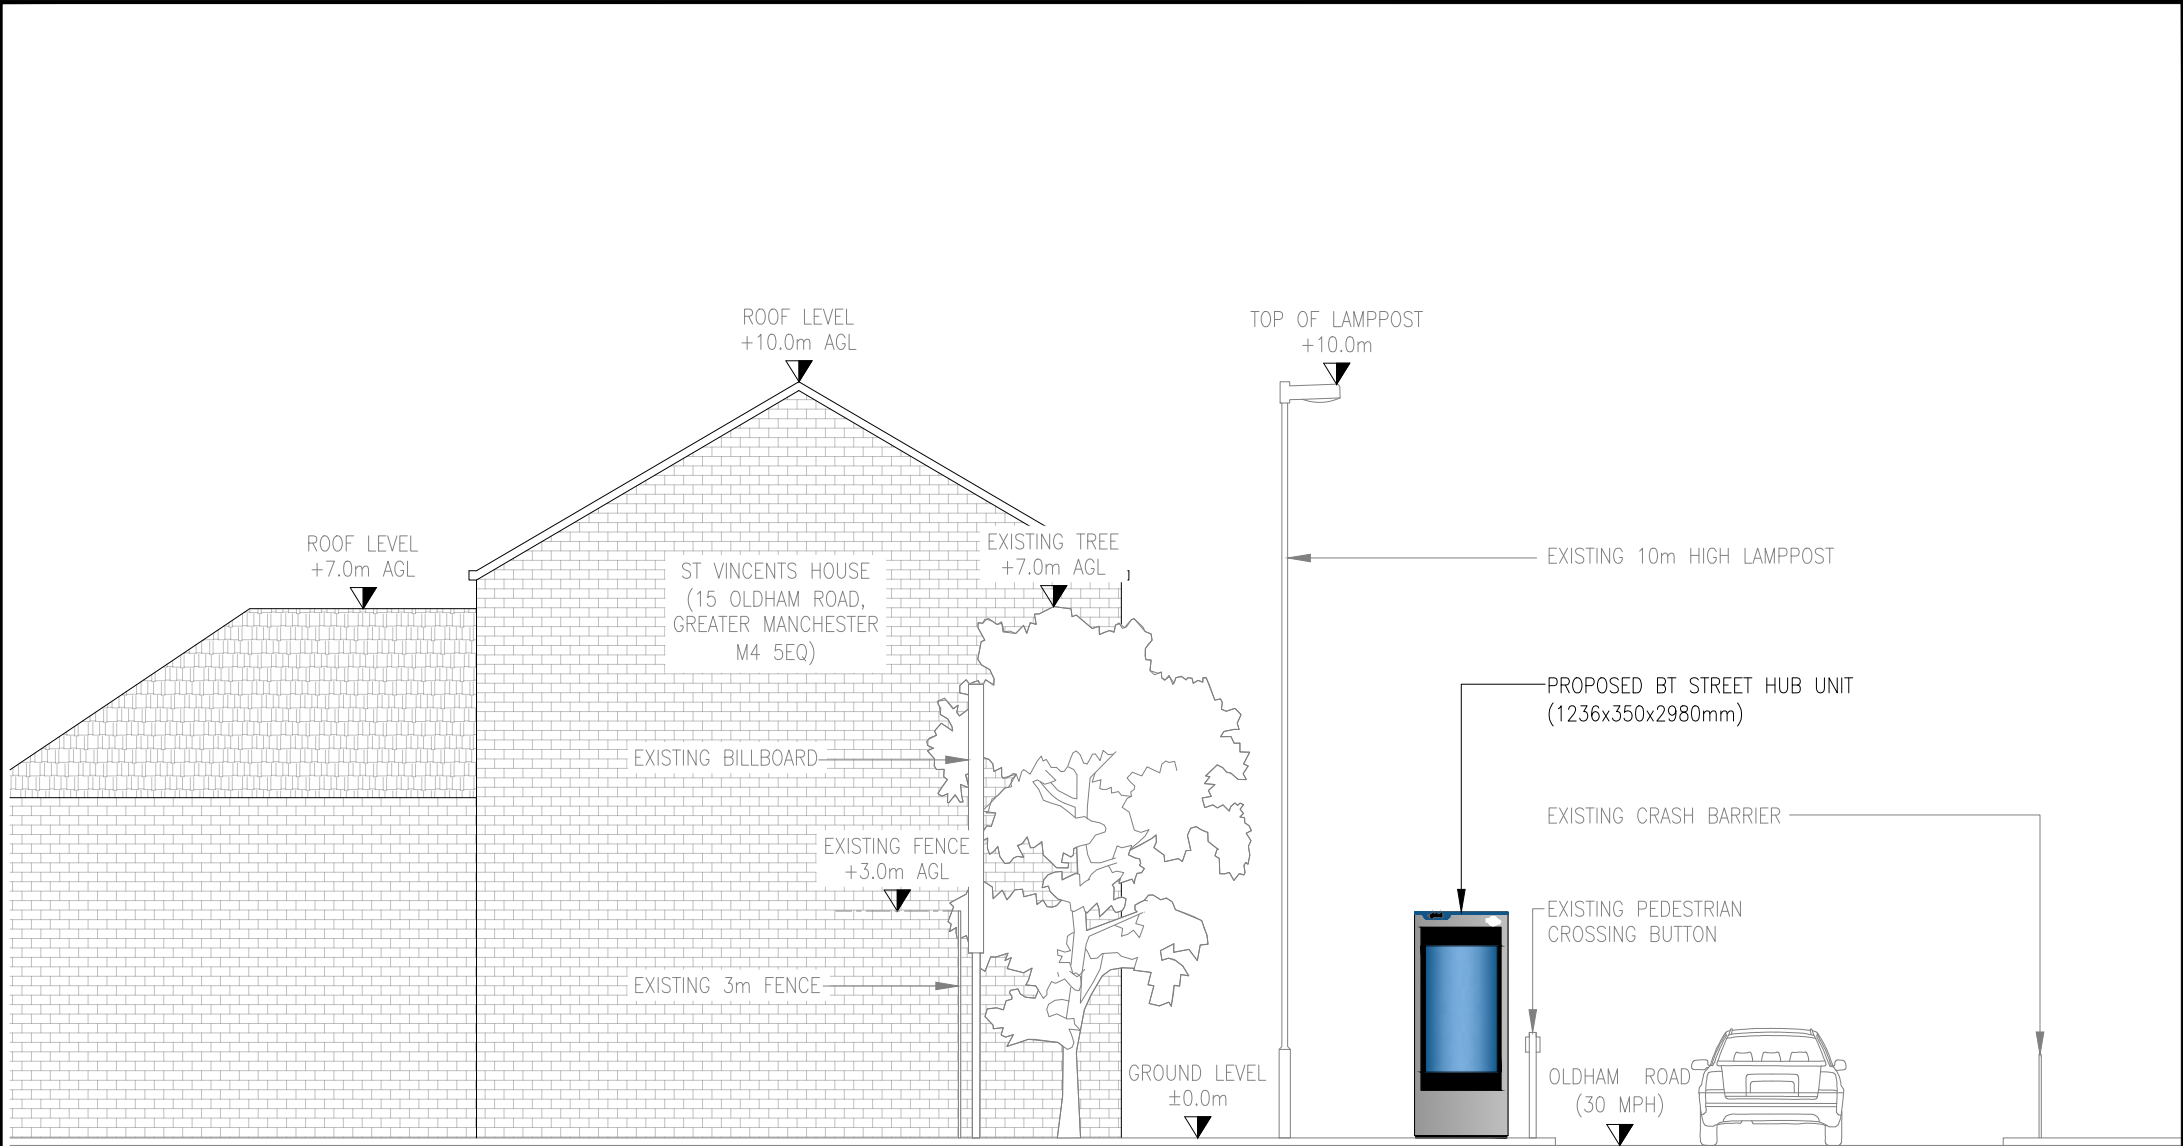

PROPOSED SITE ELEVATION
SCALE 1:100



A	ISSUED FOR APPROVAL						RW	17.03.25
REV	DESCRIPTION						BY	DATE
SCALE AS SHOW WHEN PRINTED AT A4		DRAWN	RW	CHECKED	DCC	ALL DIMENSIONS IN METRES U.N.O		
DATE		17.03.25		DATE	17.03.25			
LOCATION PLAN - Digital Mapping Solutions from Dotted Eyes.								
SITE BLOCK PLAN - Digital Mapping Solutions from Promap								

DRAWING TITLE
STREET HUB
NIS-102 B 15 OLDHAM ROAD
004 - PROPOSED SITE ELEVATION

SITE ADDRESS
15 OLDHAM ROAD
GREATER
MANCHESTER
M4 5EQ