


All dimensions / levels to be checked on site.


The Harris Group Ltd does not accept liability for any deviation to our drawings or specification. This drawing is copyright and may not be reproduced in whole or part without written authority. Do not scale off this drawing.

Rev	Date	Description	Drawn	Checked
P01	04.03.25	First Issue	MB	PRW

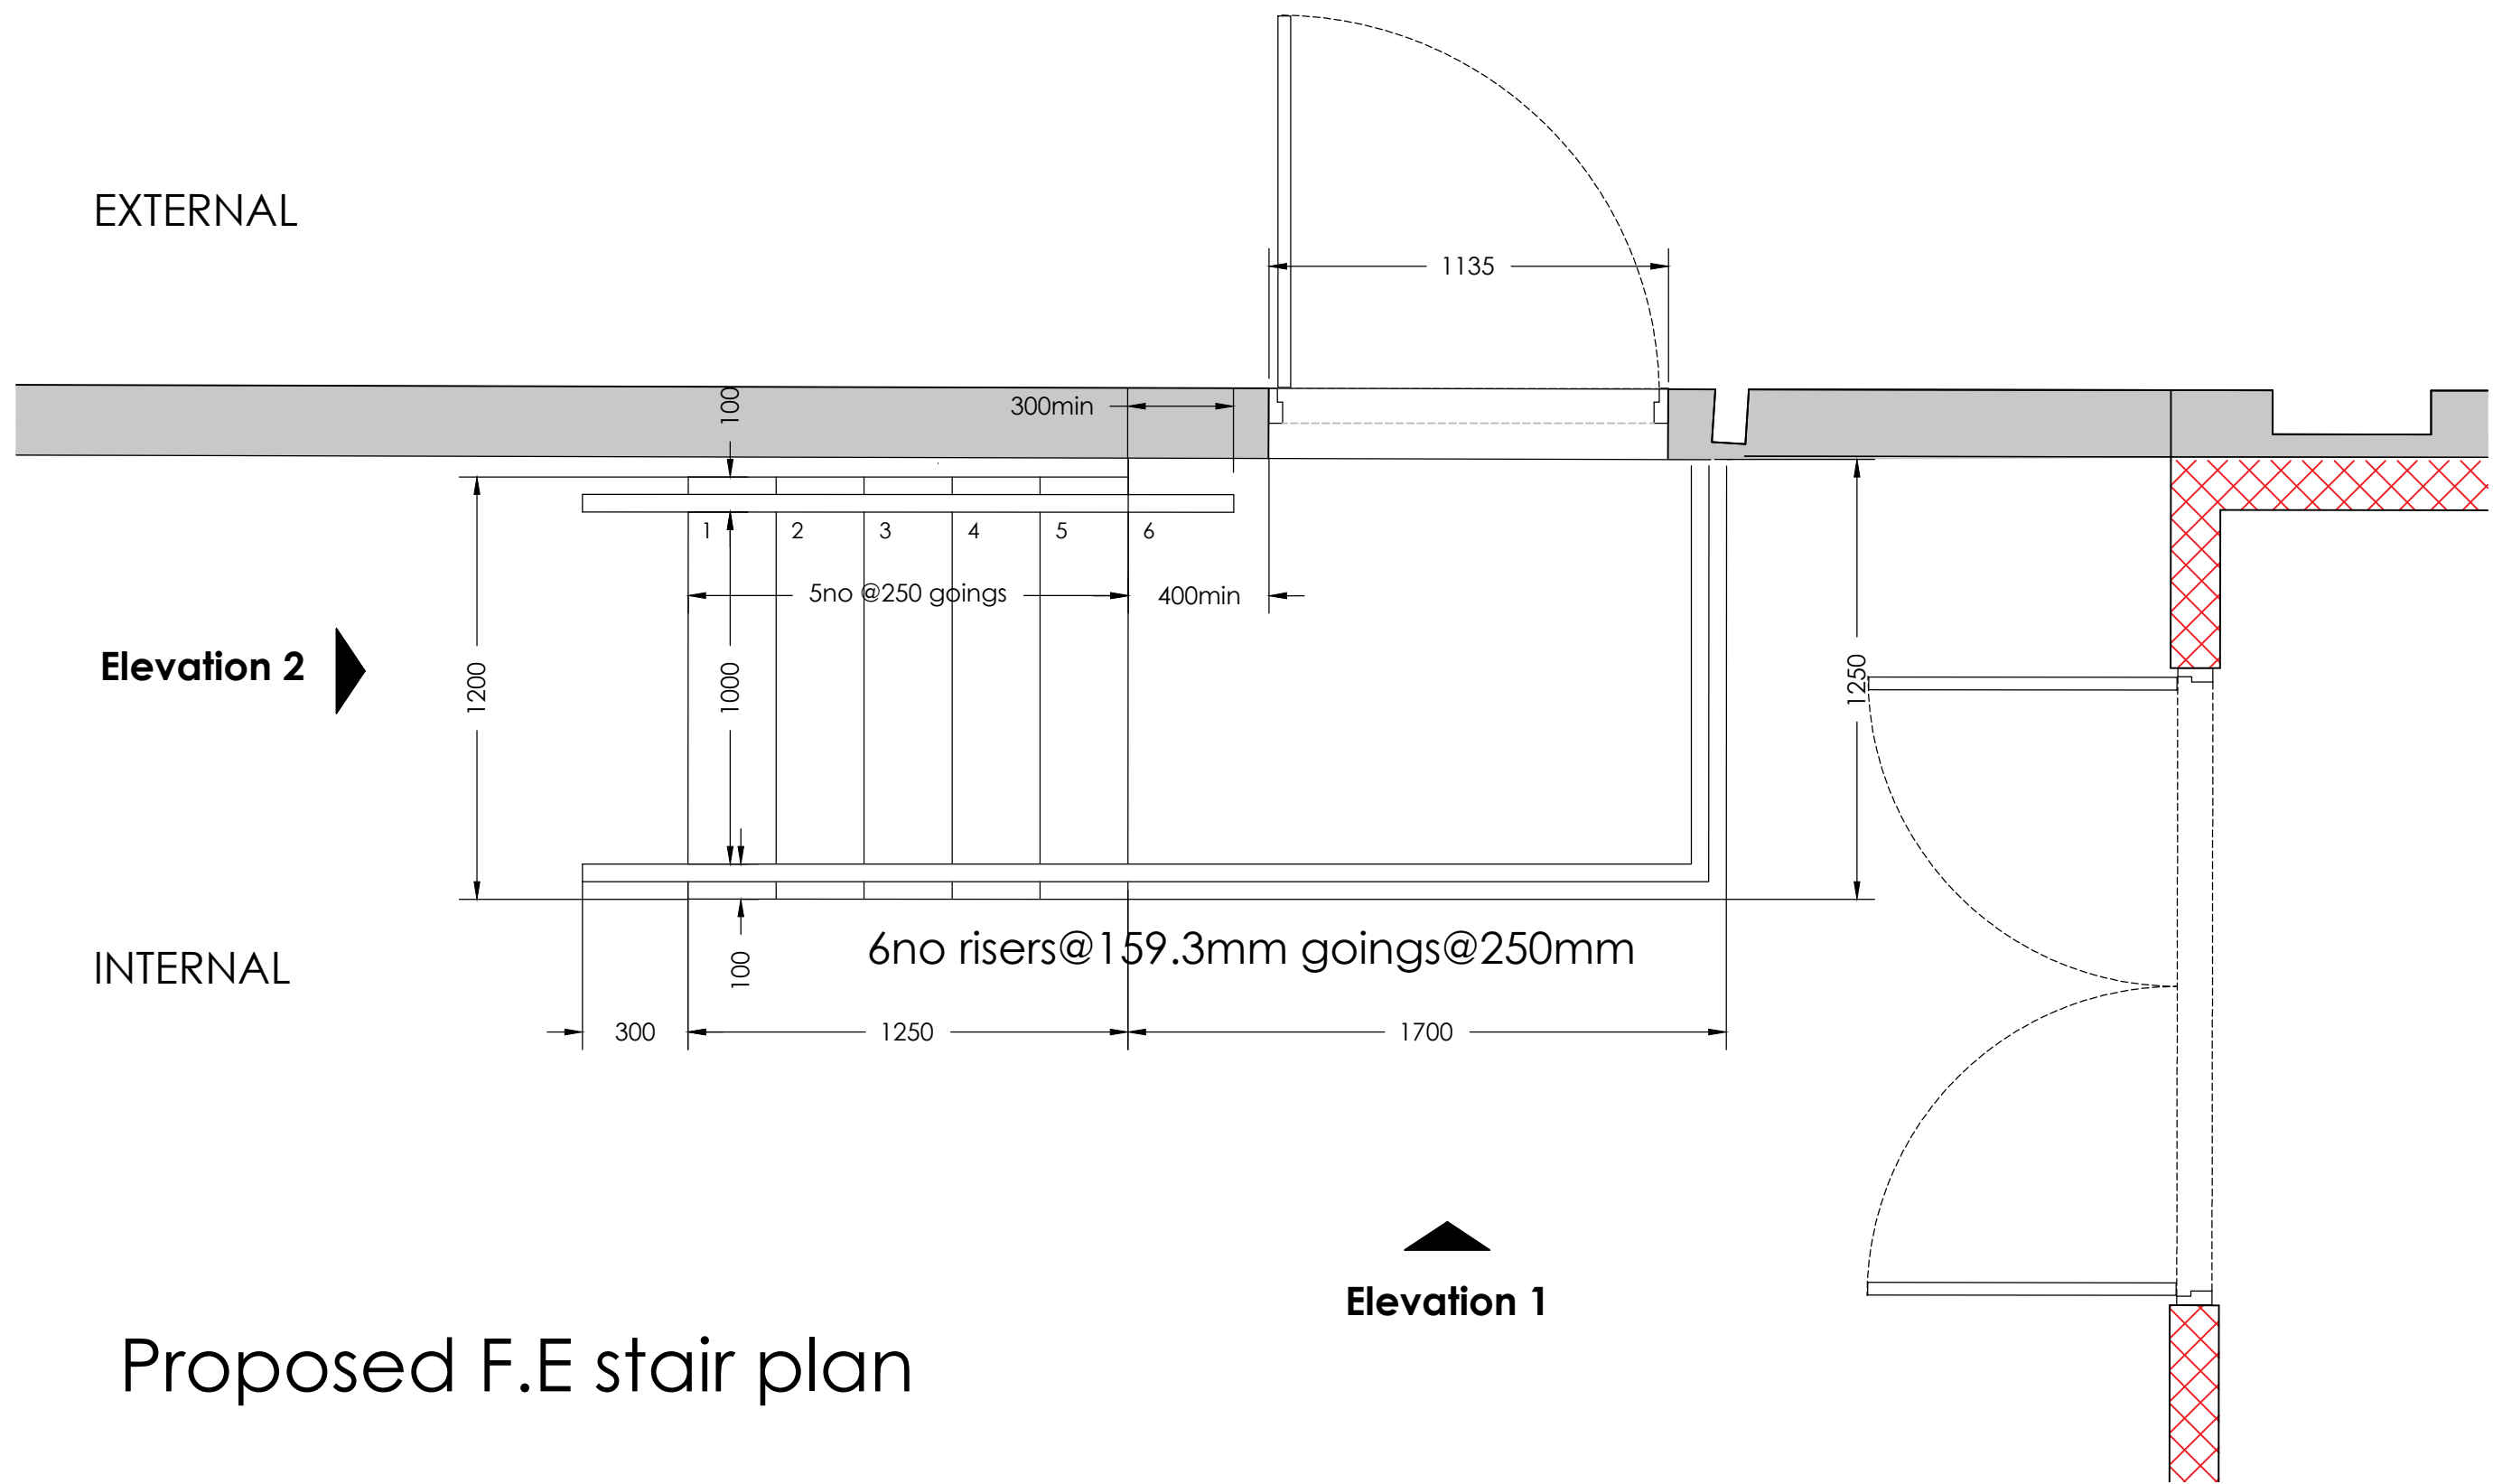


Proposed F.E stair plan


Note:
Refer to drawing 0207
for external elevation

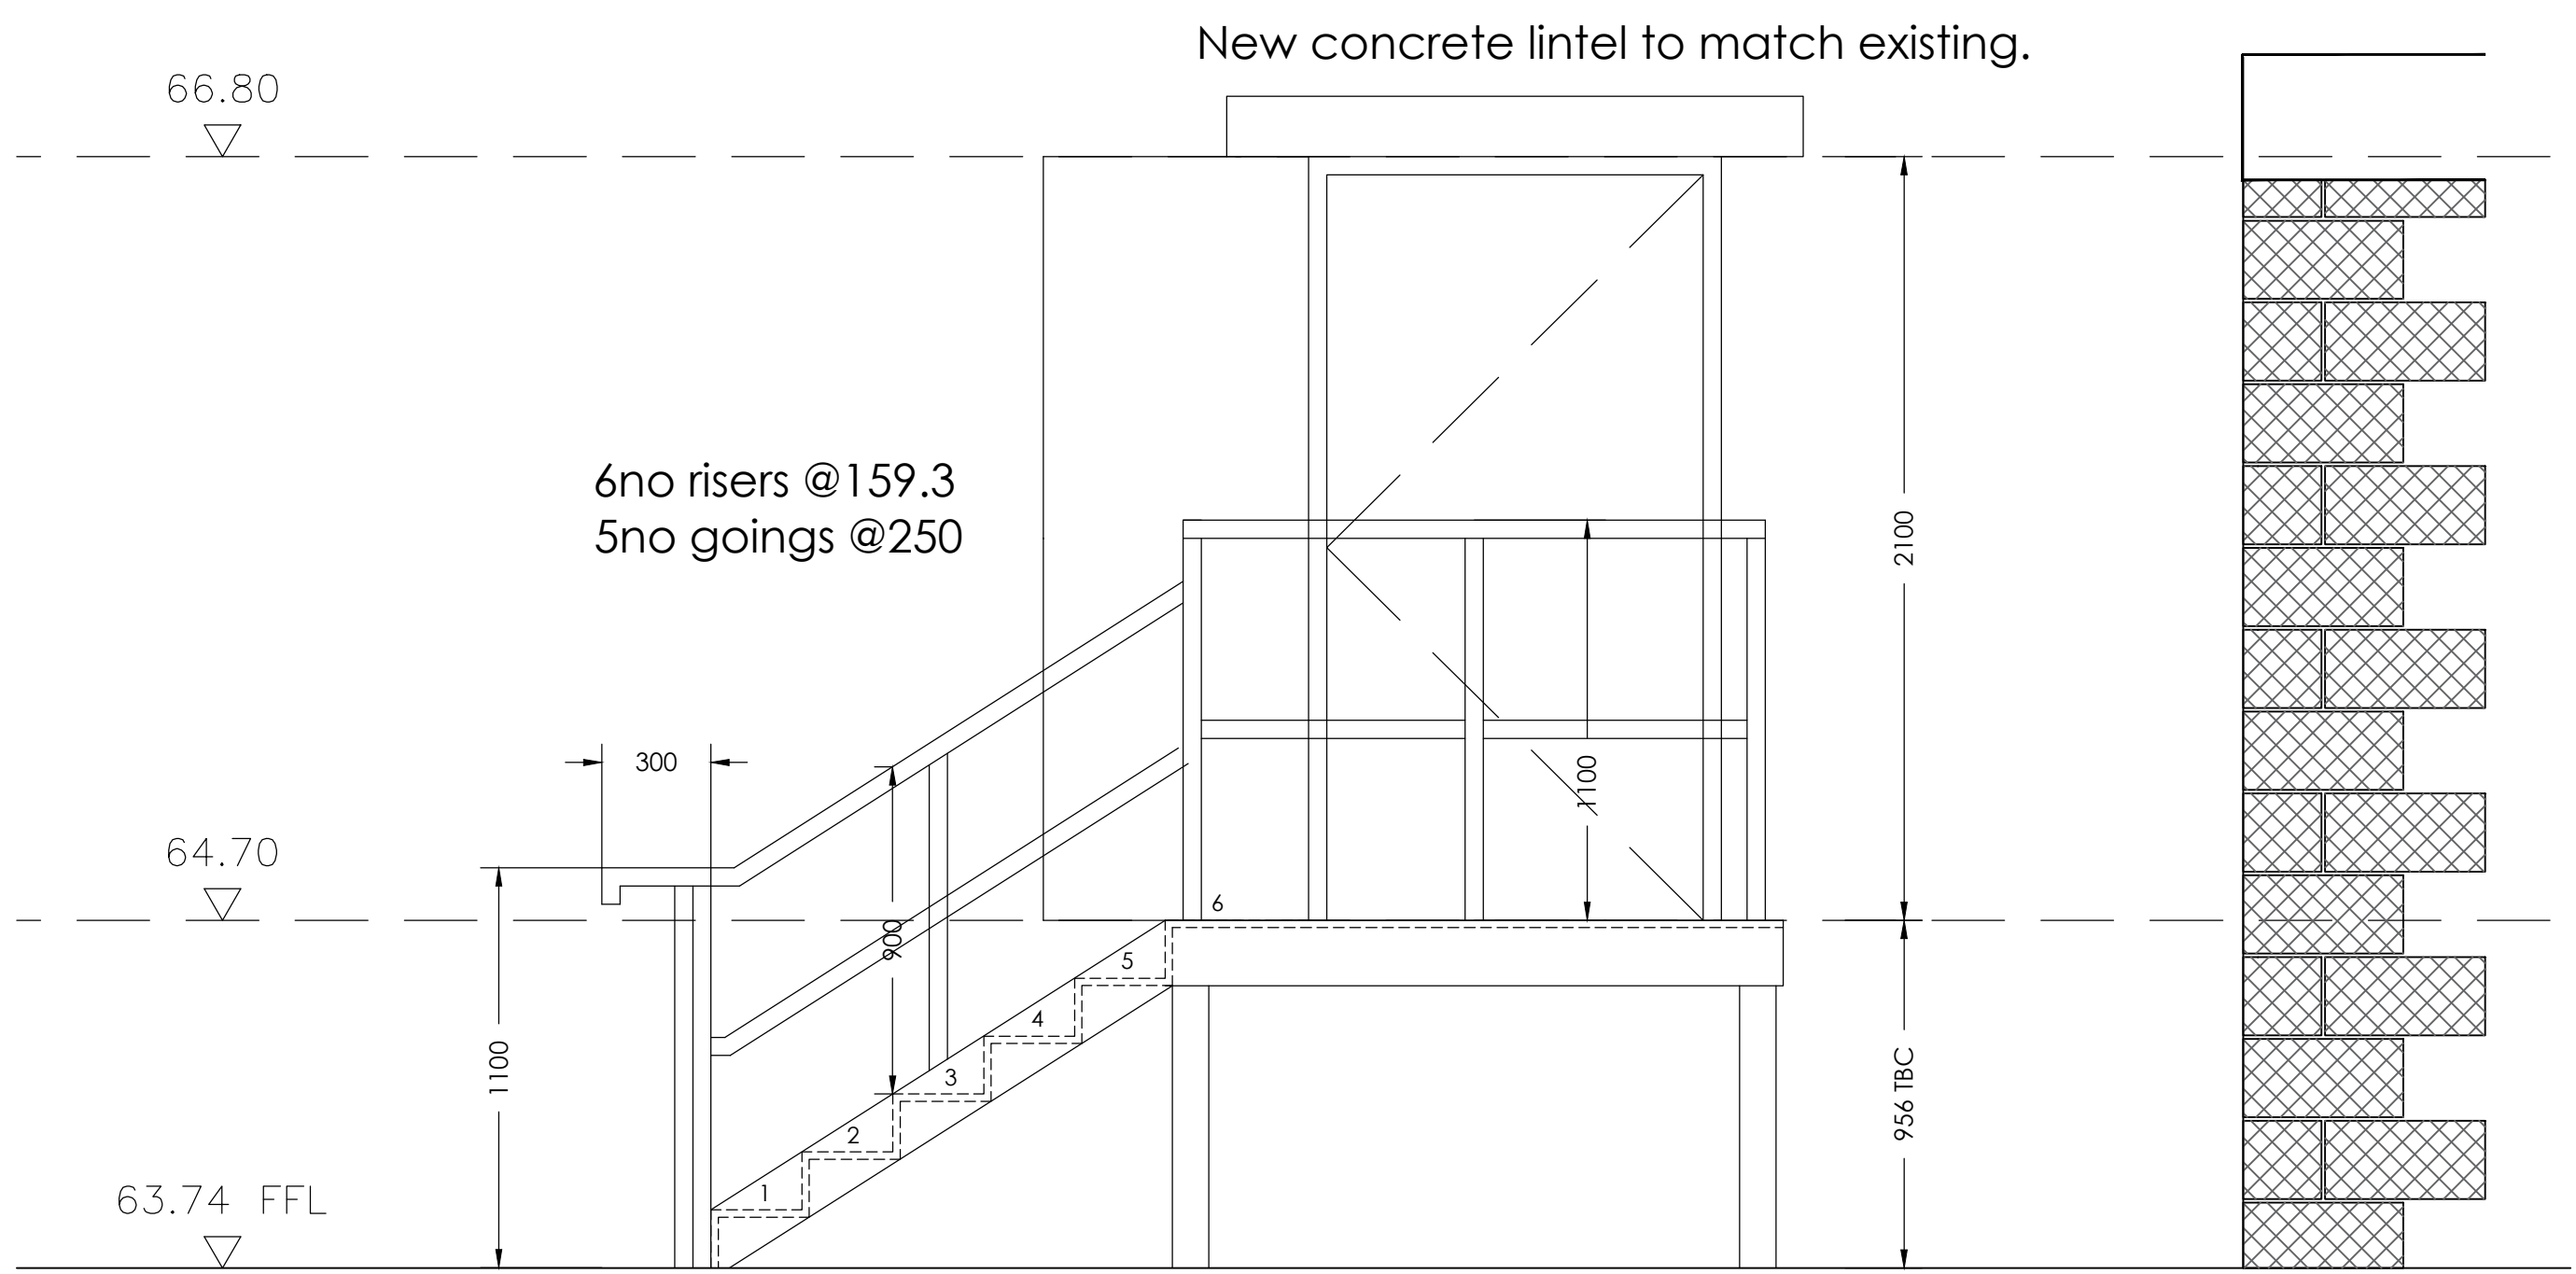

Elevation 1

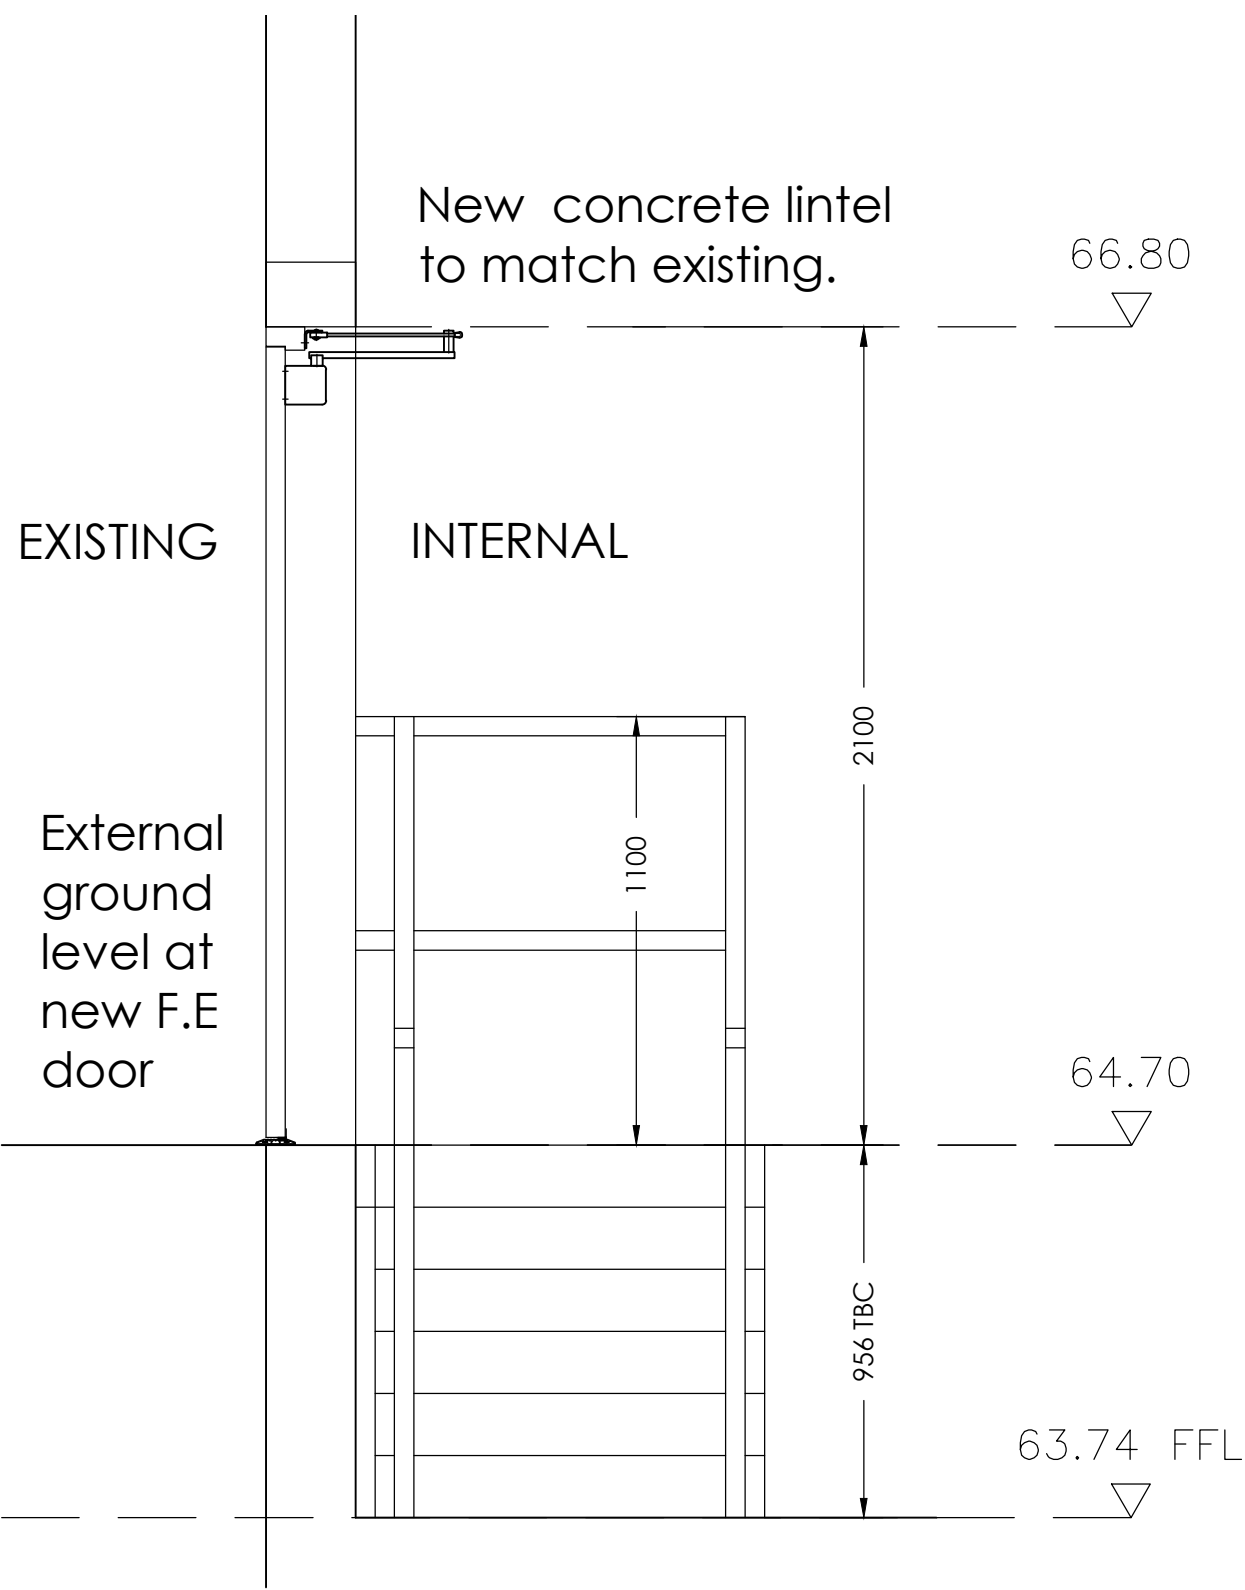

Elevation 2

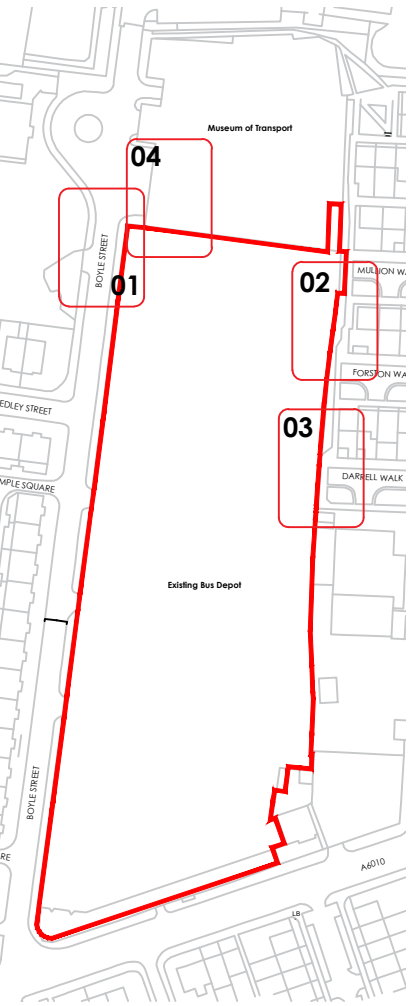

THE HARRIS PARTNERSHIP

Architecture
Masterplanning
Interior Design

www.harrispartnership.com

Wakefield Manchester Milton Keynes Reading London Harrogate Edinburgh

WILLMOTT DIXON

Transport for Greater Manchester

Project Title
Bus Depot Electrification
Queens Road Bus Depot

Callout 03 - Proposed East Elevation H -Proposed New F.E door details

Drawing Title				
Proposed New F.E door details SH2				
Drawn	Checked	Scale @A1	BIM Status	Date
MB	PRW	1:20	Status	03.25
Drawing Status		Rev.	IHP Project No	
Stage 3		P01	20514-3	
Project No.	Originator	Volume	Level	Type Role Number
BFDEFP-QU THP BUO STO DR AR 0214				