

NOTES:
1. ALL DIMENSIONS ARE IN MILLIMETERS
2. ALL DIMENSIONS MUST BE CHECKED BY THE CONTRACTOR PRIOR TO CONSTRUCTION
3. THIS DRAWING IS NOT TO SCALE AND ONLY THE STATED DIMENSIONS ARE TO BE CONSIDERED.




PROPOSED FRONT ELEVATION




PROPOSED SIDE (SOUTHERN) ELEVATION



PROPOSED REAR ELEVATION

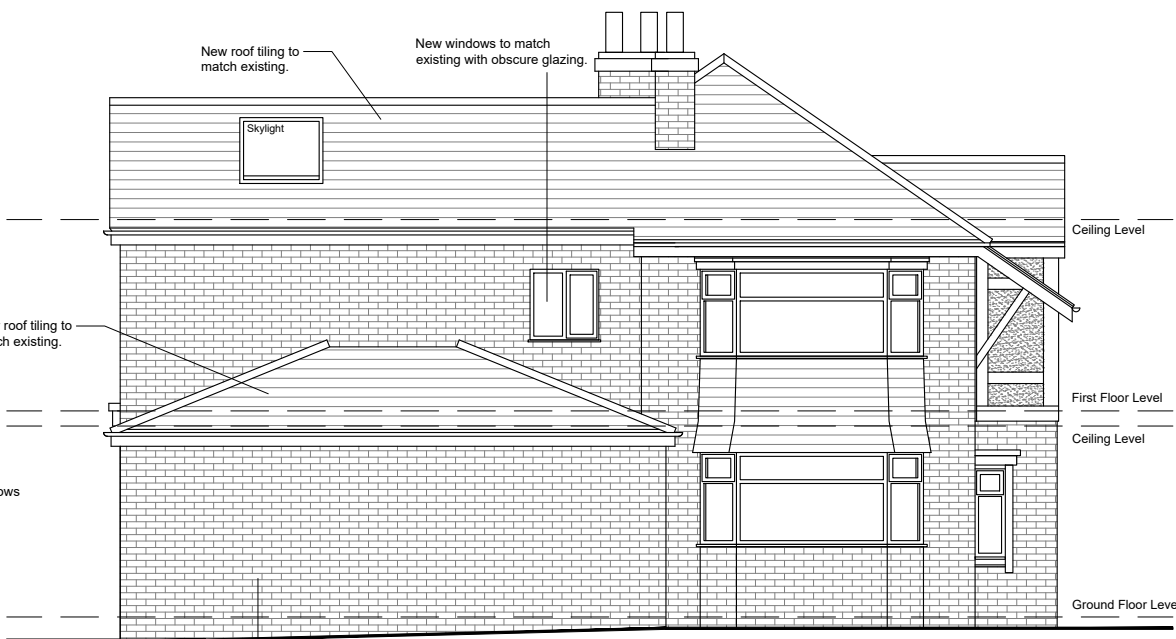

PROPOSED SIDE (NORTHERN) ELEVATION

 

REVISIONS:
P1 04.03.25 Design Review.
P2 17.03.25 Design Review.
P3 19.03.25 Design Review.
P3 19.03.25 Planning Submission.

CLIENT:
Mr B Kalita
PROJECT:
3 Verdure Avenue, Brooklands
DRAWING TITLE:
Proposed Elevations

PROJECT NO.: 2501 DWG NO.: 203
SCALE: 1:100@A3 REVISION: P3

