


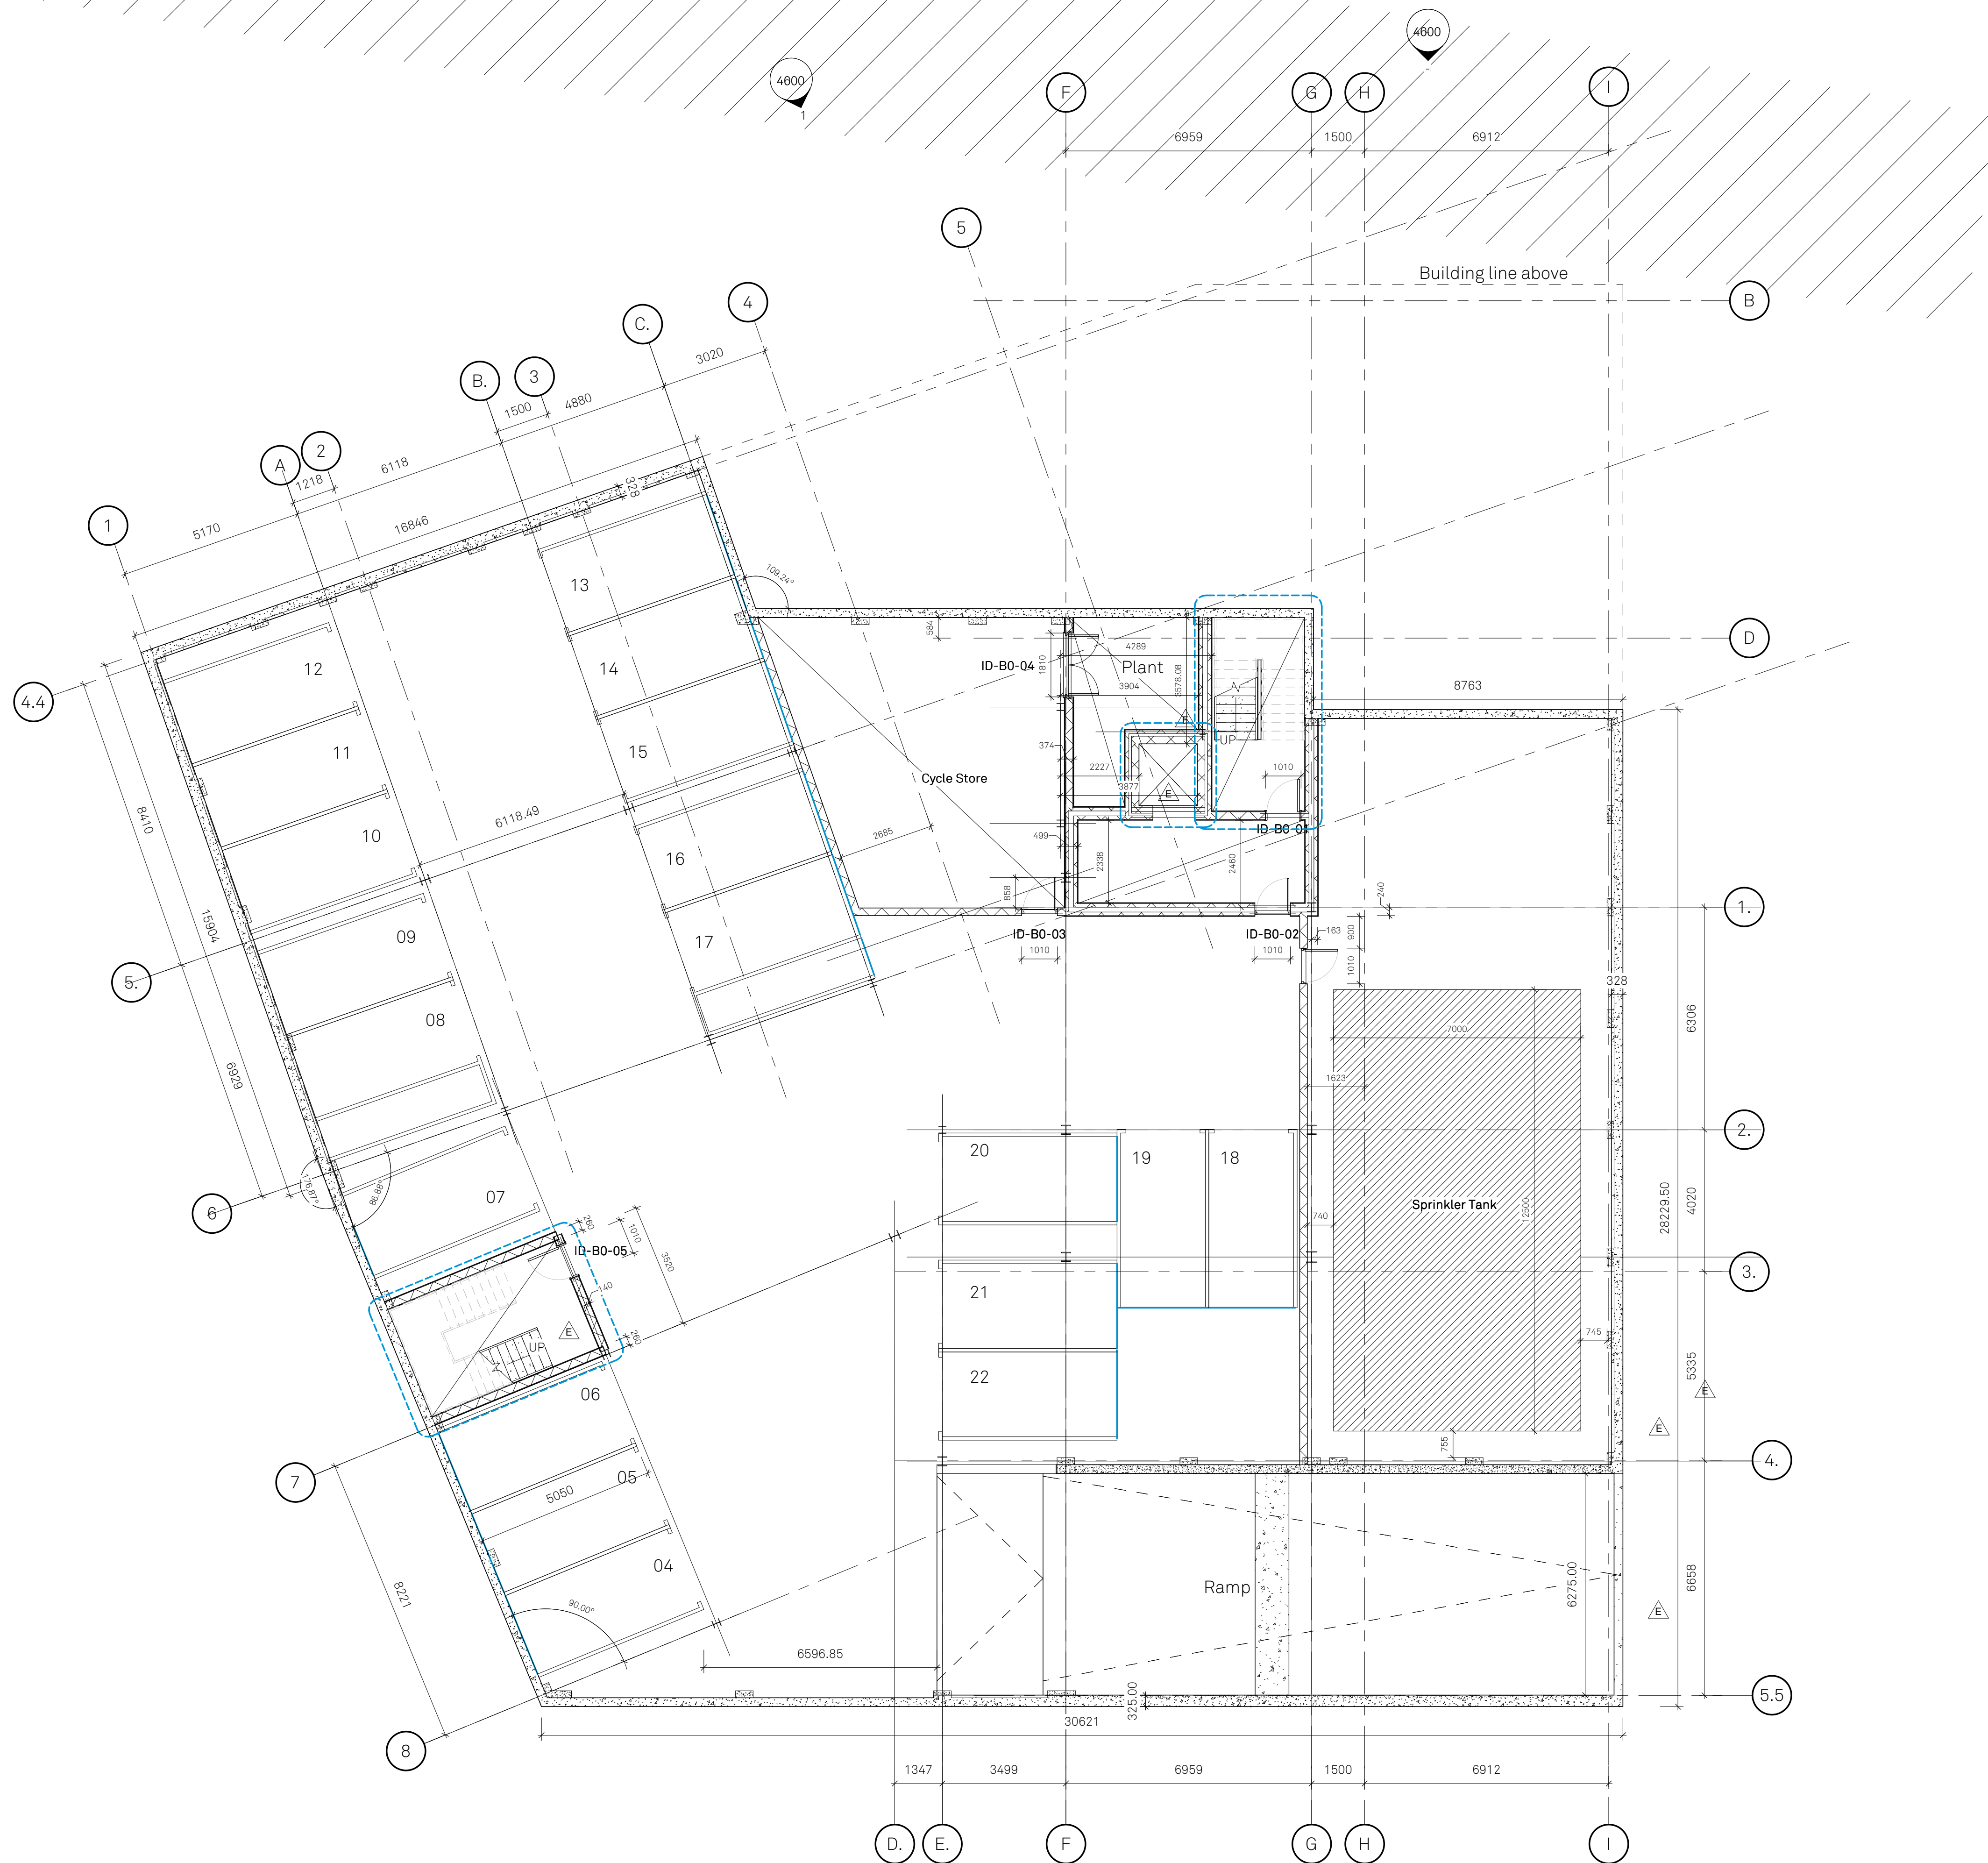

B Basement  
Scale @ 1 : 100

Notes  
This document is © Falconer Chester Hall Limited  
All drawing measurements shall not be obtained by scaling. Any discrepancies on this document to be immediately reported to the Architect. Verify all dimensions and levels prior to construction. This Document shall be read in conjunction with related documents, specifications and associated models.  
This drawing contains the following model files:  
P19063-FCH-XX-XX-M3-A-0001 [P0.1] [S0]

|     |          |    |     |                                                                                          |
|-----|----------|----|-----|------------------------------------------------------------------------------------------|
| P11 | 24.02.01 | ST | RE  | Parking space 20 repositioned away from column                                           |
| P10 | 23.10.30 | ST | RE  | Dim to stair walls included                                                              |
| P9  | 09.11.23 | RE | ST  | Updated to suit design development                                                       |
| P8  | 23.05.15 | ST | ST  | Door numbers indicated                                                                   |
| P7  | 23.04.06 | ST | ST  | Design development. SVPs indicated                                                       |
| P6  | 23.03.27 | ST | RE  | Corridor walls revised to twin stud. Secondary stair width adjusted to suit s.eng design |
| P5  | 23.03.14 | RE | ST  | Block around lift adjusted.                                                              |
| P4  | 23.03.10 | RE | ST  | Updated to suit fire strategy comments.                                                  |
| P3  | 20.01.23 | RE | ST  | Updated in line with design development                                                  |
| P2  | 06.01.23 | ST | RE  | External brick reveals removed intine with NMA submission                                |
| P1  | 23.11.22 | RE | RE  | First Issue                                                                              |
| Rev | Date     | By | Chk | Description                                                                              |

**FALCONER  
CHESTER  
HALL**



London | Liverpool | Manchester | [www.fcharchitects.com](http://www.fcharchitects.com) | Tel +44 (0)151 2435800

|               |                            |              |    |
|---------------|----------------------------|--------------|----|
| Project Title | Greenwood Road, Wythenshaw | Revision     |    |
| Client        | Challenger Group           | P91          |    |
| Drawing Title | Basement B1 Floor Plan     | Drawn By     | RE |
| Drawing No.   | P19063-FCH-BA-B1-DR-A-3000 | Checked By   | RE |
| Status        | Issue suitable for:        | Date         |    |
| S2            | Comment                    | 16.11.22     |    |
| Job No.       | Drawing Stage              | Scale        |    |
| P19-063       | Stage 3                    | 1 : 100 @ A1 |    |