

DO NOT SCALE FROM THIS DRAWING
The contractor shall check and verify all dimensions on site and report any discrepancies in writing to Sheppard Robson before proceeding work

FOR ELECTRONIC DATA ISSUE
Electronic Data / drawings are issued as "read only" and should not be interrogated for measurement. All dimensions and levels should read, only from those values stated in text on the drawing.

REVISIONS		
REV.	DATE	AMENDMENT
P01	14/03/25	Issued for Planning

SCALE@A1	DATE	ORIGINATOR	CHECKED	AUTHORISED
1 : 100	14/03/25	MT	PC	TOB

DESCRIPTION
Alternative Waste Storage Option

CLIENT
Glenbrook WWS Limited

SHEPPARD
ROBSON

27th Floor City Tower Piccadilly Plaza Manchester M1 4BT
T: +44 (0)161 233 8900 E: enquiries@sheppardrobson.co.uk

STATUS PURPOSE FOR ISSUE


S2 Planning

DRAWING NO.
7196-SRA-XX-ZZ-DR-A-02510


REV.
P01

STAGE
Stage 2

SR NO.
7196

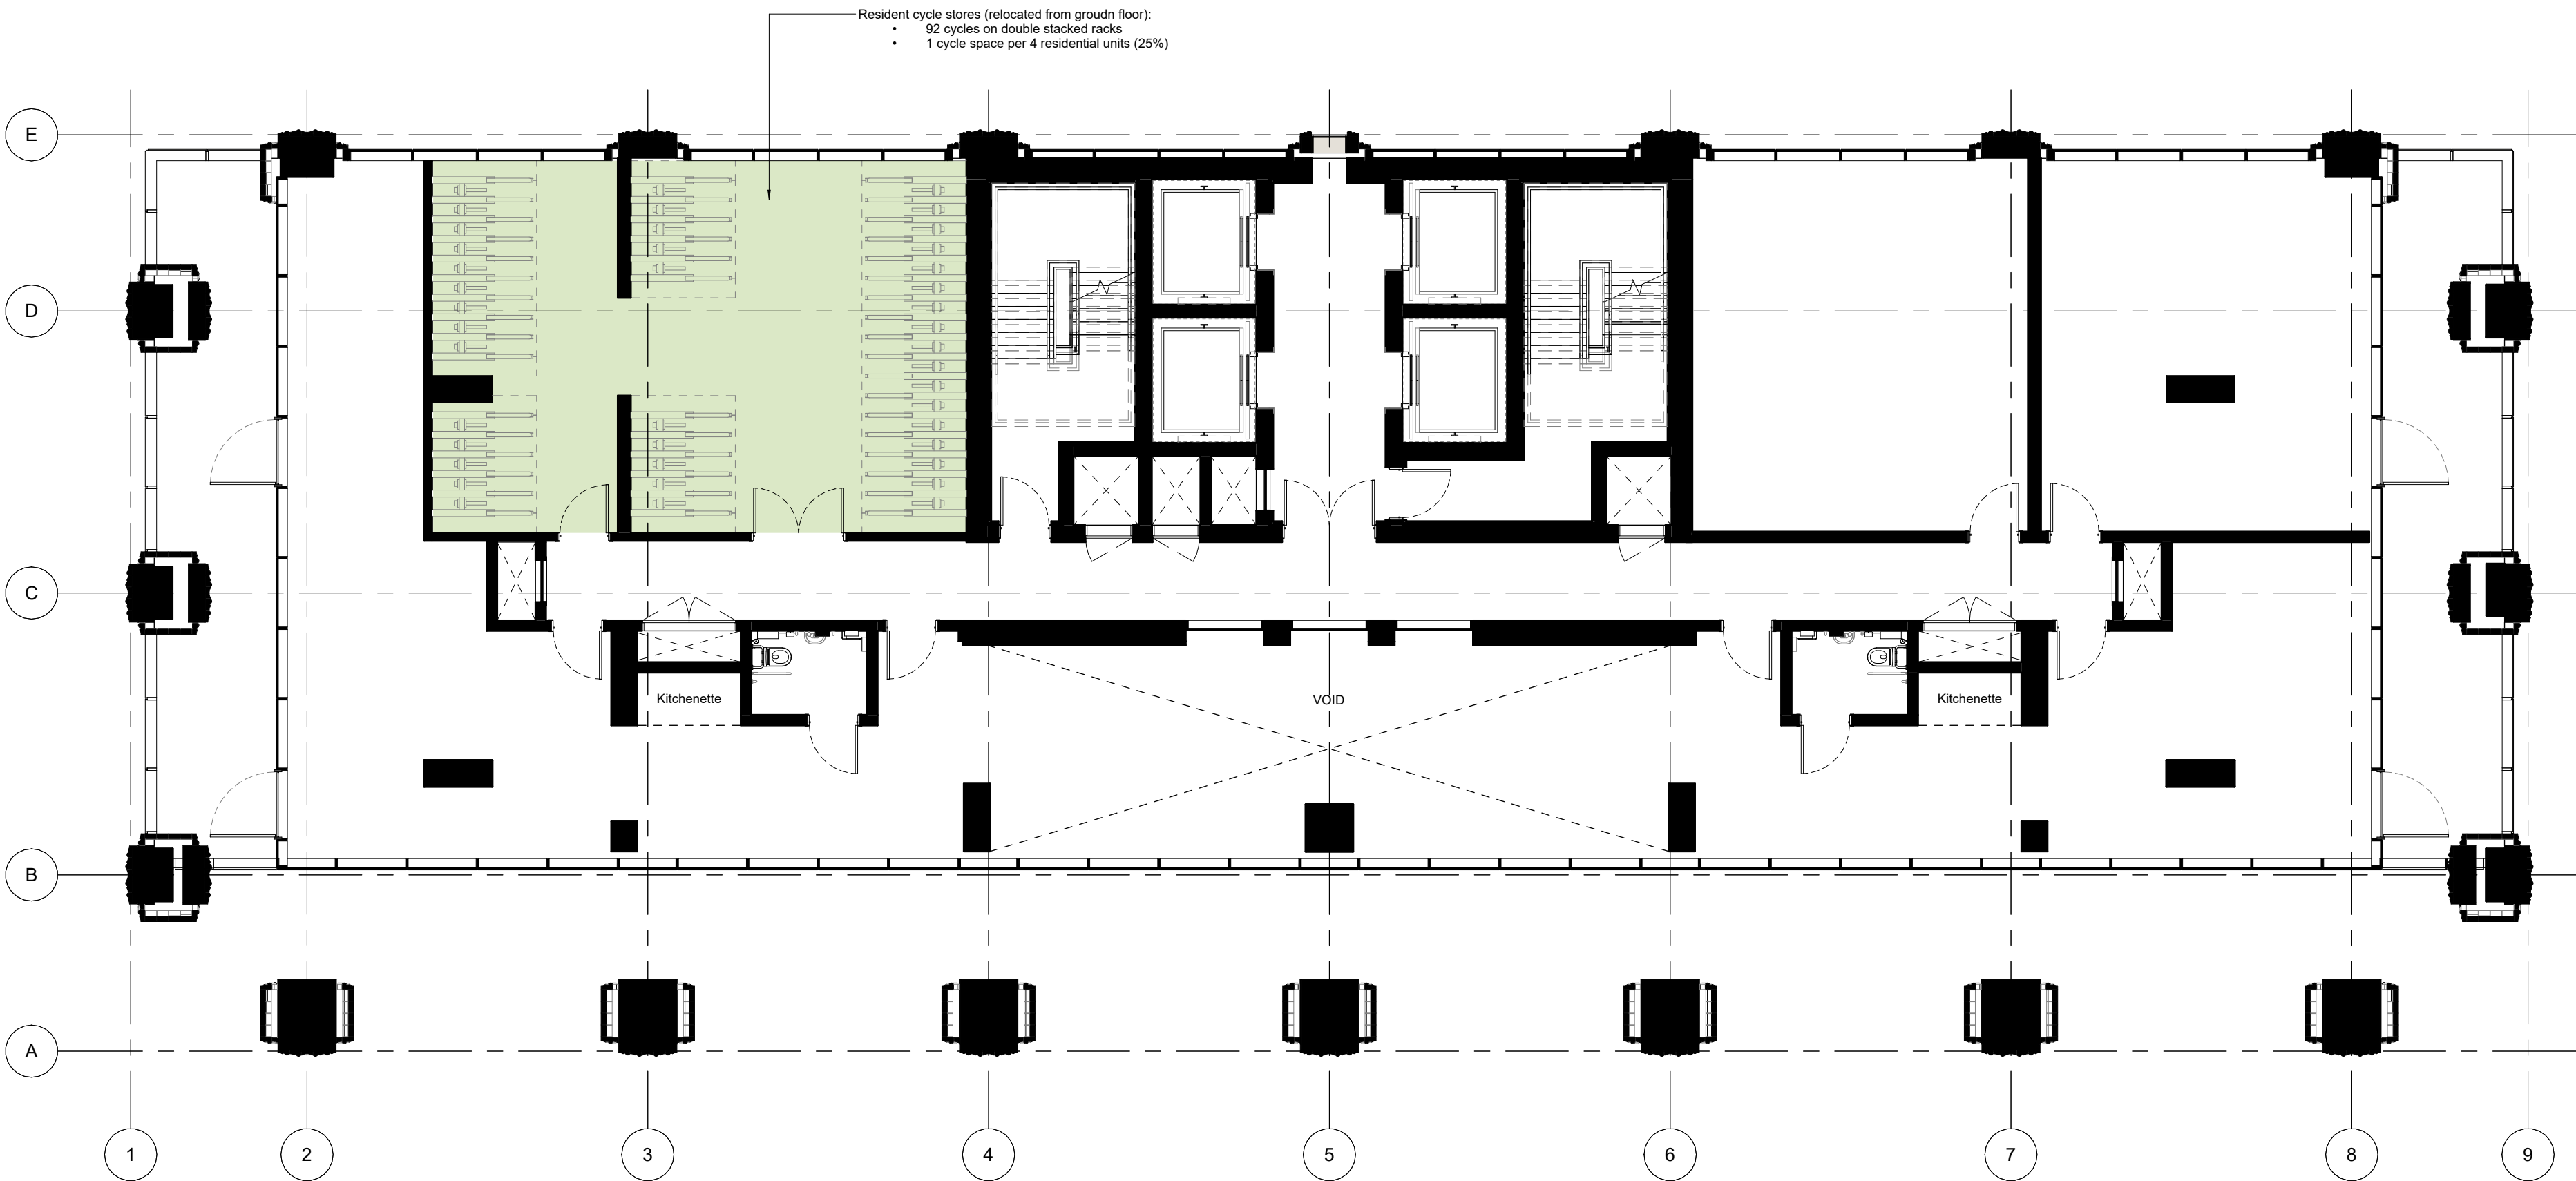

Second Floor Plan - Relocated Cycle Store

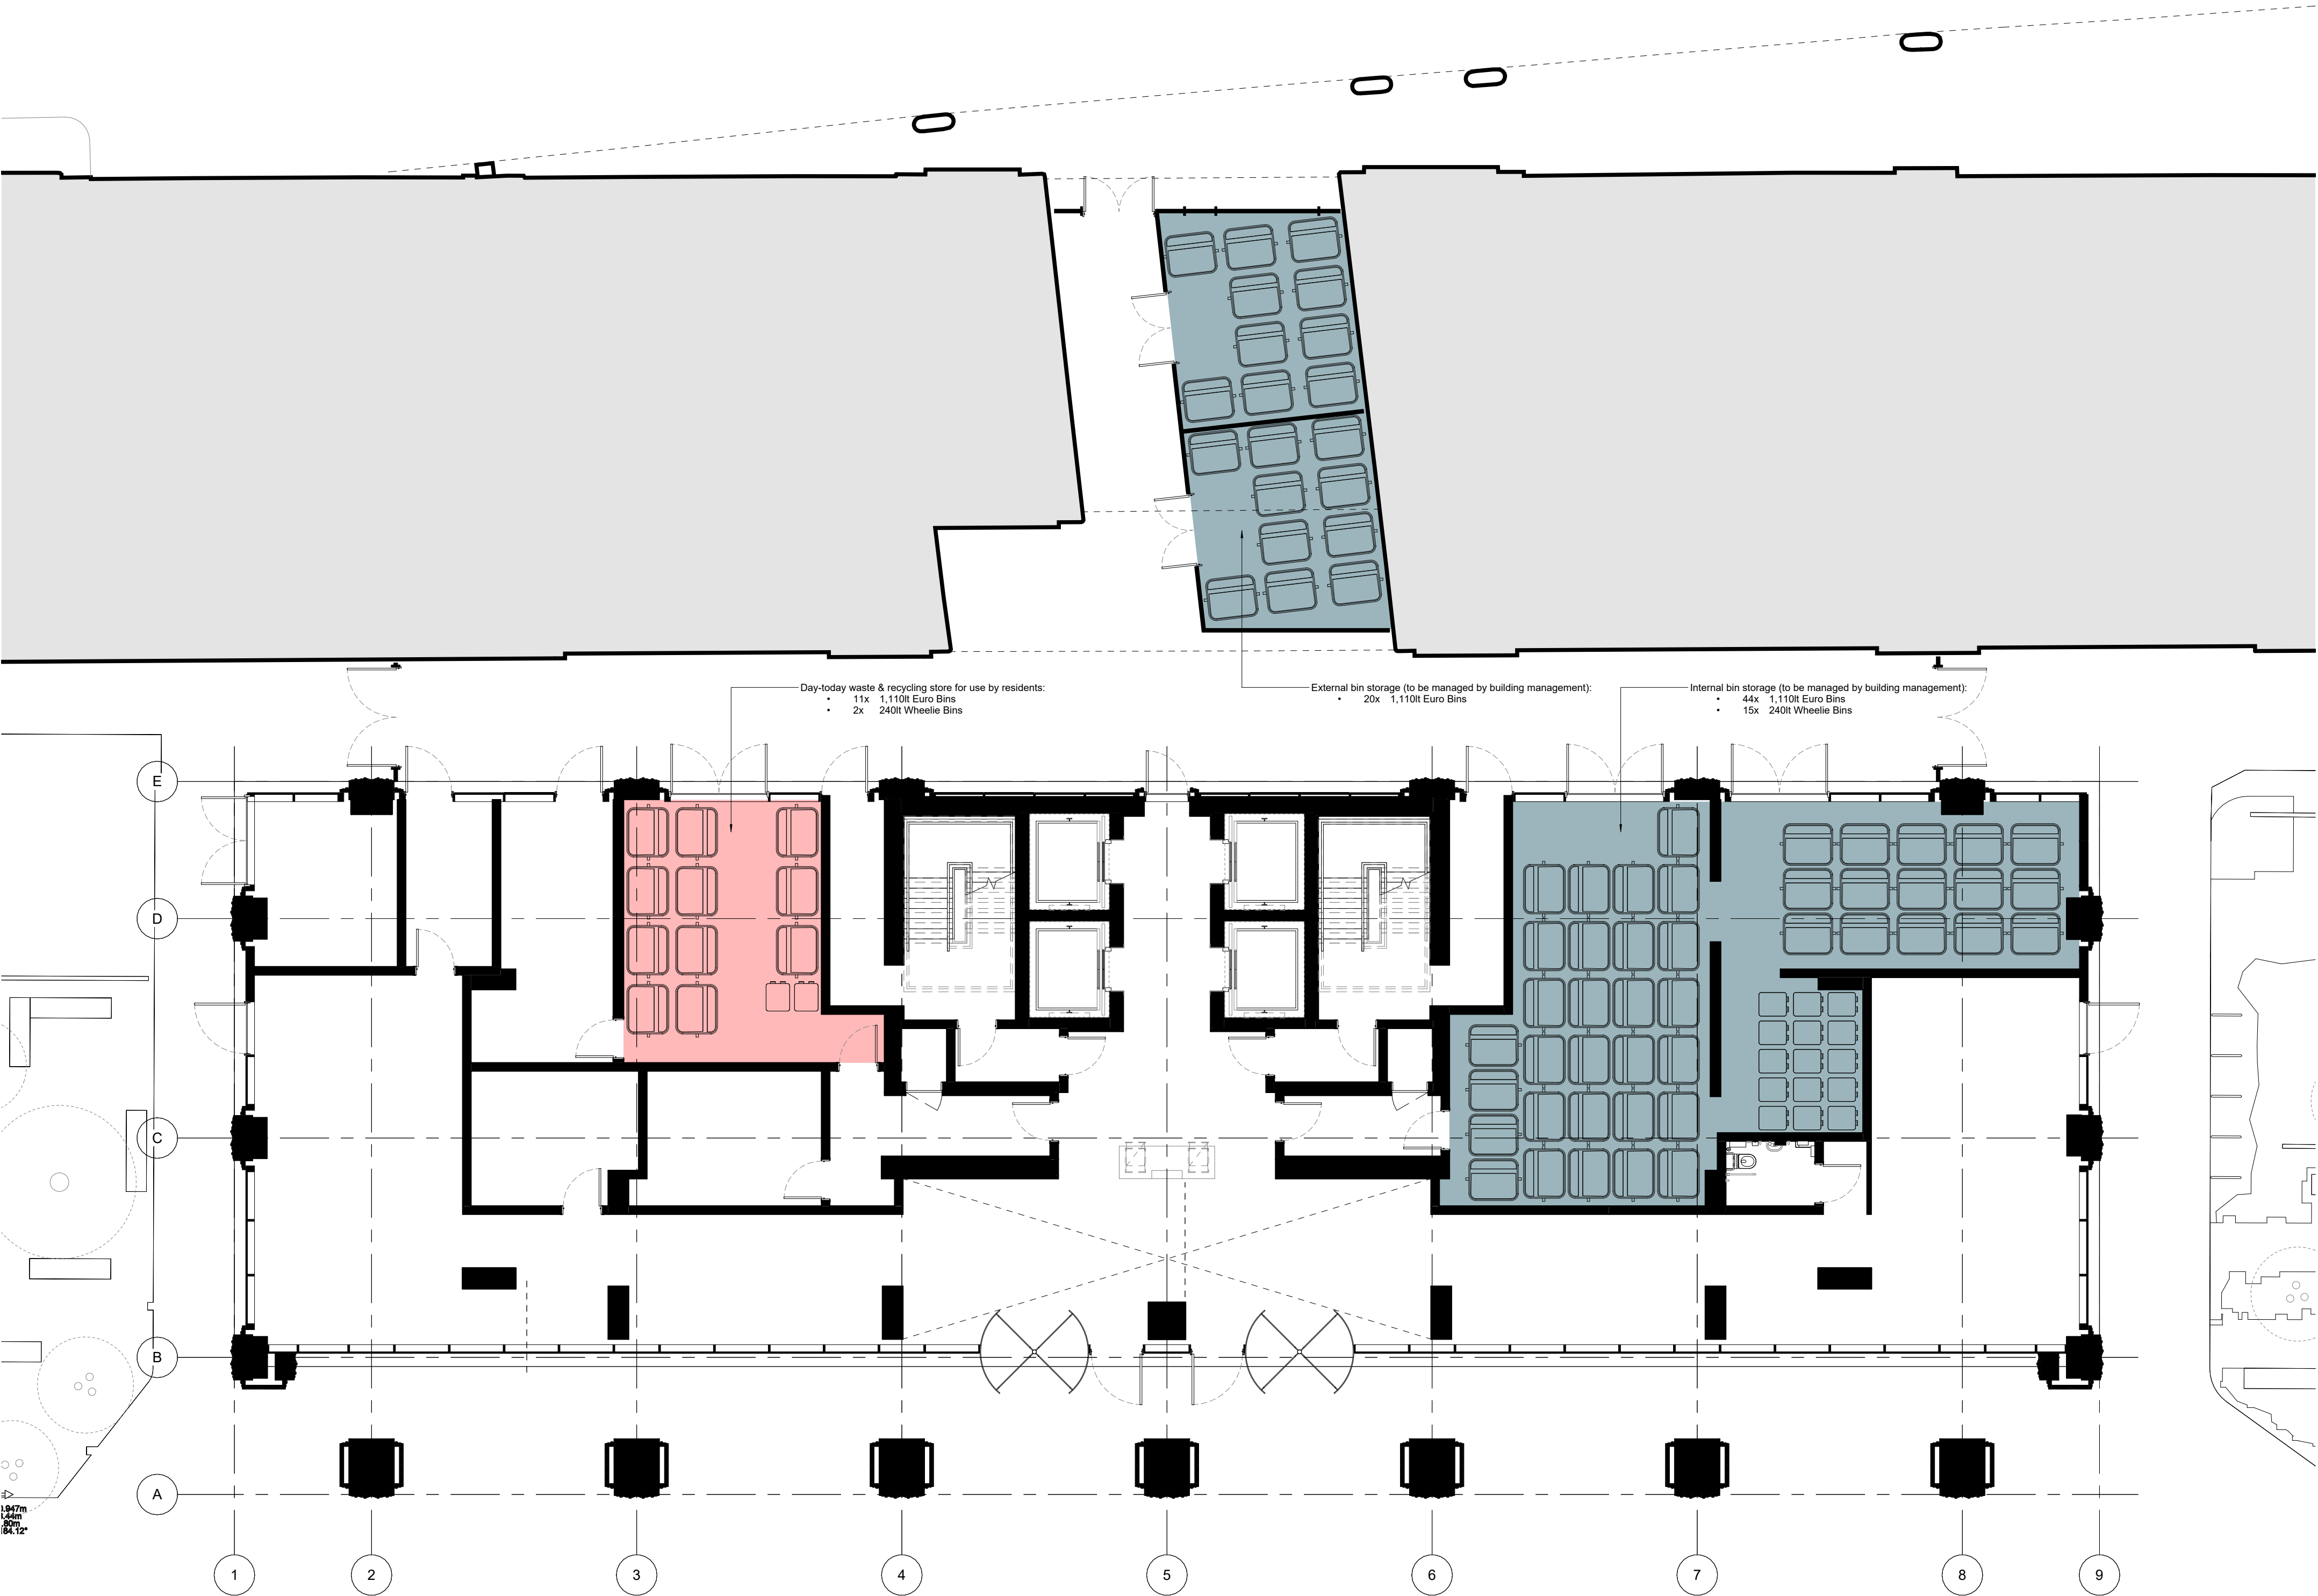

Ground Floor Plan - Alternative Waste Storage (MCC Collection Backstop)