



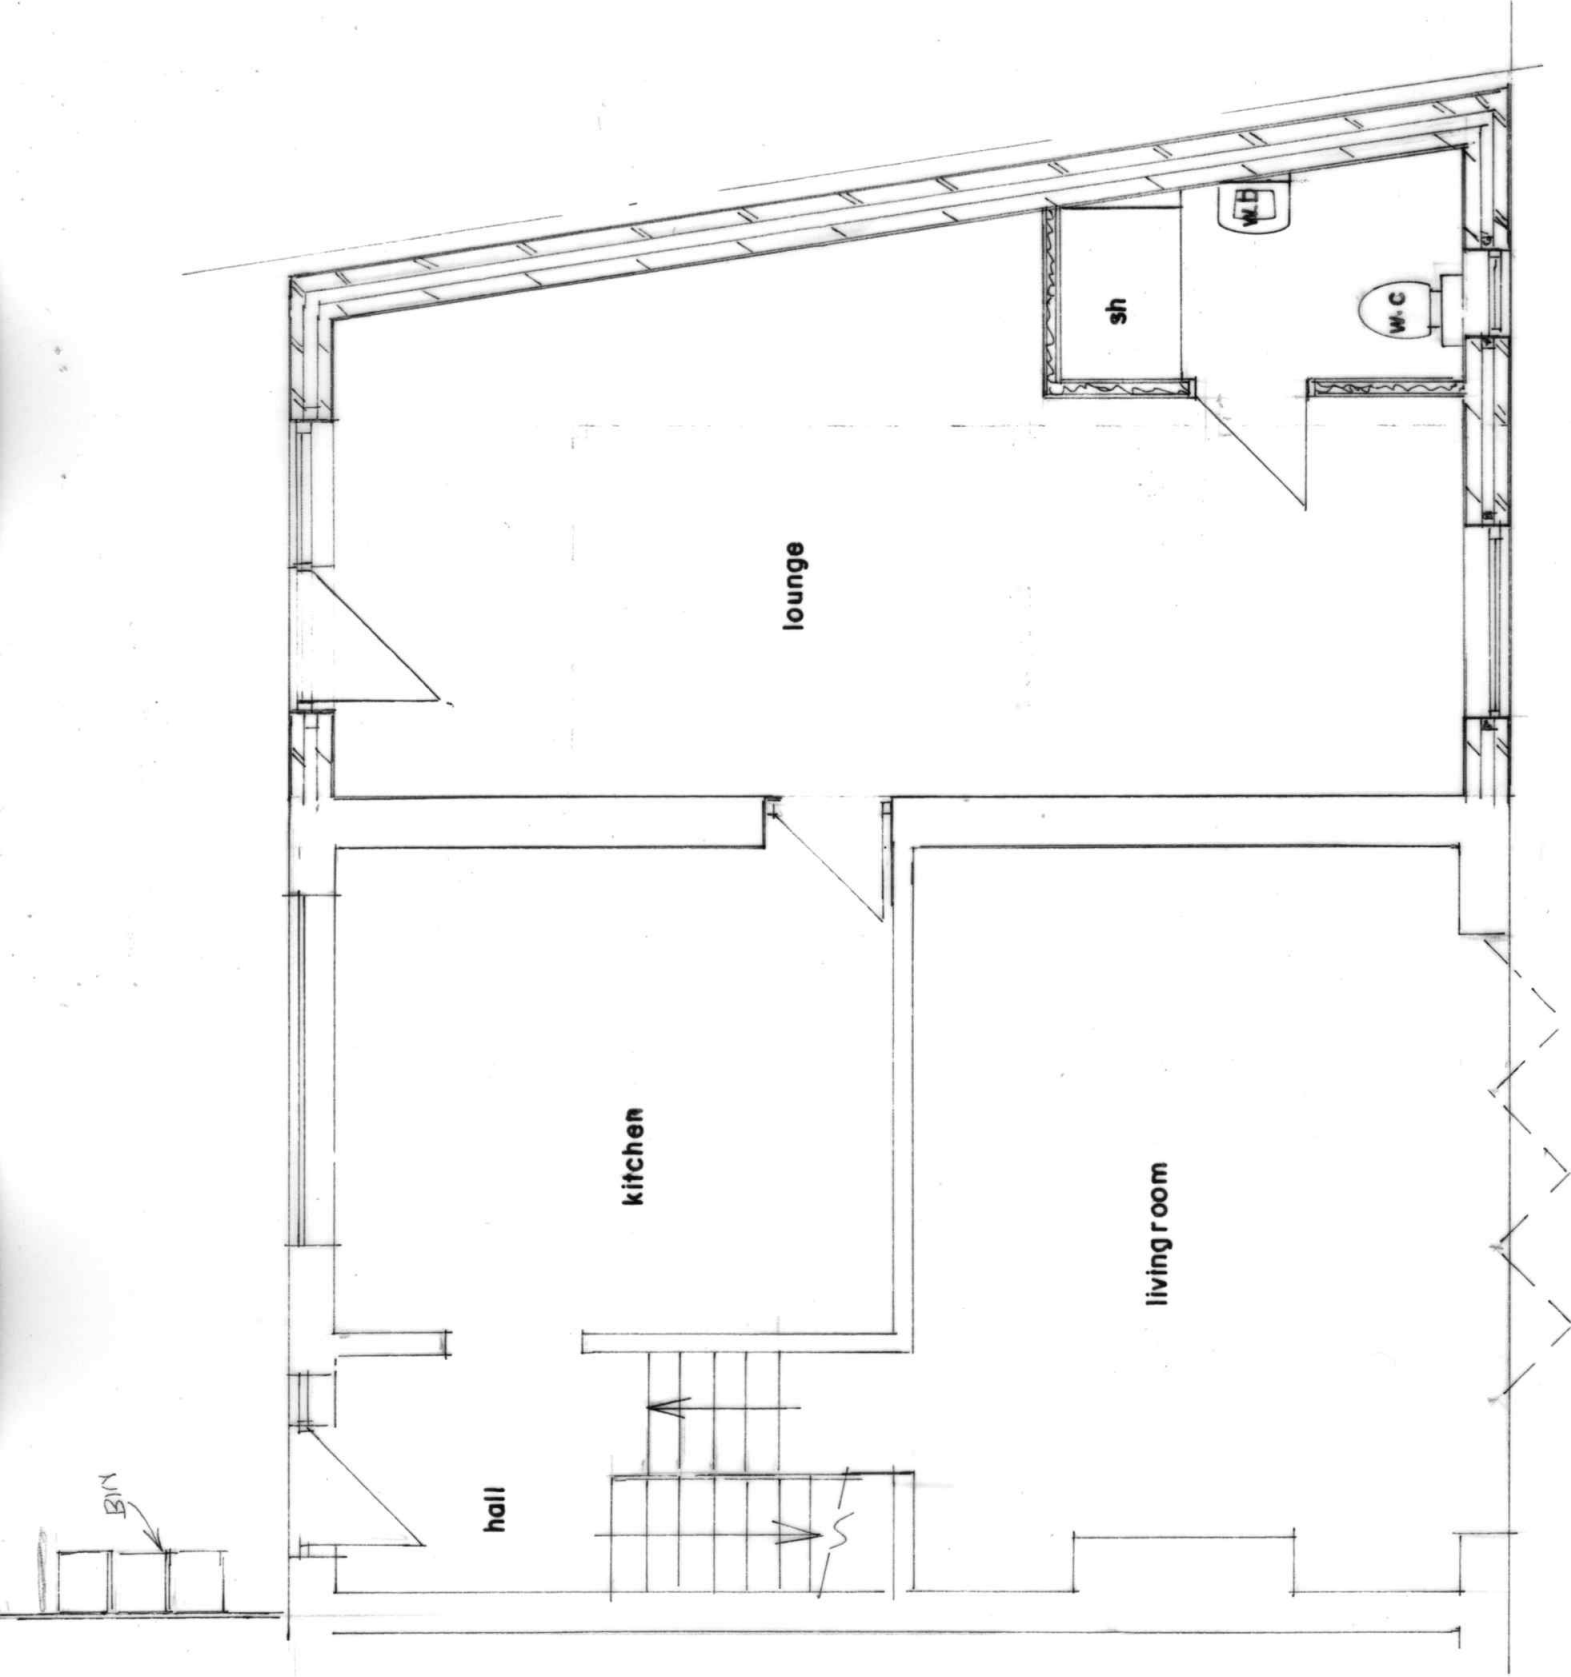

GROUND FLOOR PLAN
(PROPOSED)

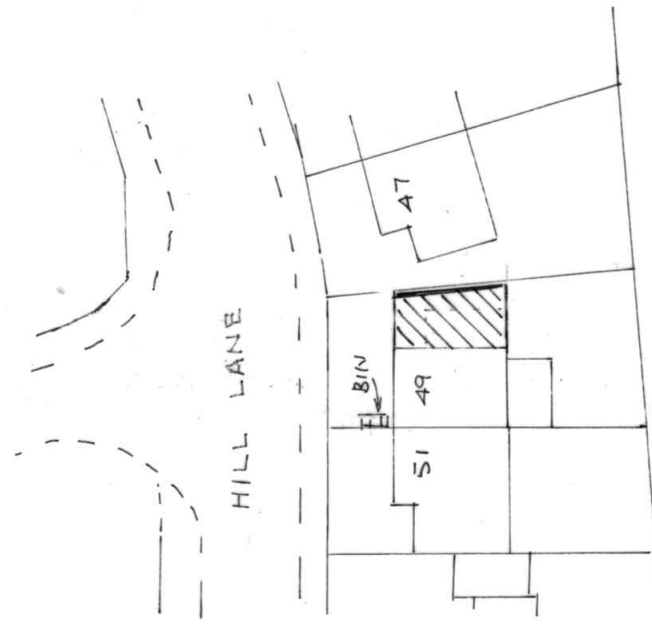

SITE PLAN SCALE 1:500
(PROPOSED)

BUILDING DESIGN SERVICES

M. FAROOQ

418 Bury Road Rochdale OL11 5EU.

Tel: 01706 712231 Mob: 07967605763

**PROPOSED SINGLE STOREY SIDE EXTENSION AT
49 HILL LANE MANCHESTER M9 6PE**

For: MR & Mrs ABID SYED

Plan

Scale 1:50

2266 / 2