






EXISTING FRONT ELEVATION (REMAIN)

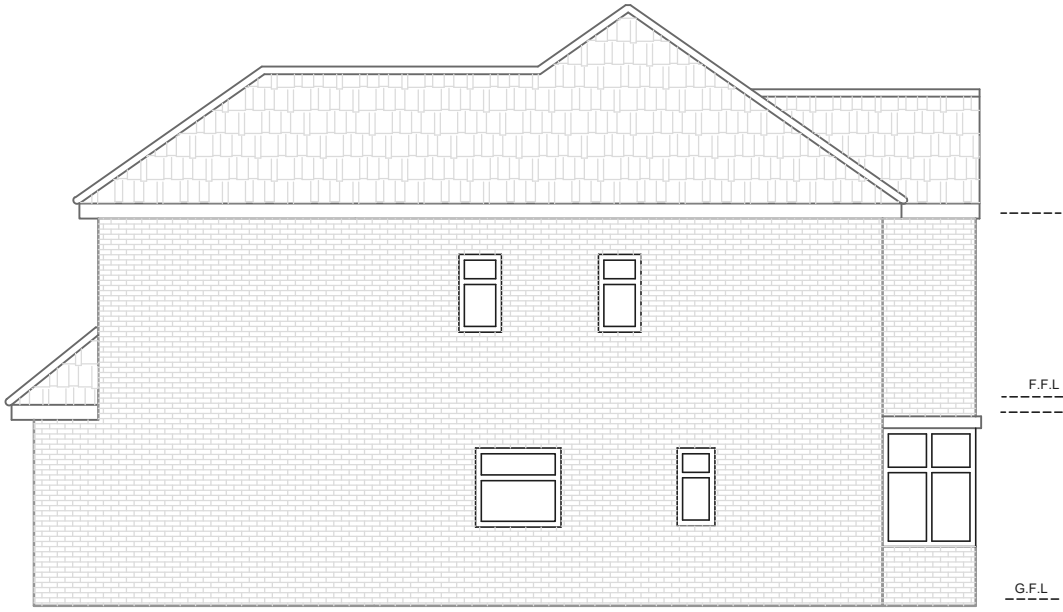

PROPOSED SIDE ELEVATION (SOUTH EAST)

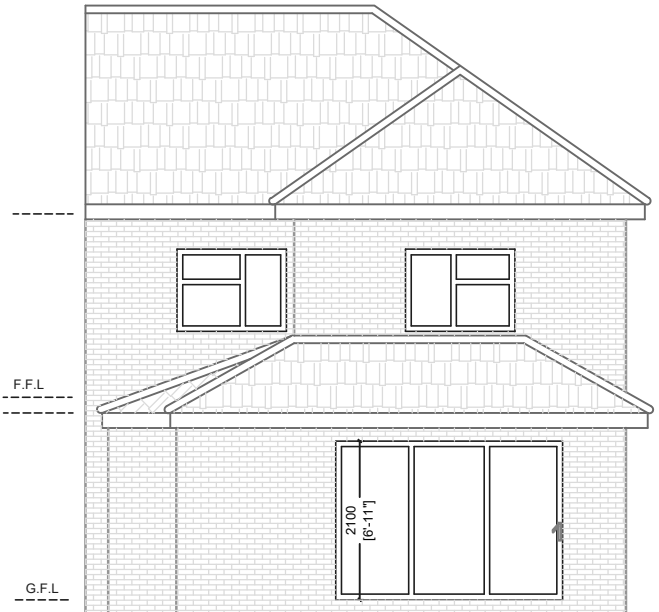


PROPOSED REAR ELEVATION

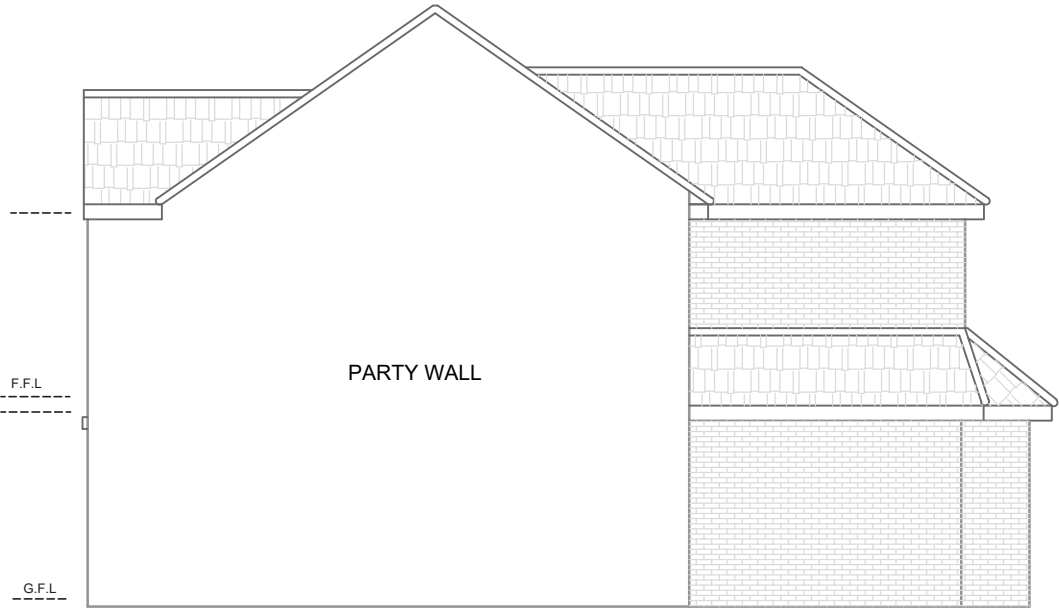


PROPOSED SIDE ELEVATION (NORTH WEST)




PROPOSED SITE/BLOCK PLAN @ Scale: 1: 500

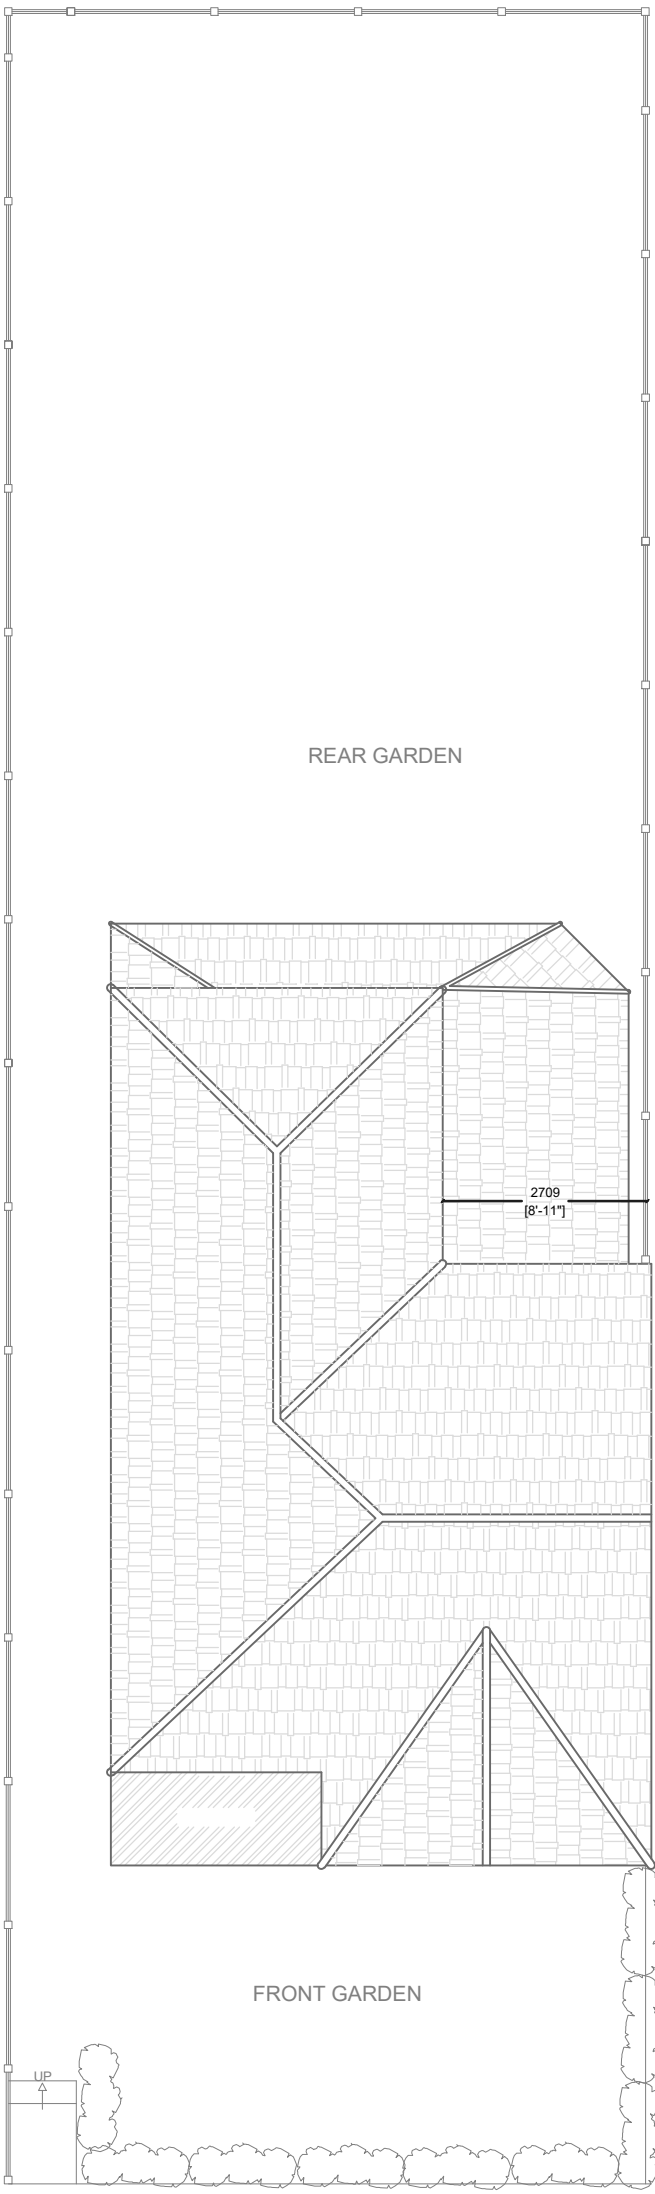


PROPOSED SITE PLAN

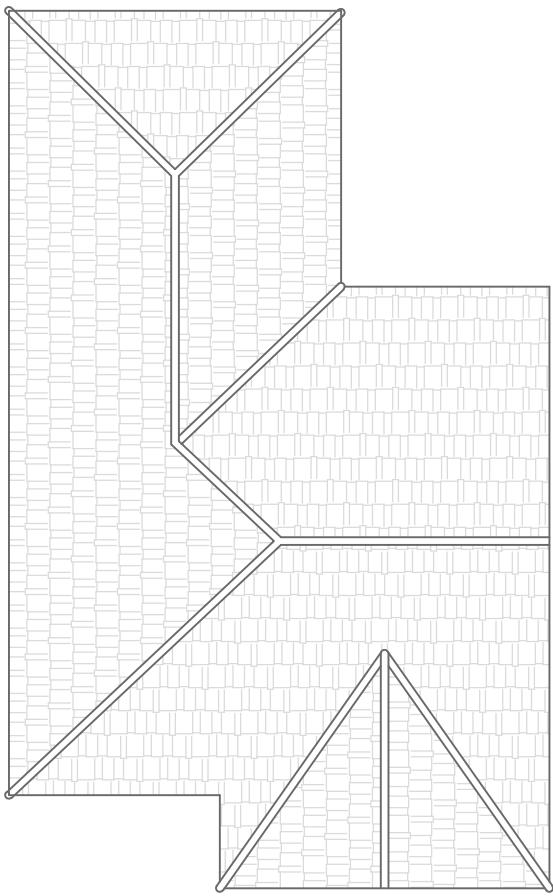

PROPOSED ROOF PLAN

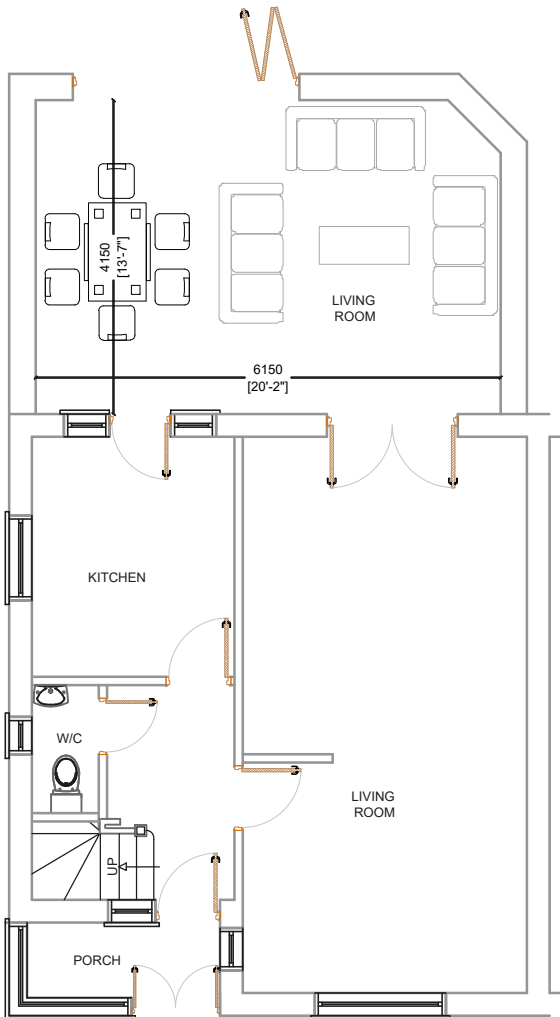

PROPOSED GROUND FLOOR PLAN

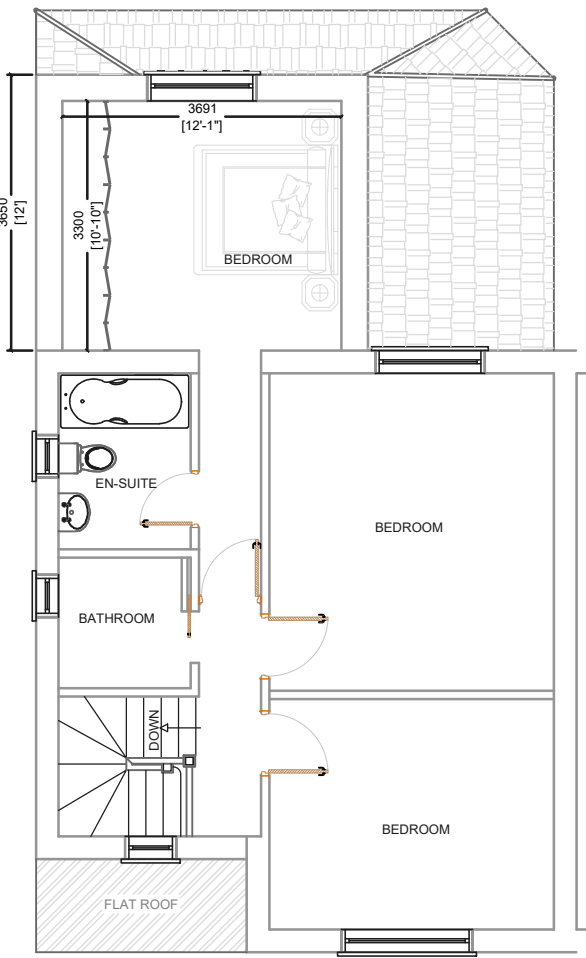

PROPOSED FIRST FLOOR PLAN