



C:\Users\Kendy\Documents - apartments_kendy\cd

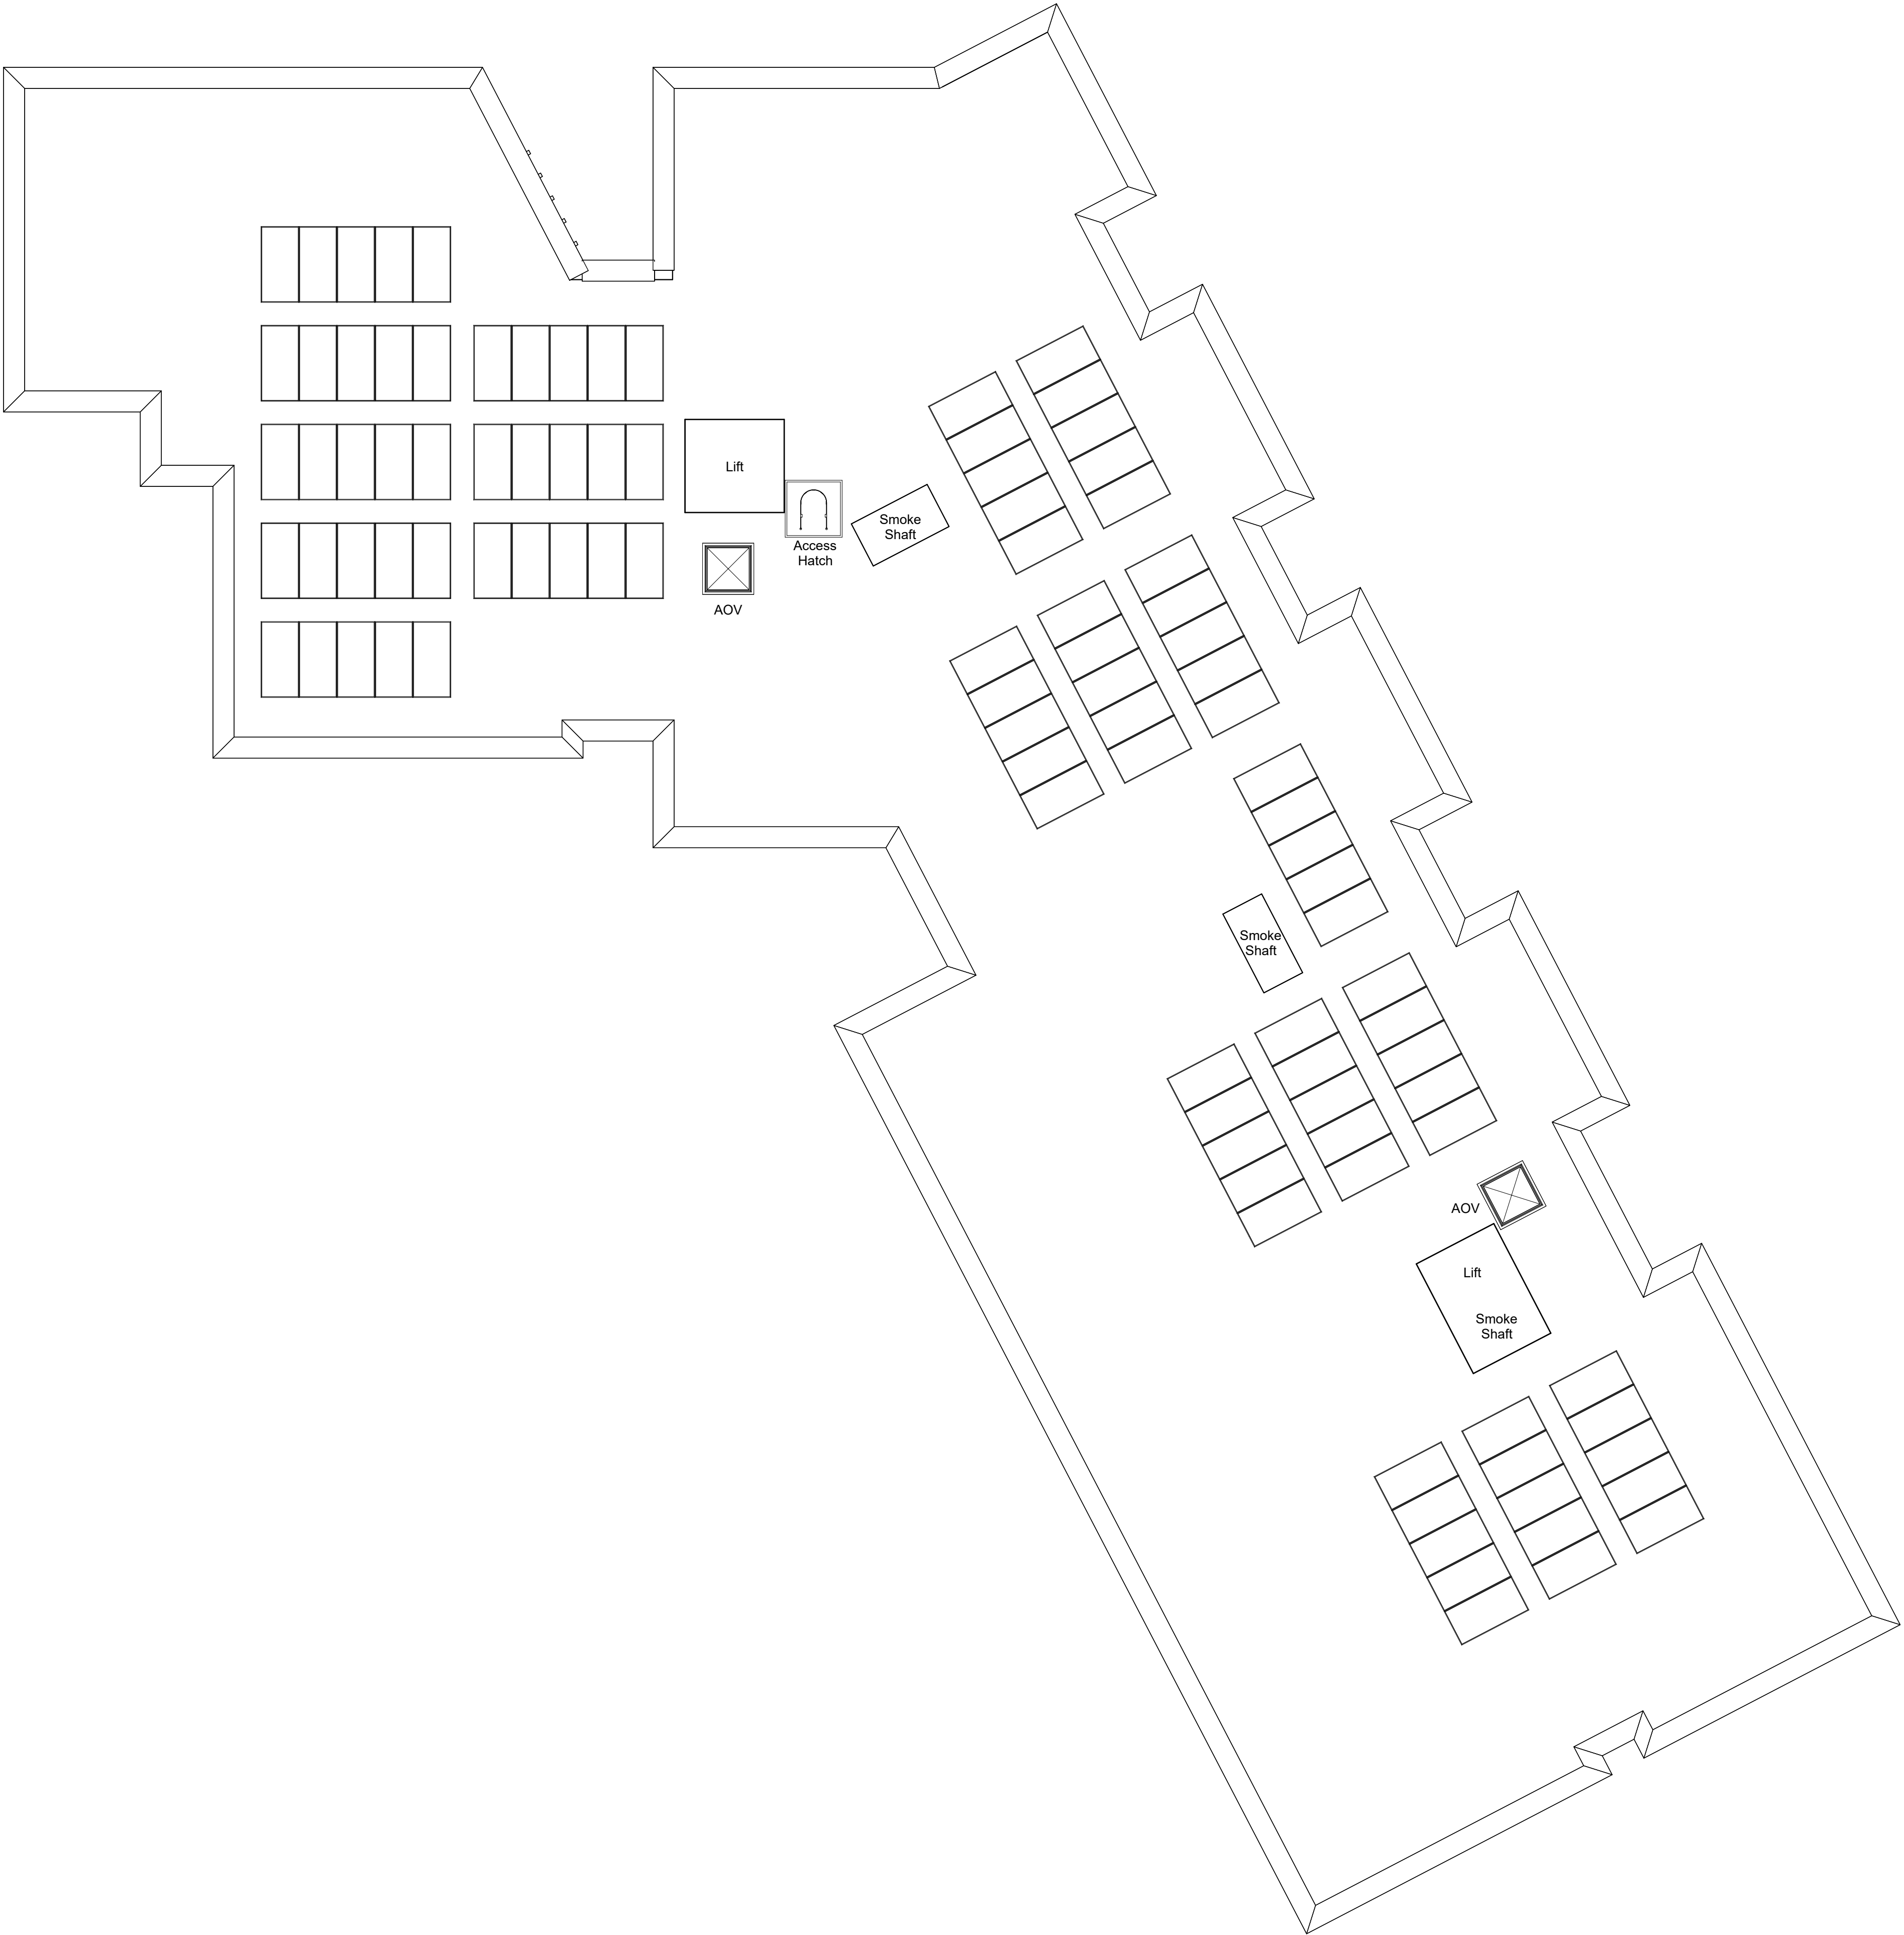

© Bowker Sadler Partnership Limited
■ This drawing is the subject of copyright which vests in Bowker Sadler Partnership Limited. It is an infringement of copyright to reproduce this drawing, by whatever means, including electronic, without the express written consent of Bowker Sadler Partnership Limited which reserves all its rights.
Bowker Sadler Partnership Limited asserts its rights to be identified as the author of this design
■ Report Errors and Omissions to the Architect.
■ Check all dimensions on site
■ Drawing to be read in conjunction with the Health and Safety Plan and all relevant Risk Assessments

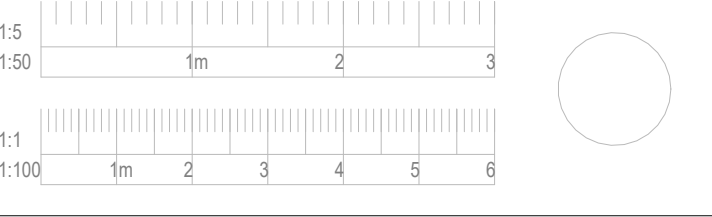

D	6/03/25	KLM	Smoke shafts added to suit Fire Engineers comments.	CL
C	14/02/25	KLM	6no. Apartments added. Building line amended to NE and SW corners. Brick features omitted to south and west elevations.	CL
B	13/12/24	KLM	Lift and smoke shaft added, stair amended.	CL
A	01/11/24	KLM	PV added.	CL
Rev.	Date	Dim.		Chkd.

BowkerSadler

Project
Grey Mare Lane, Beswick

Client
Great Places Housing Group

Drawing
Roof Plan

Scale	Sheet Size	Drawn	Checked	Date
1 : 100	@ A1	KLM	CL	17/09/2024
Project No.	Originator	Zone	Level	Form
22-049 - BSA -				
Status				

Planning

Hatherlow House, Hatherlow, Romiley, Stockport, SK6 3DY
0161 406 7333 office@bowker-sadler.co.uk www.bowker-sadler.co.uk

