


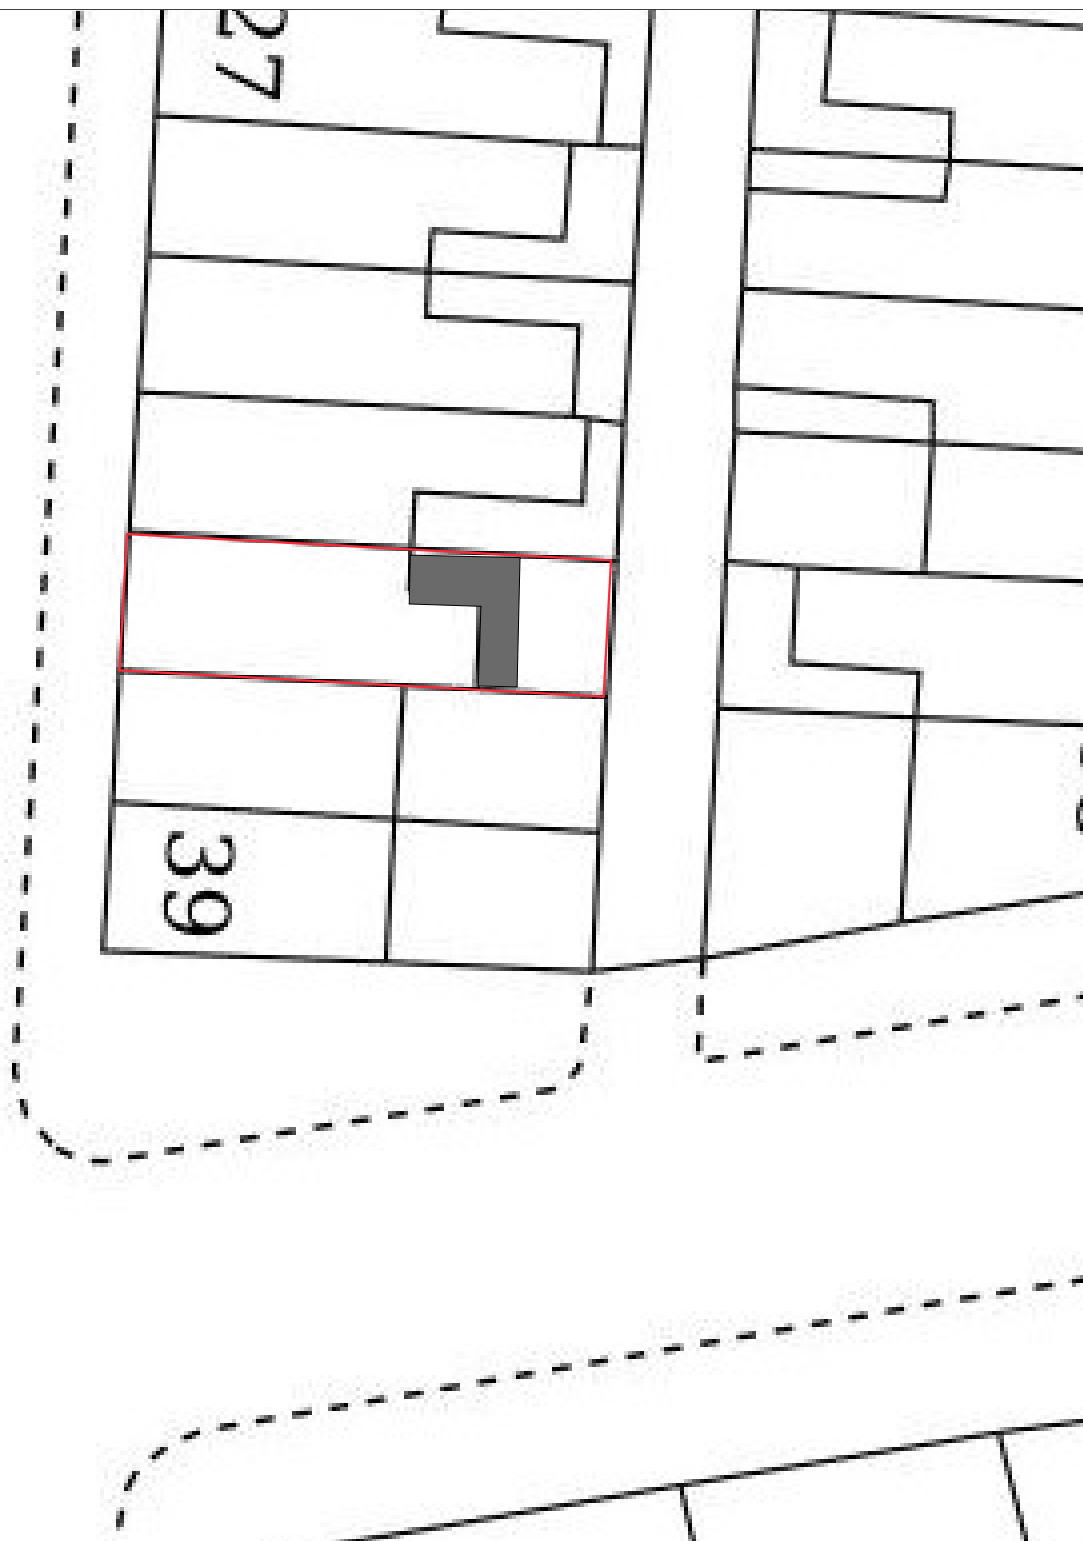

1:200



gonshaw
associates
chartered architect

3 KENDAL DRIVE GATLEY CHEADLE SK8 4QJ
TEL: 0161 408 4882 MOBILE 07711583075
Email: ron@gonshaw-associates .com

CLIENT	MR AMMAR LUCKMANJEE		
SITE/CONTRACT	ALTERATIONS AND REAR EXTENSION 35 SEDDON STREET		
TITLE	SITE PLAN200		
DATE	MAR 2025	SCALE	AS SHOWN
		DWG No	41434/ 03