


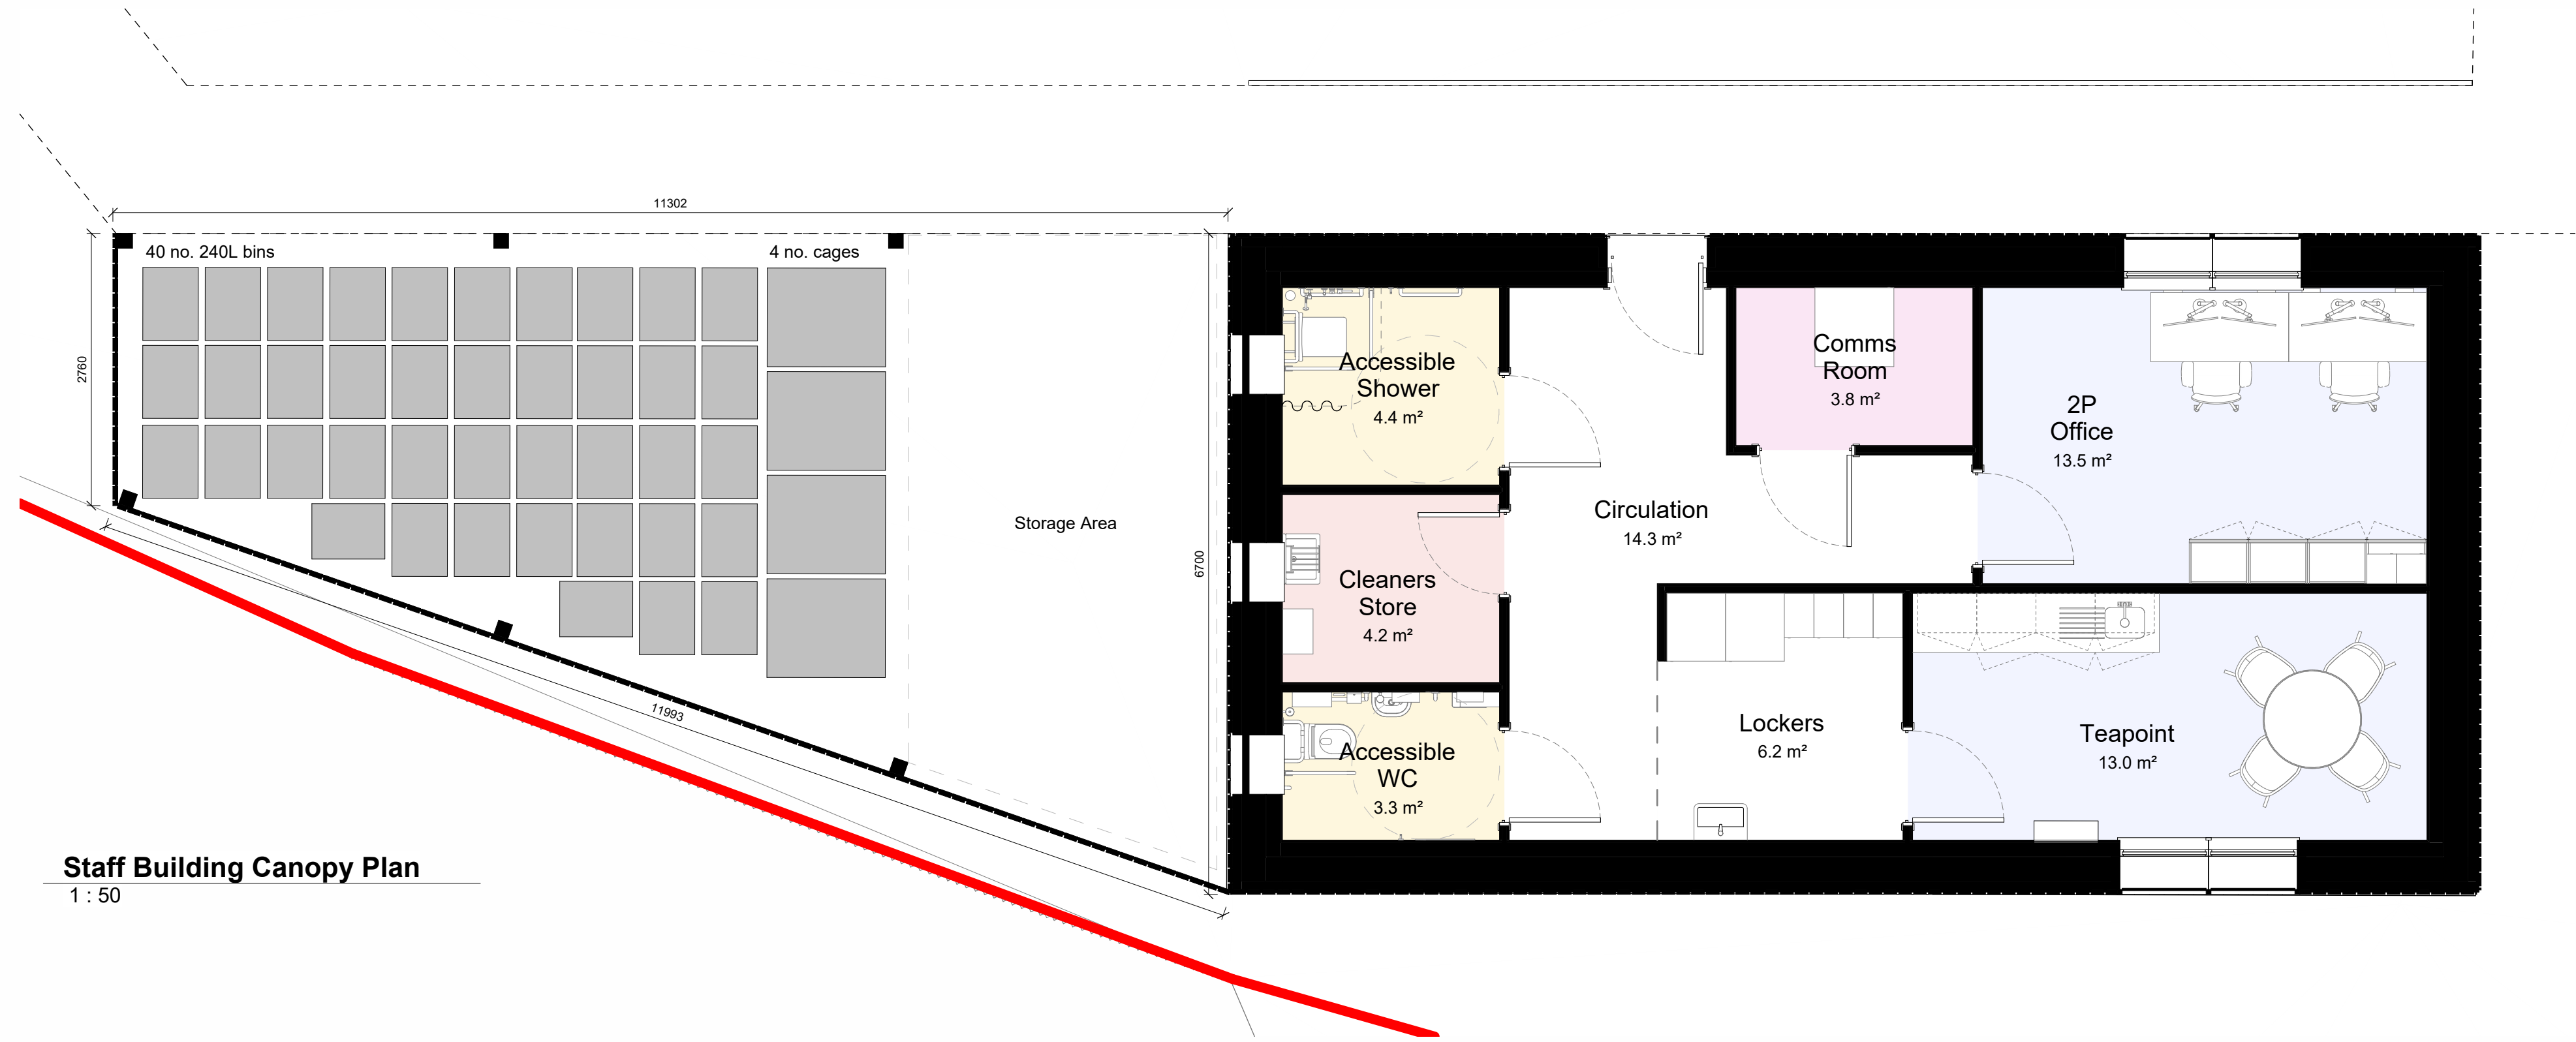


Staff Building Canopy Plan

1 : 50




Staff Building Canopy West Elevation

1 : 50

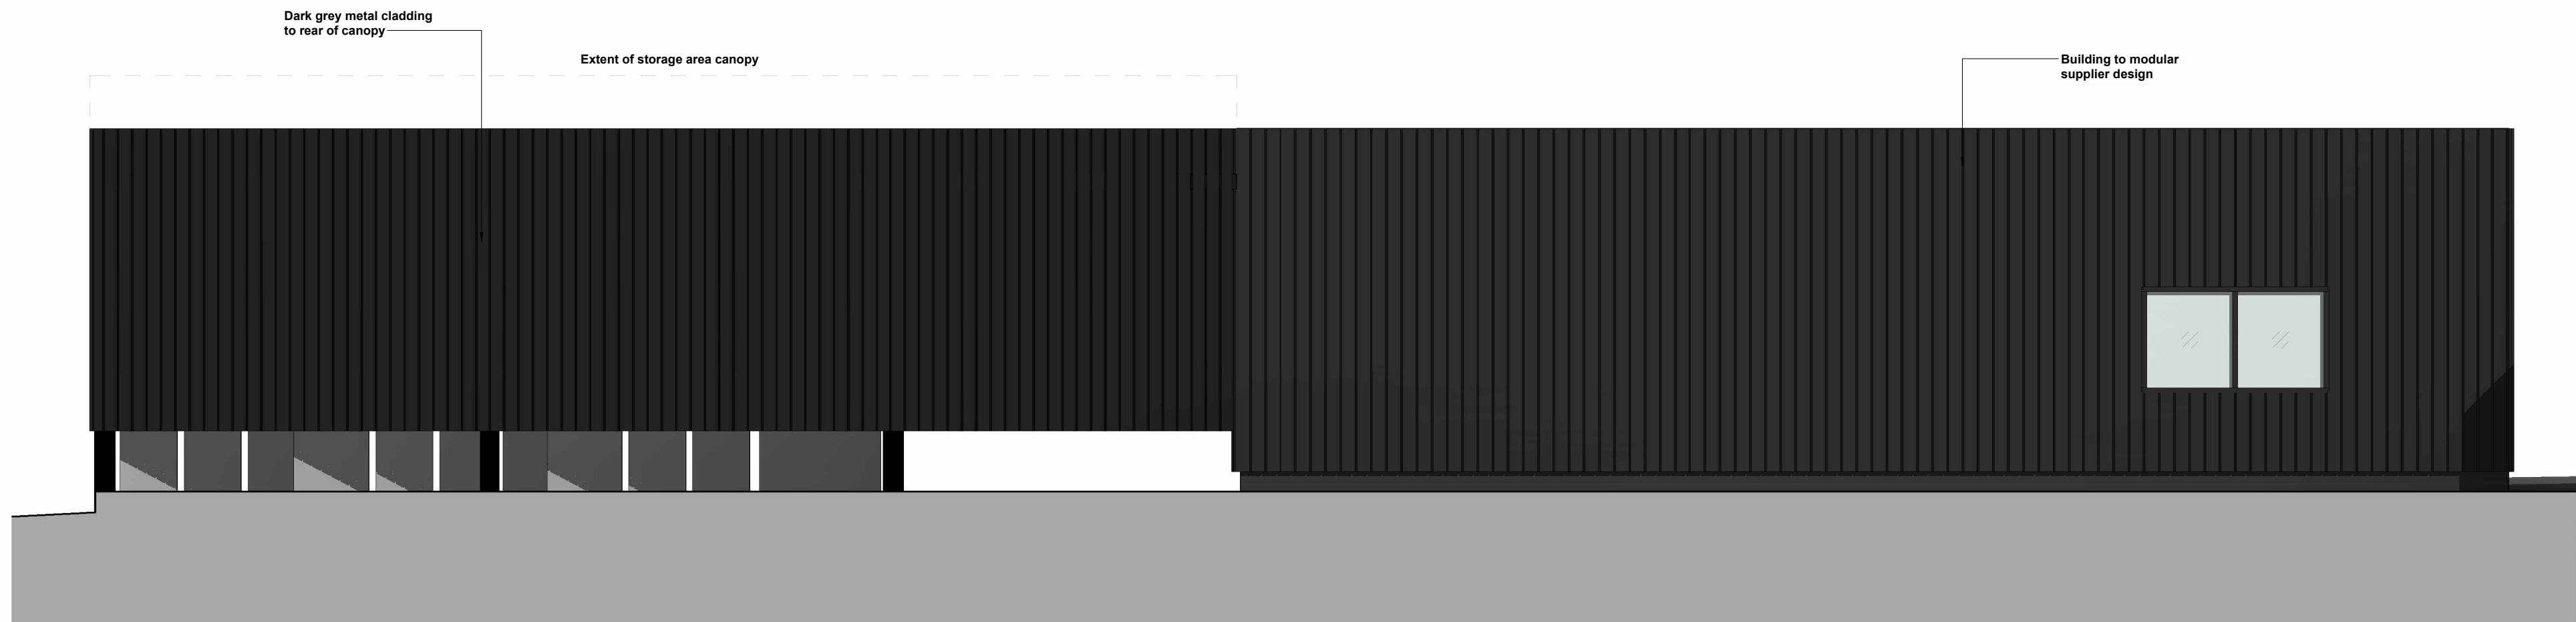

Staff Building Canopy East Elevation

1 : 50

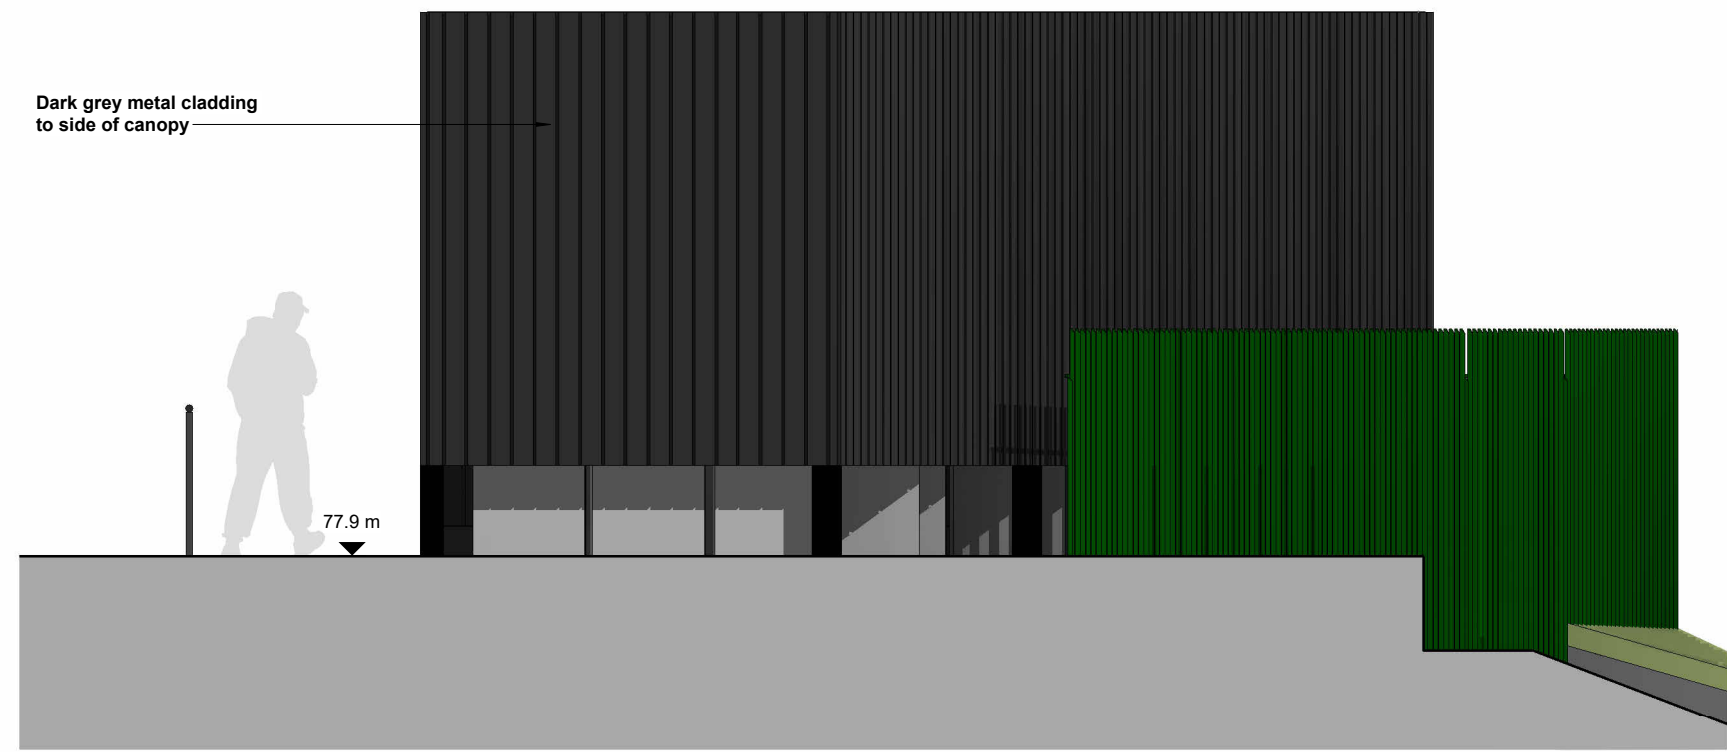

Staff Building Canopy South Elevation

1 : 50

NOTES

© COPYRIGHT
The copyright in this drawing is vested in Sheppard Robson and no license or assignment of any kind has been, or is, granted to any third party whether by provision of copies or originals or otherwise unless agreed in writing.

DO NOT SCALE FROM THIS DRAWING
The contractor shall check and verify all dimensions on site and report any discrepancies in writing to Sheppard Robson before proceeding work.

FOR ELECTRONIC DATA ISSUE
Electronic Data drawings are issued as "read only" and should not be interrogated for measurement. All dimensions and levels should read, only from those values stated in text on the drawing.

NOTE: ALL DIMENSIONS AND HEIGHTS ARE SUBJECT TO FURTHER CONFIRMATION FROM MODULAR BUILDING SUPPLIER.

REVISIONS	DATE	AMENDMENT
REV. P01	28/10/2024	Canopy Setting Out First Issue

KEYPLAN

CLIENT

Manchester University
NHS Foundation Trust

PROJECT	DATE	ORIGINATOR	CHECKED	AUTHORISED
North Manchester General Hospital	28/10/2024	LH	DB	AS
SCALE@AD	1 : 50			
DESCRIPTION				
Staff Building Canopy				
General Arrangement				

STAGE

BR NO.

6512

**SHEPPARD
ROBSON**

27th Floor City Tower Piccadilly Plaza Manchester M1 4BT
T: +44 (0)161 233 8900 E: enquiries@sheppardrobson.co.uk

STATUS PURPOSE FOR ISSUE

S2 For Information

DRAWING NO. 23130-SRA-NM171-XX-DR-A-20300

REV.

P01