


NOTES
ALL DIMENSIONS TO BE CHECKED ON SITE PRIOR TO ANY
MANUFACTURING OR FABRICATION AND ANY ANOMALIES TO BE
BROUGHT TO THE ATTENTION OF THE ARCHITECT.

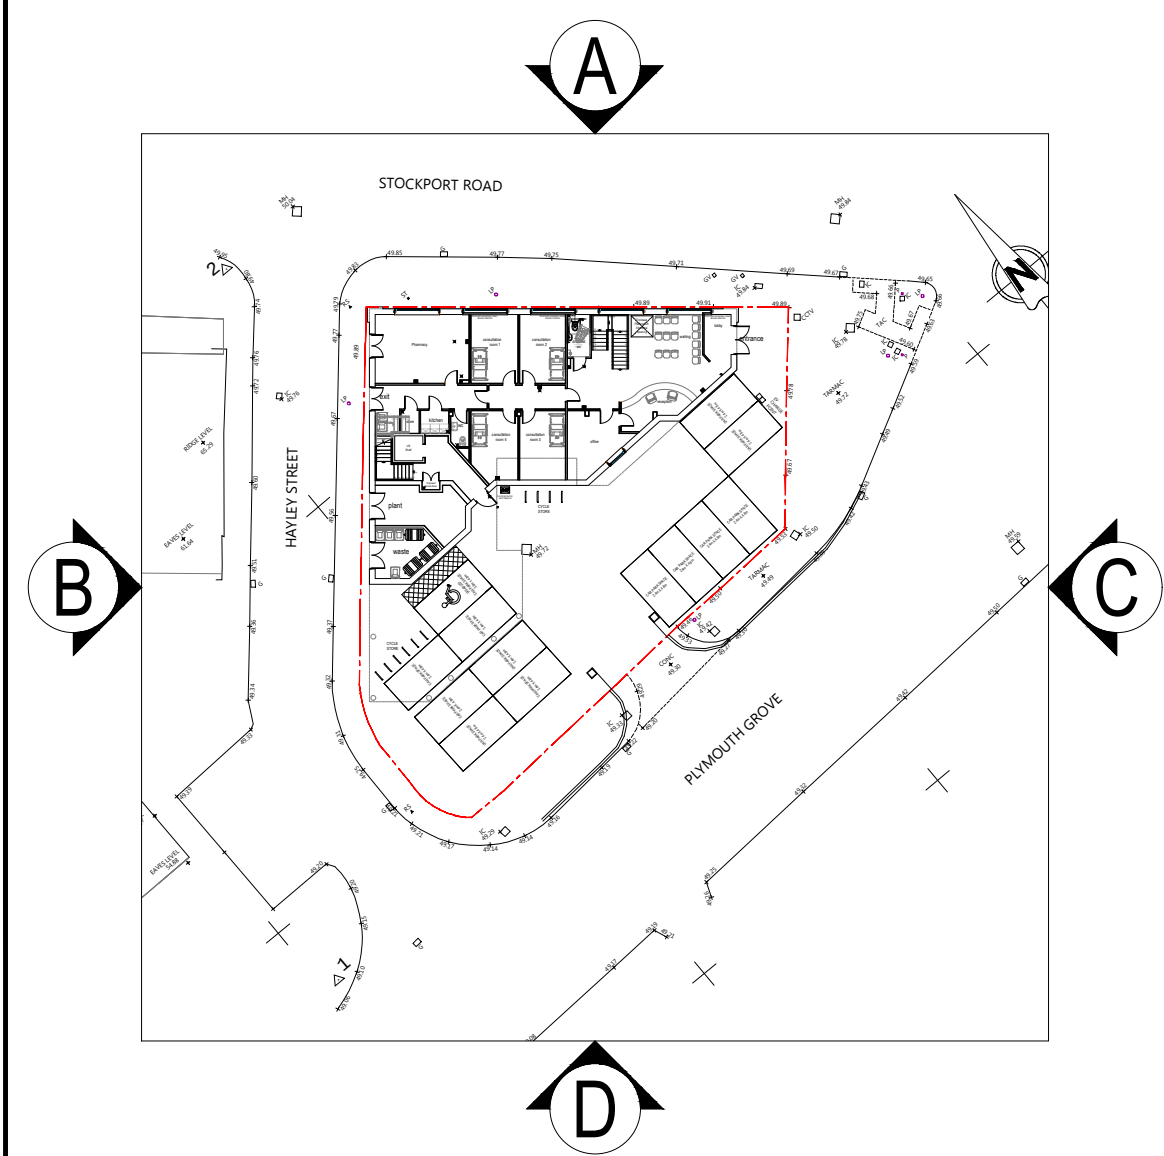

Proposed North Elevation
ELEVATION (A)



Proposed West Elevation
ELEVATION (B)



Proposed East Elevation
ELEVATION (C)



Proposed South Elevation
ELEVATION (D)

0 5m
SCALE 1:100

PLANNING ISSUE

SUBJECT TO LOCAL AUTHORITY APPROVAL

A	FIRST ISSUE	RW	13.02.25
REV	AMENDMENTS	BY	DATE
PROJECT MEDICAL CENTRE AND RESIDENTIAL DEVELOPMENT DUCIE ARMS 424 STOCKPORT ROAD, LONGSIGHT MANCHESTER M12 4EX			
CLIENT DR NOMAN EHSAN			
DRAWING TITLE PROPOSED ELEVATIONS			
DRAWN	RW	DATE	13.02.25
CHECKED		SCALE	1:100 (A1)
APPROVED			
JOB No. 14273			
DRG No. 302			
REVISION A			