


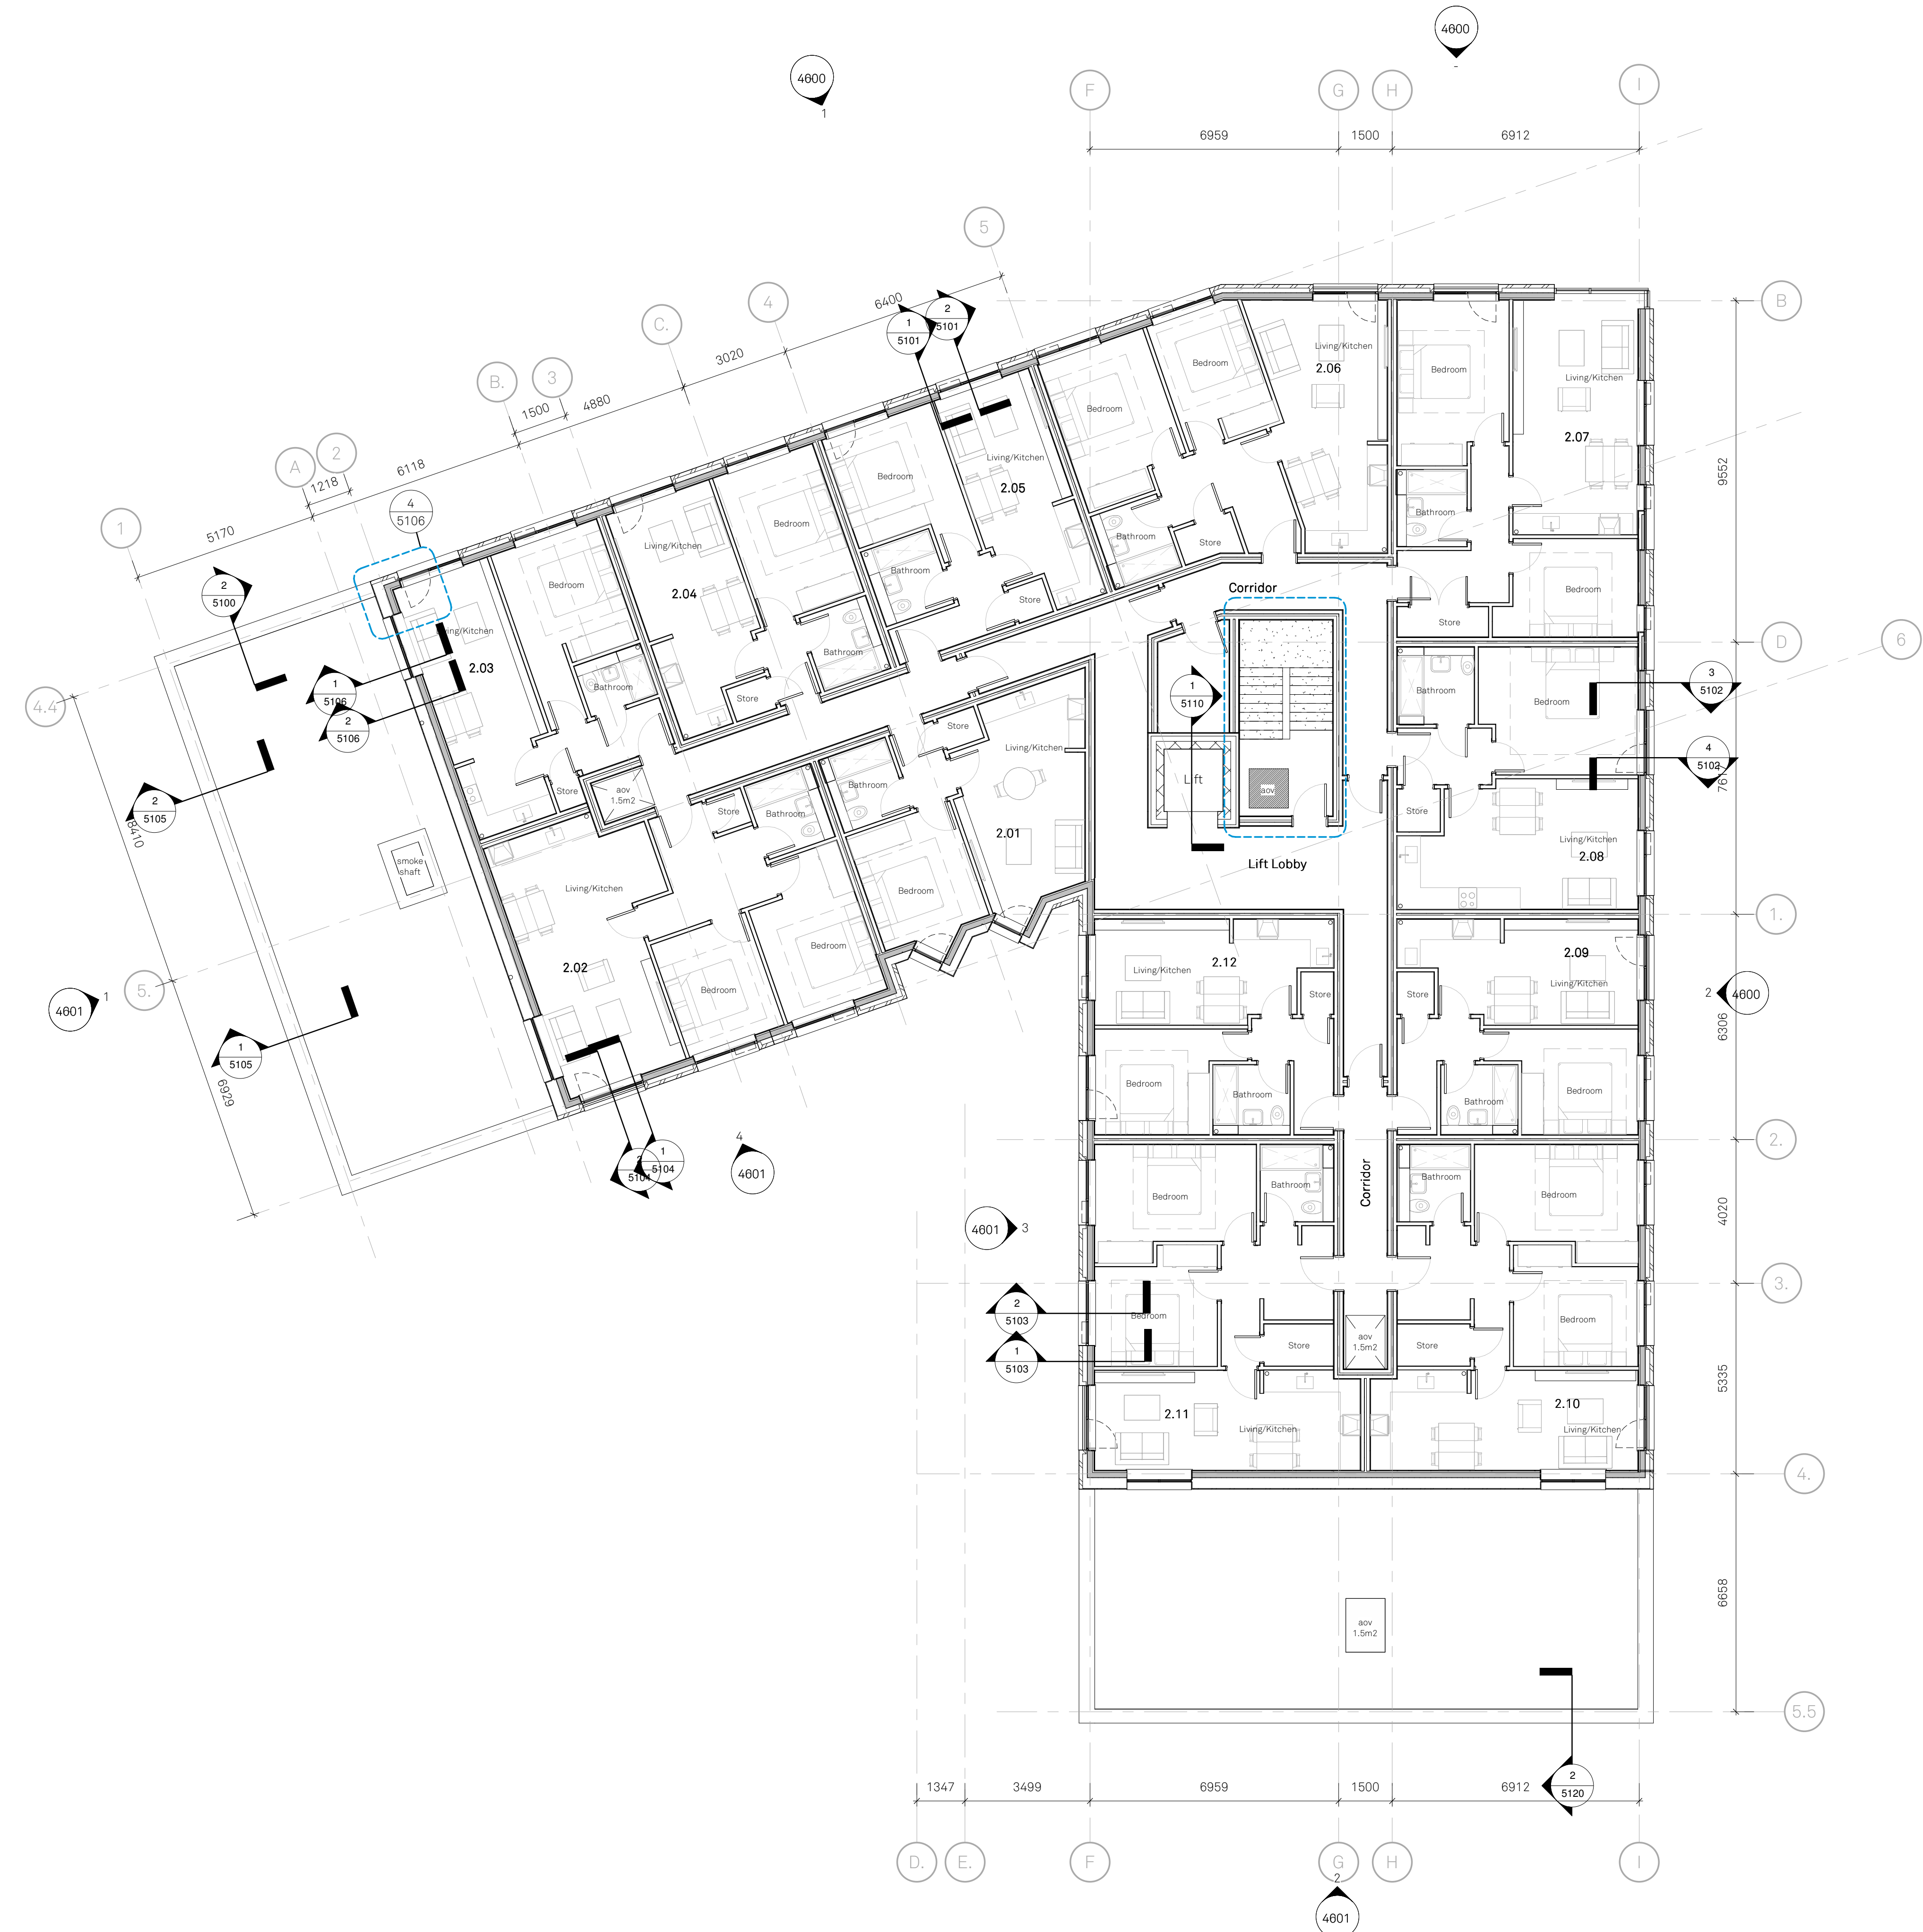

Notes

This document is © Falconer Chester Hall Limited

All drawing measurements shall not be obtained by scaling. Any discrepancies on this document to be immediately reported to the Architect. Verify all dimensions and levels prior to construction. This Document shall be read in conjunction with related documents, specifications and associated models.

This drawing contains the following model files:

P19063-FCH-XX-XX-M3-A-0001 [P0.1] [50]

P13	22.11.23	ST	RE	Updated to suit Smoke vent strategy
P12	23.10.23	RE	ST	Updated to suit ground floor layout changes. Soldier course added to 2nd floor parapet
P11	27.09.23	ST	ST	Lift updated. Facade revised at GF to suit apartments
P10	15.09.23	RE	ST	Wall updated in line with Frametech comments
P9	13.09.23	RE	ST	Minor Updates
P8	23.05.15	ST	ST	Door numbers indicated
P7	23.04.06	ST	ST	Design development. SVPs indicated
P6	23.03.27	ST	RE	Corridor walls revised to twin stud. Secondary stair width adjusted to suit s.eng design
P5	23.03.10	RE	ST	Updated to suit fire strategy comments
P4	15.02.23	RE	RE	Internal partition build-up revised
P3	20.01.23	RE	ST	Updated in line with design development
P2	06.01.23	ST	RE	External brick reveals removed inline with NMA submission
P1	23.11.22	RE	RE	First Issue
Rev	Date	By	Chk	Description

**FALCONER
CHESTER
HALL**



London | Liverpool | Manchester | www.fcharchitects.com | Tel +44 (0)151 2435800

Project Title	Greenwood Road, Wythenshaw	Revision	P13
Client	Challenger Group	Drawn By	RE
Drawing Title	Level 02 Floor Plan	Checked By	RE
Drawing No.	P19063-FCH-BA-02-DR-A-3003	Issue	16.11.22
Status	Information	Date	16.11.22
Job No.	19-063	Scale	1:100 @ A1
Drawing Stage	Stage 3	Scale	1:100 @ A1

02 Second Floor

Scale @ 1 : 100