




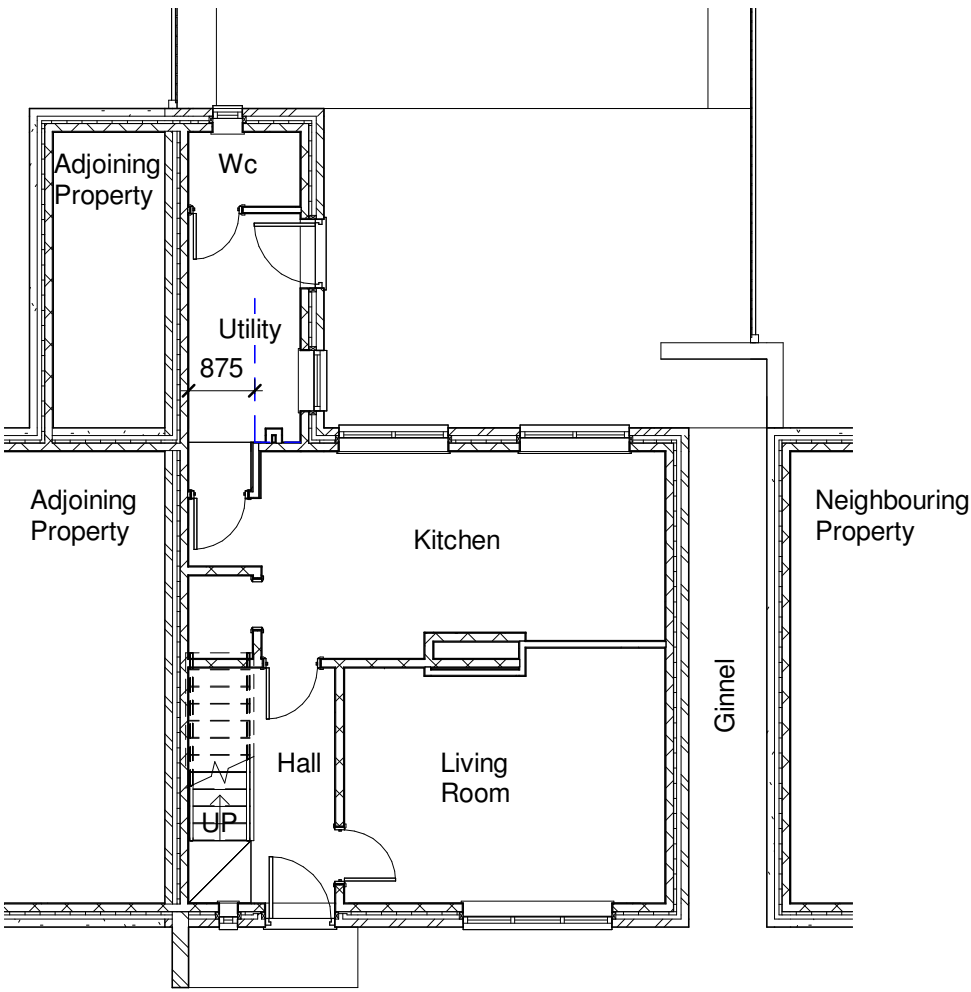


1 01 Existing Ground Floor  
1 : 100

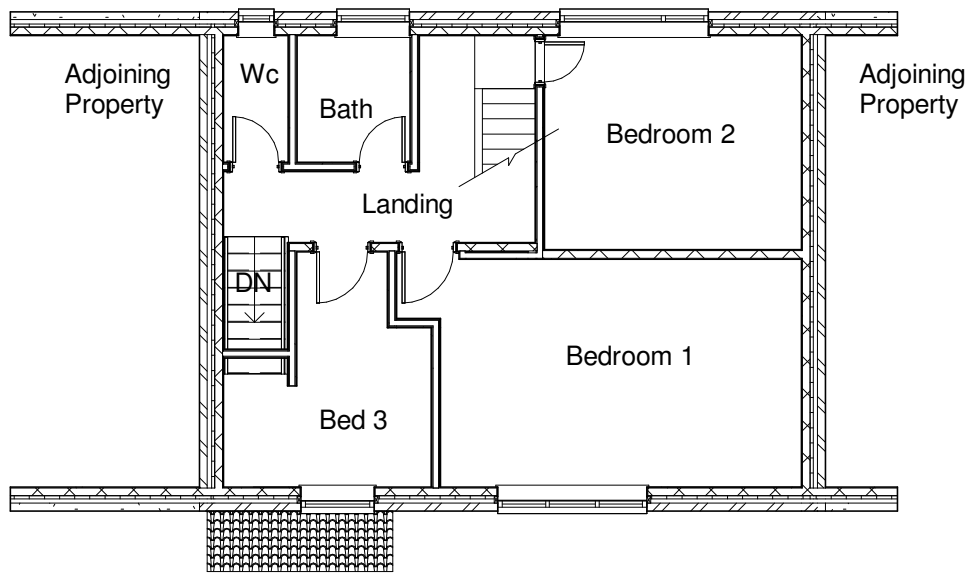


2 02 Existing First Floor  
1 : 100

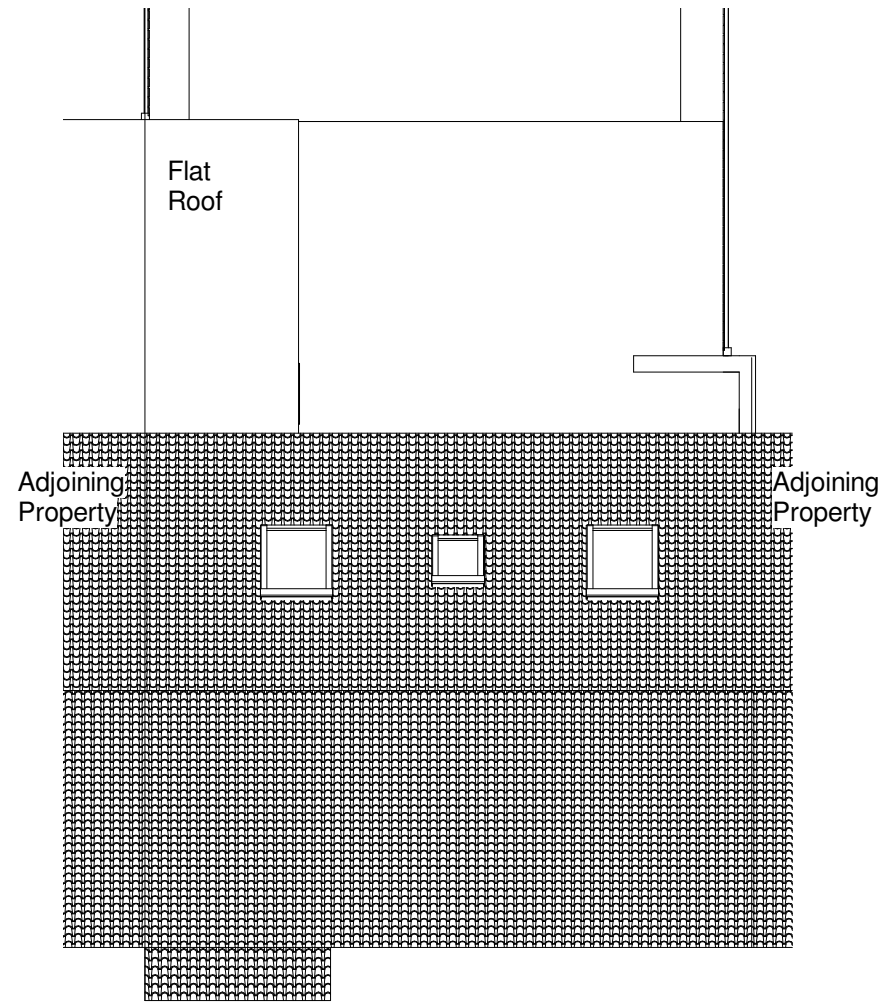

3 04 Existing Roof Plan  
1 : 100

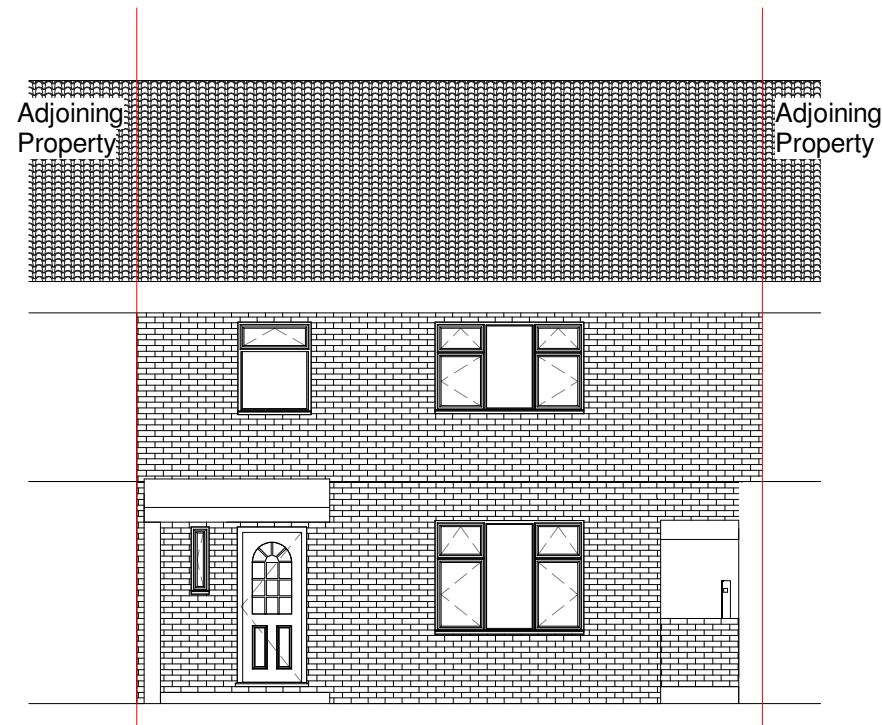


4 Existing Front Elevation  
1 : 100

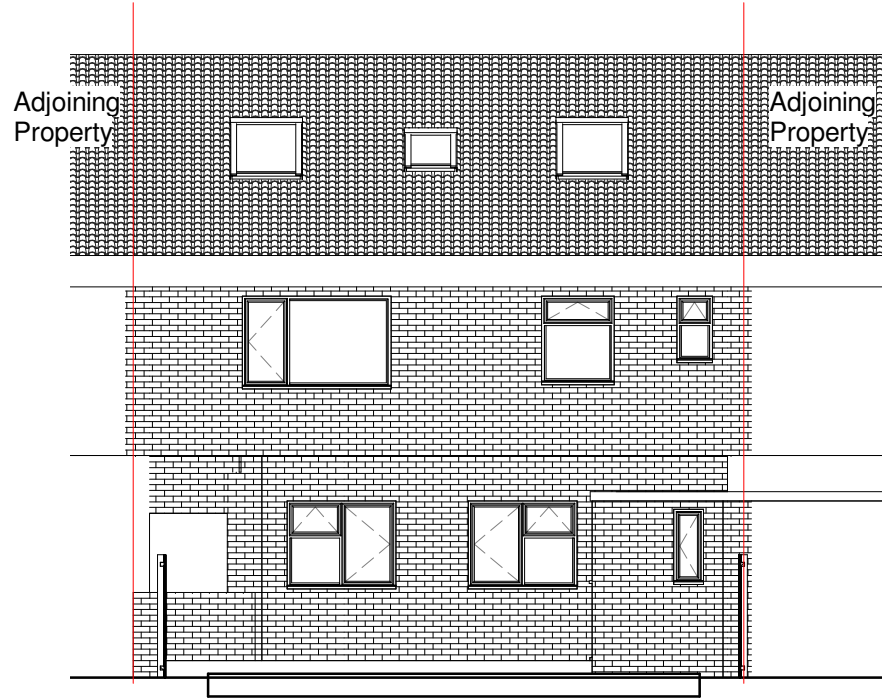

5 Existing Rear Elevation  
1 : 100



6 Existing Side Elevation 1  
1 : 100

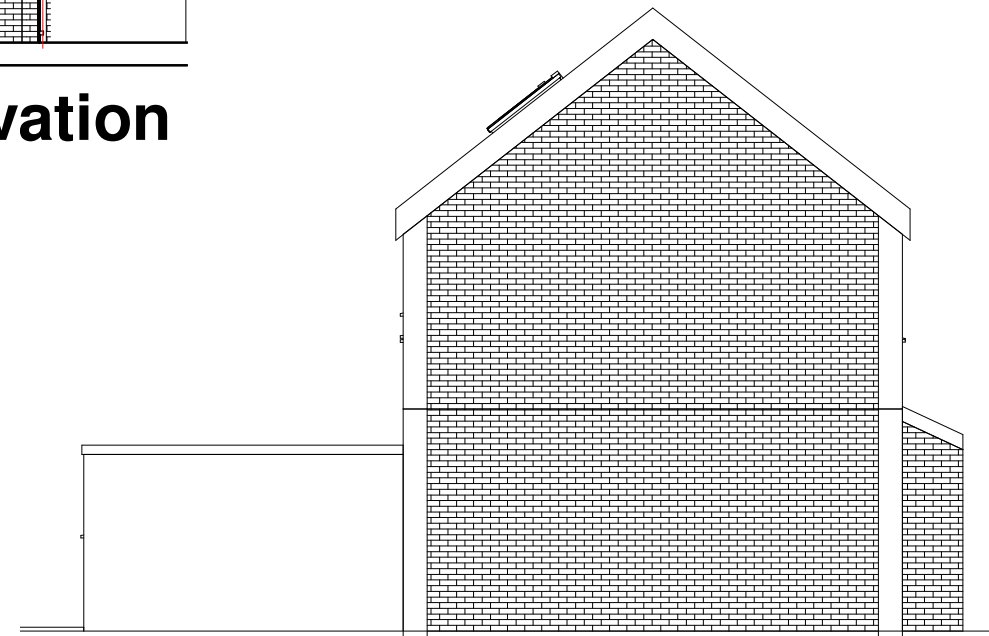

7 Existing Side Elevation 2  
1 : 100

Project Address:

8 Avebury Avenue  
Wythenshawe  
M23 2GE

Drawing:

Existing Plans and  
Elevations

Date Issued:

27/02/2025

Client Name:

Annie Stores

Project Description:

Proposed Single  
Storey Rear  
Extension

Drawing Number:

PL001

Additional Notes:

Drawing not to be  
scaled.

Proposed works not  
to be started before  
Planning Permission  
is granted.

Dimensions shown  
are in millimeters.

All measurements  
to be verified on  
site.



SCALE 1 : 100  
A2 DRAWING