




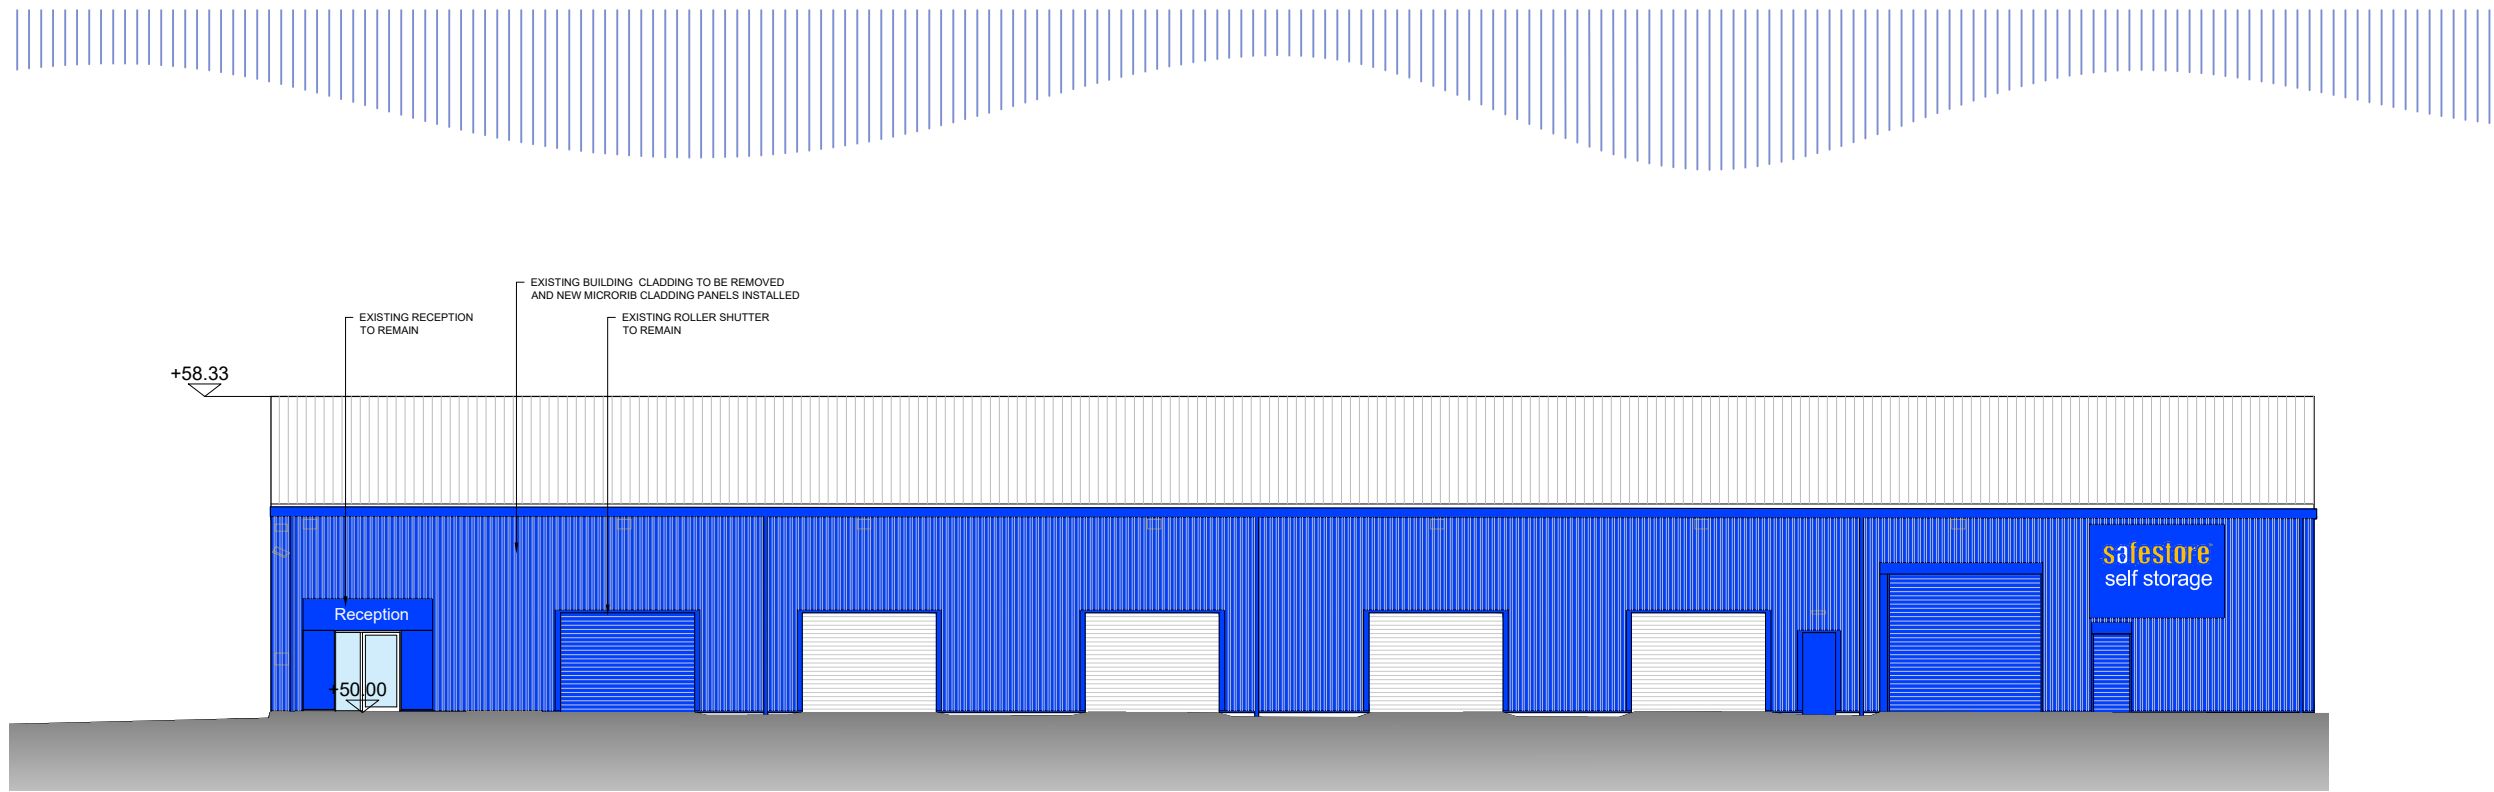


EXISTING EAST ELEVATION - ELEVATION 1

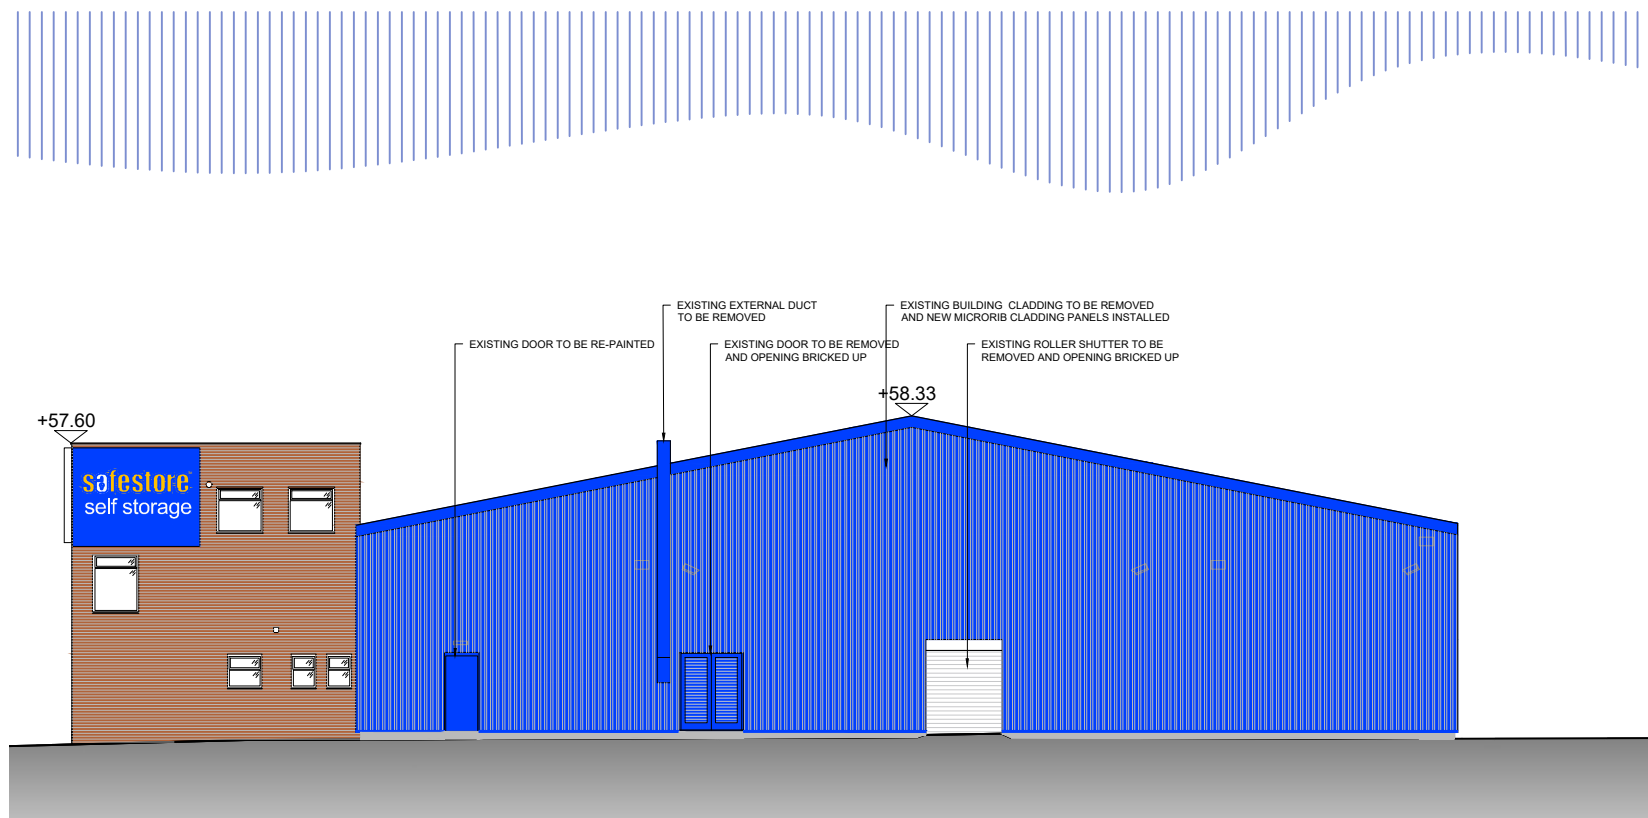


EXISTING SOUTH ELEVATION - ELEVATION 2

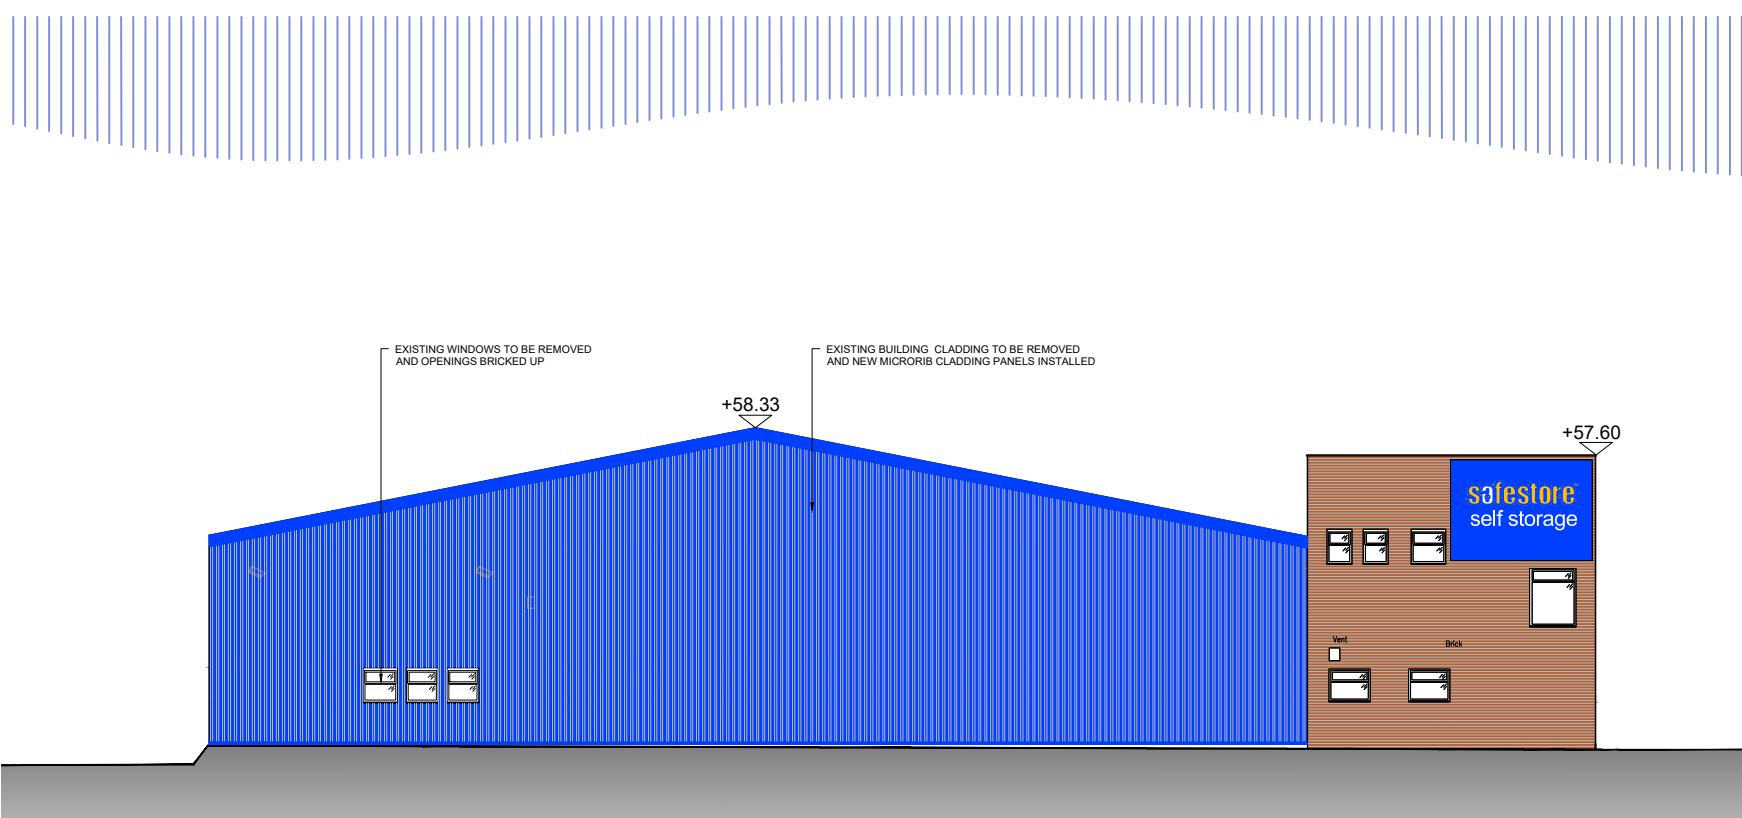


EXISTING NORTH ELEVATION - ELEVATION 4

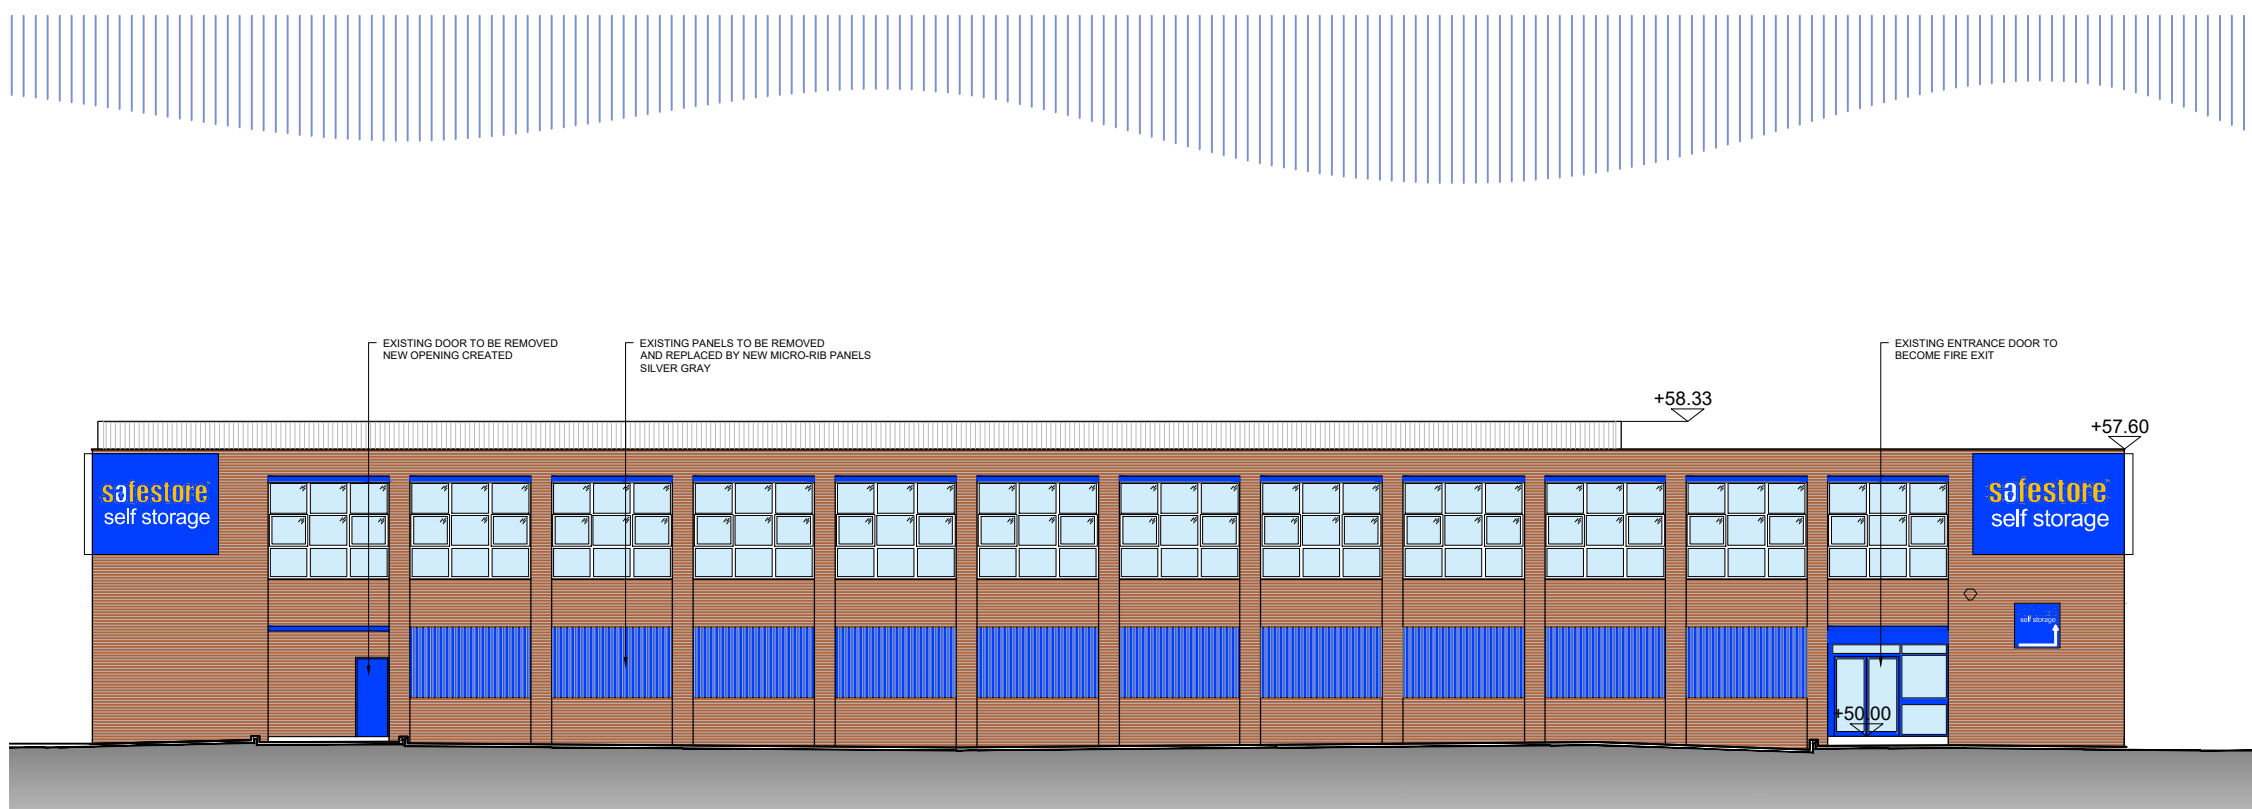

EXISTING WEST ELEVATION - ELEVATION 3

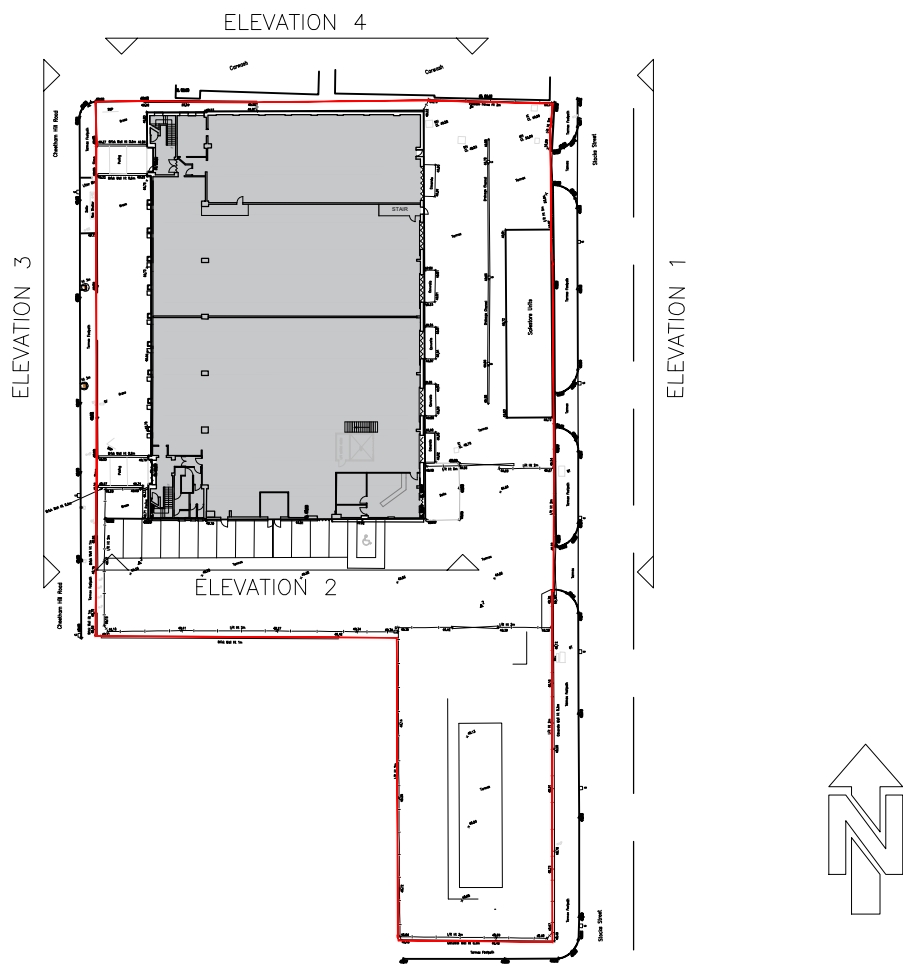

EXISTING SITE PLAN
Scale 1:1000

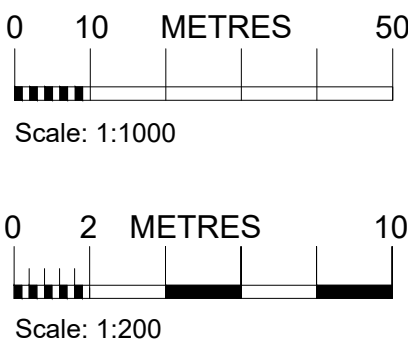

PRELIMINARY	
FOR APPROVAL	✓
TENDER	
CONSTRUCTION	
AS BUILT	

TEW AND SMITH
ARCHITECTS AND SURVEYORS

Revisions:

Project:
SAFESTORE
PROPOSED NEW BUILDINGS
CHEETHAM HILL ROAD
MANCHESTER, M8 8LW

Title:
EXISTING ELEVATIONS

Date: 20.09.2021	Drg No.	Rev:
Scale: 1:200@A1	4664-05	-
Drawn: ER		
Checked:BF	© Proprietor: Tew and Associates Limited	

QUOITS HOUSE, 4 HARBOROUGH ROAD,
KINGSTHORPE, NORTHAMPTON, NN2 7AZ
TEL: (01604)791197 FAX: (01604) 717991
EMAIL: architects@tewassociates.co.uk
WEB: www.tewassociates.co.uk