



Purpose of Issue	Planing
Do not scale from this Drawing. All information should be checked by the contractor site before commencing work. Any discrepancies should be reported to the Architect immediately. All rights are reserved and are not transferable. Unauthorized reproduction of this drawing are not permitted	

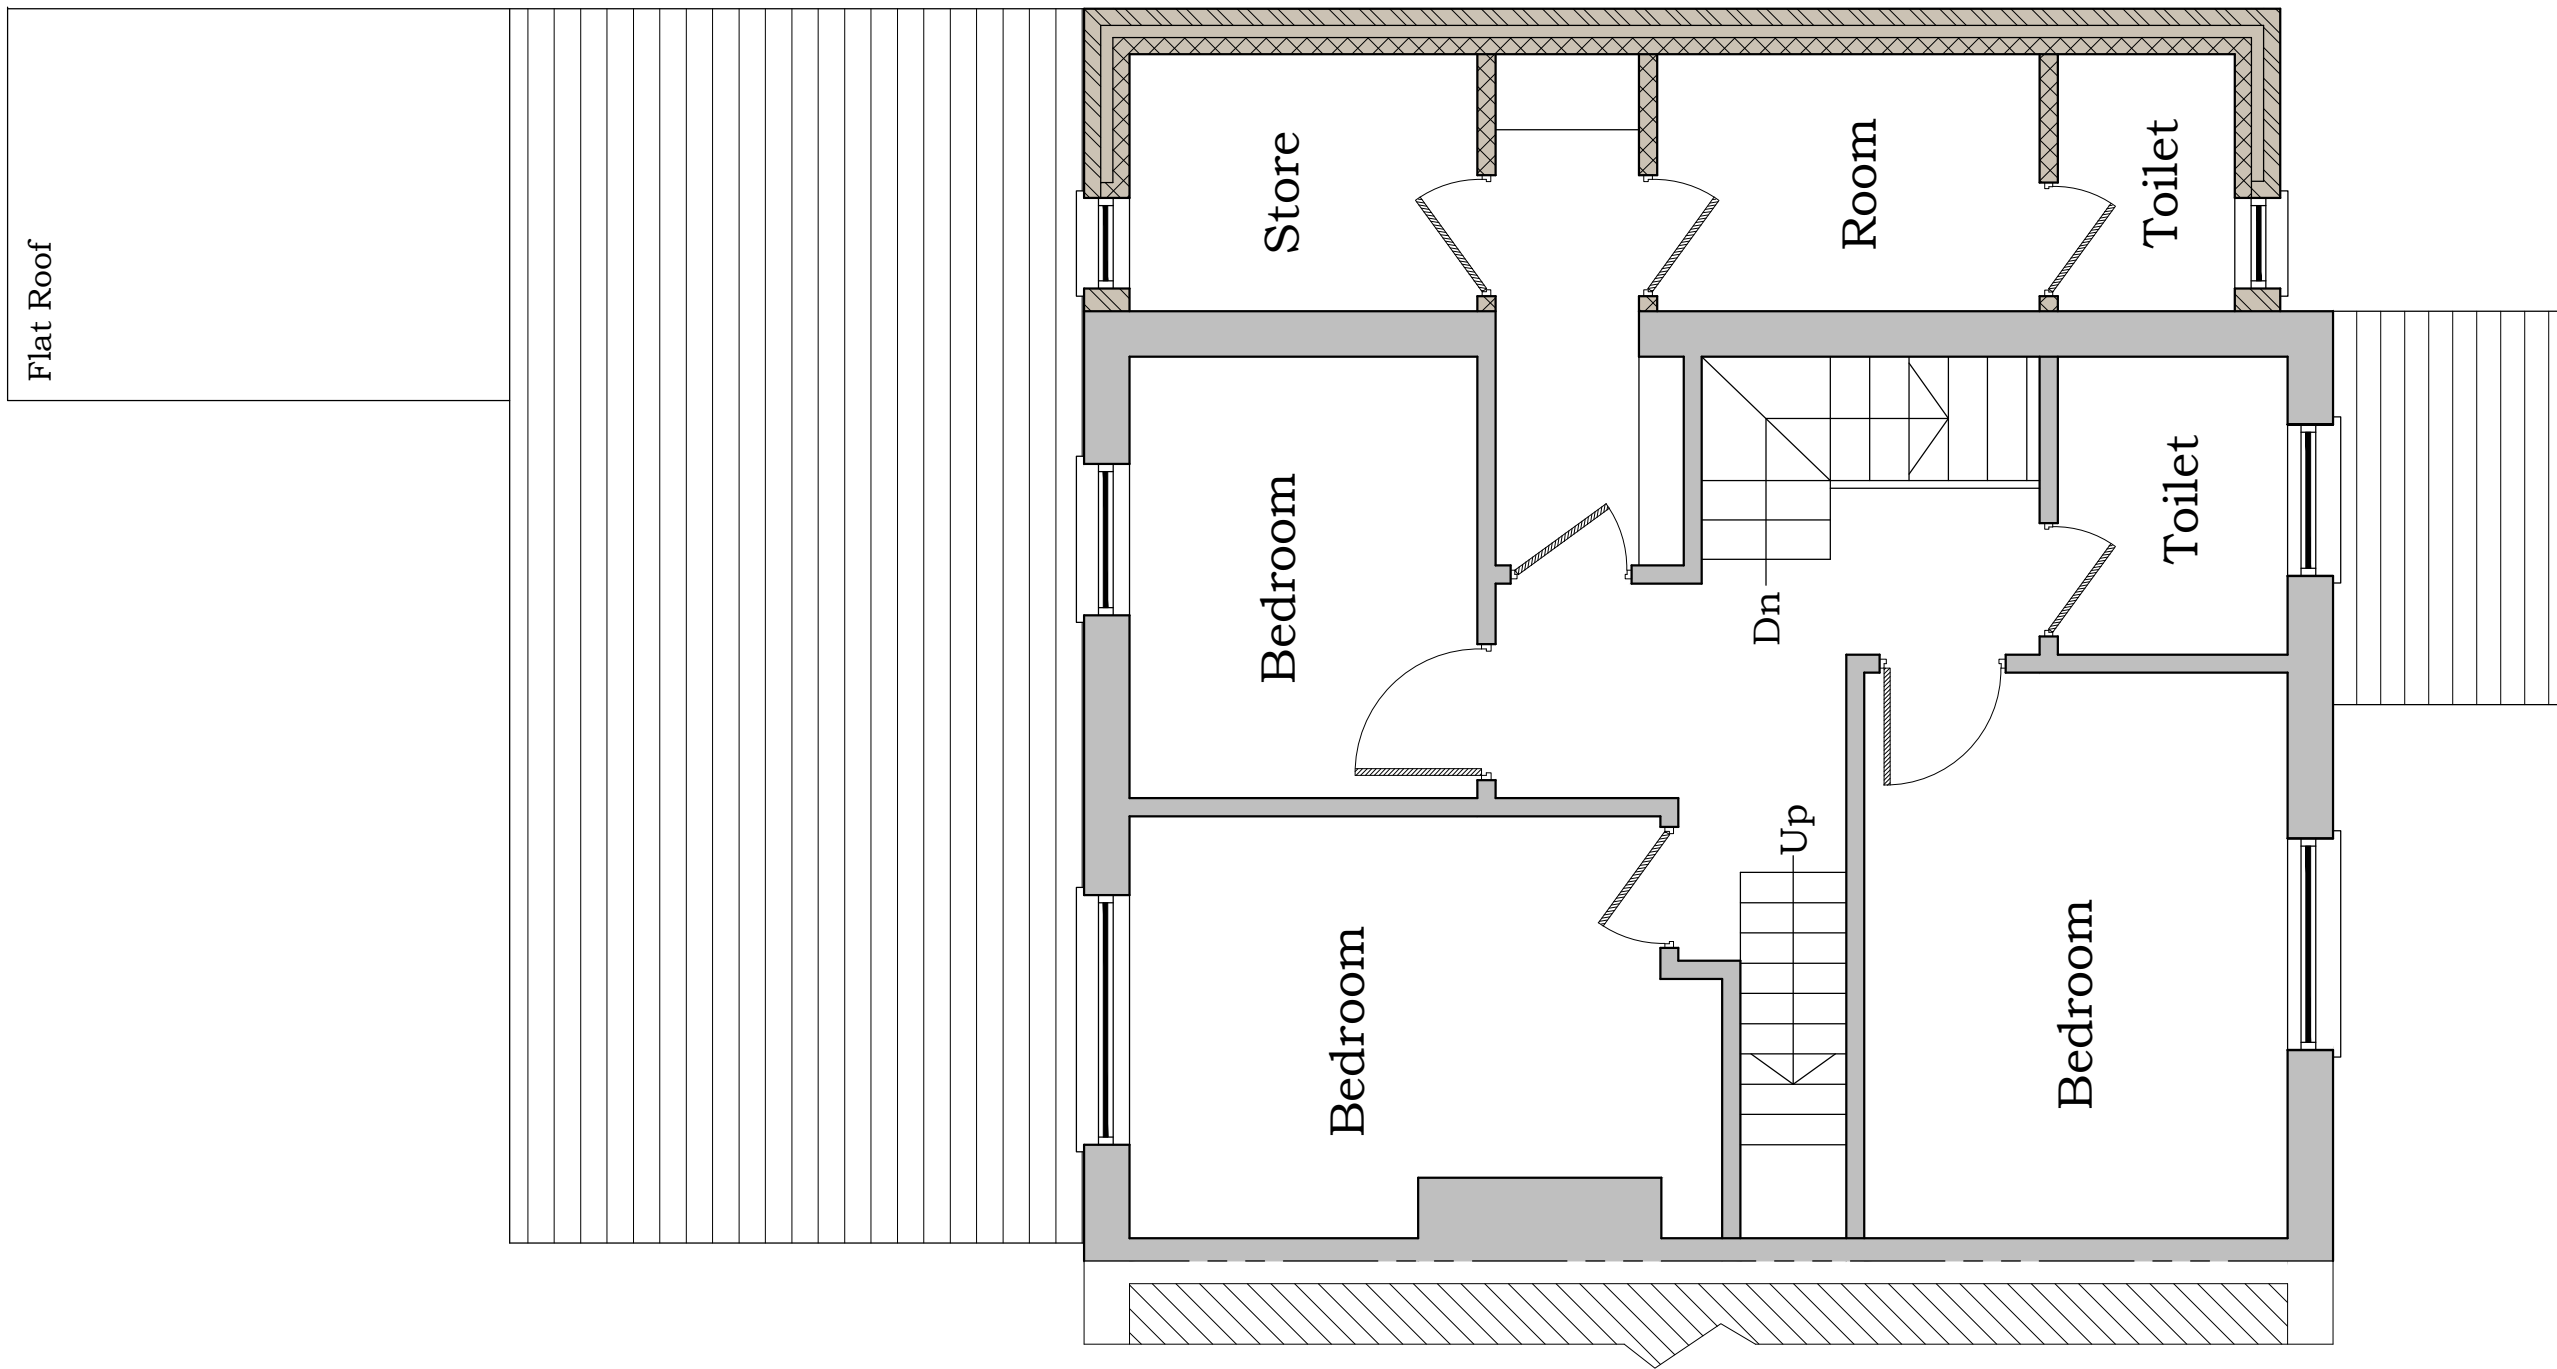

AFR STUDIO LIMITED
173-A Dickeson Road, Longsight
Manchester, M13 0YN

Project :
**118 Beresford Road Longsight,
Manchester, M13 0TB**

 

Drawing Title : Proposed First Floor Plan		Drawing No. : DR-06
Checked By : Amjad Tahir	Scale : 1:50@A3	Date : 24-01-2025