




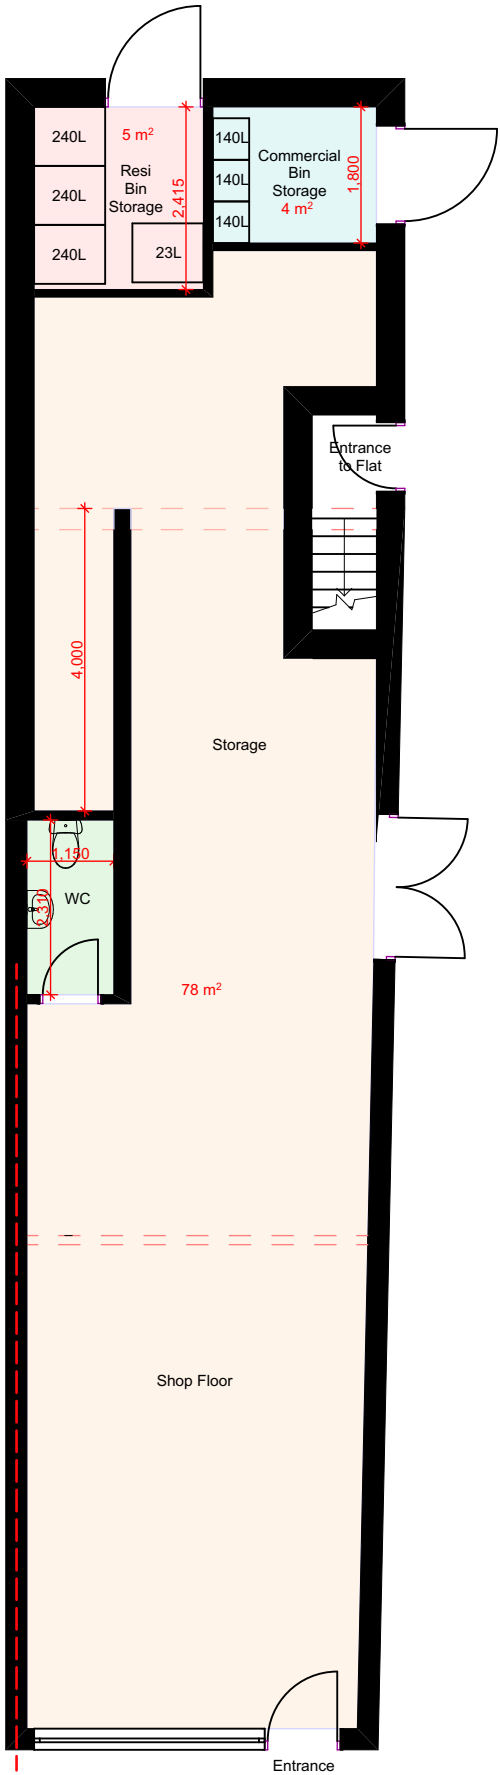


PROPOSED GA GROUND
FLOOR PLAN @1:100

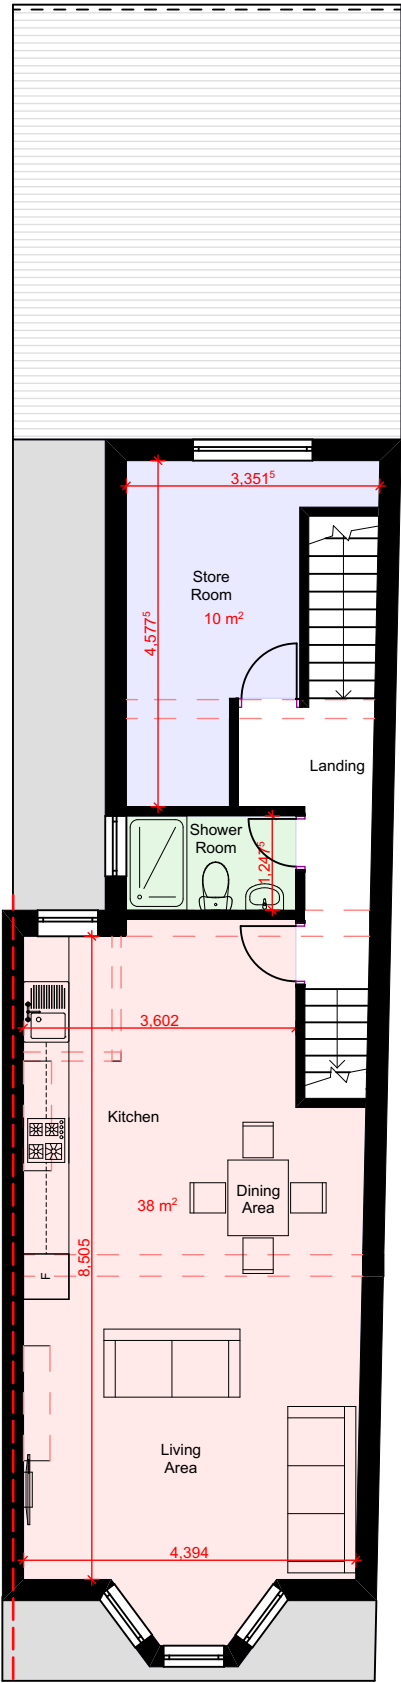

PROPOSED GA FIRST
FLOOR PLAN @1:100

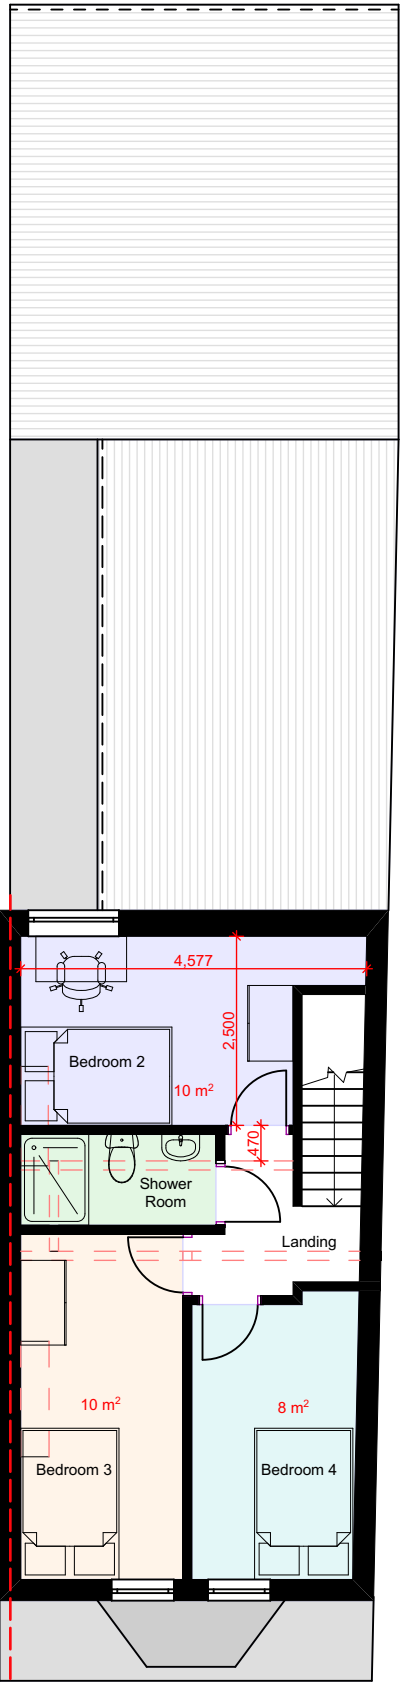

PROPOSED GA SECOND
FLOOR PLAN @1:100

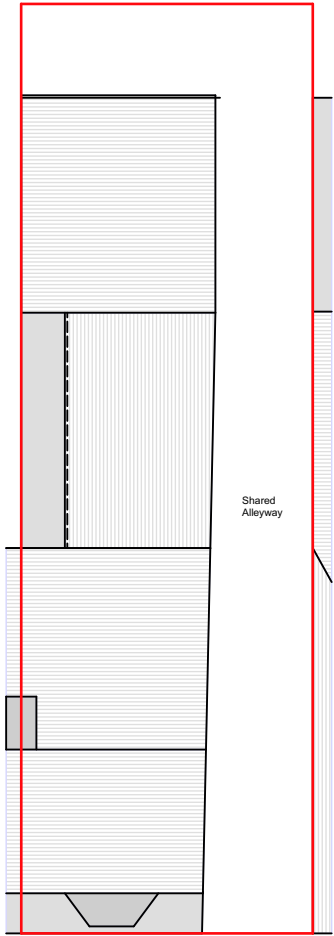

WILMSLOW ROAD
PROPOSED GA SITE
PLAN @1:200


notes

This drawing is subject to a detailed building and site survey, therefore no guarantee of its accuracy can be given. This drawing has been draughted in accordance with the clients design requirements.

All areas are approximate and are subject to a detailed building and site survey and further design development.

All dimensions should be checked prior to commencement of construction on site. Measurements should not be taken off the drawing.

All dimensions shown are in millimetres (mm).

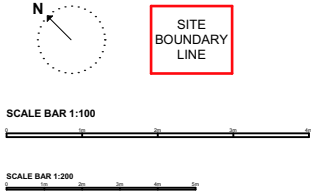

PL3	Planning Updates	28.01.25
PL2	Planning Updates	16.01.25
PL1	Planning Updates	19.11.24
PL0	Planning Issue	14.10.24

revisions

NADA Architects Ltd
169 Kingsway
Burnage
Manchester
M19 2ND
Mob: 07974 735527
E: ahmed@nadaarchitects.com
W: www.nadaarchitects.com

D - design	PL - planning	PT - pre-tender
T - tender	P - preliminary	
C - construction	R - record	

JUPITER PROPERTIES LTD

CONVERSION
193 WILMSLOW ROAD,
MANCHESTER, M14 5AQ

PROPOSED GA FLOOR PLANS
& SITE PLAN

scale	date	drawn	checked
1:100 @ A3	14.10.24	MI	AC
1:200 @ A3			

job no	(category) dwg no	revision
--------	-------------------	----------

24-1293 (04)001 PL3

Drawing measurements shall not be obtained by scaling. Verify all dims prior to construction. Immediately report any discrepancies on this drawing to Architect. This drawing shall be read in conjunction with associated specifications and related consultant's documents.