


1

Existing Rear Elevation

1 : 50

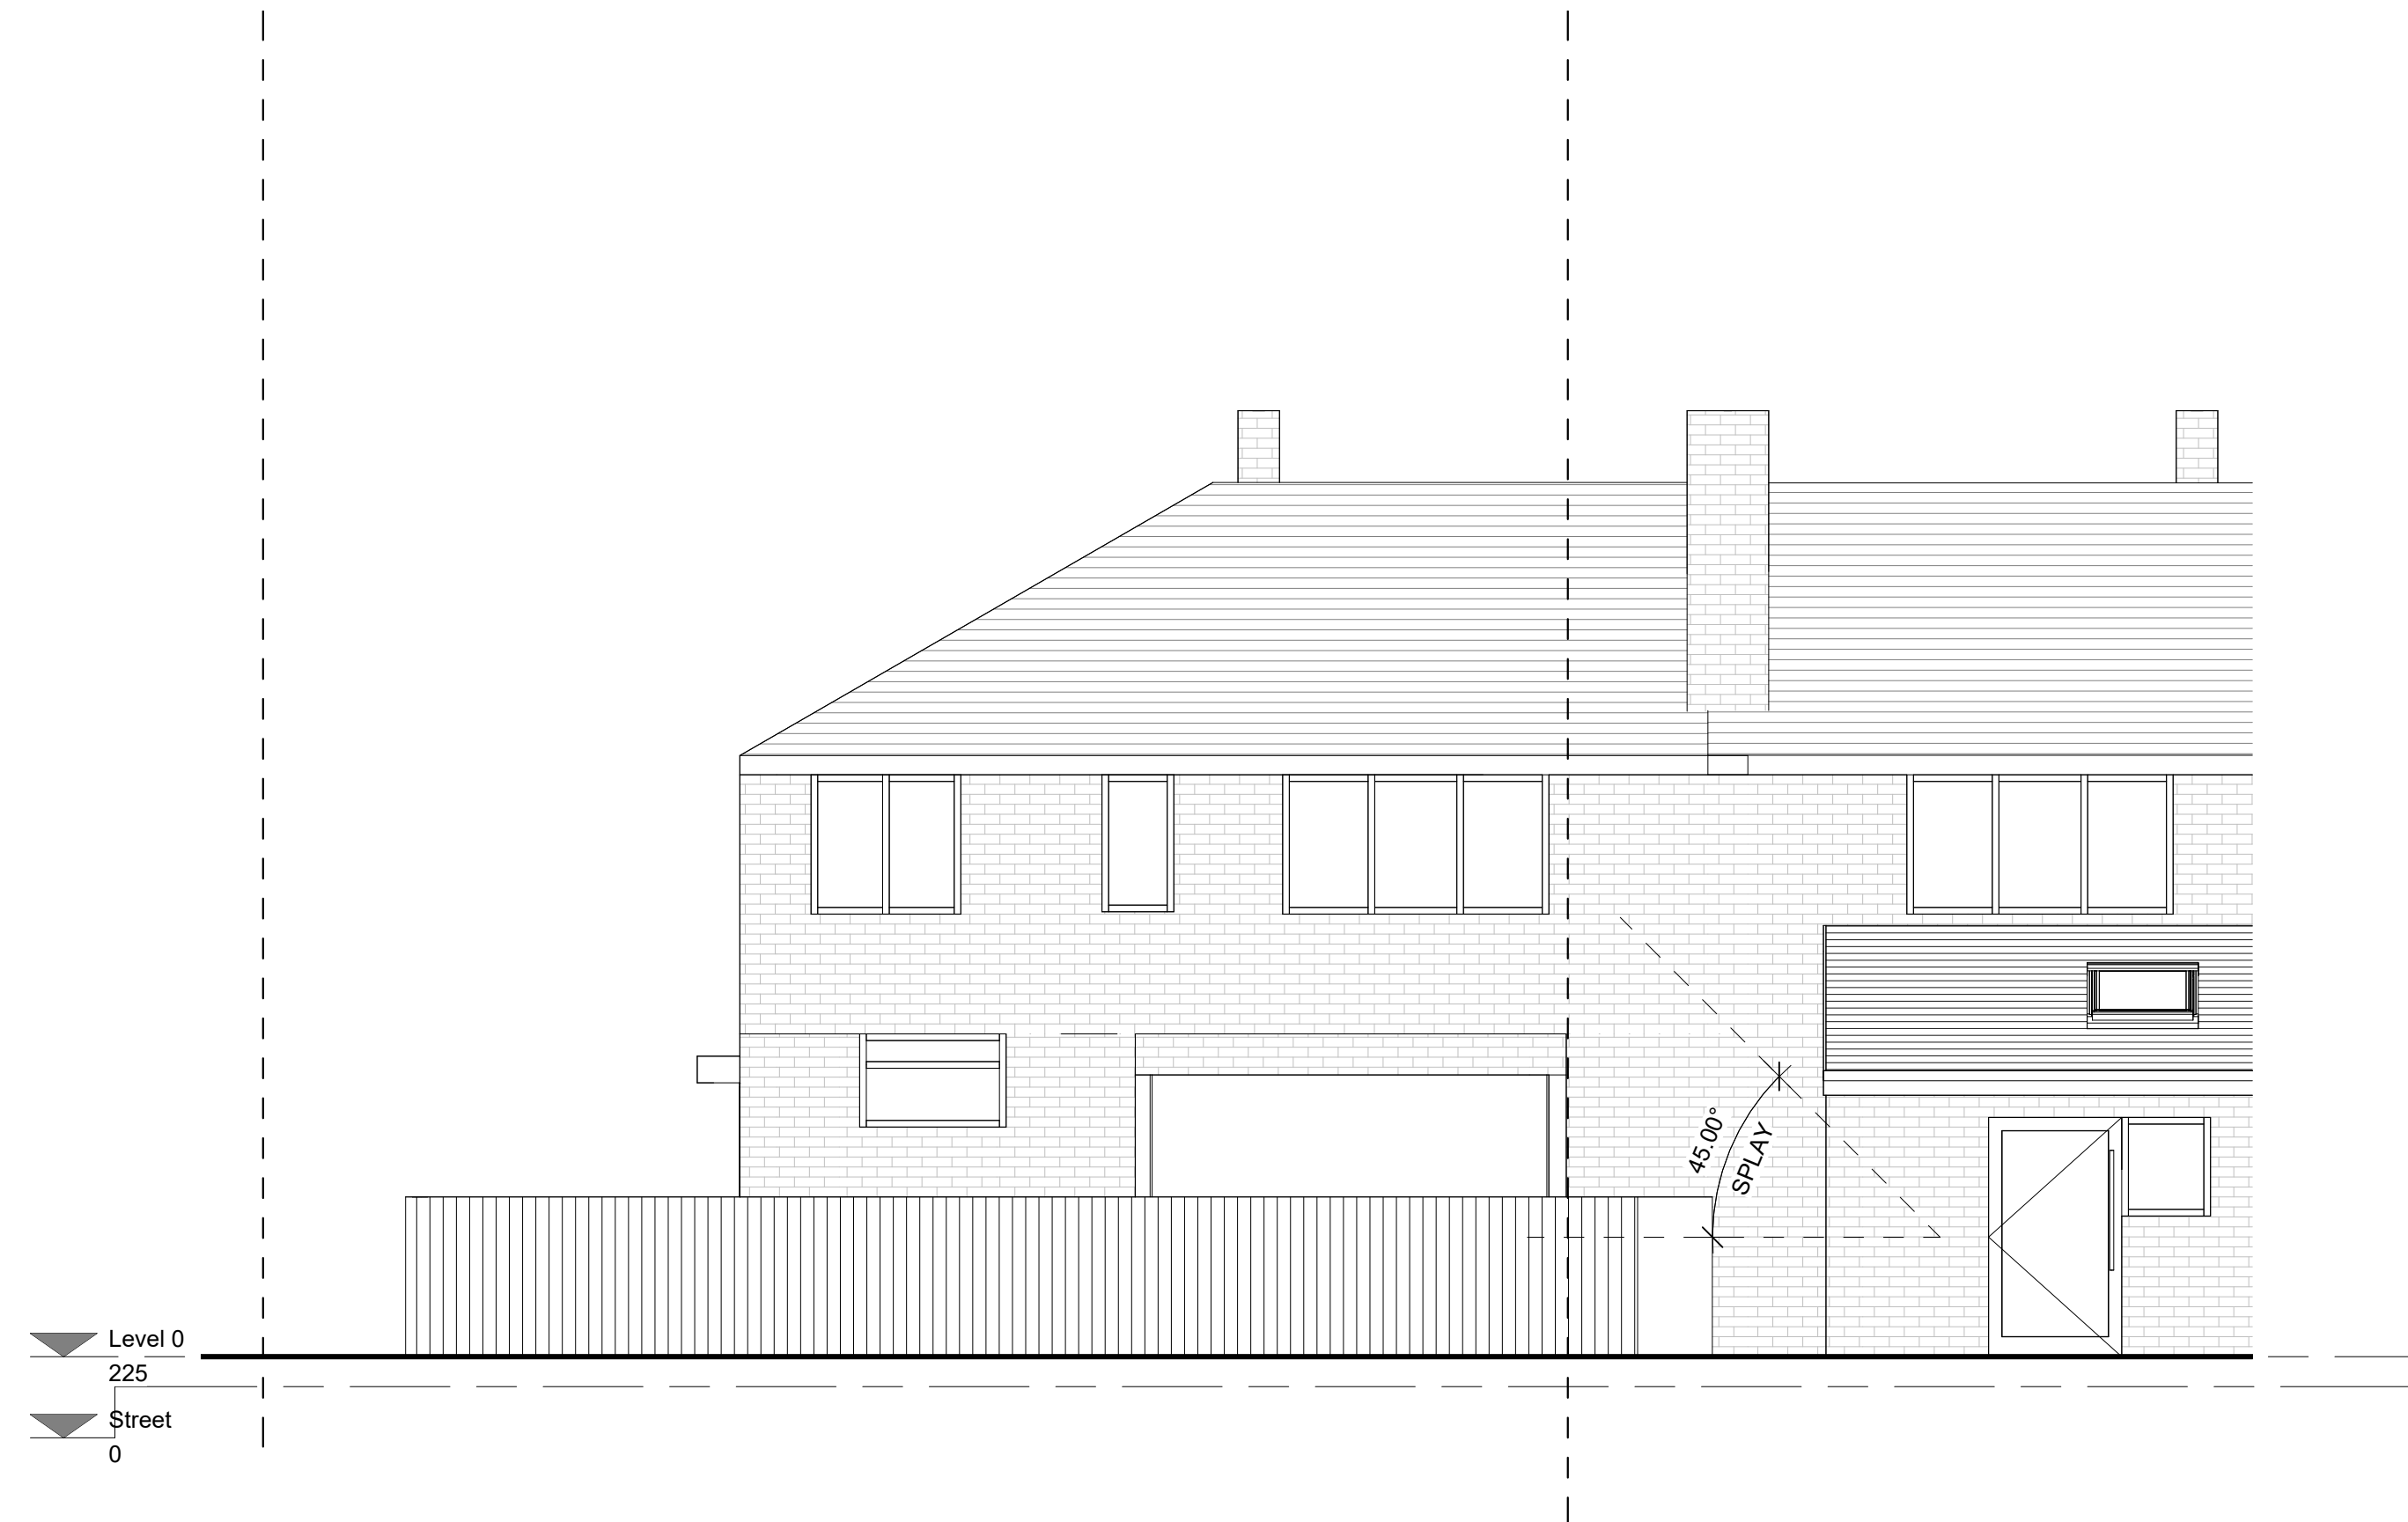


2

Proposed Rear Elevation

1 : 50

Proposed single storey
home office.
Materials used in any exterior work
are to be of a similar appearance to
those used in the construction of the
exterior of the existing
dwellinghouse.
Side windows to be obscurely
glazed.

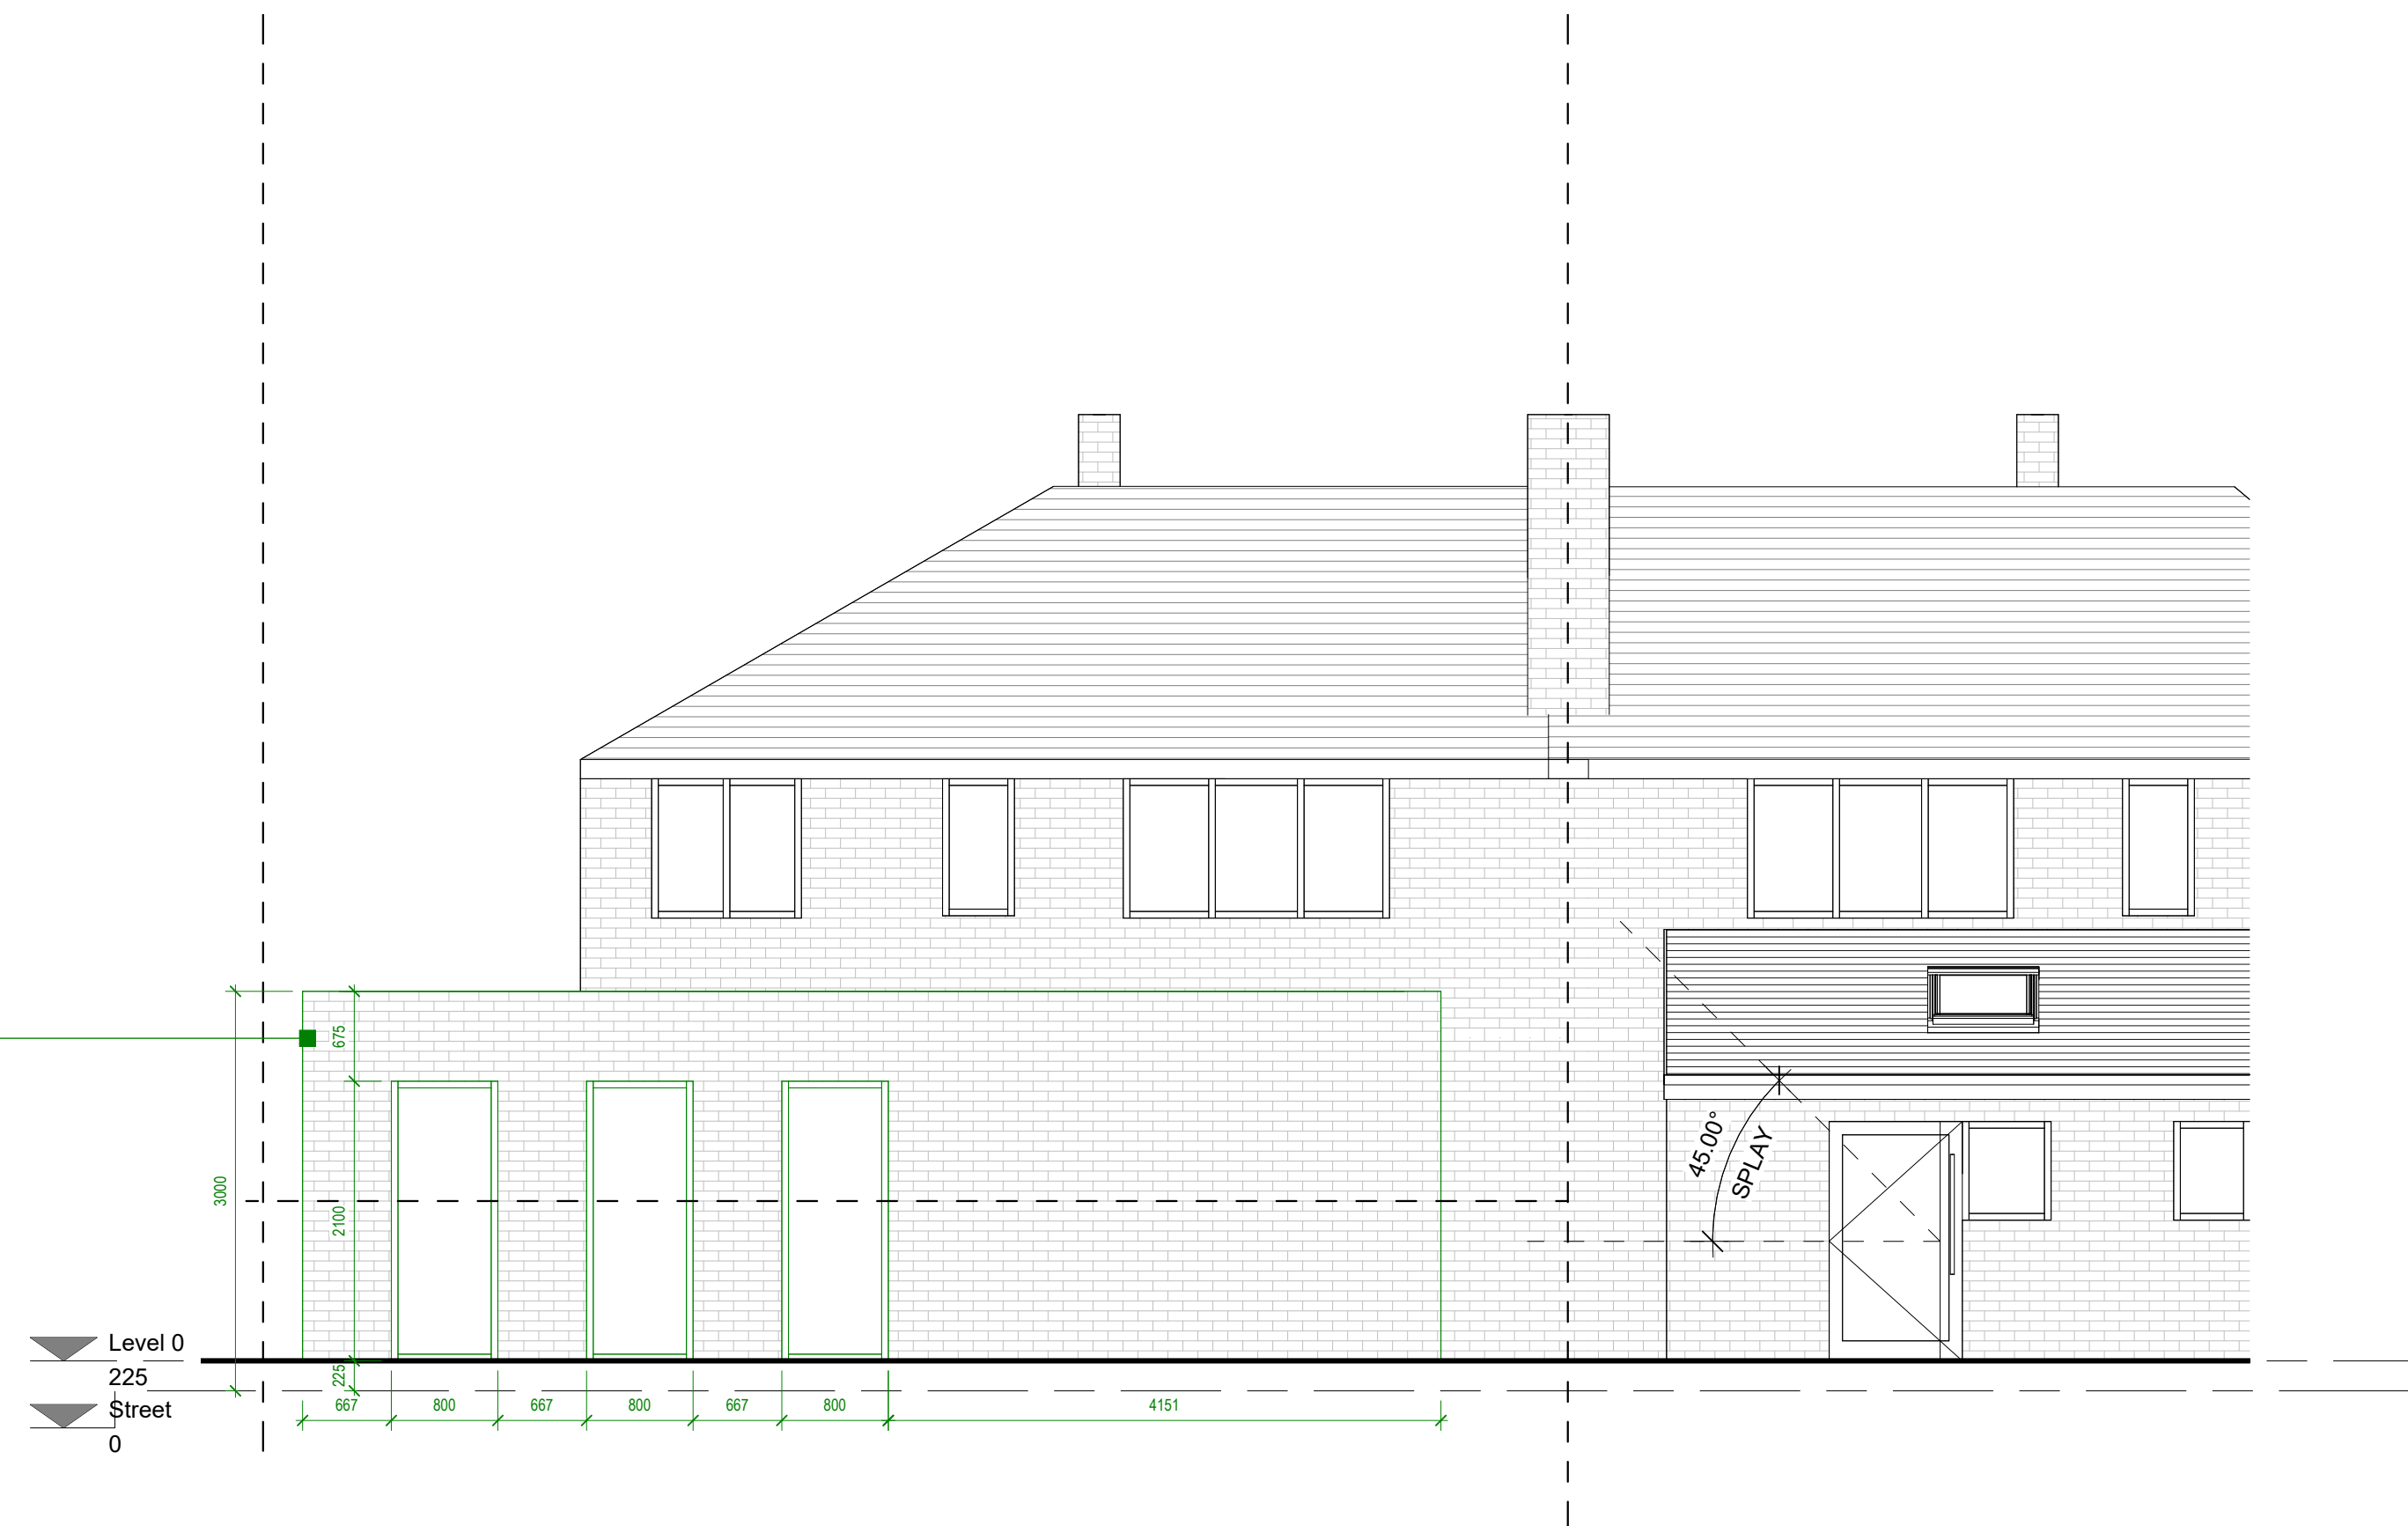

VISUAL SCALE 1:50 @ A1

Status
LAWFUL DEVELOPMENT CERTIFICATEClient
Mr Jiwan DhanikProject Title
68 SALE ROAD WYTHENSHAW M23 0DEDrawing Title
Existing and Proposed Rear Elevations A1

Project No.
2025_05

Drawing No.
002-SI-XX-00-DR-I-P8

Drawing Date

Rev

Scale at A1
1 : 50

Created By
Rakesh M

m83 Associates Ltd

London Office
3rd Floor, 86-90 Paul Street, London, EC2A
4NE

Manchester Office
187 Water Street, Manchester, M3 4JD

arb
Architects
Registration
Board
REG NO: 130844ARIBA
Chartered Practitioner