




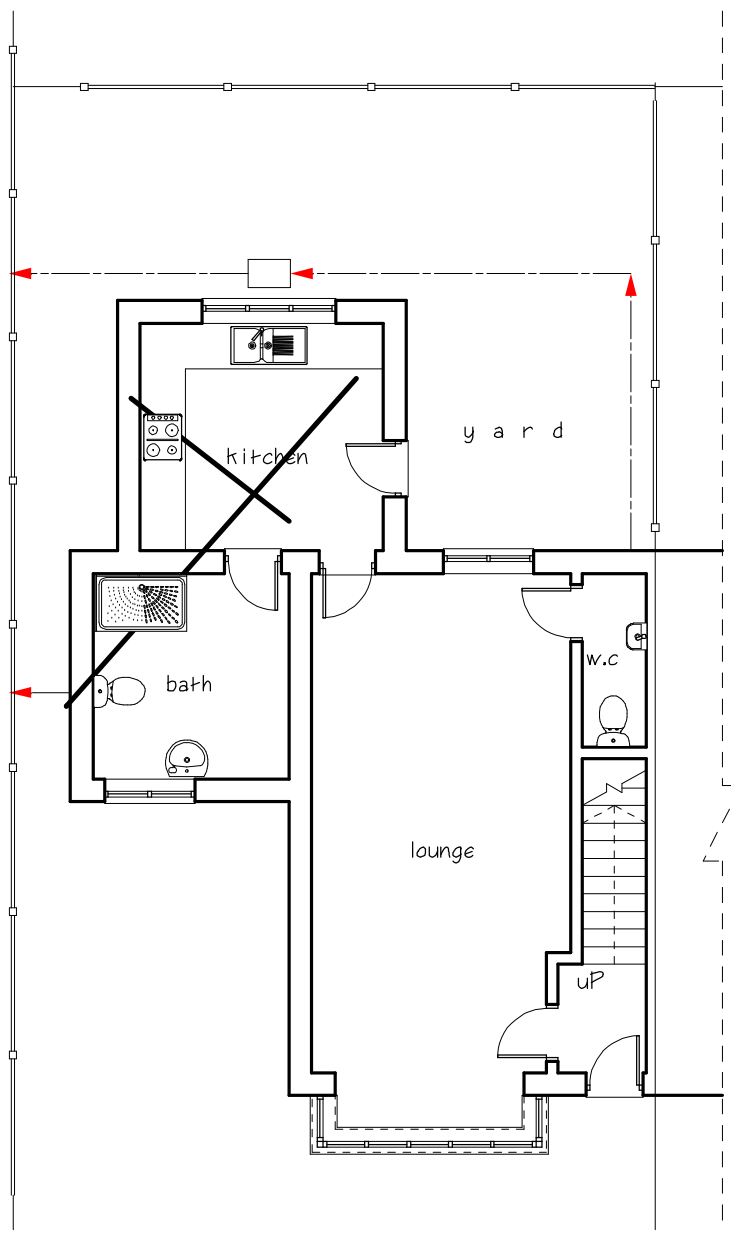


Existing ground floor plan

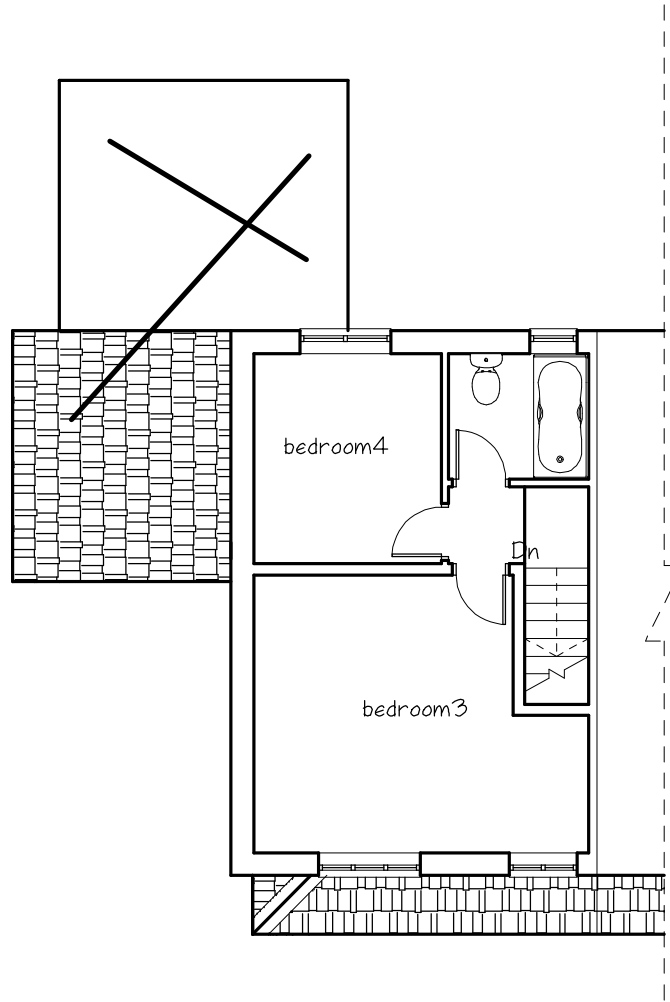


Existing first floor plan

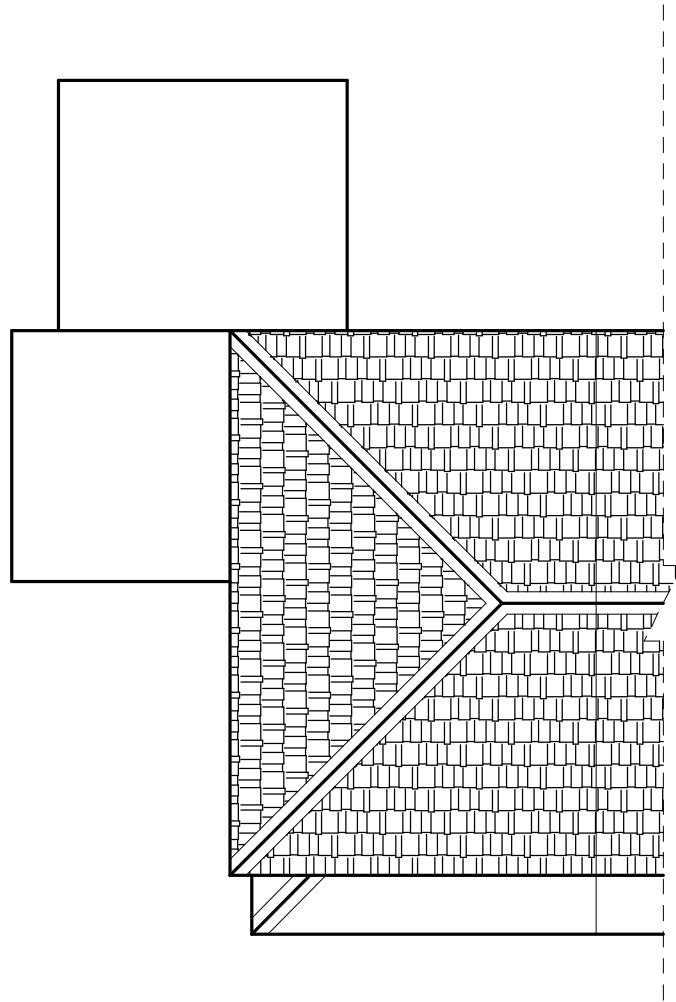


Existing roof plan

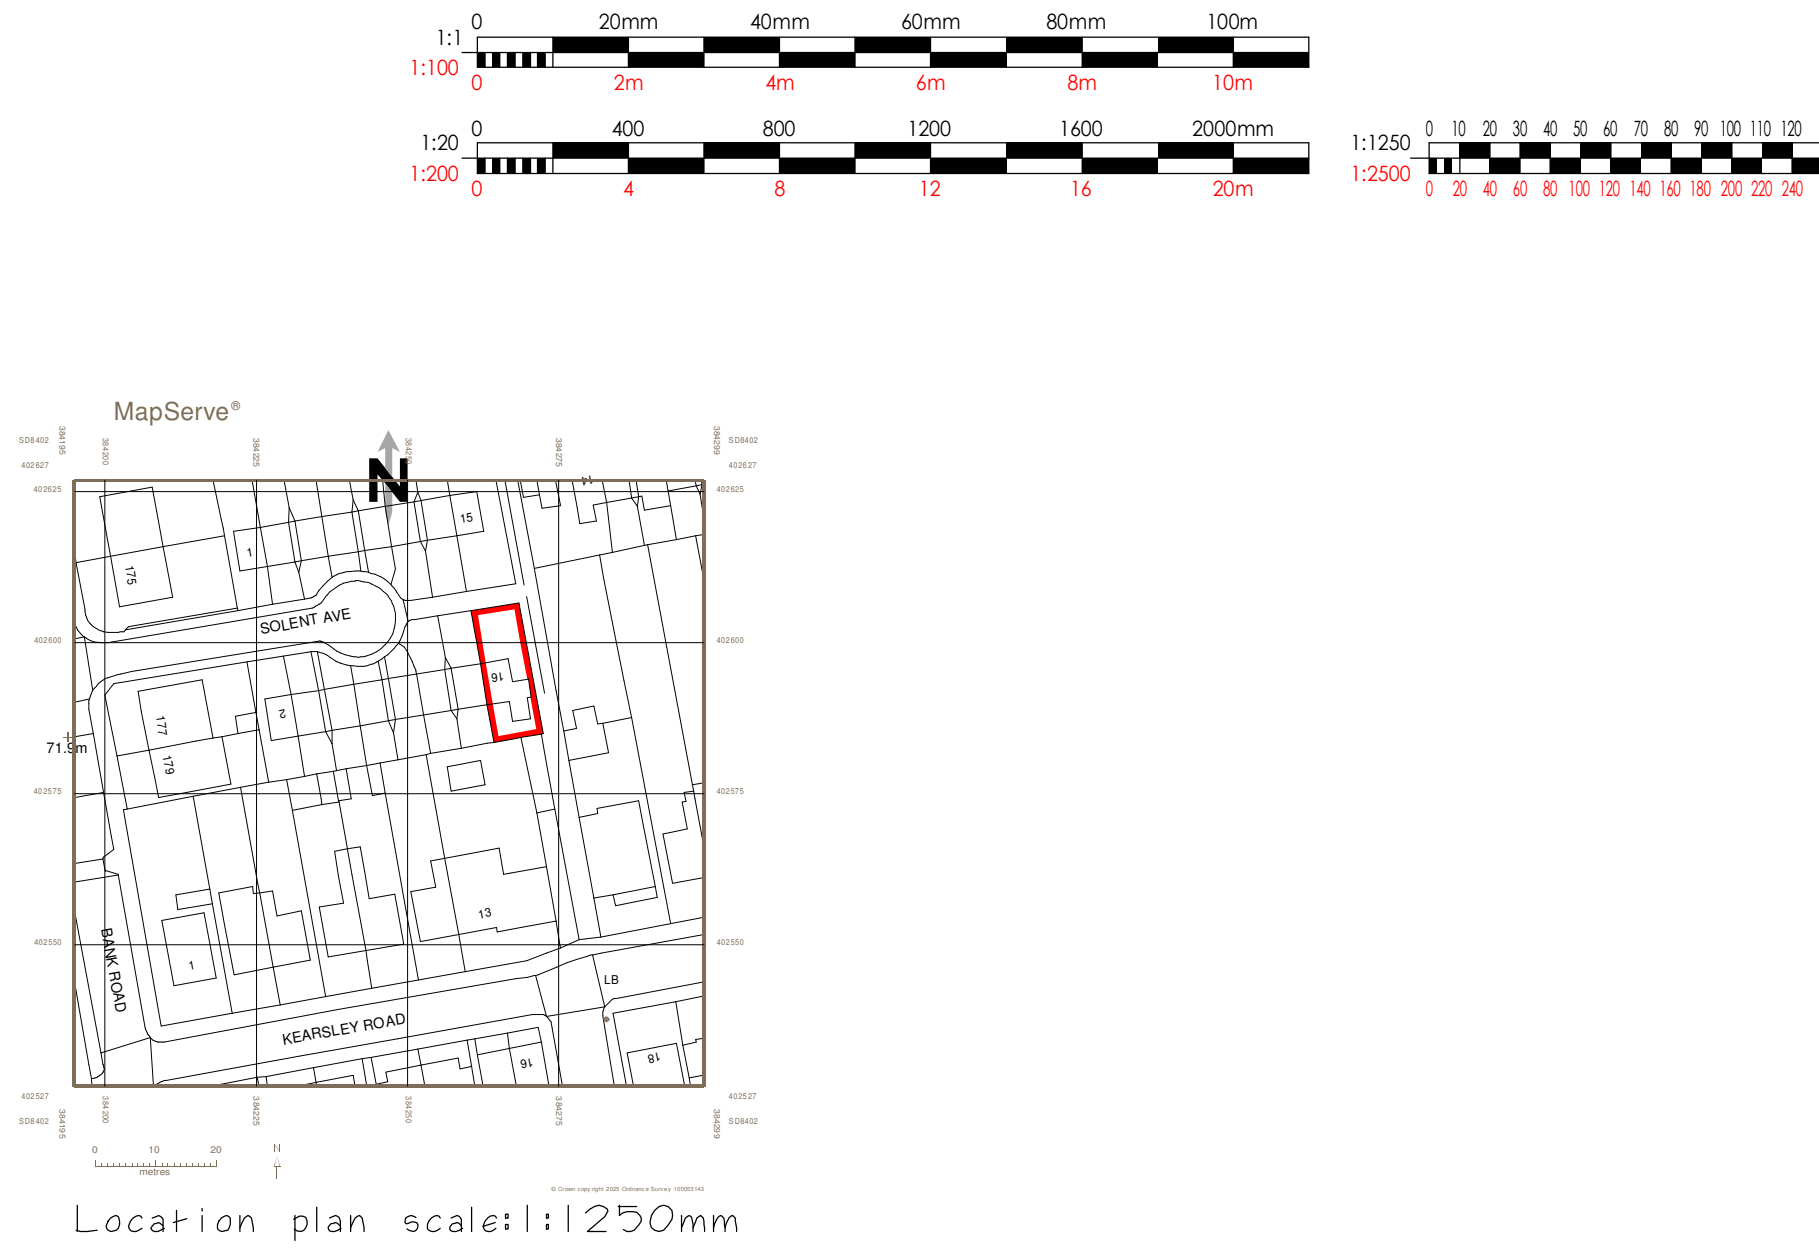


Existing front elevation

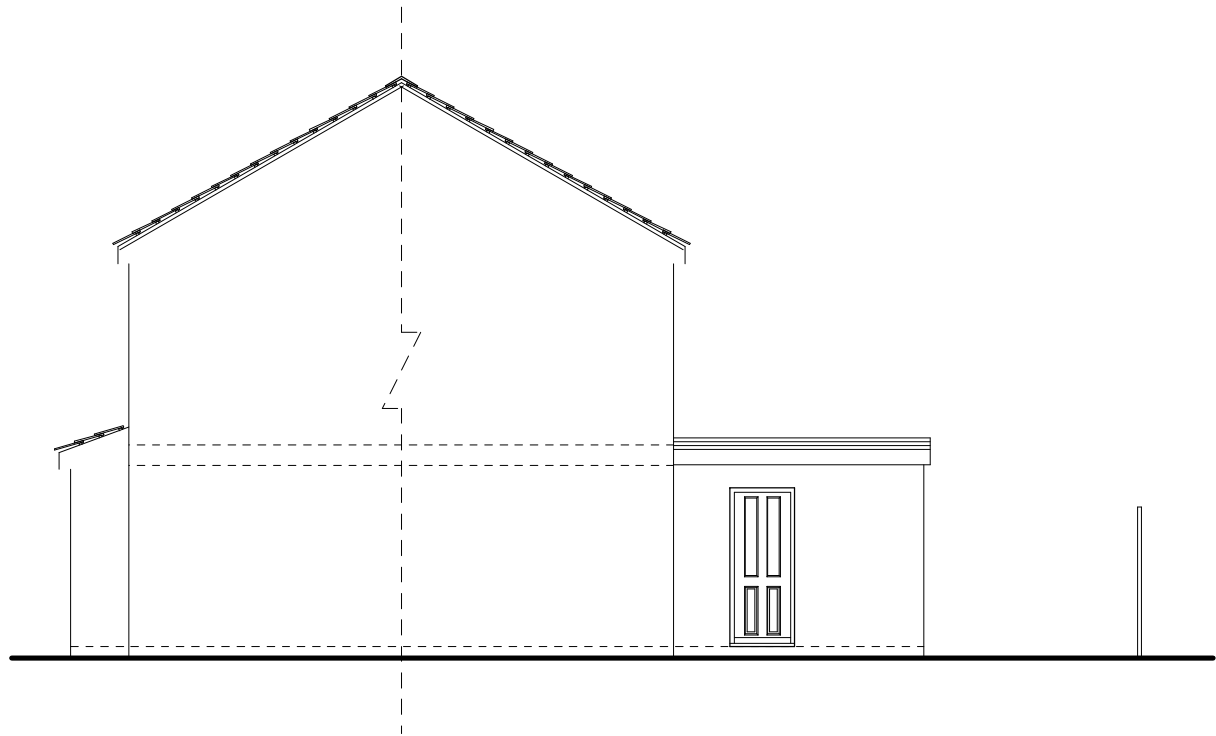


Existing side elevation (East)

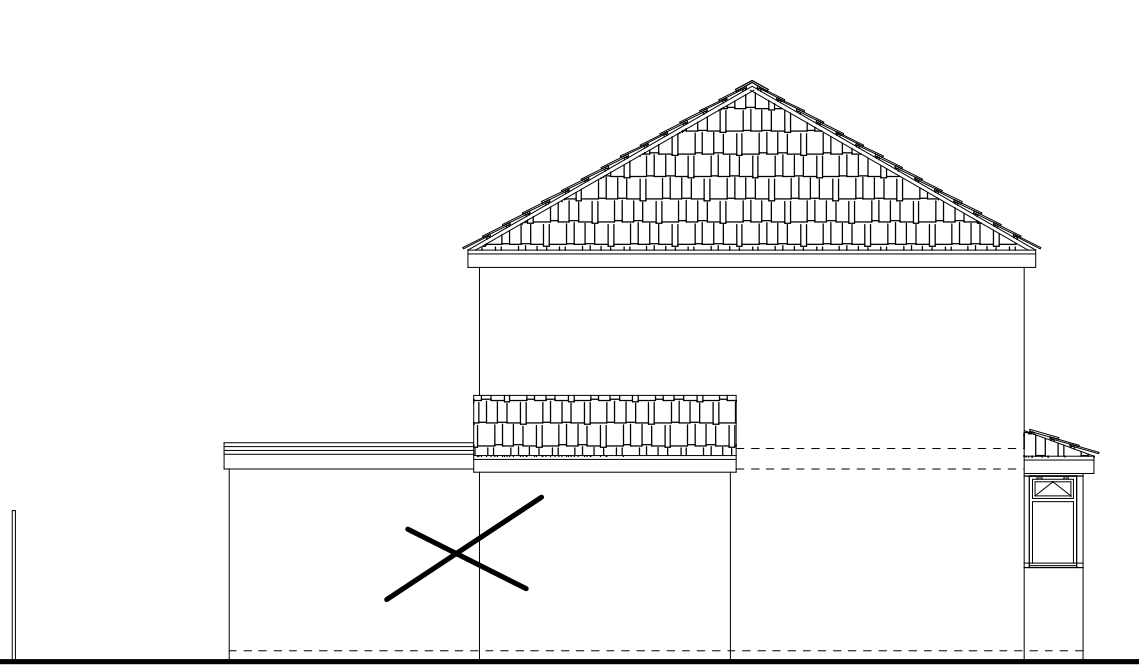


Existing side elevation (West)

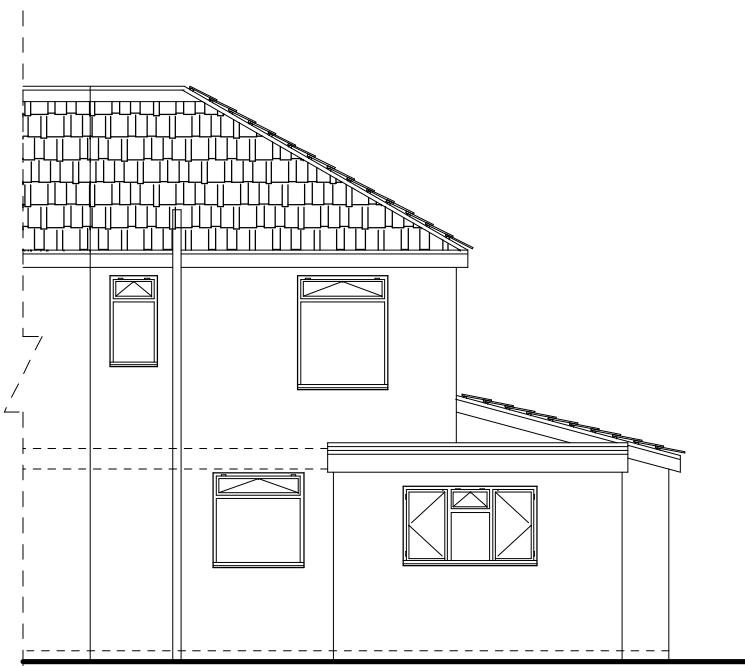

Existing rear elevation

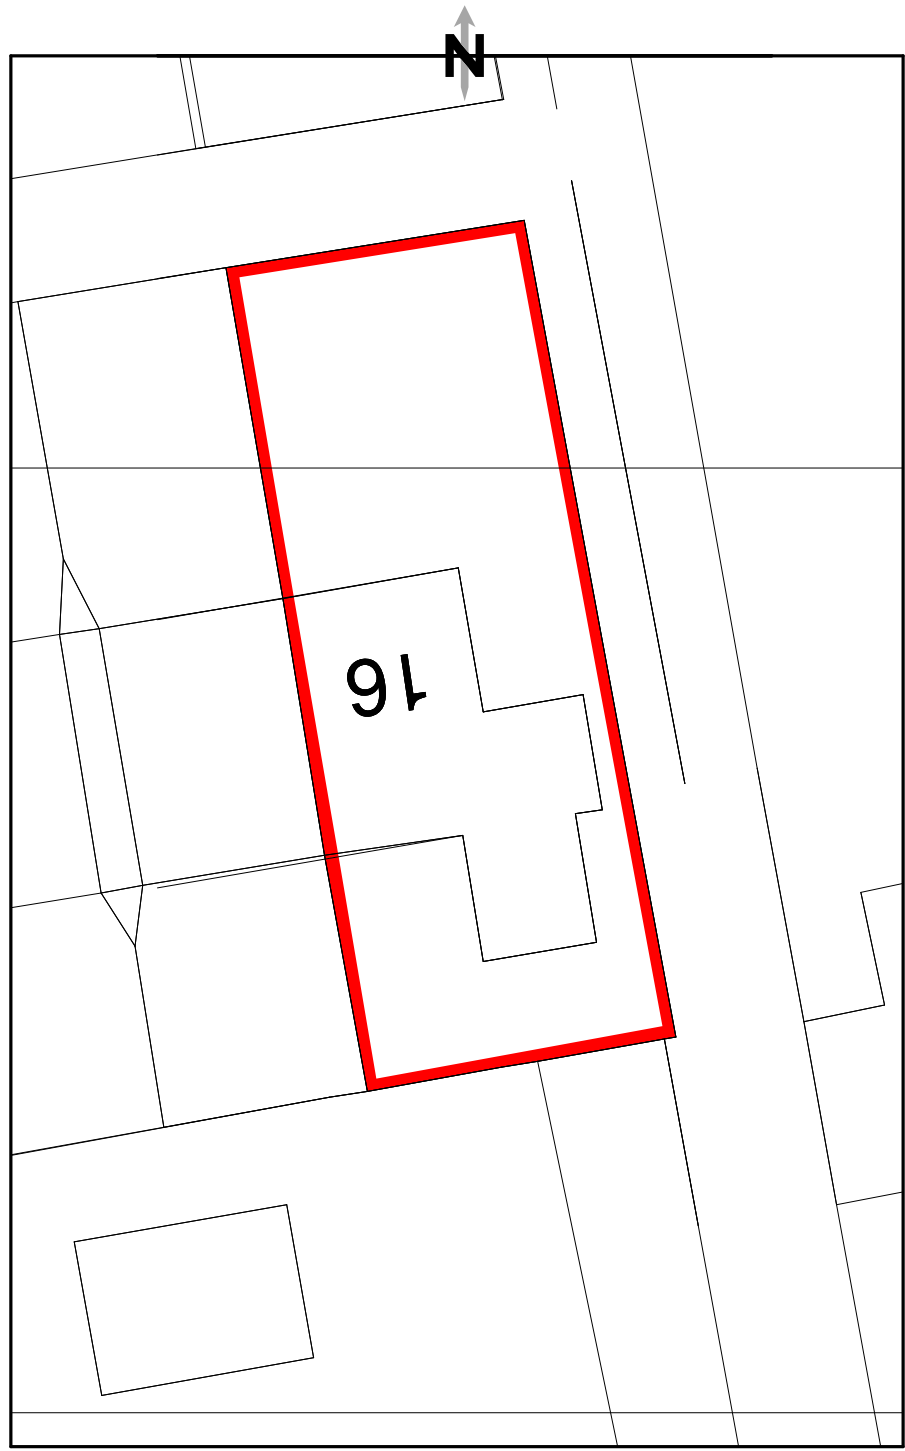

Existing block/site plan scale: 1:200mm

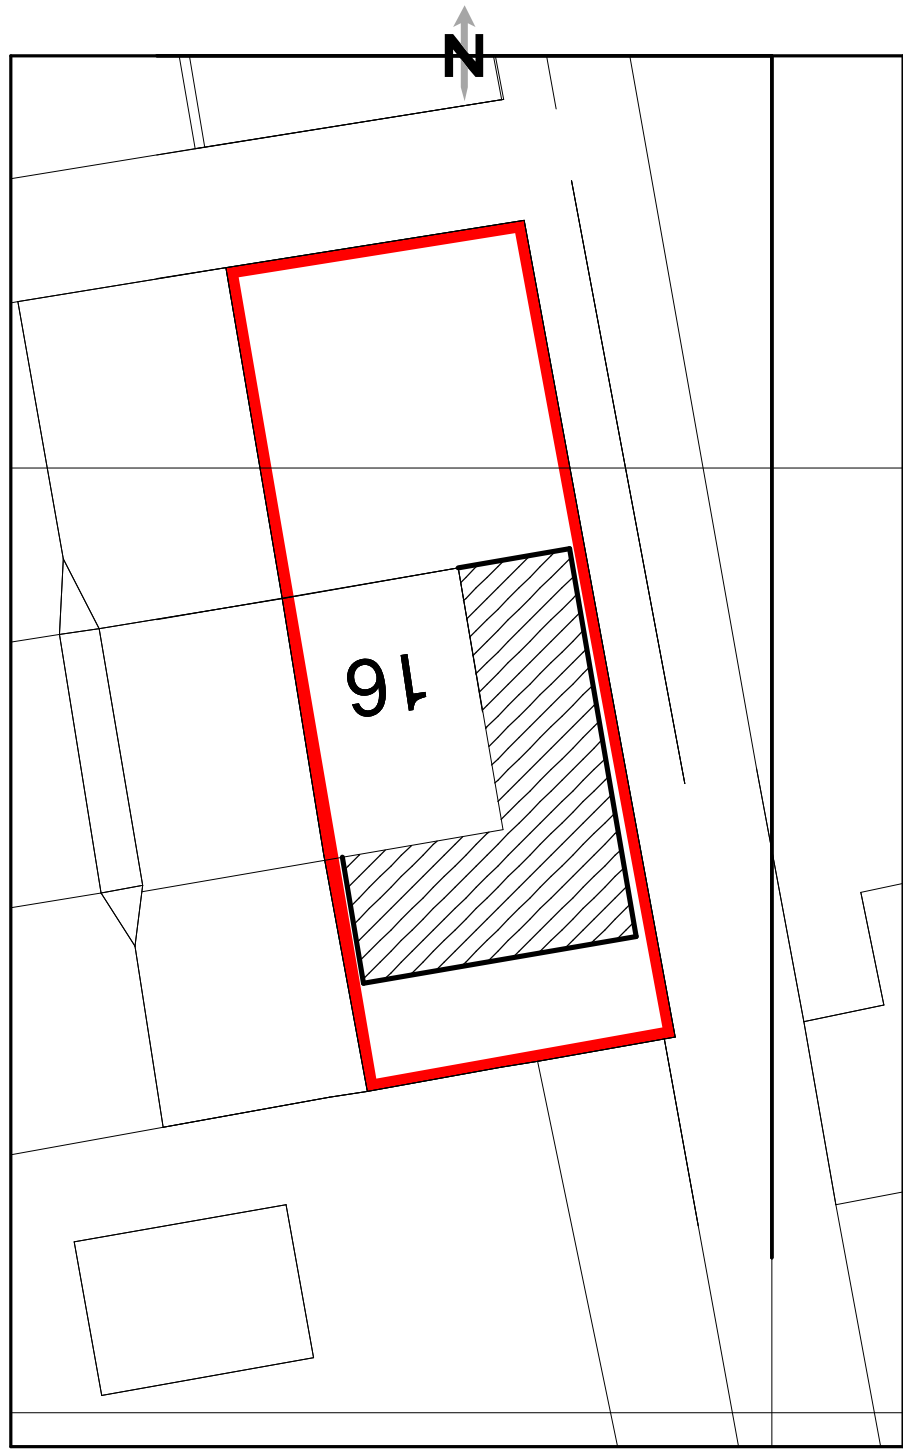

Proposed block/site plan scale: 1:200mm



**SYED HELAL UDDIN  
ARCHITECTURAL SERVICES**  
58 SOUTHWOOD DRIVE, BAXENDEN,  
ACCRINGTON, LANCASHIRE, BB5 2PZ  
TEL: 01254 238202 FAX: 0879 2352826  
MOBILE: 07879 261142  
EMAIL: SYEDHELALUDDIN@YAHOO.COM

SCALE: 1:100 PAGE 1/2 (A1)

DRAWING NO: 2098

EXISTING & PROPOSED LAYOUT

LOCATION: 16 SOLENT AVENUE,  
MANCHESTER, M8 4QA

PROP: TWO/SINGLE STOREY EXTENSION

CLIENT: MR. THAIR IQBAL

DATE: FEBRUARY 2025

PLEASE DO NOT SCALE DRAWING

DRAWING AMENDED FOR PLANNING 14/03/2025