


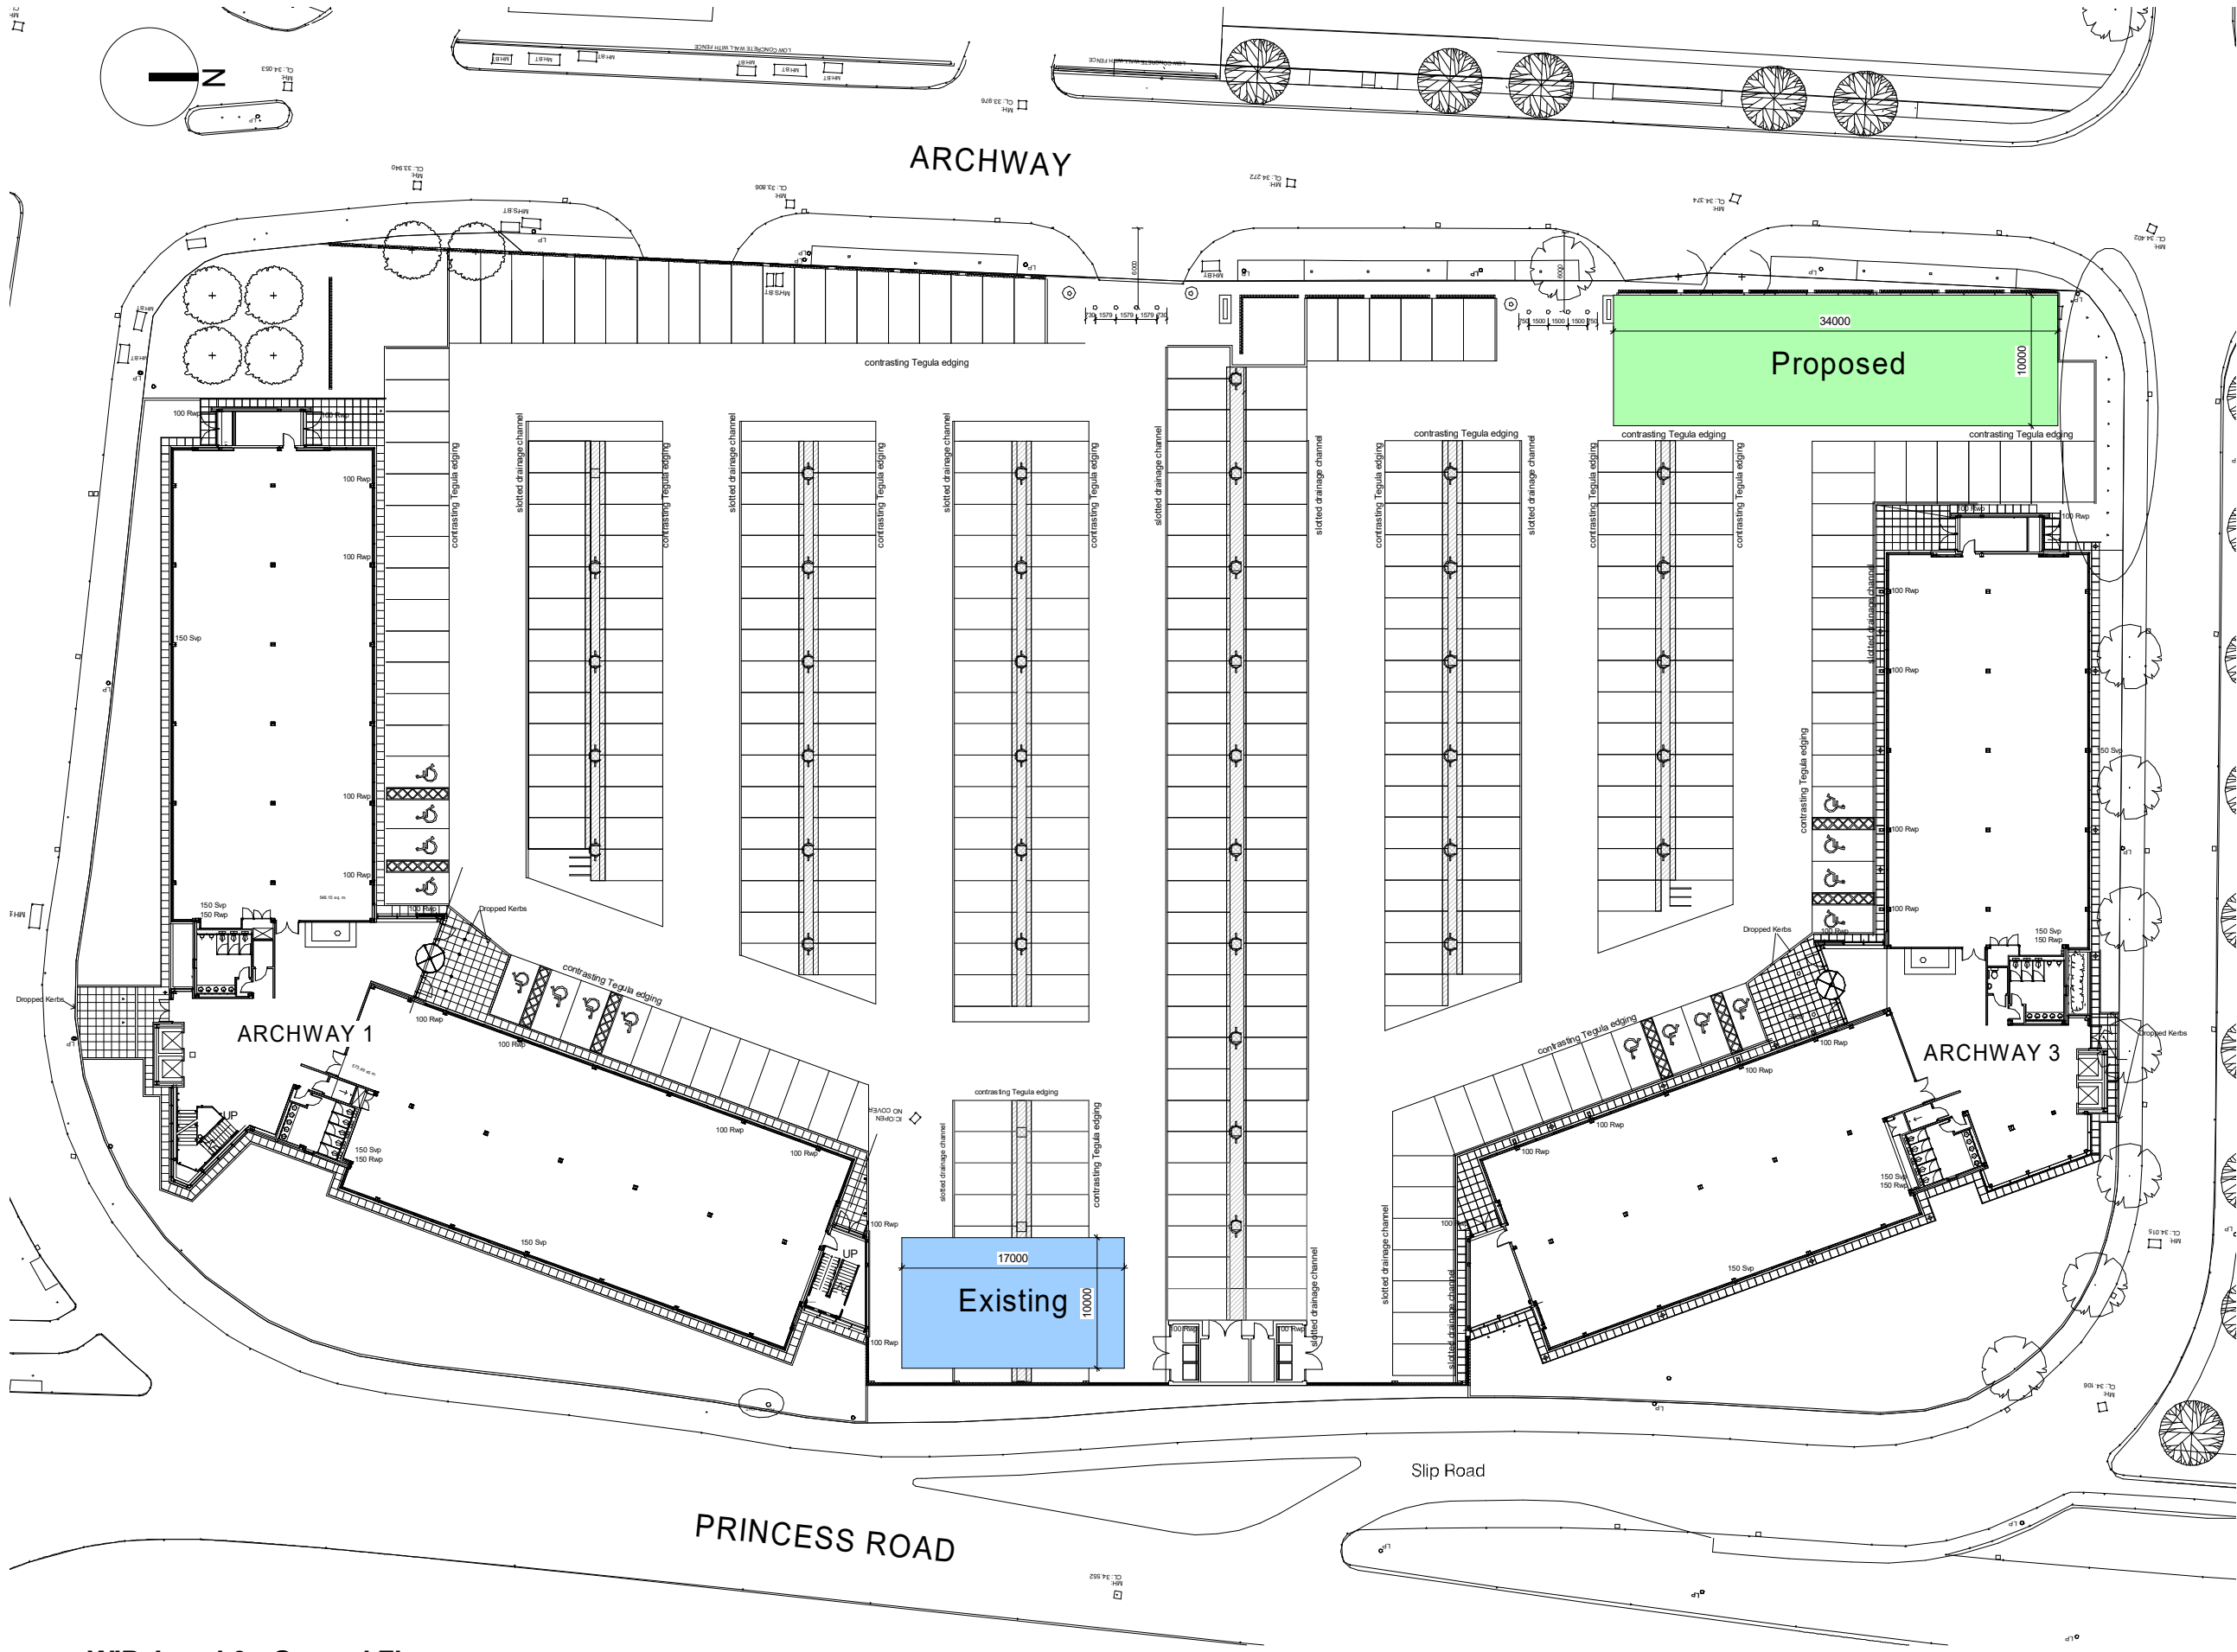

- GENERAL NOTES
1. ALL DIMENSIONS ARE IN MILLIMETRES UNLESS OTHERWISE STATED
 2. ALL LEVELS ARE IN METRES UNLESS OTHERWISE STATED
 3. DIMENSIONS ARE NOT TO BE SCALED FROM THE DRAWING
 4. ALL WORK TO BE CARRIED OUT IN ACCORDANCE WITH THE CURRENT EDITION OF THE BUILDING REGULATIONS (INCLUDING AMENDMENTS) AND ALL RELEVANT BRITISH STANDARDS/CODES OF PRACTICE
 5. CONTRACTOR IS RESPONSIBLE FOR THE CORRECT SETTING OUT OF THE WORKS ON SITE. ALL DIMENSIONS TO BE CHECKED PRIOR TO FABRICATION OF MATERIALS
 6. THIS DRAWING IS TO BE READ IN CONJUNCTION WITH ALL RELEVANT DRAWINGS AND SPECIFICATION

Rev	Description	Date
-----	-------------	------



PROJECT
FASTSPACE ARCHWAY 3

TITLE
**EXISTING SITE PLAN
ARCHWAY 1&3**

STATUS		PURPOSE OF ISSUE	
DRAWN BY PC	CHECKED BY PC	DATE 27/03/25	
SCALE (@ A1) 1 : 250		PROJECT NUMBER FS_ARCH3	
DRAWING NUMBER FS_ARCH3_SI-DR-A-001			REV