



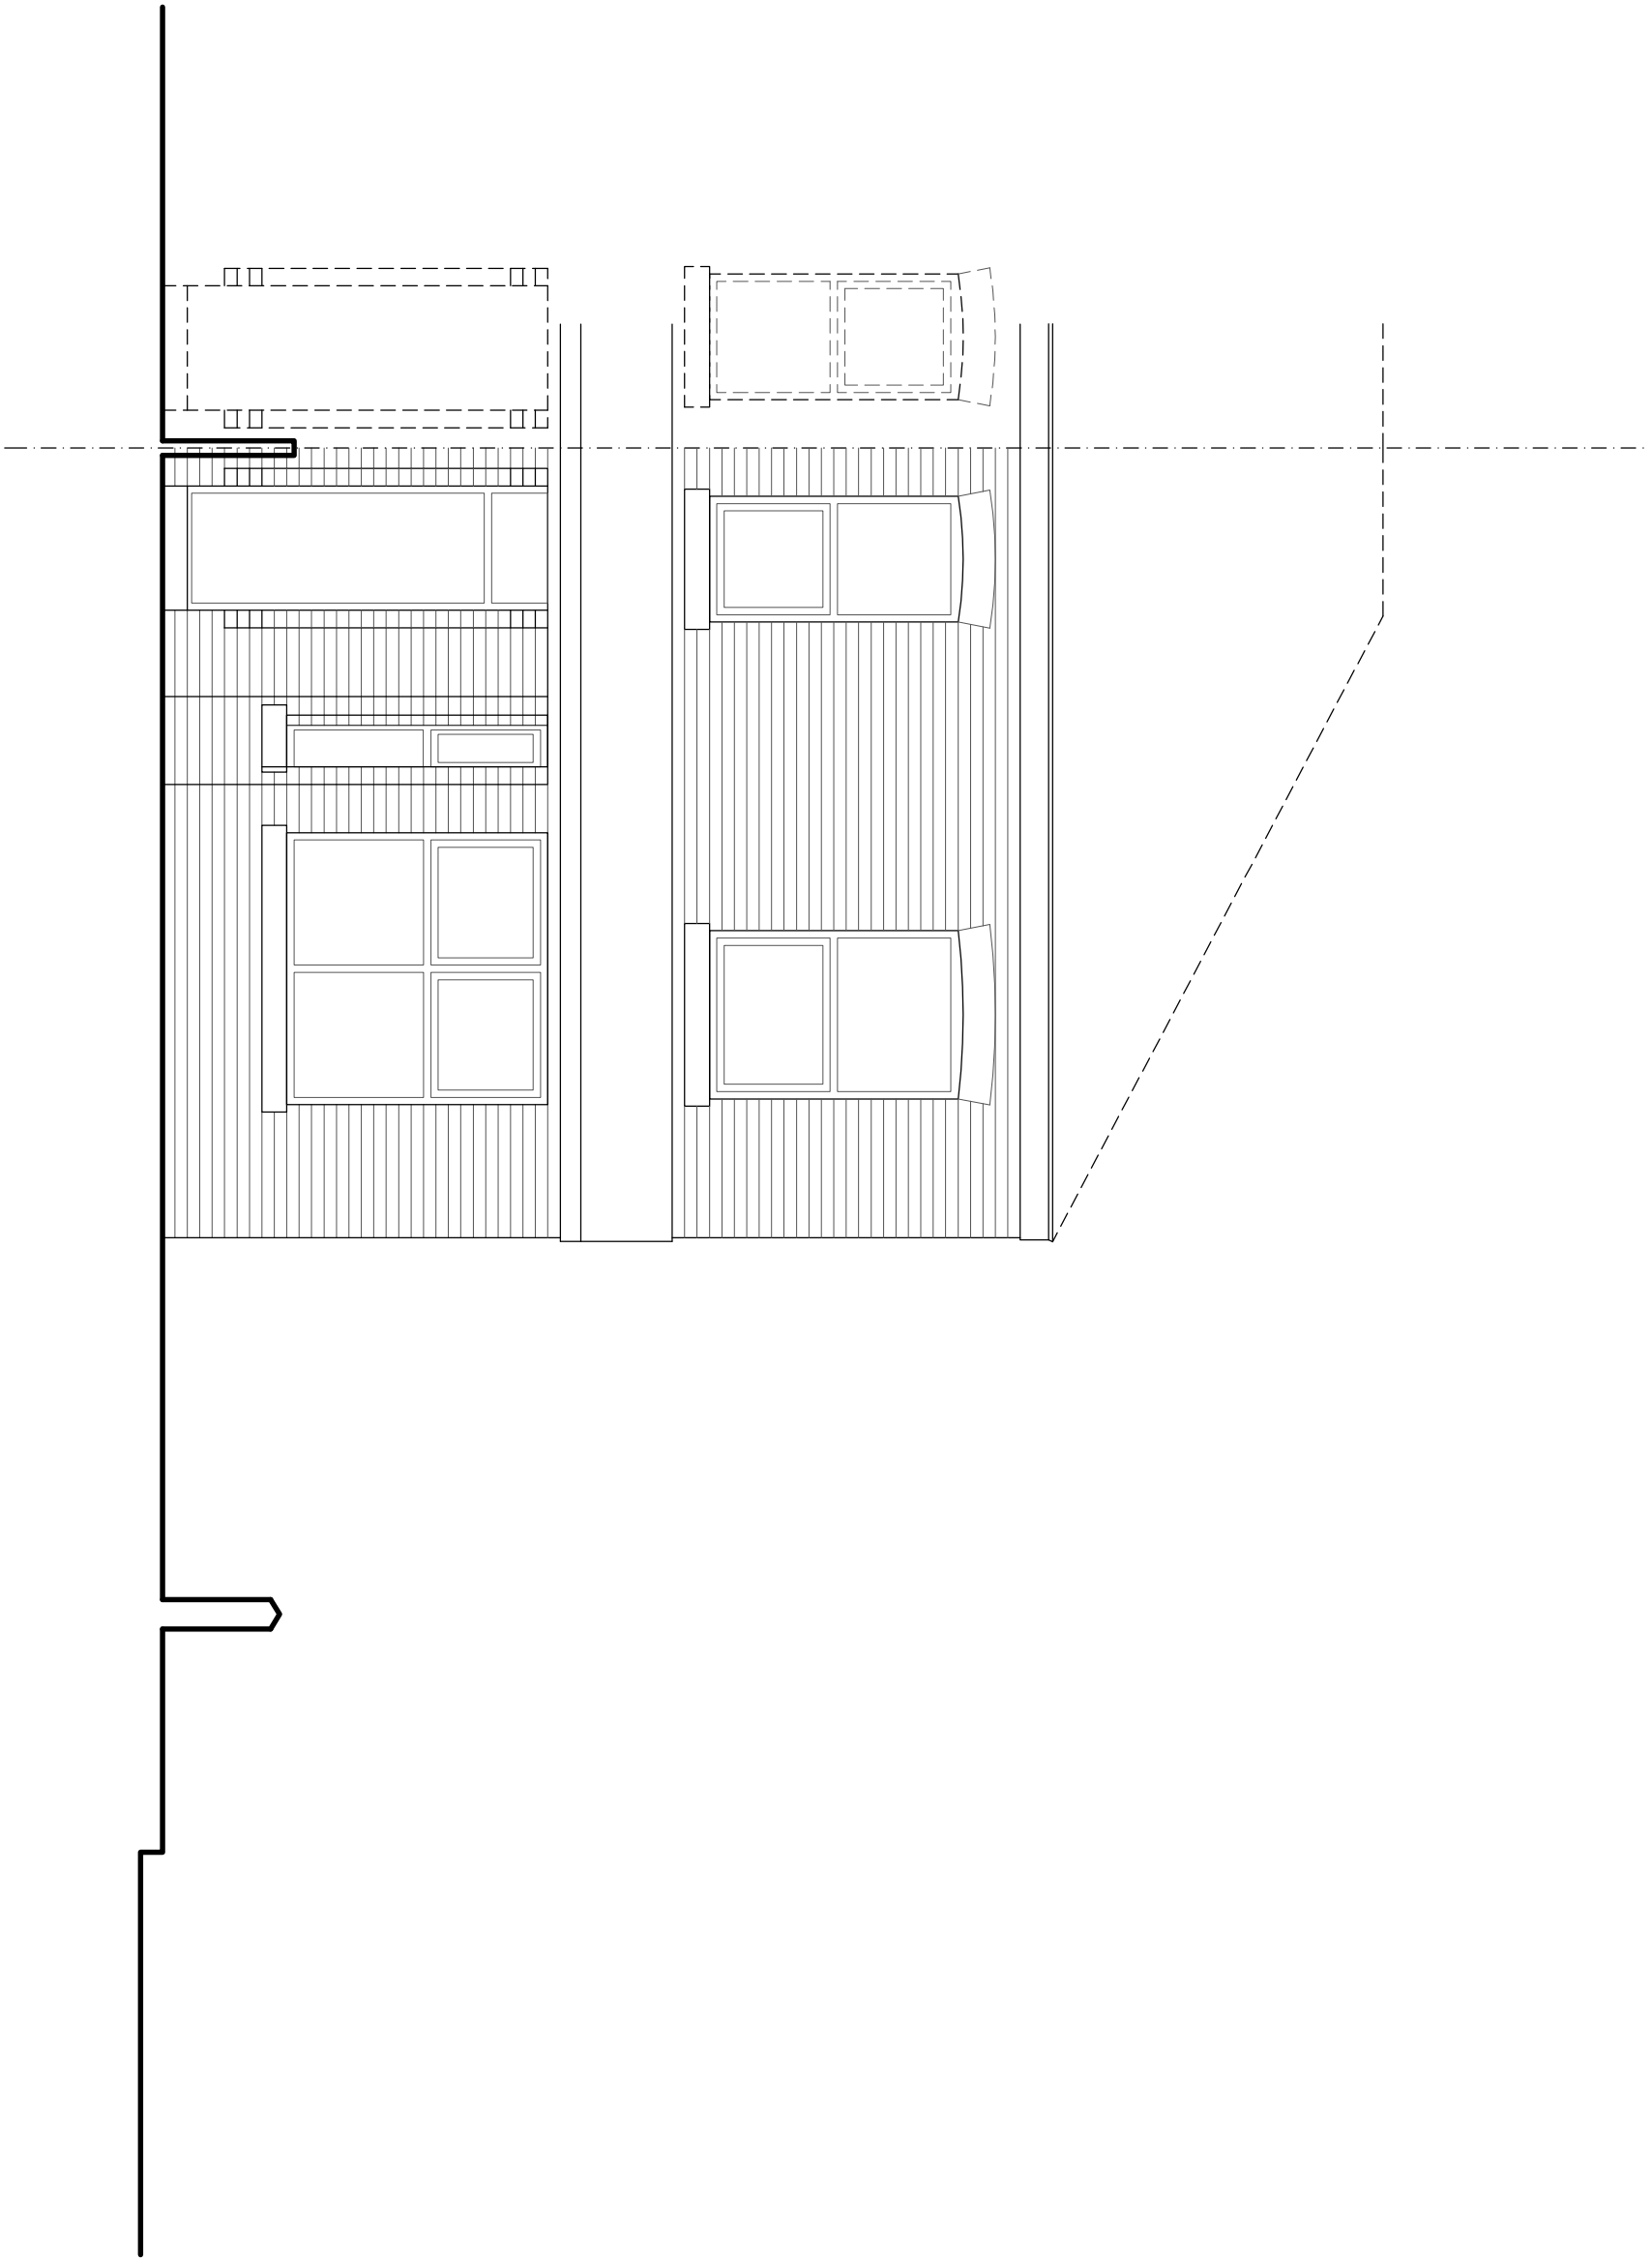

SOUTH EAST ELEVATION (SIDE | DISLEY AVE)

2.5m

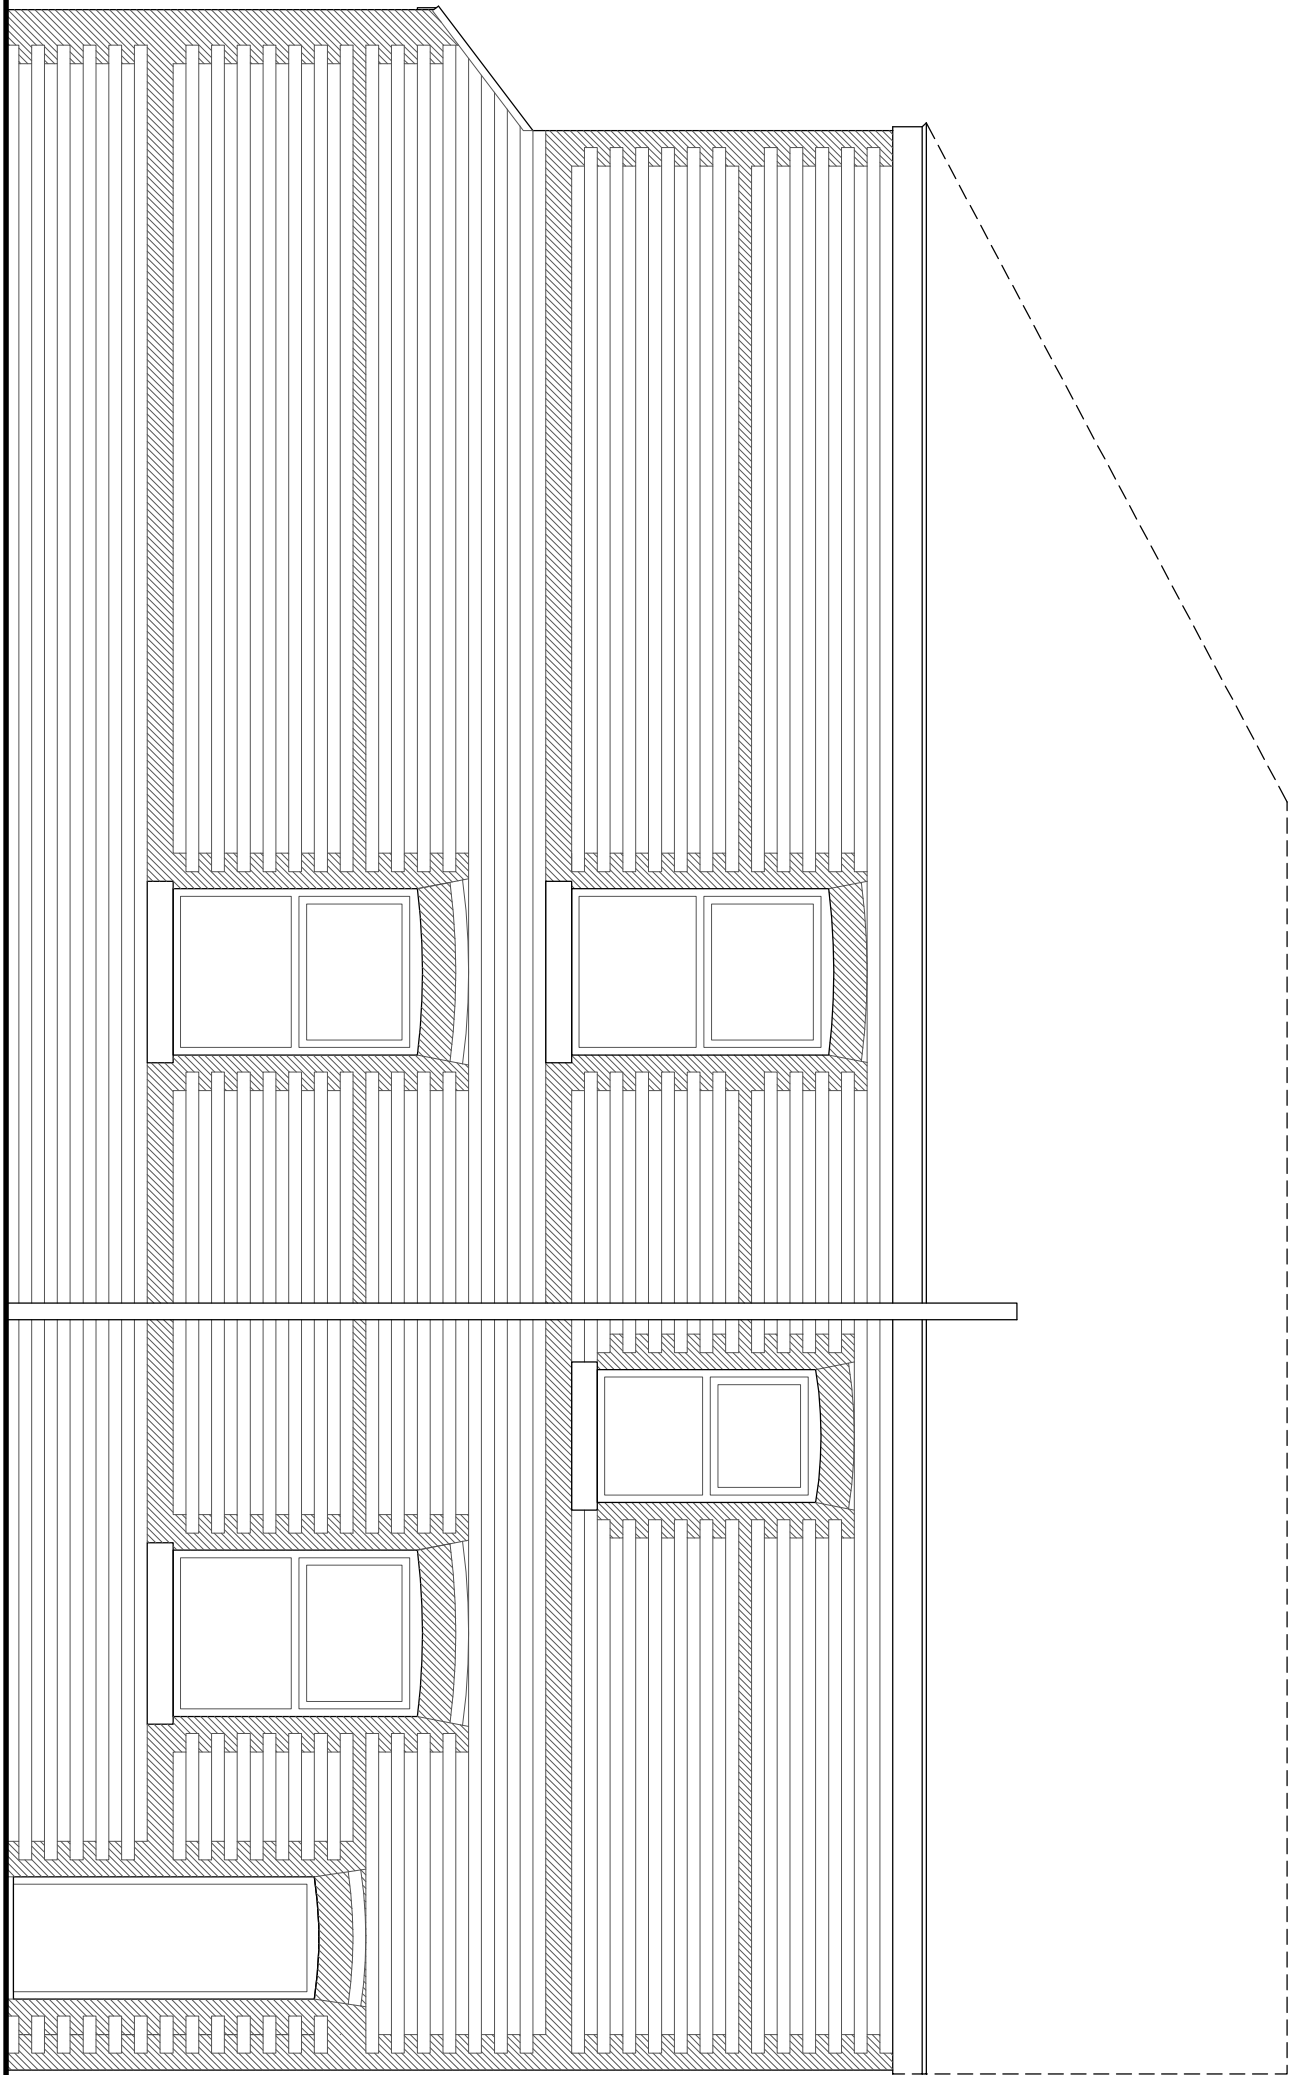


DWG 2504-P3102	
SCALE 1:50 (A3)	DATE MAR 25

80 CAVENDISH ROAD | DIDSBURY | M20 1QG
EXISTING ELEVATIONS



NORTH EAST ELEVATION (REAR)

2.5m

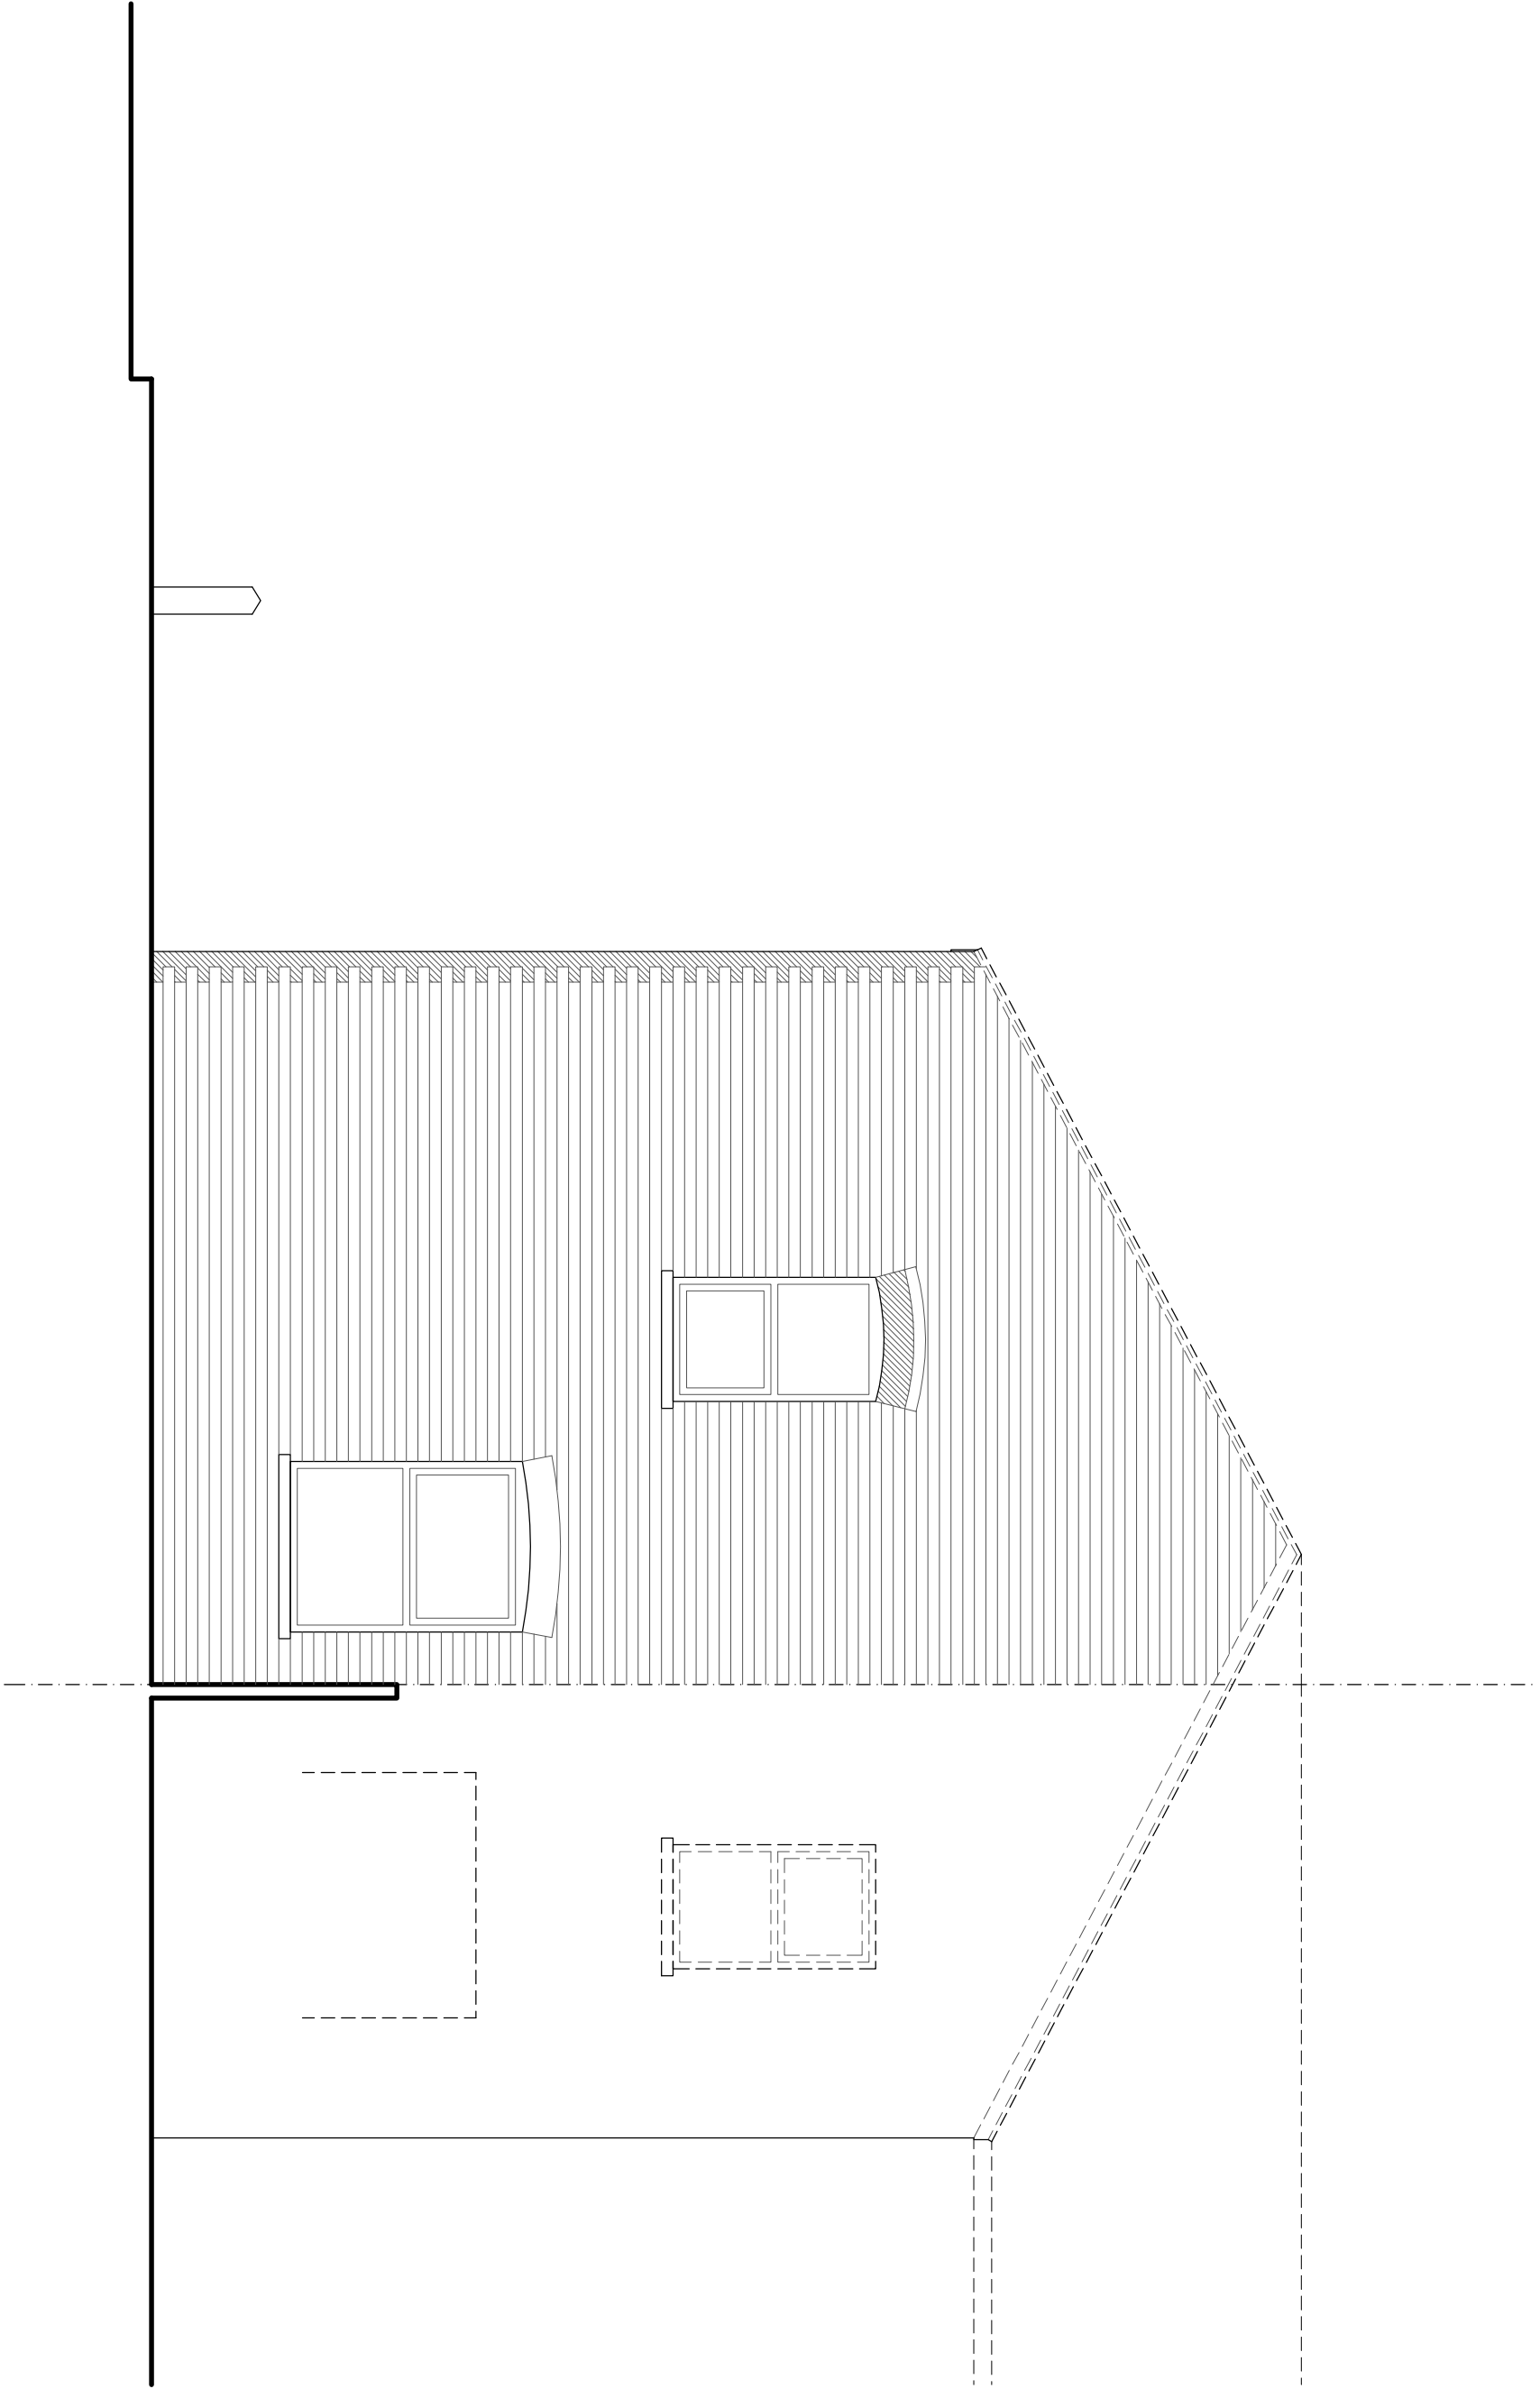


DWG 2504-P3103	
SCALE 1:50 (A3)	DATE MAR 25

80 CAVENDISH ROAD | DIDSBURY | M20 1QG
EXISTING ELEVATIONS



NORTH WEST ELEVATION (No. 82)

2.5m

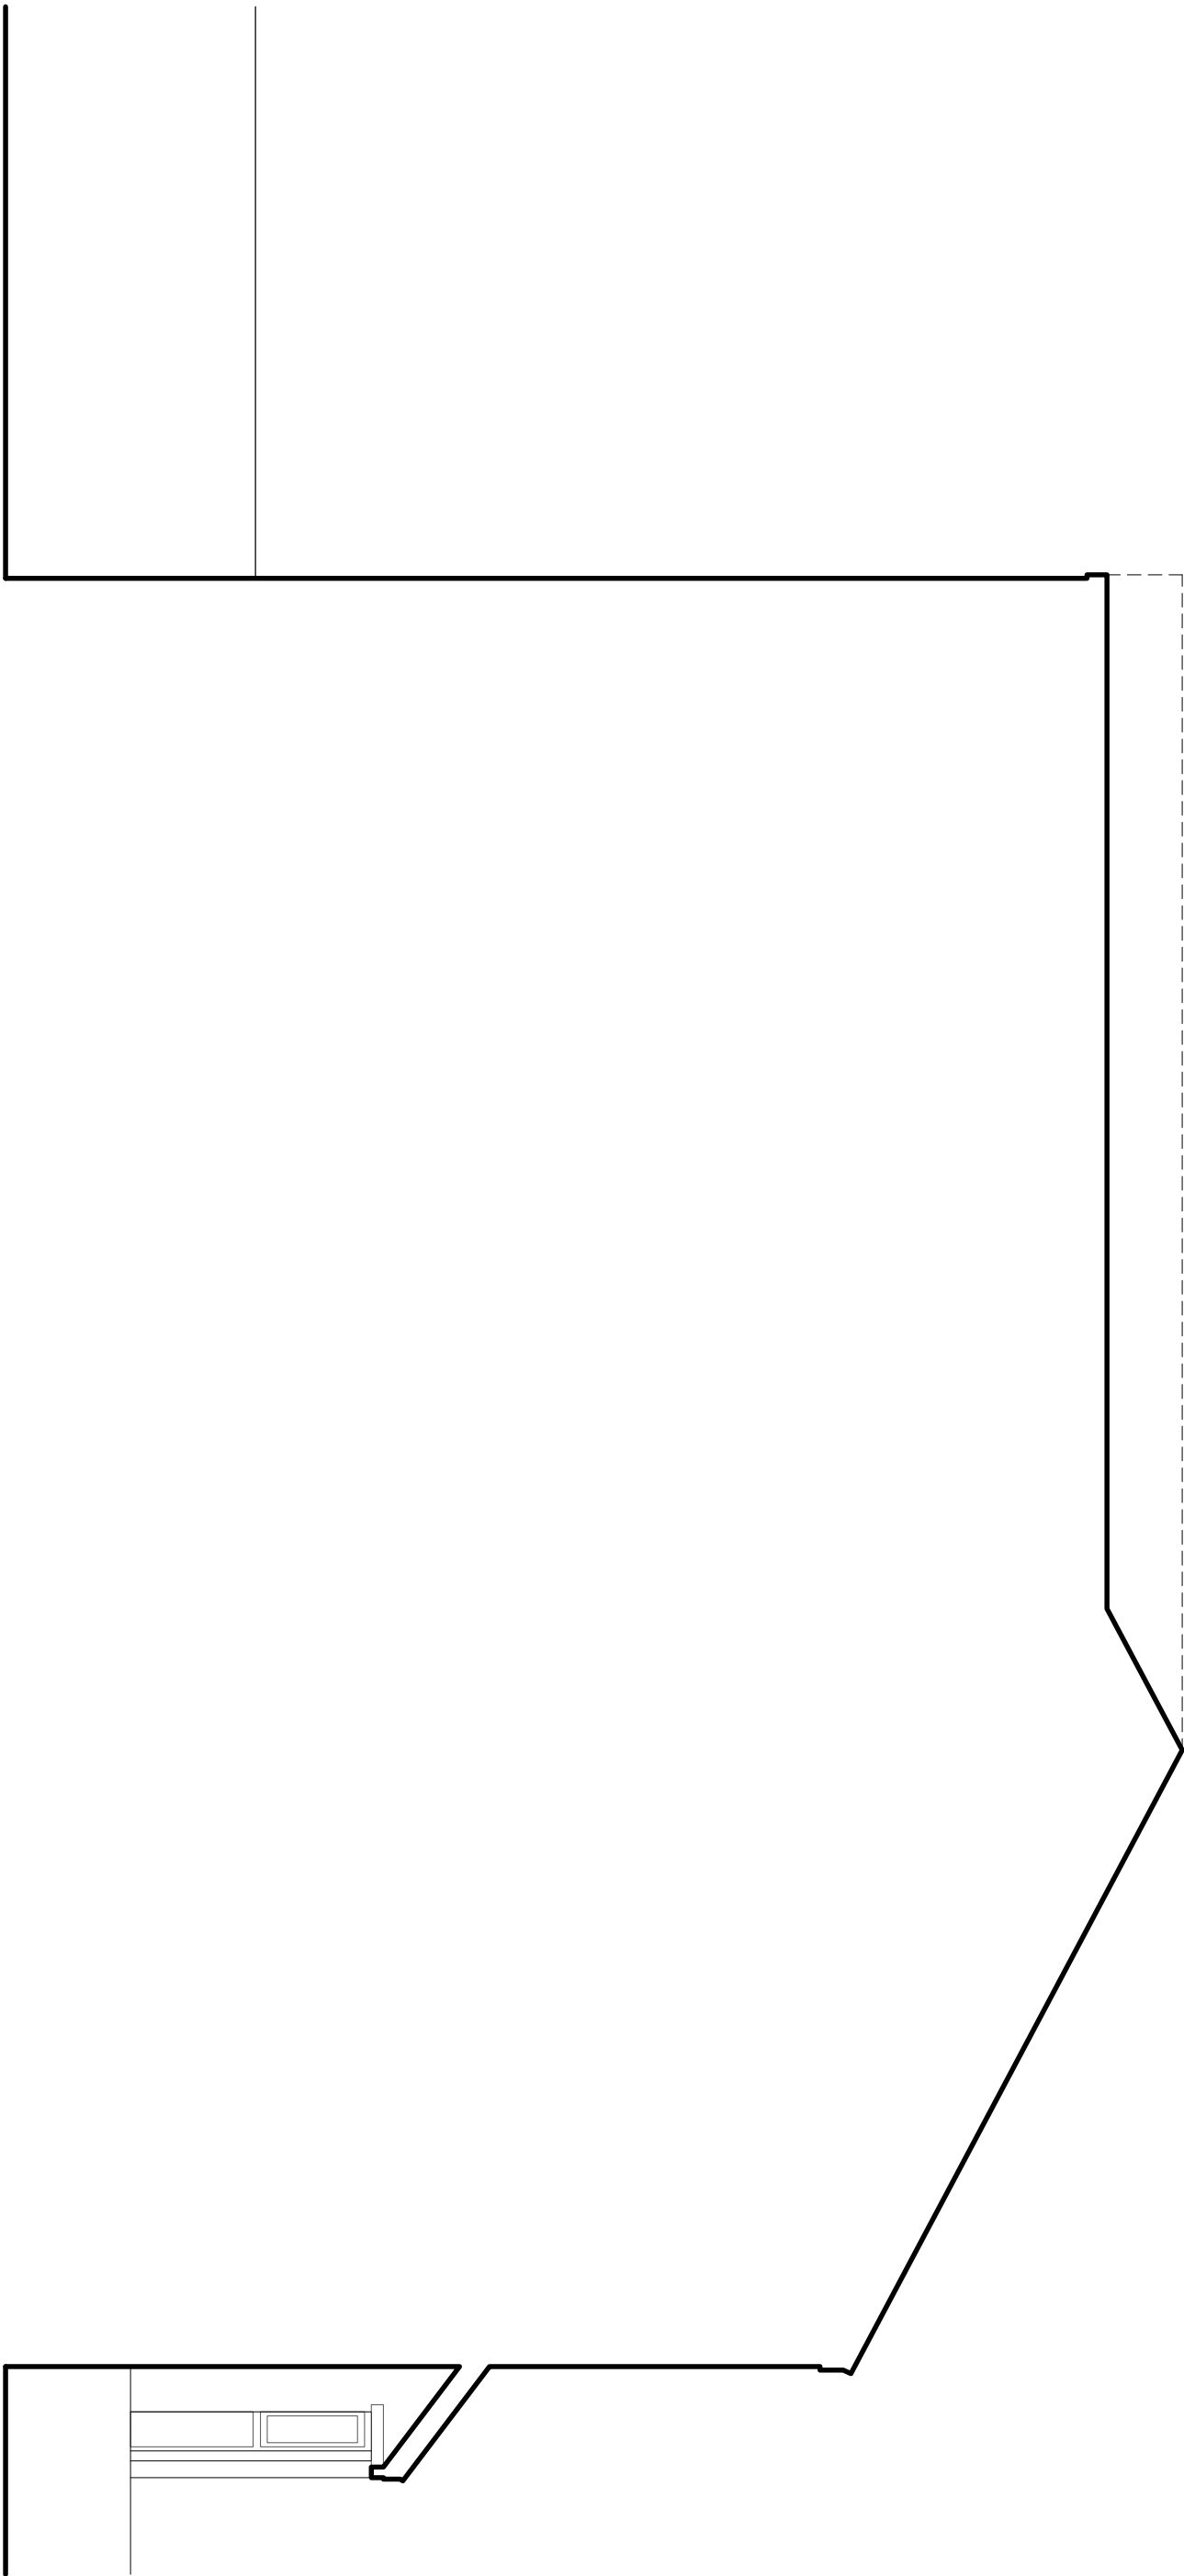

DWG 2504-P3104	
SCALE 1:50 (A3)	DATE MAR 25

80 CAVENDISH ROAD | DIDSBURY | M20 1QG
EXISTING ELEVATIONS

