

Plot K - Level 04
+55.340

AA

BB

F01

Plot K - Level 03
+52.340

F06

G11

G01

G05

G06


Plot K - Level 02
+49.340

Plot K - Level 01
+46.340


K1 East Elevation_Typical Bay 01
1:50

AA


BB

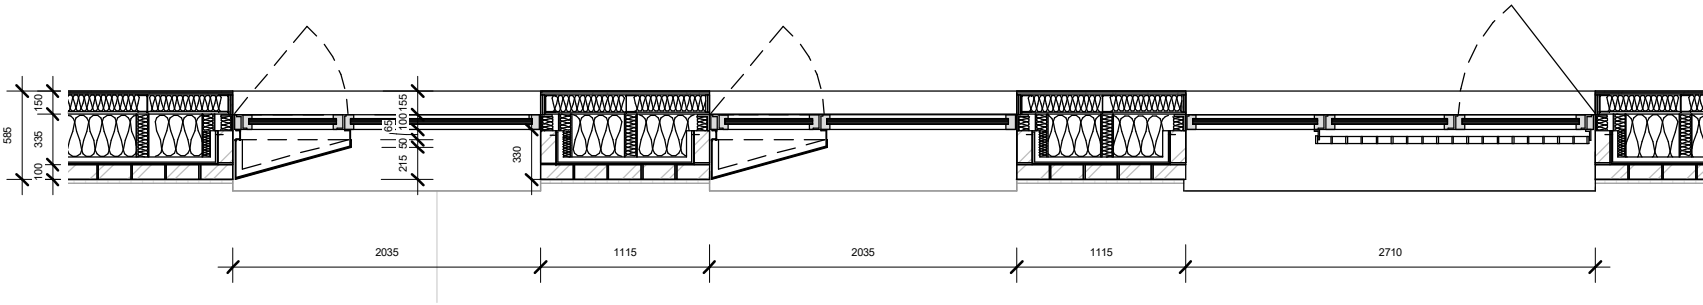

K1 East Elevation_Typical Bay Plan 01
1:50

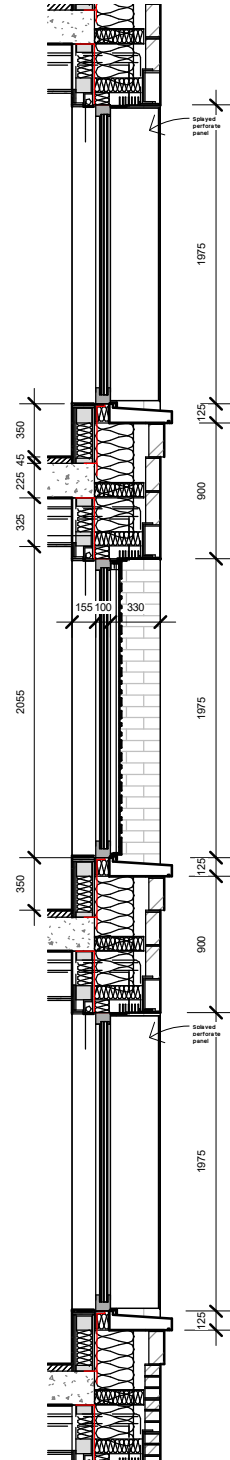

K1 East Elevation_Section AA
1:50

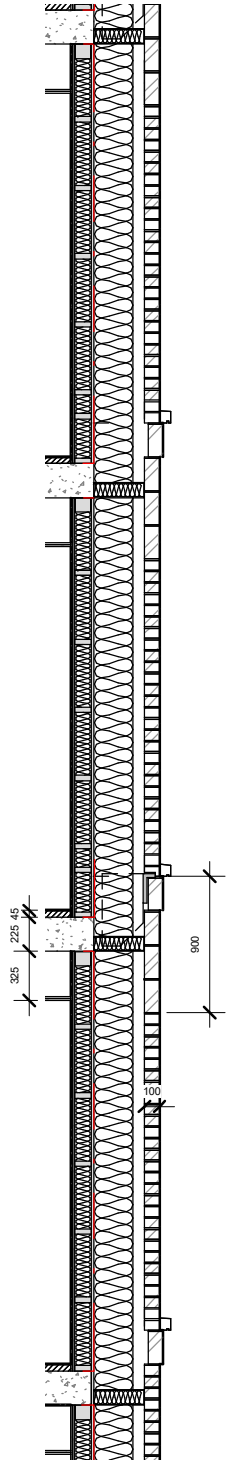

K1 East Elevation_Section BB
1:50

General Notes

No implied licence exists. This drawing should not be used to calculate areas for the purposes of valuation.
Do not scale this drawing for construction purposes. All dimensions to be checked on site by the contractor and such dimensions to be their responsibility.
All work must comply with relevant British Standards and Building Regulations requirements. Drawing errors and omissions to be reported to the architect.

Notes

Facades

F01 Light red brick with light mortar
F06 Soldier course detail

Glazing & Doors


G01 PPC aluminium window / door
- coppery red finish
G05 Anodised aluminium perforated panel (purge ventilation or decorative)
- coppery red finish
G06 Precast sill in off white light colour
G11 PPC aluminium soffit in dark red
- RAL 3009

Balconies, Balustrades & Other Details

D06 Steel balustrade in dark red finish
- RAL 3009

0 2m
@ 1:50

Key Plan

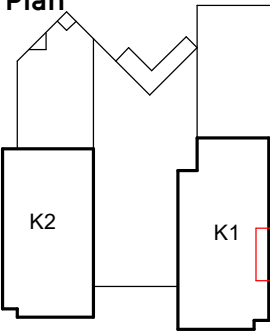

3 Brewhouse Yard
London, EC1V 4JQ

hello@egretwest.com
+44 (0) 20 7549 1730

Stage 2

Project No. 0199-MAY

Project Name

Mayfield Phase 1b

Drawing Title

Typical Bay 01

Client LandsecU+I

Scale @A3 1 : 50

Date 05/02/25

Drawn by MI / EW

Checked by LH

01	05/02/25	PLANNING ISSUE	SEW
Rev	Date	Reason	CHK

Drawing Number	Rev.
0199-MAY-SEW-K01-ZZZZ-DR-A-001501	01