



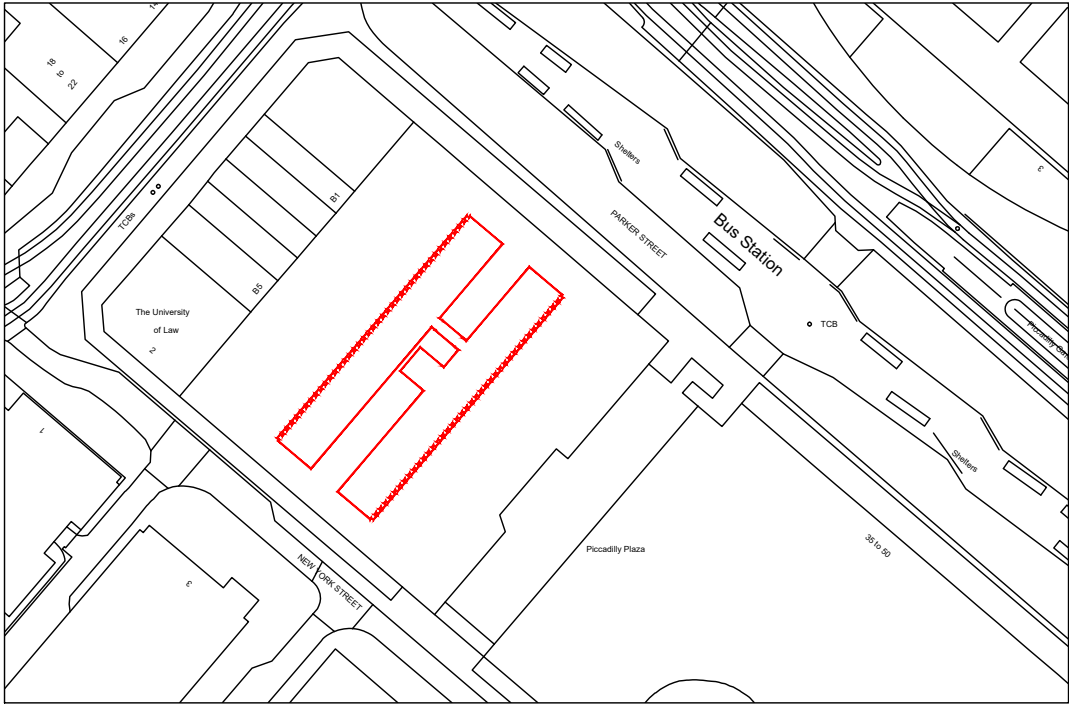


SITE PLAN 1:1250 @A3

- NOTES
- DO NOT SCALE FROM THIS DRAWING.
 - ALL DIMENSIONS MUST BE CHECKED ON SITE.
 - ALL RIGHTS RESERVED, NO REPRODUCTION IN ANY MATERIAL FORM IS PERMITTED WITHOUT CONSENT.
 - THIS DRAWING IS COPYRIGHT OF MHBC CUMMING.

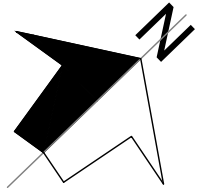

SCALE BAR 1:200

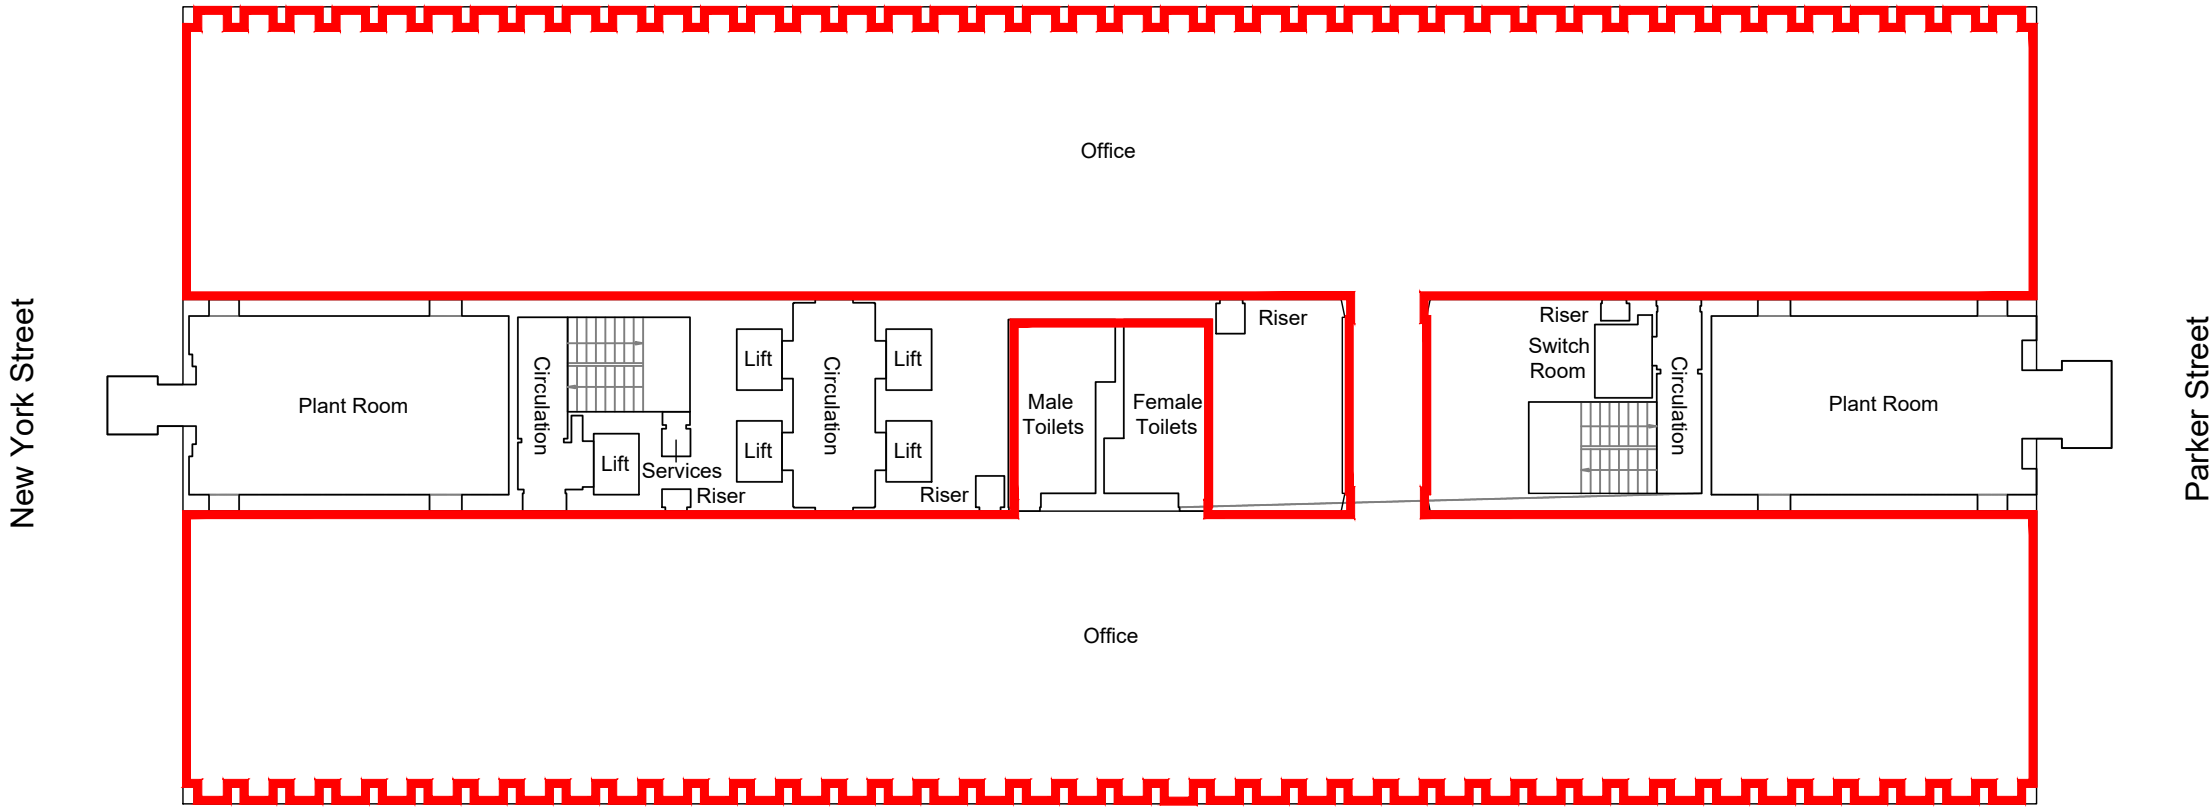

client
CITY TOWER TRUST

4 St Paul's Churchyard, London,
EC4M 8AY
TEL: 020 7029 3888
E: info@mhbccumming.com
www.mhbccumming.com

mhbc
CUMMING

title
14TH FLOOR DEMISE PLAN

project
CITY TOWER, PICCADILLY PLAZA, MANCHESTER

REV	DESCRIPTION	DATE	BY
drawing no. 907-114		revision	checked GW
drawn AS	date 18.03.20		