




- General Notes:**
1. This drawing is to be read in conjunction with all relevant architectural information and other consultants drawings.
 2. Discrepancies must be reported directly to the Architect.
 3. All dimensions must be checked on site and not scaled from drawing.
 4. This drawing is copyright.

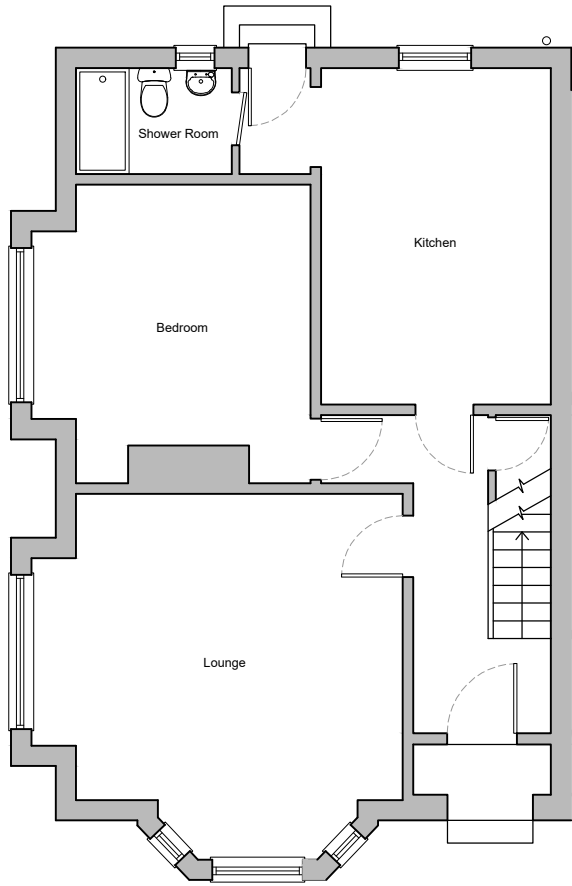

Existing Ground Floor Plan
Scale 1:100@A3

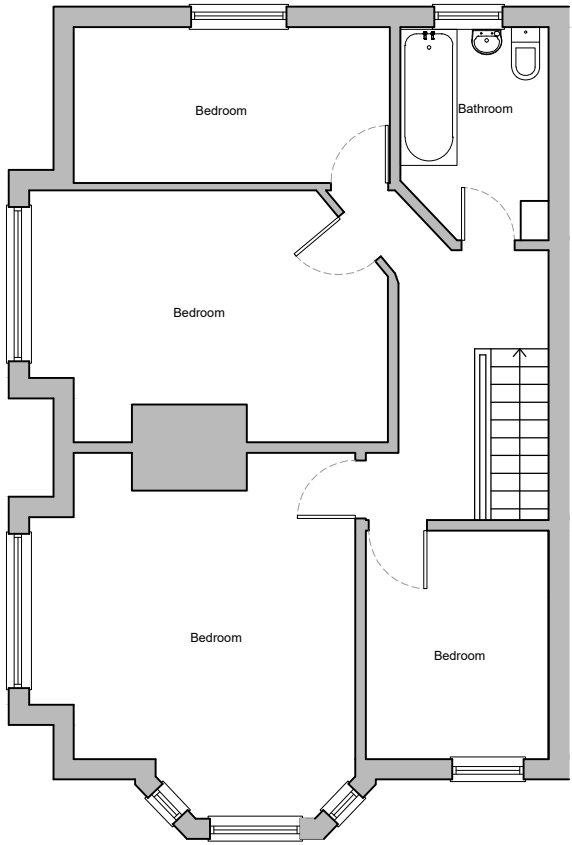

Existing First Floor Plan
Scale 1:100@A3

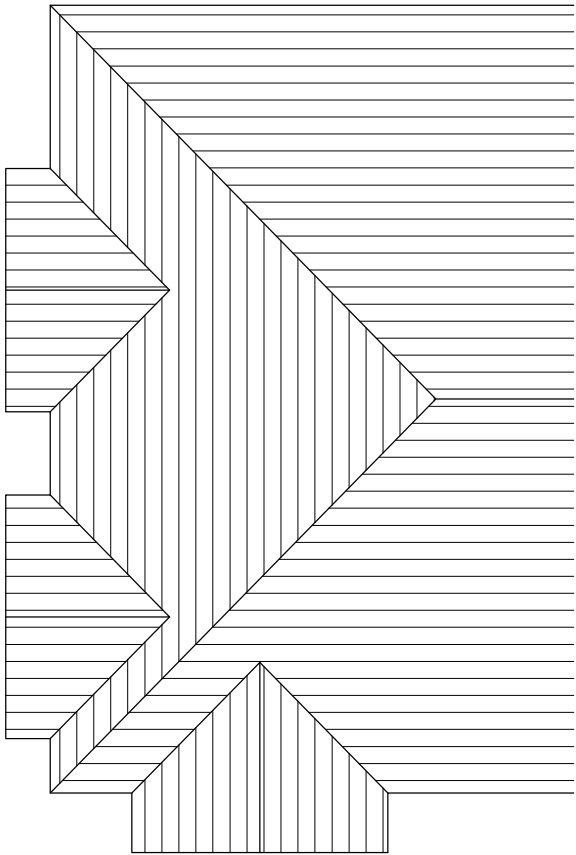

Existing Roof Plan
Scale 1:100@A3

Rev	Date	Notes	Drawn
Scale	1:100@A3		00.511.522.5m 1:100
Issue	PLANNING		
JJA Jeffrey Jordan Architects w: www.jeffreyjordanarchitects.co.uk e: info@jeffreyjordanarchitects.co.uk t: 0161 823 1181			
Project Address		18 Harley Avenue, Manchester	
Project Description		Extension	
Drawing Title		Existing Floor Plans	
Drawing No.		SK02	Rev.