


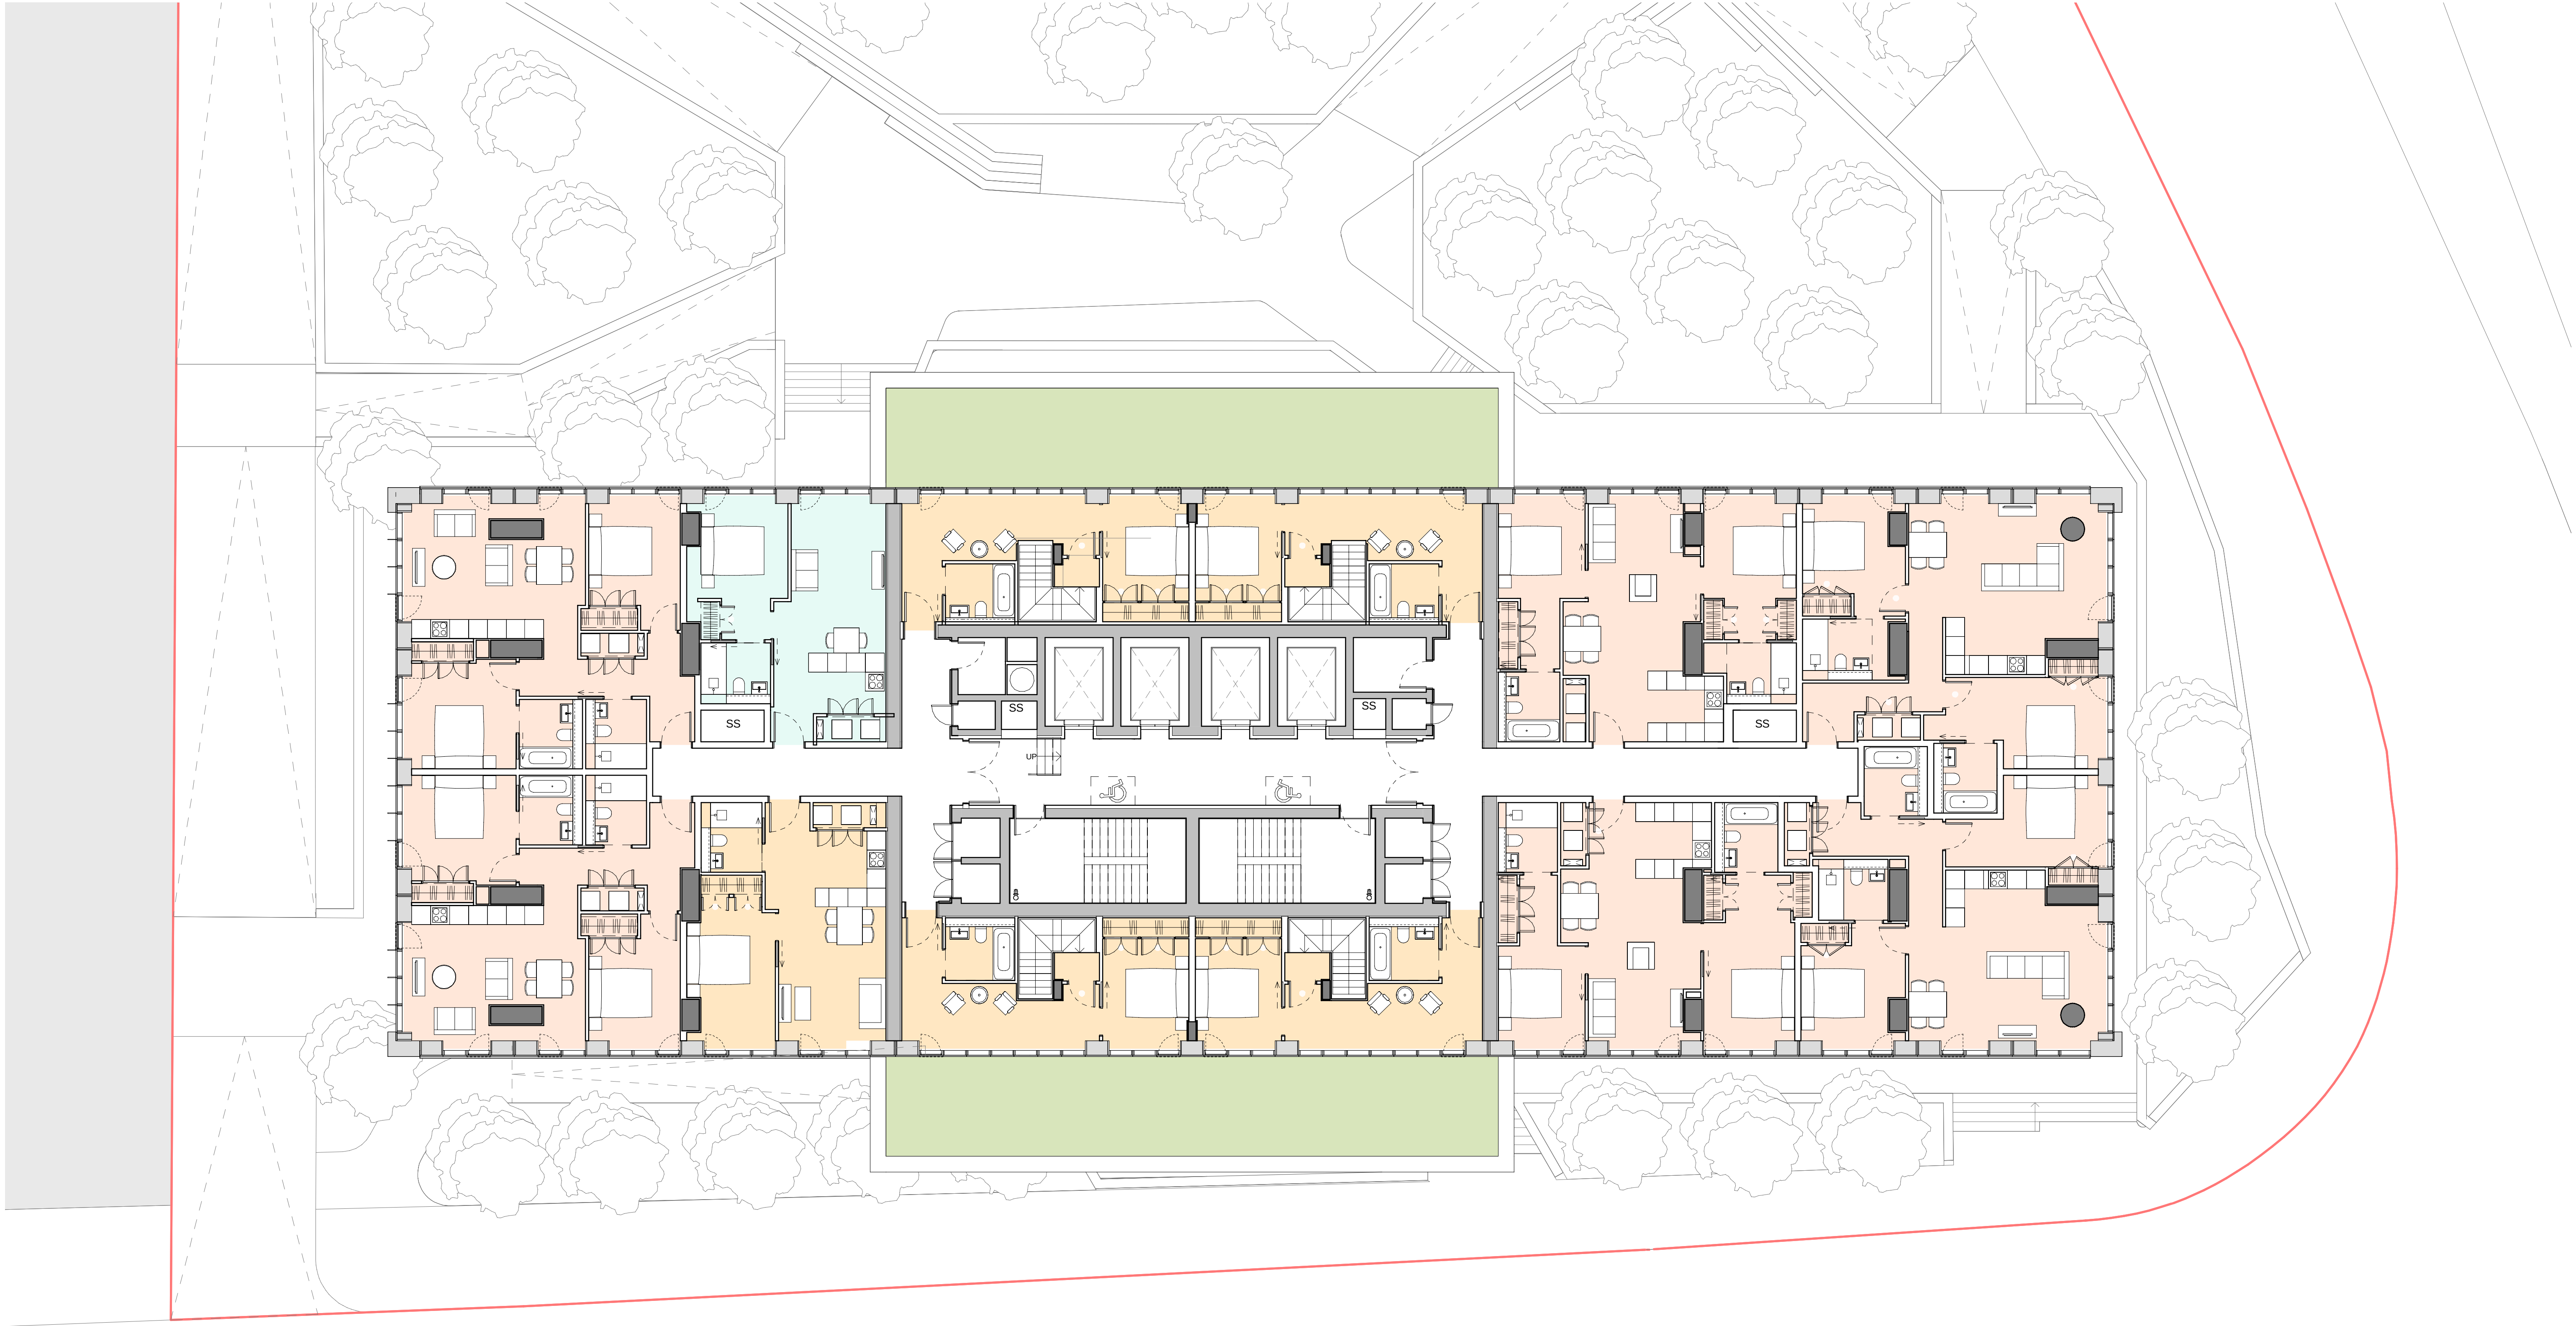

STORE STREET

This drawing is copyright.  
Do not scale off dimensions.

All dimensions to be checked  
on site by contractor.

Contractor to report any  
dimensional discrepancies,  
errors or omissions prior to  
commencing on site.

SCALE 1:100

|  |  |  |
|--|--|--|
|  |  |  |
|  |  |  |
|  |  |  |
|  |  |  |
|  |  |  |

NORTH

| Rev | Date       | Description         |
|-----|------------|---------------------|
| P01 | 2024-12-20 | Planning Submission |
|     |            |                     |
|     |            |                     |
Project Title  
Stocktons Site

Status  
PLANNING

Drawing Title  
Building A  
General Arrangement - Proposed  
Level 49 Floor Plan

|                                        |                      |
|----------------------------------------|----------------------|
| Project No<br>10359                    | Scale<br>1 : 100@ A1 |
| 10359-SHP-Z1-A-B5D9-G200-PL-49-001 P01 |                      |

**simpsonhaugh**

Manchester  
+44 (0)161 835 2345

London  
+44 (0)20 7549 4000