



See drawing 2032
T(412) for details

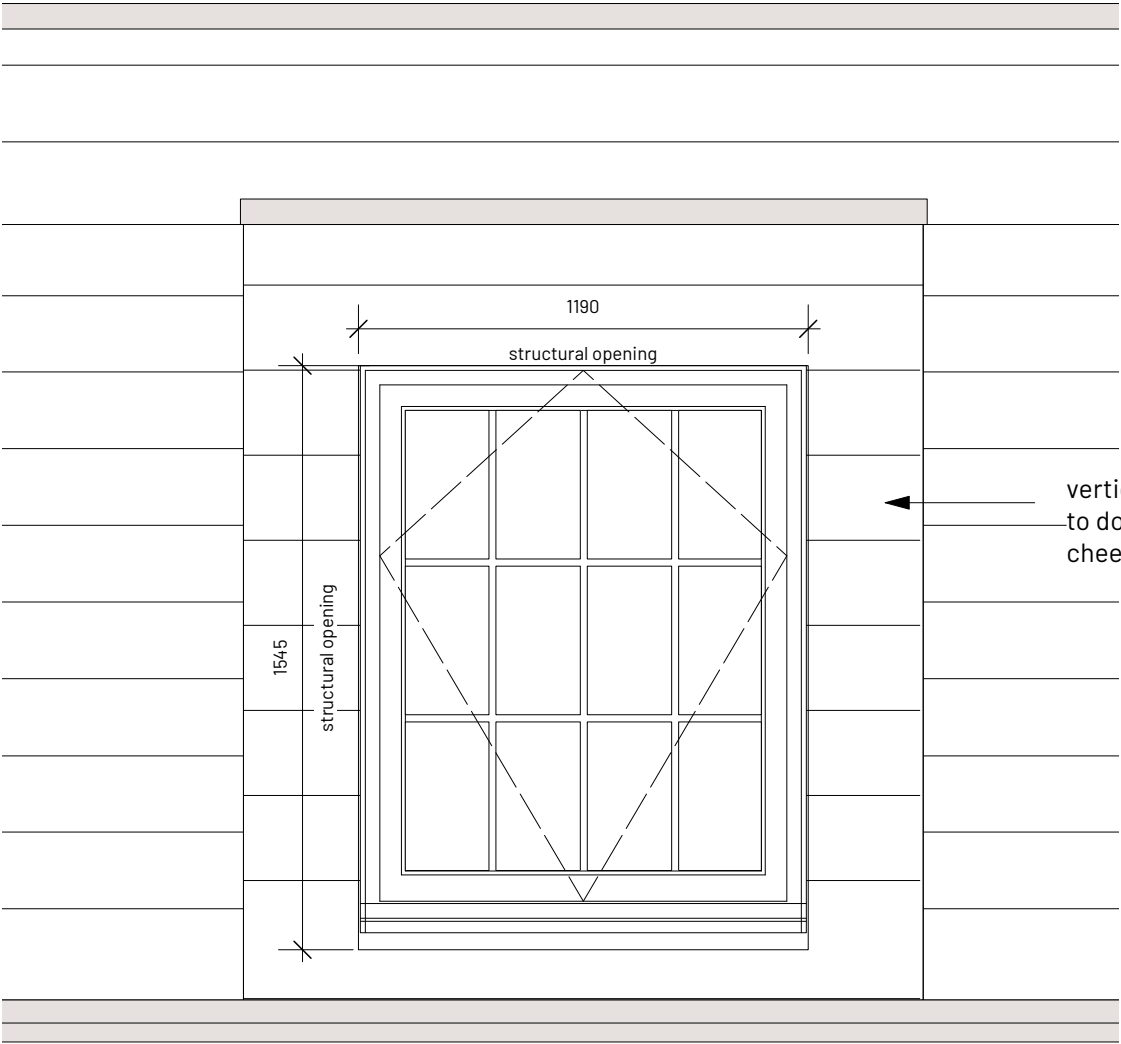


W-01, W-02, W-03, W-04, W-05 & W-06
Polyester powder coated thermal break aluminium window
with planted glazing bars. AluK Optio 58BW TBT or similar


1 **Bay Window Front Elevation**
Scale: 1:20

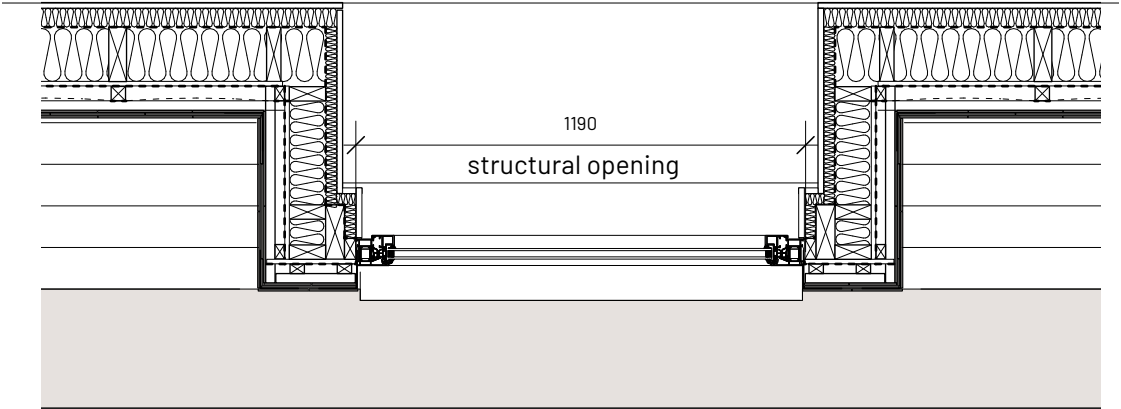

4 **Bay Window Plan**
Scale: 1:20

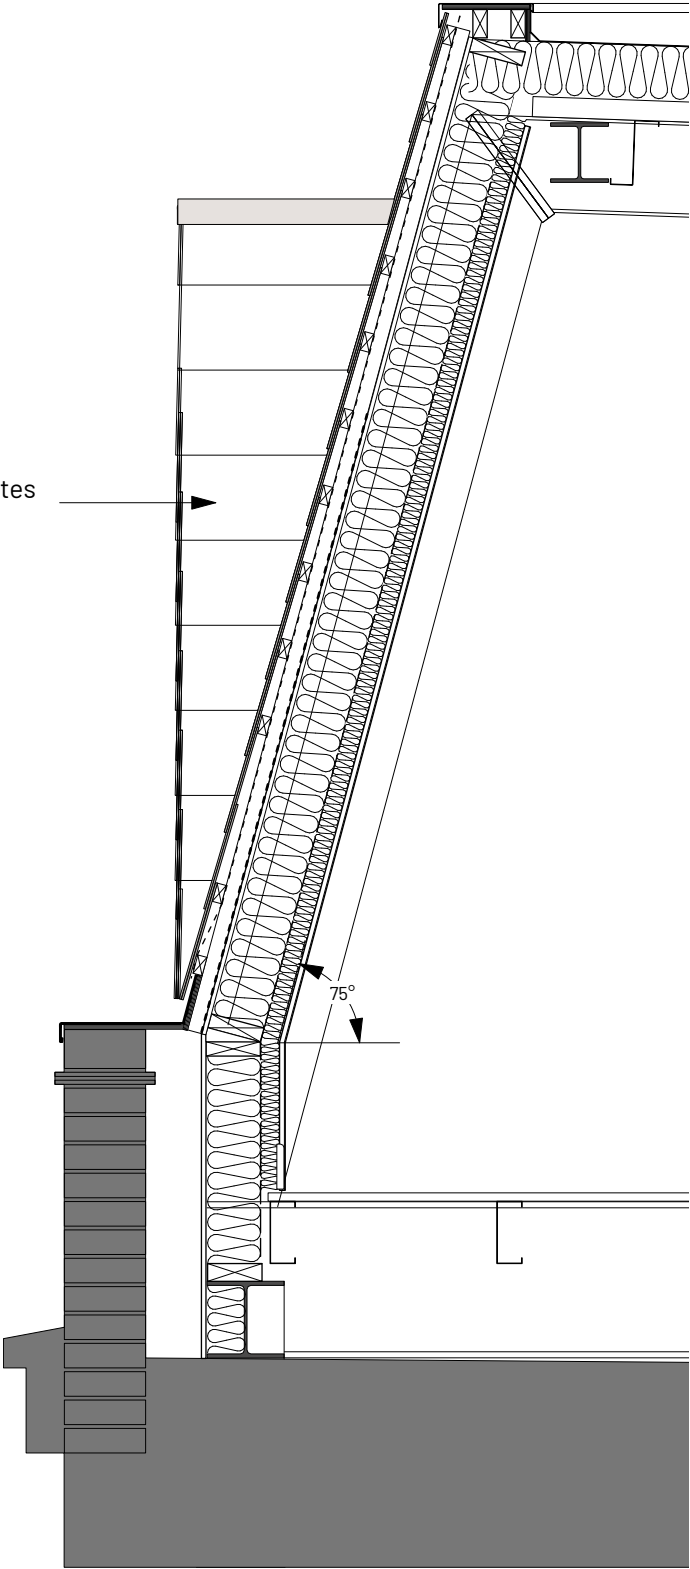

2 **Bay Window Side Elevation**
Scale: 1:20
Parallel to Grid Line D

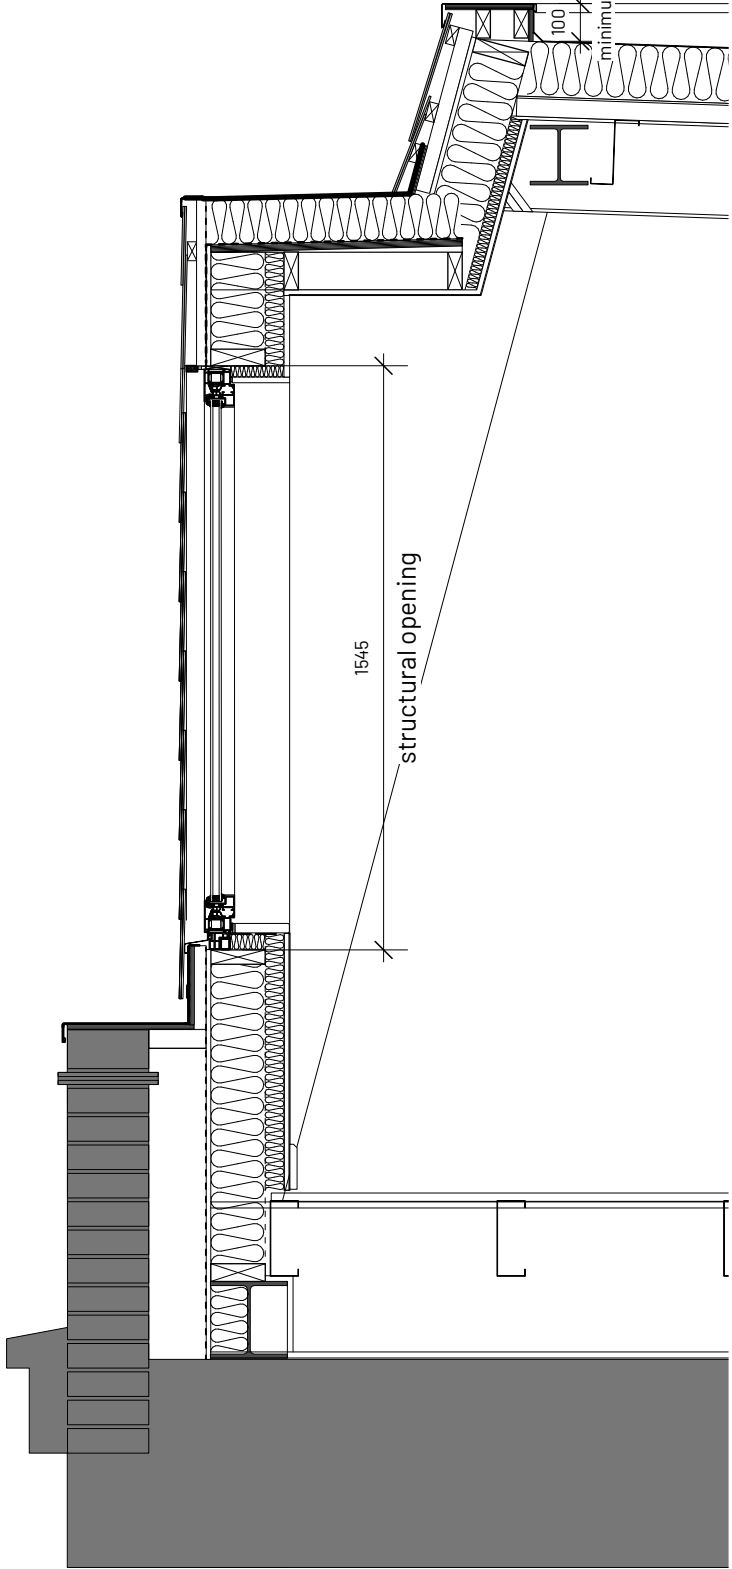

3 **Bay Window Section**
Scale: 1:20



REV | NOTE | DRN/CHK

Craig House
West Didsbury
Top Floor Extension

Bay Windows

PROJECT REF. 2032
DRWG NO. T(410)
REVISION
SCALE 1:20 @ A3
DATE 1st Aug 24
DRAWN PL

SK sketch E existing P proposed T tender C construction FI final issue

+44 161 236 0051
ARCHITECT@ATELIERMB.CO.UK

ATELIER.MB