




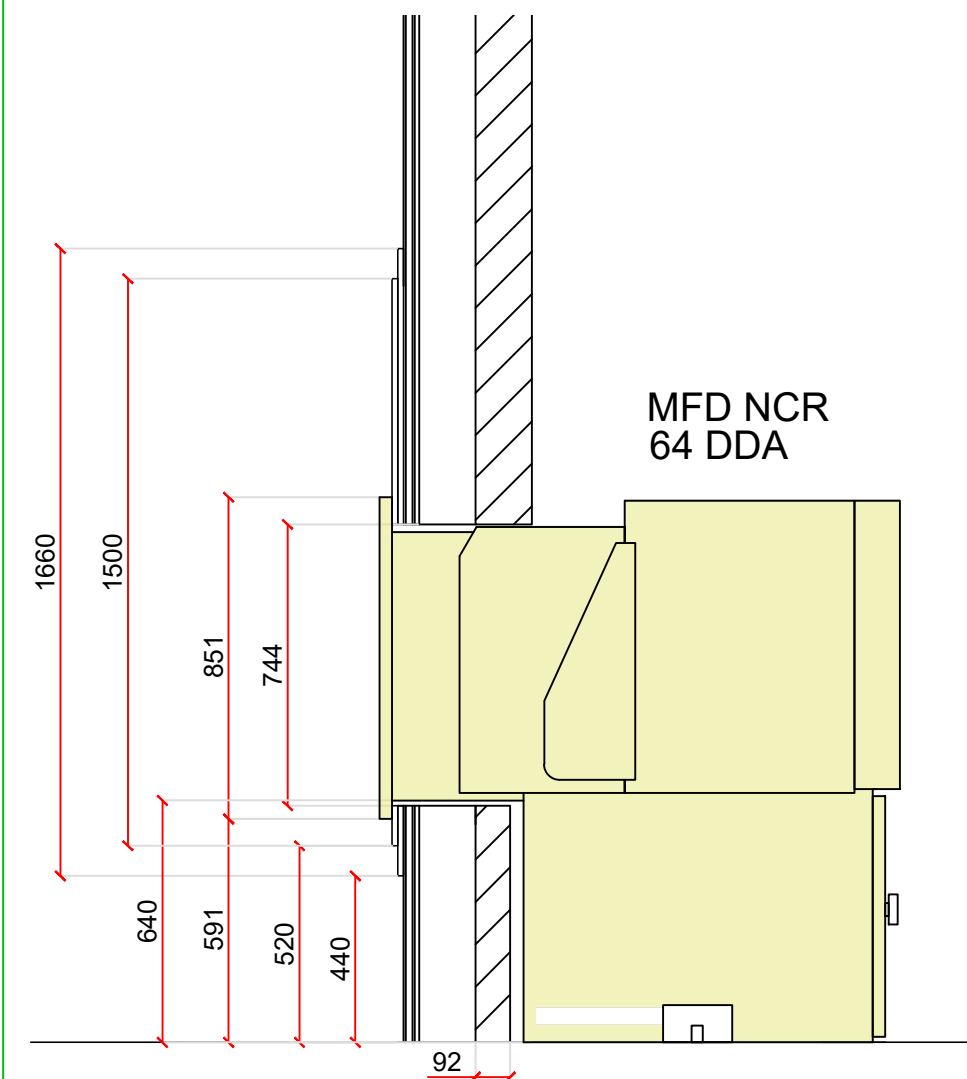

SECTION A-A
Scale 1:20@A1

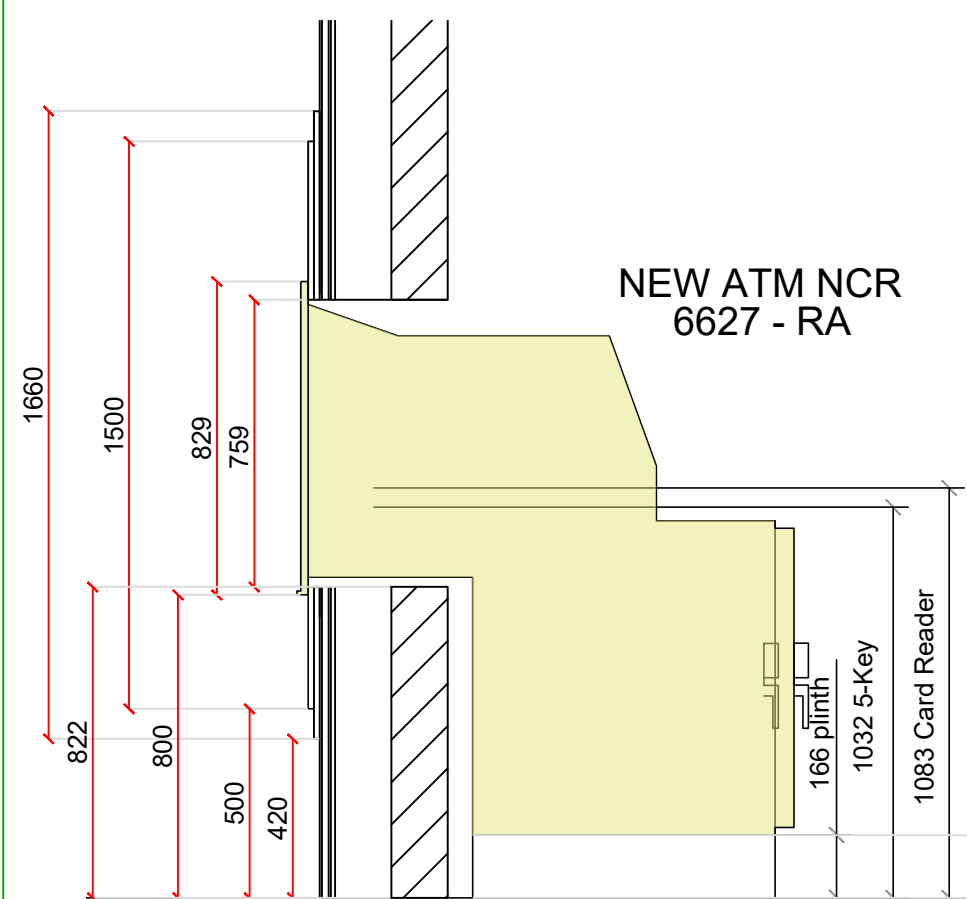


SECTION B-B
Scale 1:20@A1

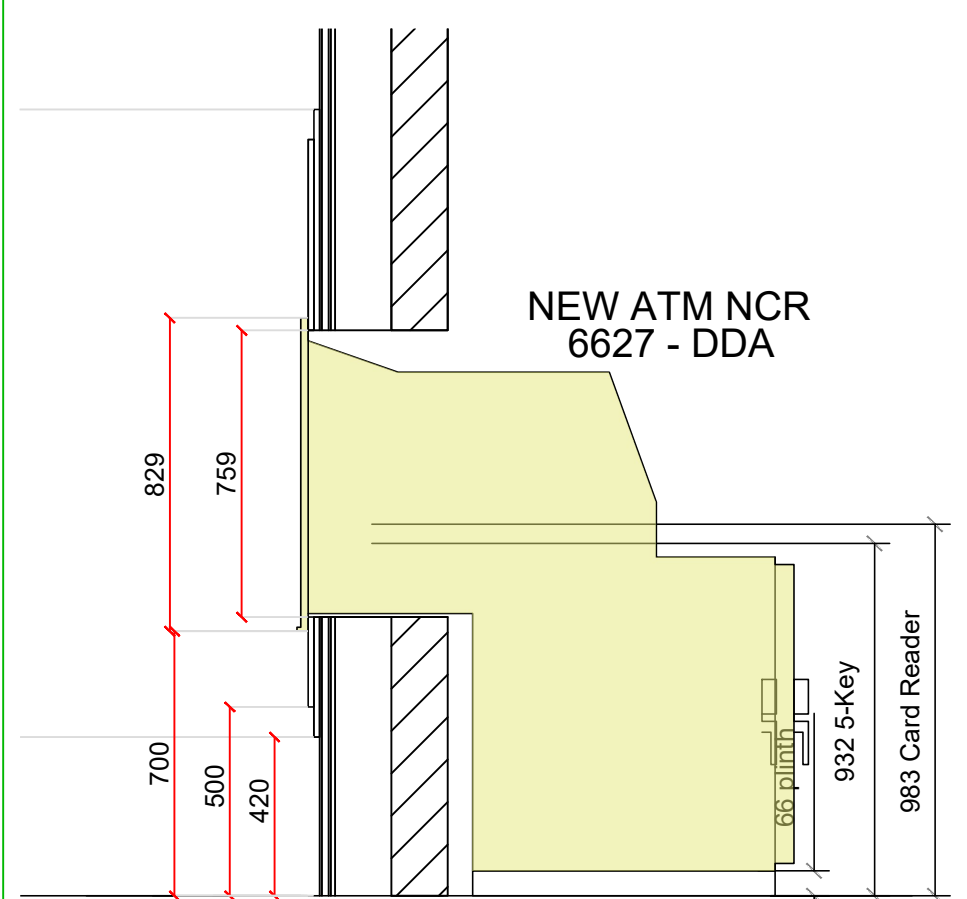


SECTION C-C
Scale 1:20@A1

PROPOSED MACHINE SECTIONS


PROPOSED SELF SERVICE WALL DETAIL

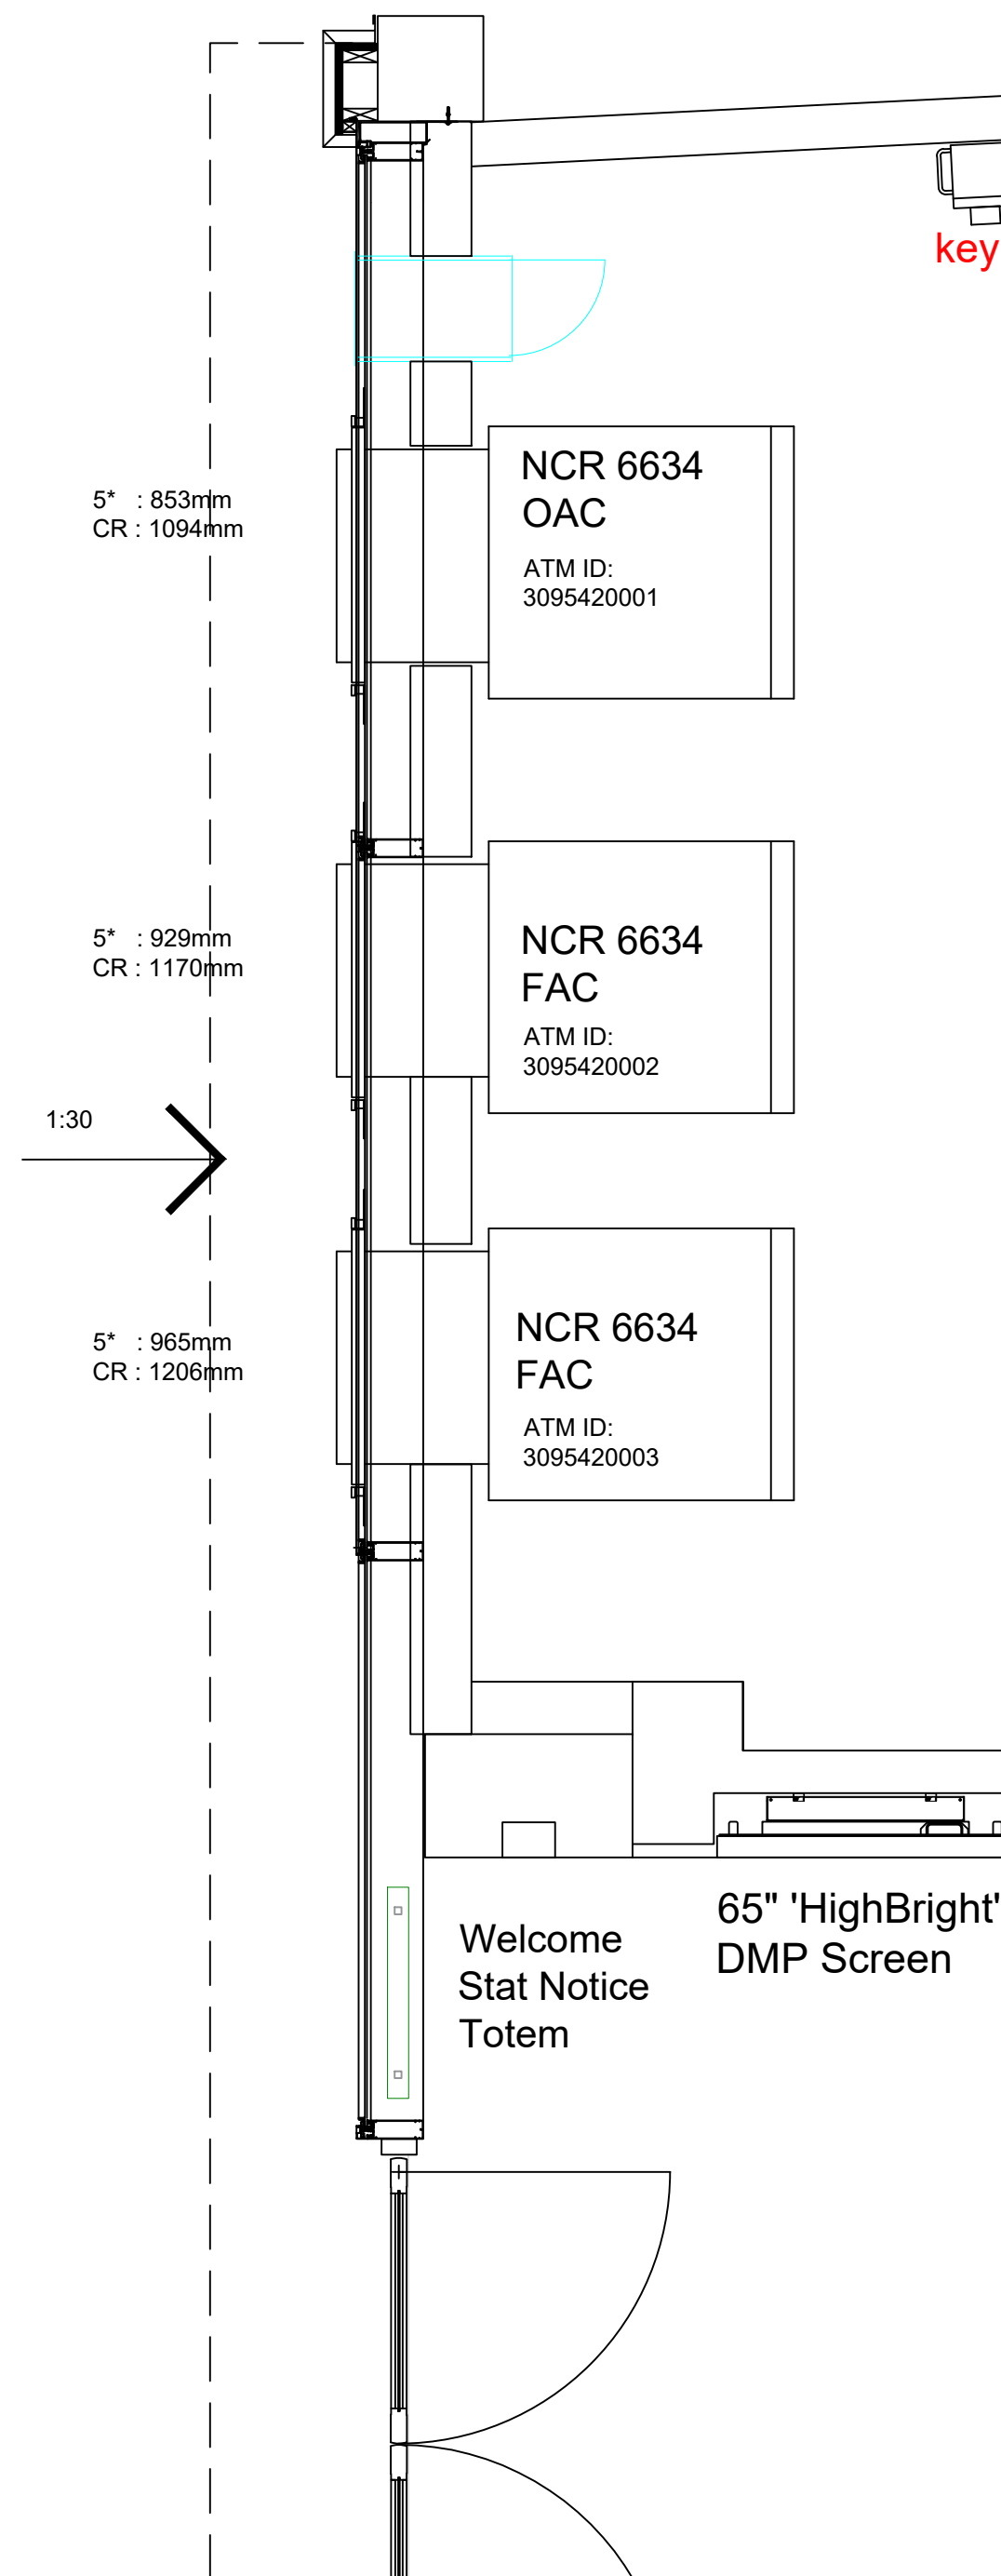


GROUND FLOOR PLAN
EXISTING SECURE ATM ROOM

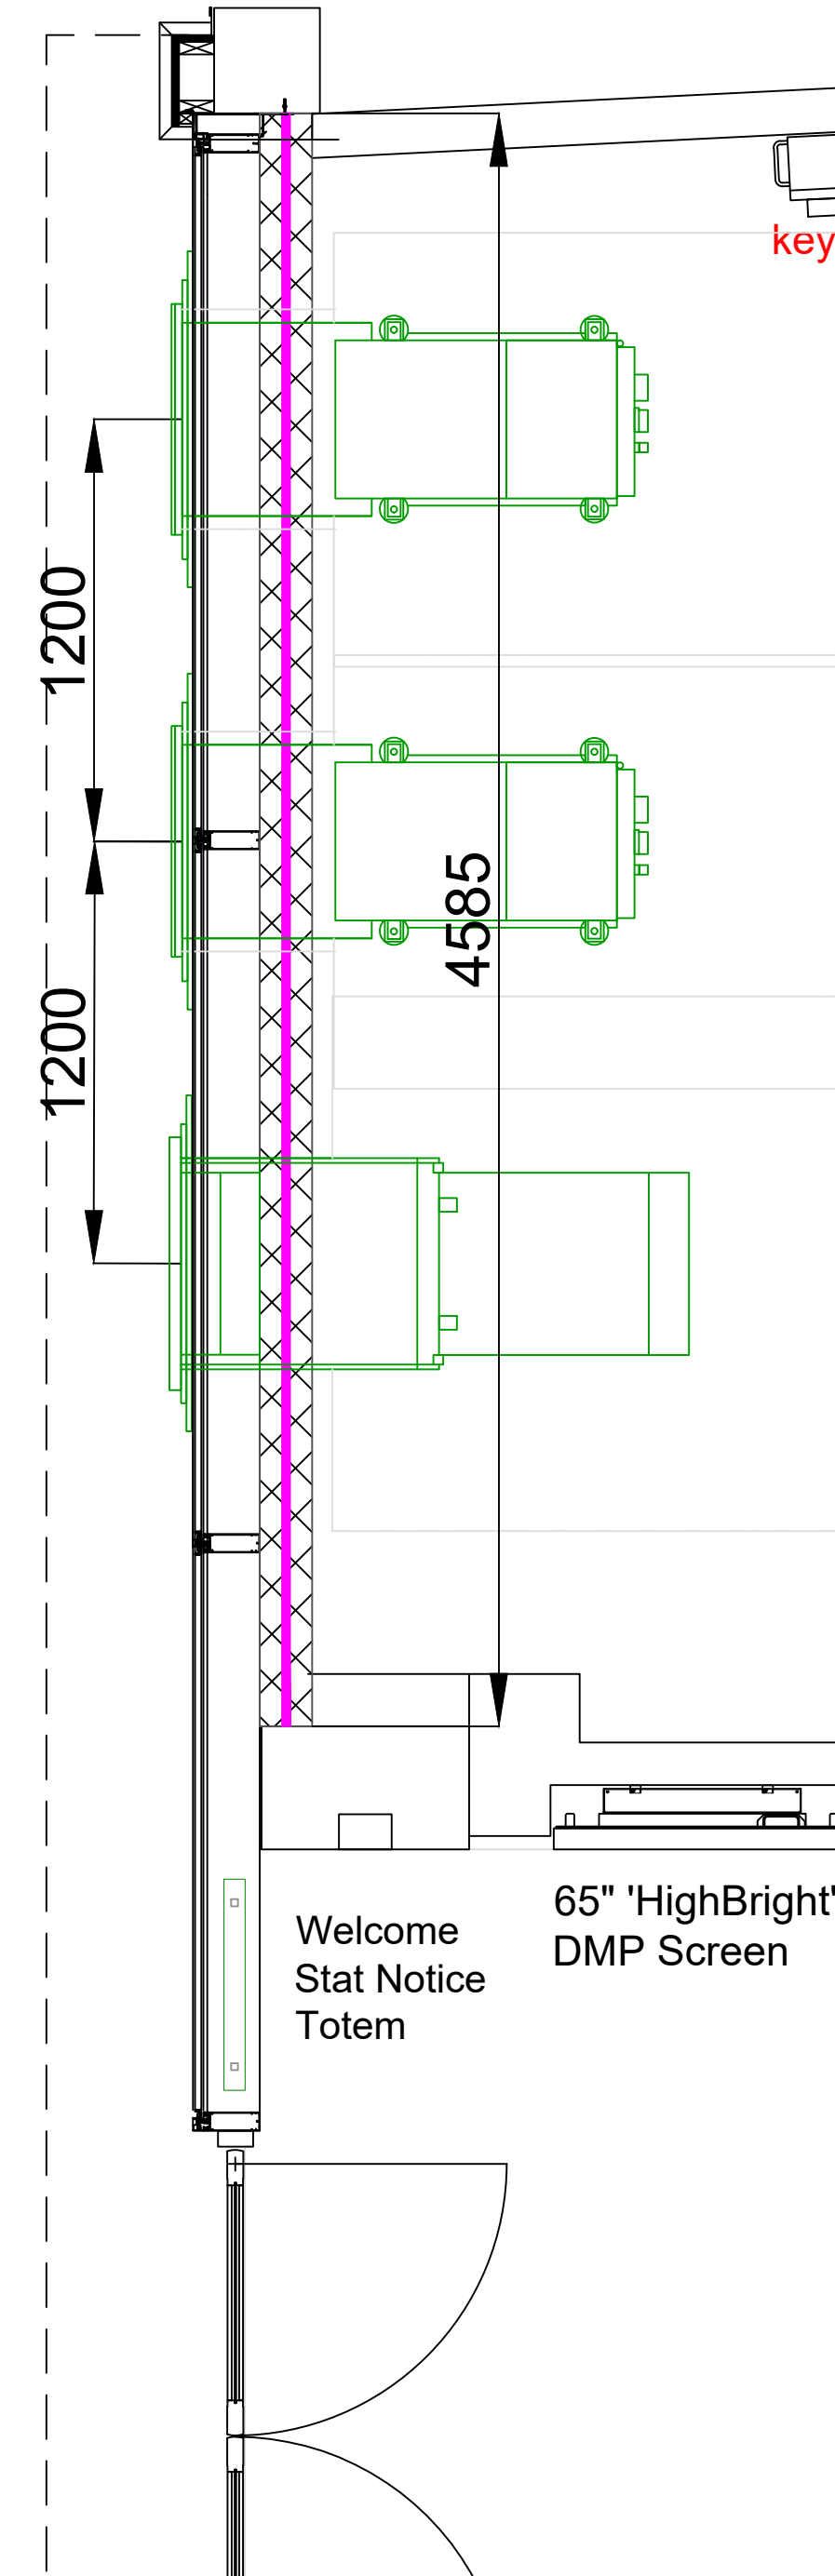


GROUND FLOOR PLAN
PROPOSED SECURE ATM ROOM

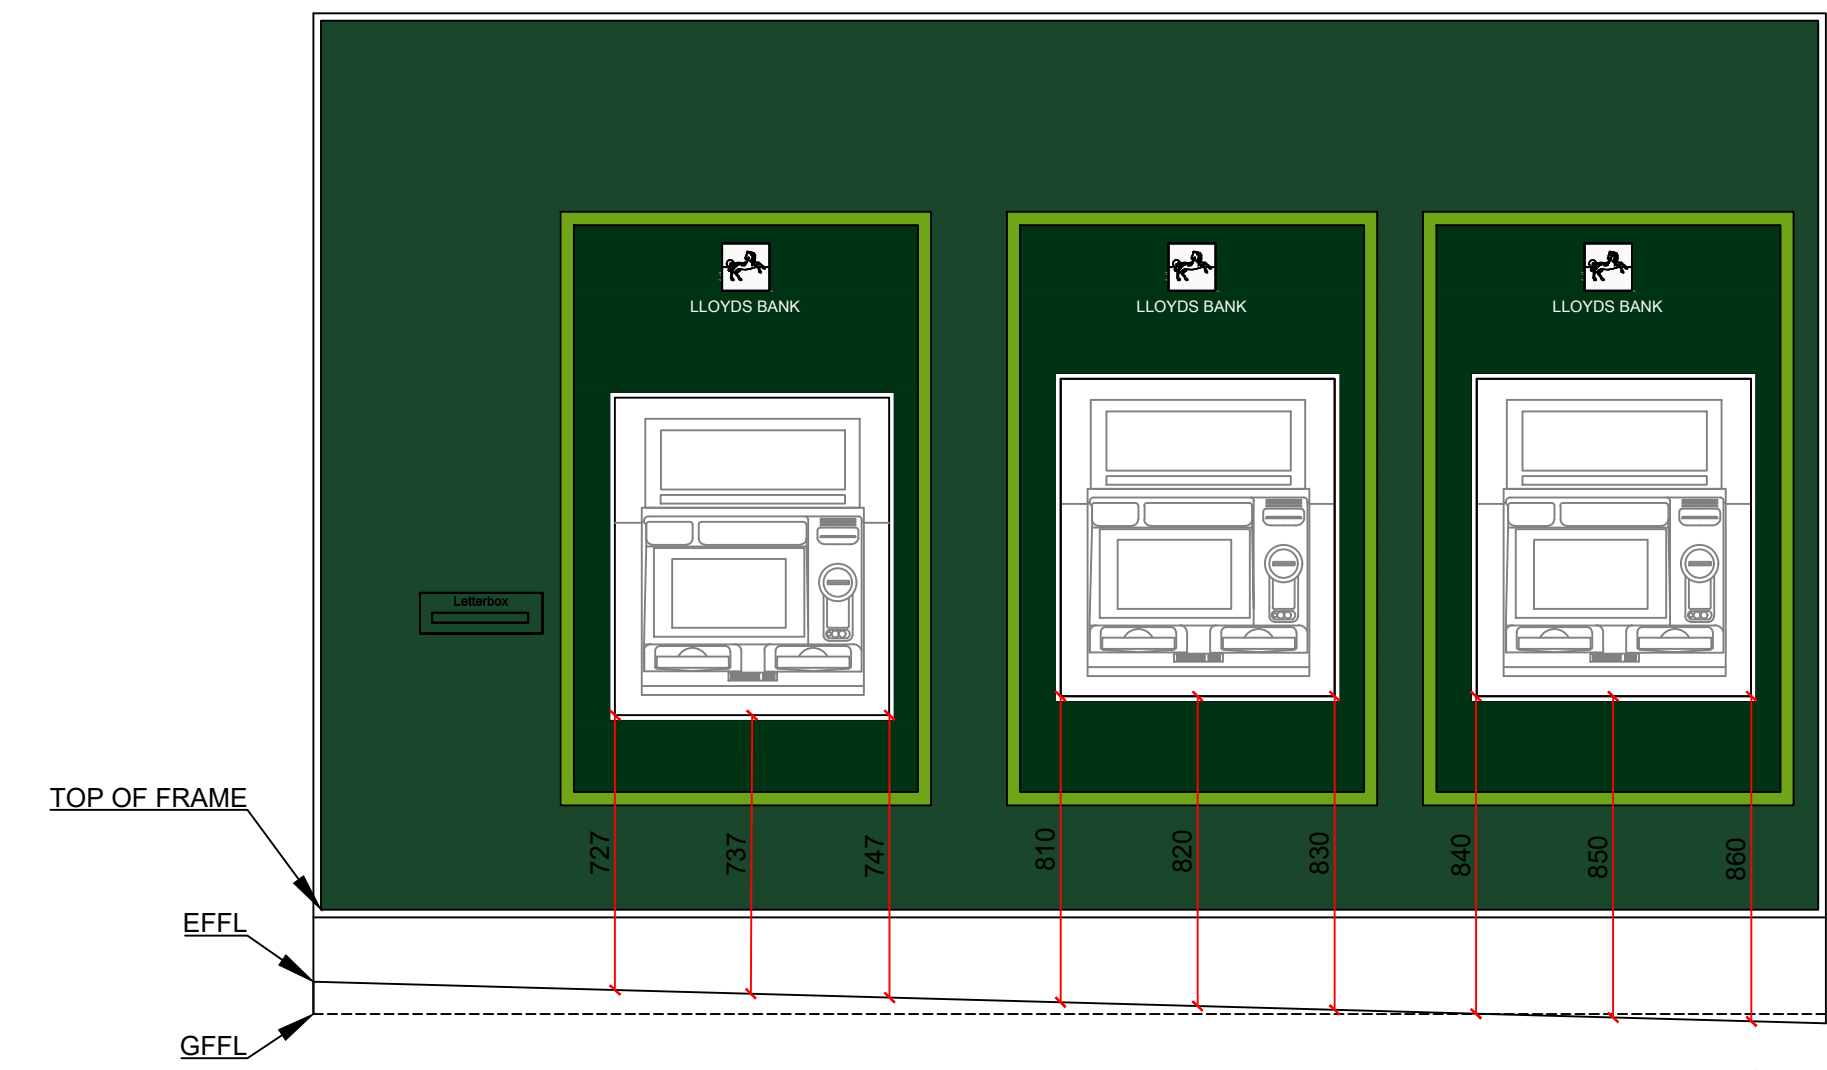

EXISTING MAIN SELF SERVICE WALL ELEVATION

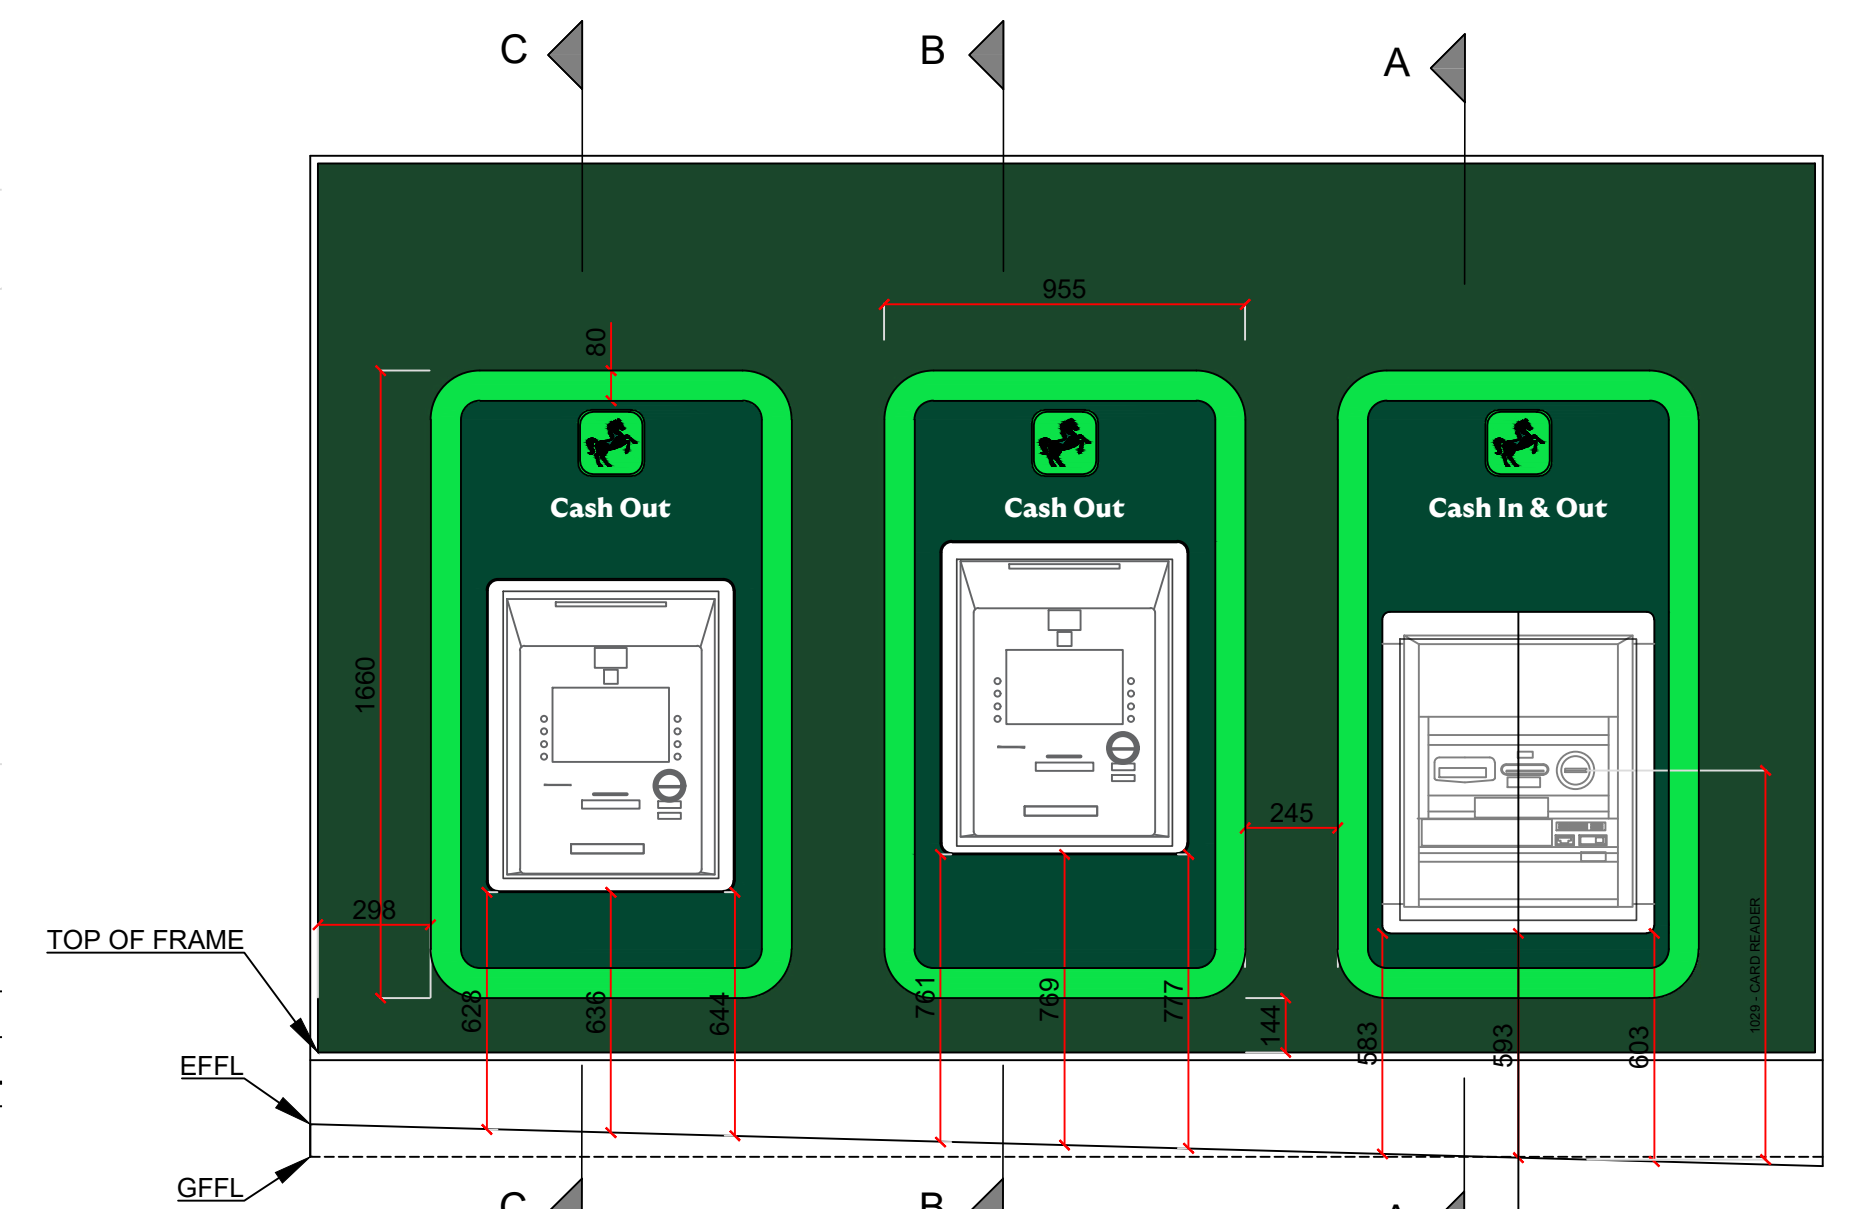

PROPOSED MAIN SELF SERVICE WALL ELEVATION

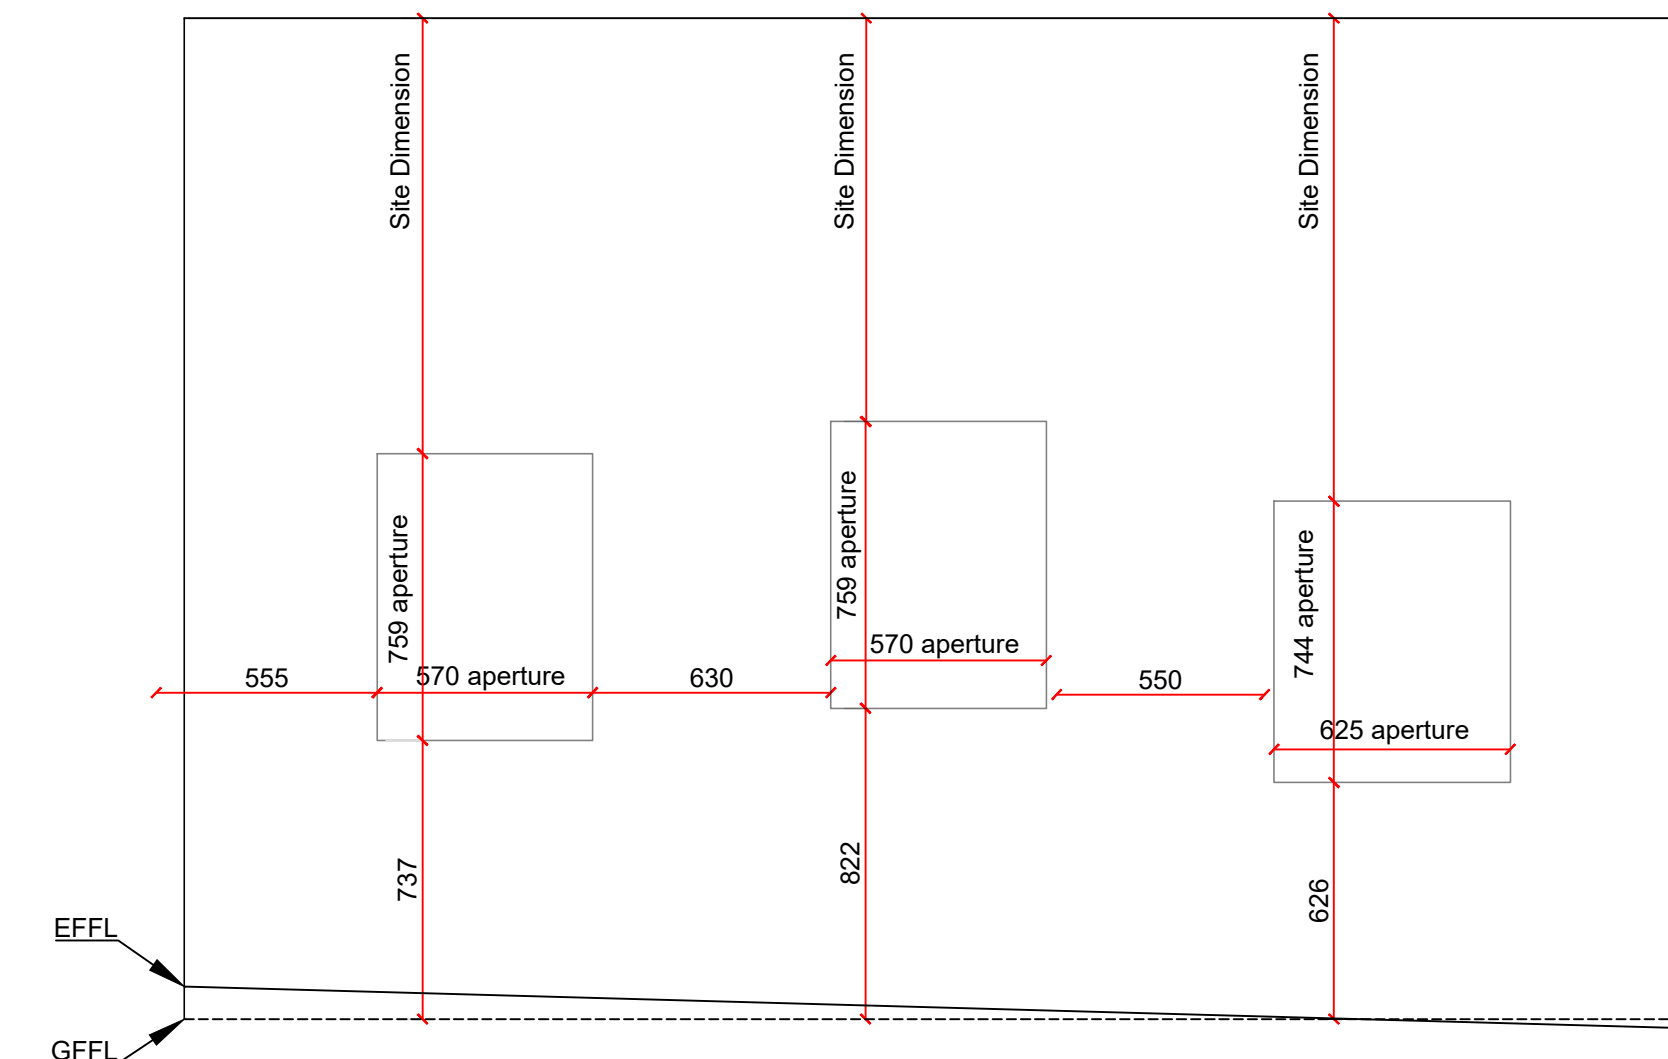

MAIN SELF SERVICE WALL APERTURES

GENERAL NOTES

NEW NCR 64 MFD

Please note that this device is only accessible within the extended reach of 30% of users and requires further assessment before adoption.

SIGNAGE

Due to the varying functionality of each device, a full review of the signage and naming conventions is required. All existing signage to be removed and replaced with new.

External machine heights to be confirmed due to gradient of floor. Site dims required.

ATM SHROUD AND SIGNAGE DETAILS REFER TO COMPONENTS SCHEDULE DWGS SIGNAGE TO BE FINALISED

FOR MORE DETAIL REFER TO STRUCTURAL ENGINEER CALCULATIONS ALLOW FOR PLINTHS IF NECESSARY

C	04/03/2025	EXTERNAL ELEVATIONS ADJUSTED	IW
B	17/02/2025	FOLLOWING SITE SURVEY PHONE BANKING PODIUMS REMOVED	IW
A	07/02/2025	NICHE ADDED. CAFE PAINT SPEC ADDED	IW
REV	DATE	REVISION	INITIALS



LLOYDS BANKING GROUP

ALL DIMENSIONS TO BE VERIFIED PRIOR TO COMMENCING WORK. DRAWING TO BE READ IN CONJUNCTION WITH PROJECT SPECIFICATIONS.

THIS DRAWING IS THE PROPERTY OF LLOYDS BANKING GROUP AND COPYRIGHT IS RESERVED BY THEM. THE DRAWING IS ISSUED ON CONDITION THAT IT IS NOT COPIED OR DISCLOSED BY OR TO ANY UNAUTHORISED PERSONS WITHOUT PRIOR CONSENT IN WRITING TO LLOYDS BANKING GROUP - GROUP PROPERTY. ALL MODIFIED DRAWINGS SHOULD BE RETURNED TO LLOYDS BANKING GROUP.

GROUP PROPERTY

BRISTOL - PO Box 112, Canons House, Canons Way, BRISTOL, BS99 7LB
EDINBURGH - Sighthill South, 12 Bankhead Crossway South, EDINBURGH, EH11 4EN
HALIFAX - Trinity Road, HALIFAX, West Yorkshire, HX1 2RG

PROJECT ADDRESS Lloyds 42-46 Market Street Manchester	SCALE A1 - 1:50 A3 - 1:100
DRAWING DESCRIPTION CONTRACTORS PROPOSAL GROUND FLOOR SELF SERVICE WALL DETAIL	DATE 29.01.2025
DRAWING NUMBER 50941459-MIT-CPS-00-M2-AR01-7503	DRAWN BY IW/MB
	REVISION C