



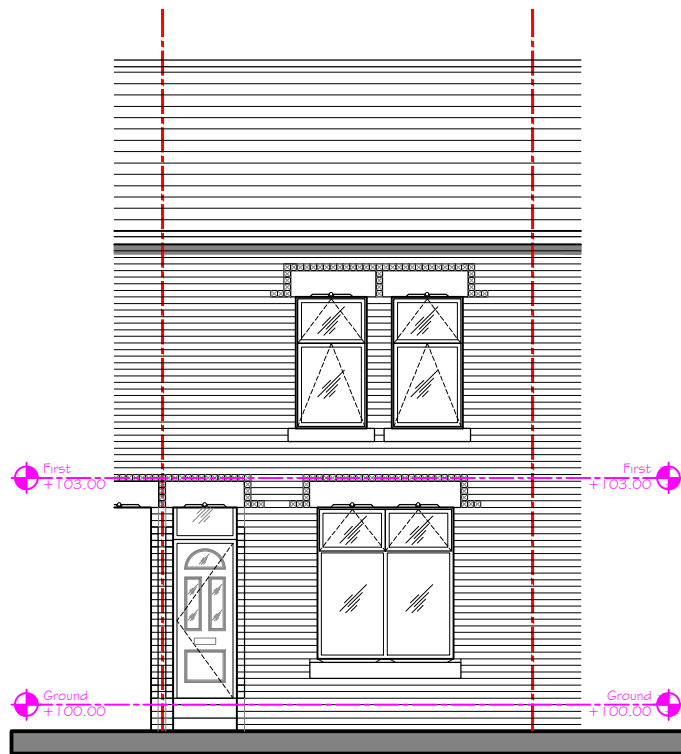

South

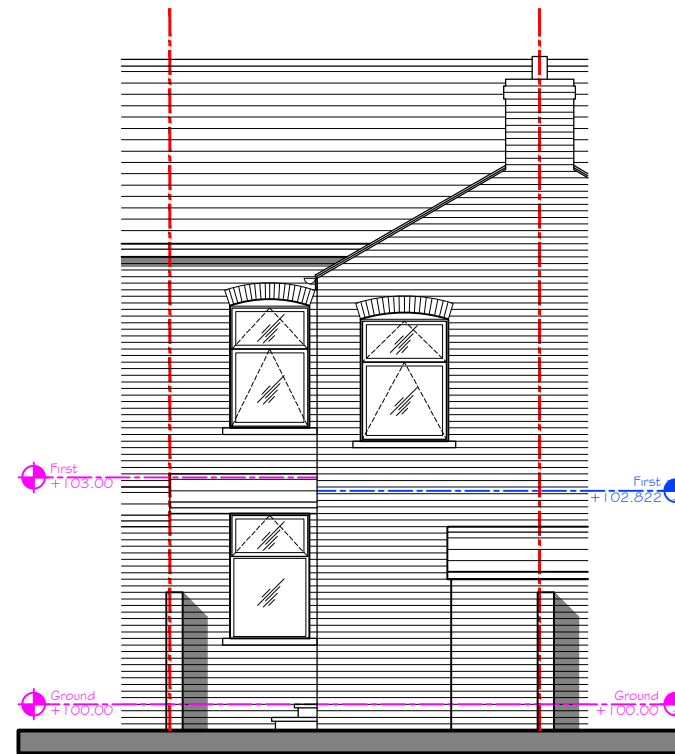

North

PLANNING

 47A Park Lane, Portland, Devon, EX1 2 1ED Tel: 01325 403 914, Fax: 01325 403 916 Email: info@pzo-architects.co.uk	Project: 7 Bankfield Avenue, near single storey extension and dormer extension		
	Client: 		
	Drawing Title: EXISTING NORTH AND SOUTH ELEVATIONS		
	Drawing No: NN876-PL-105	Rev: -	
Drawn By: D.J.J.	Checked: J.Albutt	Scale: 1:100@A4	Date: 02.09.2024

Revision	Description	Int.	Date
----------	-------------	------	------