



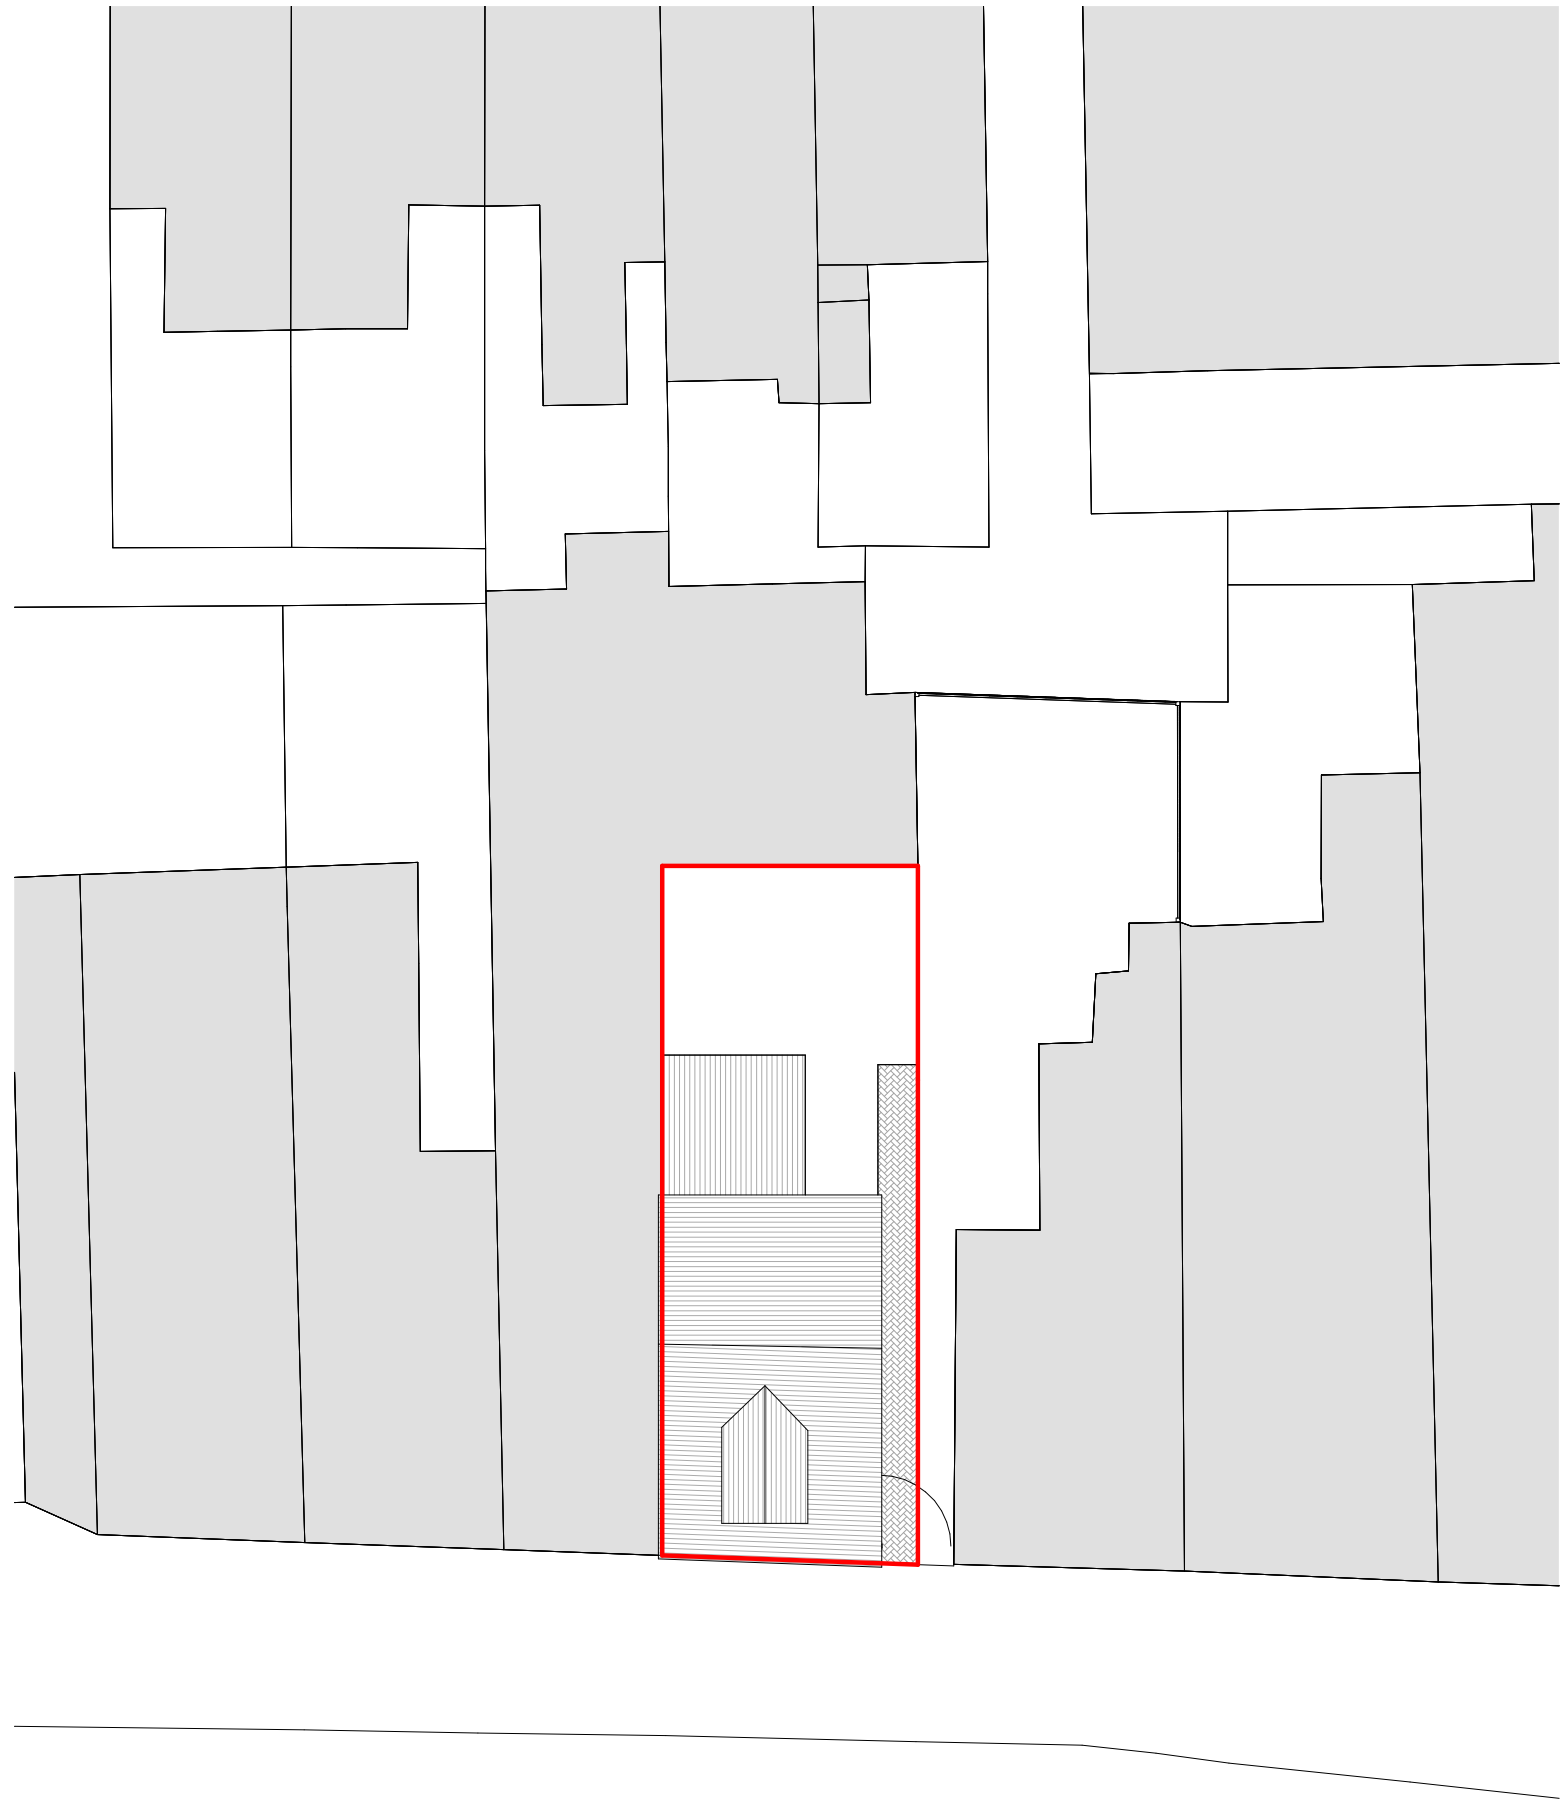

PALATINE ROAD

 

General Notes

The Architect shall have no responsibility for any use made of this document other than for that which it was prepared and issued.
All dimensions should be checked on site. Do not scale from this drawing.
To be read in conjunction with all other Consultant's drawings.
The Architect to be immediately notified of any discrepancies.
Copyright on this drawing retained by the Architect.

LEGEND

Site Boundary

P1	31/01/25	SA	SH	Initial Issue
No.	Date	Dwn	Chk	App
Revision or reason for issue				

Client
Mahamad Dizayee

create **it** studios
... leave an impression

Architect
Create It Studios (NW) Ltd
3 Stevenson Square, Manchester M1 1DN
0161 521 3234
www.createitstudios.co.uk
info@createitstudios.co.uk

Project Title
327 Palatine Road, Manchester M22 4HH

Scale / North Point
1 : 200

Drawing Title
Proposed Site Plan

Drawing Number	Revision
A1583(02)AP001	P1
Drawing Status	
Preliminary	