




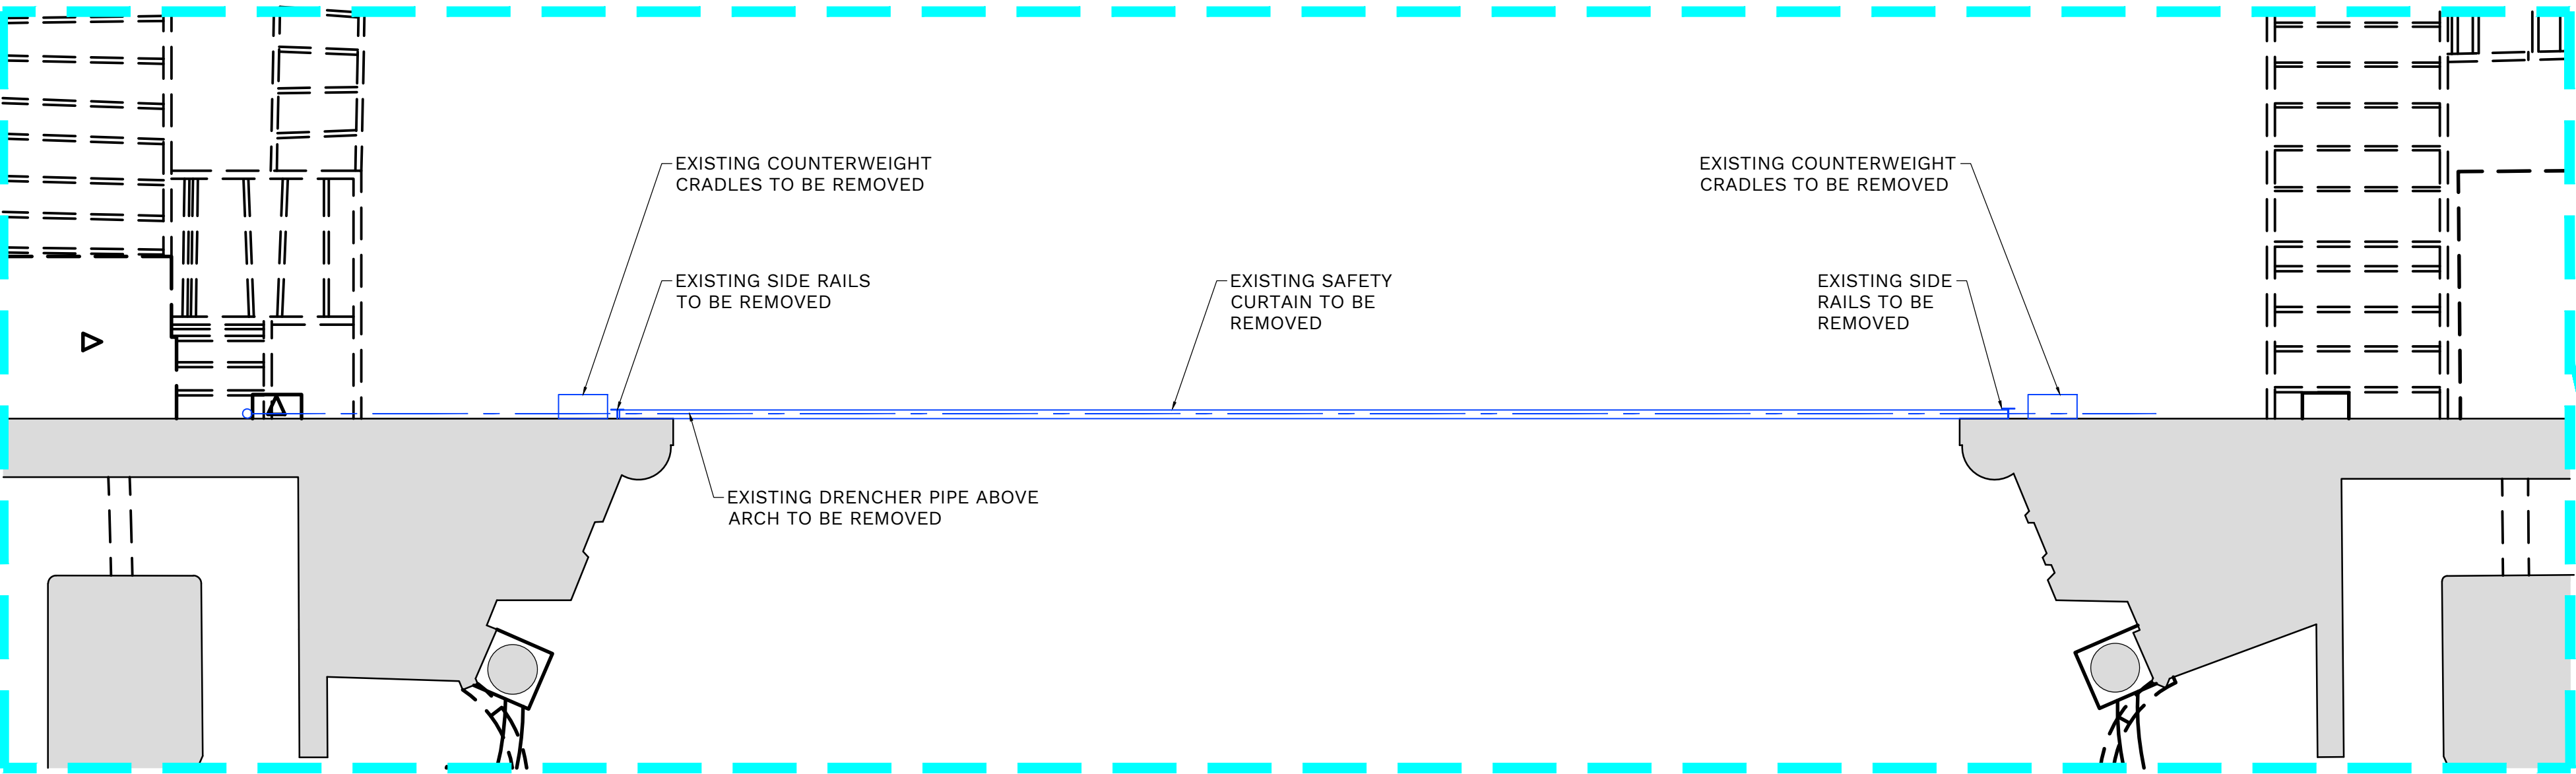


EXISTING ENLARGED CIRCLE FLOOR PLAN
NOTING ITEMS TO BE REMOVED
(SCALE 1:50 AT A1)

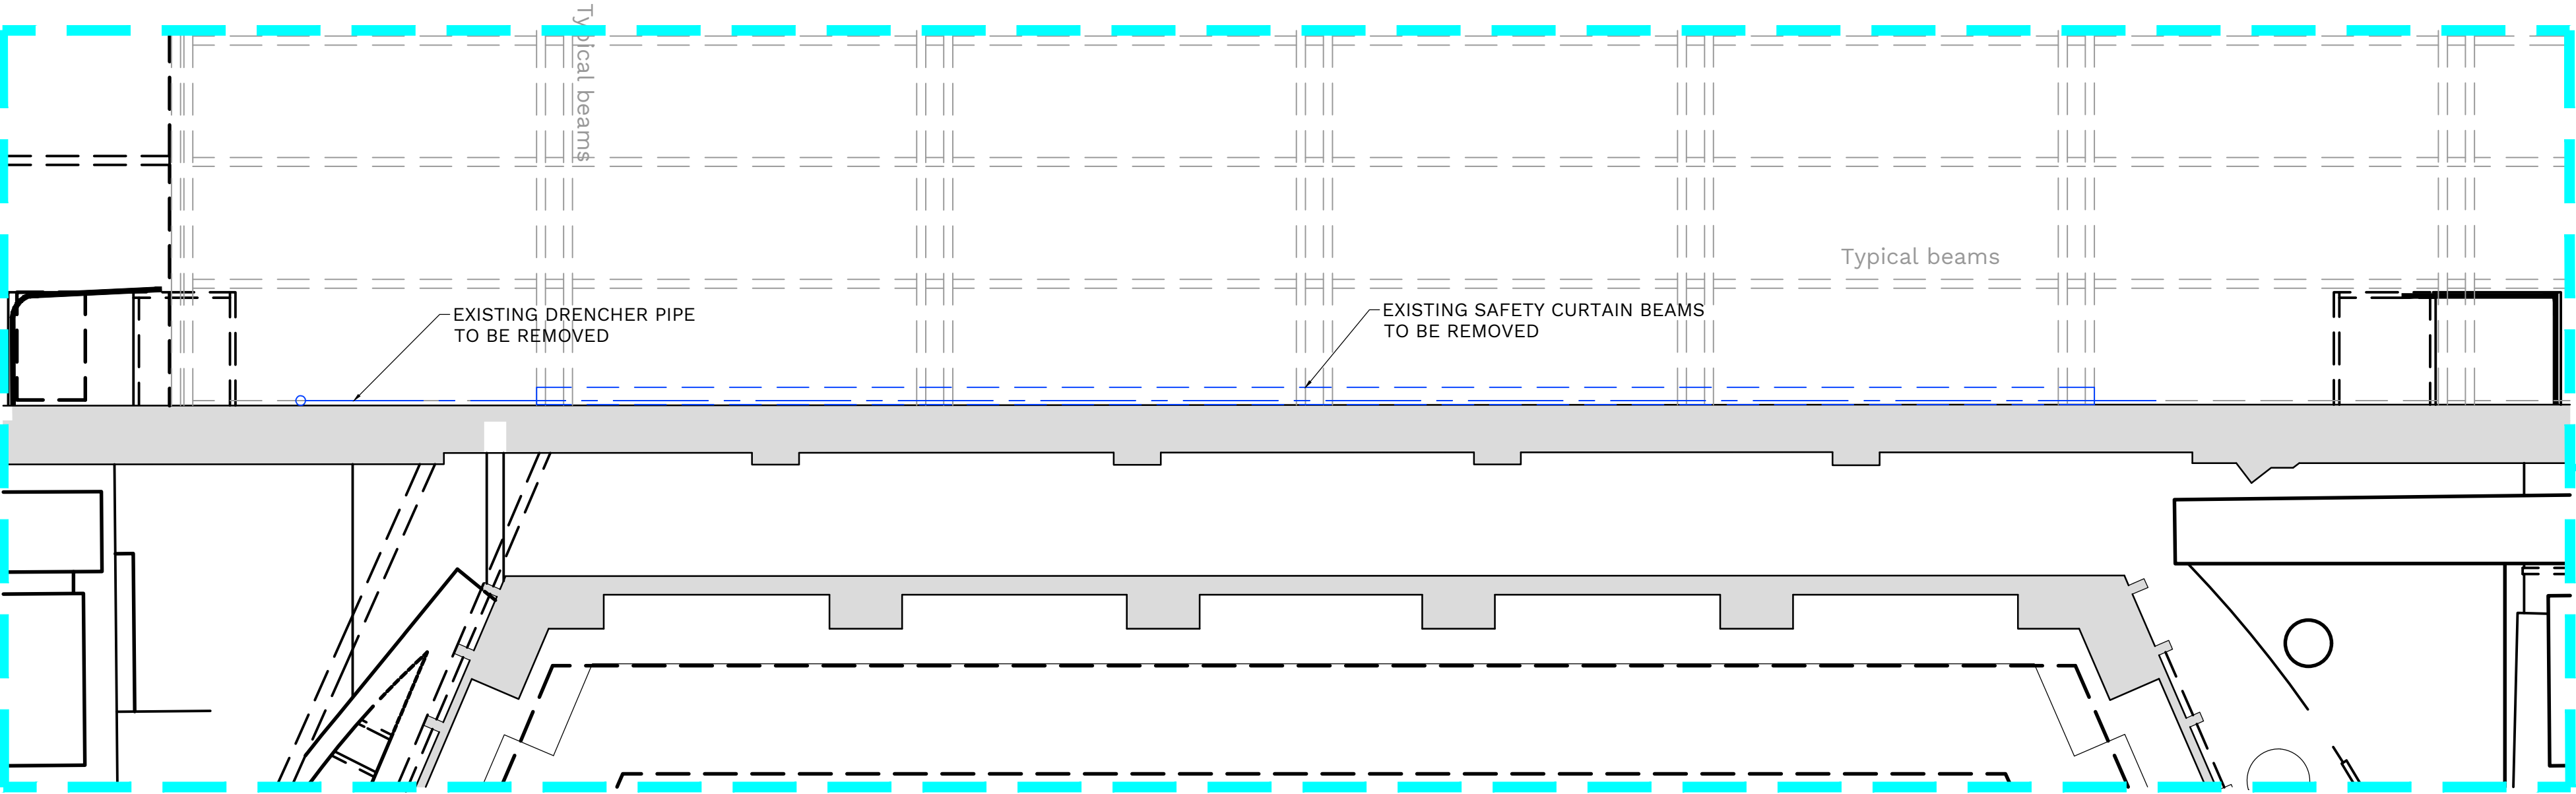

EXISTING ENLARGED GRID LEVEL FLOOR PLAN
NOTING ITEMS TO BE REMOVED
(SCALE 1:50 AT A1)

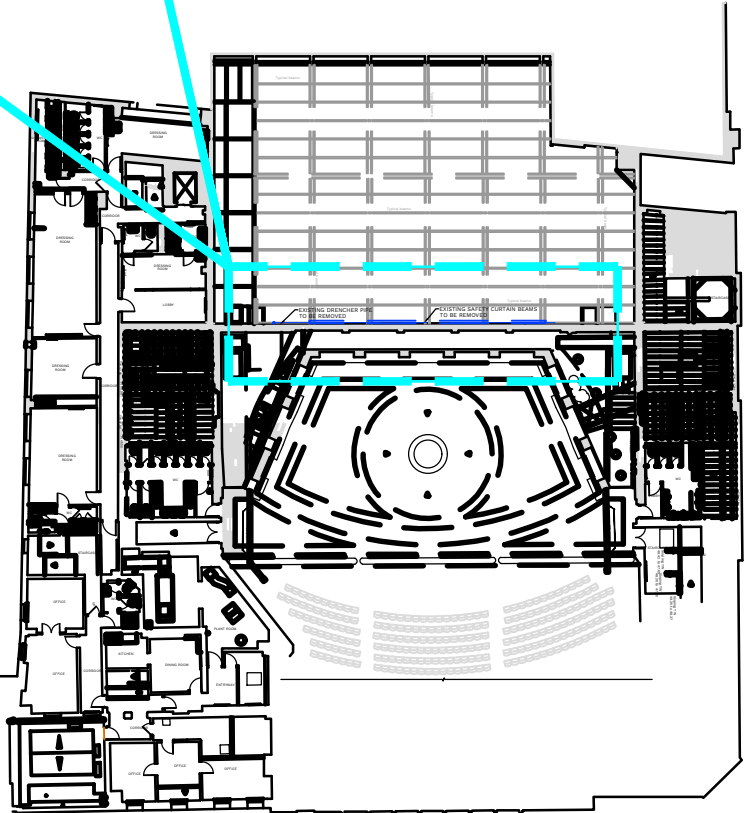

LOCATION PLAN (NTS)

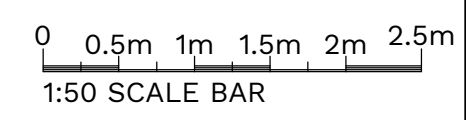

DO NOT SCALE THIS DRAWING.

Original Drawing Size A1

Notes

Rev.	Date	Description	By
---	---	---	---



MJC
CHARTERED STRUCTURAL ENGINEERS

Issuing Office
204 Bolton Road, Walkden
Manchester, M28 3BN
TEL: 0161 790 4404



ATG
ENTERTAINMENT

Client

Project

PALACE THEATRE,
MANCHESTER
-SAFETY CURTAIN

Drawing Title

EXISTING CIRCLE AND
GRID LEVEL FLOOR
PLANS NOTING ITEMS TO
BE REMOVED

Scale	Date	Drawn	Checked	Passed
AS SHOWN	FEB 2025	GT	---	---

Drawing No.
MJC25_01_016-011

PLANNING